

BELMONT PUBLIC LIBRARY

336 CONCORD AVE, BELMONT, MA 02478



OWNER

TOWN OF BELMONT
19 MOORE STREET
BELMONT, MA 02478
T: 617.993.2640

OWNER'S PROJECT MANAGER

CHA CONSULTING
1 WASHINGTON MALL, SUITE 1500
BOSTON, MA 02108
T: 617-451-2717



LOCUS PLAN (N.T.S.)



DESIGN AND SITE PLANNING REVIEW APPLICATION

AUGUST 2, 2023



LOUDENS ELLO ARCHITECTURE, LLC

46 WALTHAM STREET, SUITE 4A
BOSTON, MA 02118
T. 617.422.0980

DRAWING LIST

SITE PLANS
EXISTING CONDITIONS SURVEY
C1.0 SITE PLAN
L1.0 LAYOUT PLAN
L2.0 MATERIALS PLAN
L3.0 GRADING PLAN
L4.0 PLANTING PLAN

BUILDING PLANS
A1.1 LEVEL 1 FLOORPLAN
A1.2 LEVEL 2 FLOORPLAN
A1.3 PENTHOUSE PLAN
A1.4 HIGH ROOF PLAN
A3.1 EXTERIOR ELEVATIONS
A3.2 EXTERIOR ELEVATIONS
A4.1 BUILDING SECTIONS
A4.2 BUILDING SECTIONS

CIVIL ENGINEER

NITSCH ENGINEERING
2 CENTER PLAZA, SUITE 430
BOSTON, MA 02108
T: 617.338.0063

LANDSCAPE ARCHITECT

STIMSON
288 NORFOLK ST.
CAMBRIDGE, MA 02139
T: 617.876.8960

STRUCTURAL ENGINEER

LEMESSURIER
1380 SOLDIERS FIELD RD.
BOSTON, MA 02135
T: 617.868.1200

EXTERIOR ENVELOPE

SGH
800 BOYLSTON ST, SUITE 2320
BOSTON, MA 02199
T: 617.963.5400

SUSTAINABILITY

THE GREEN ENGINEER
23 BRADFORD ST
CONCORD, MA 01742
T: 978.369.8978

MEP/FP ENGINEER

WSP
100 SUMMER ST., 13TH FLOOR
BOSTON, MA 02110
T: 617.426.7330

LIGHTING

HLB LIGHTING DESIGN
233 LEWIS WHARF
BOSTON, MA 02110
T: 617.229.5190

CODE/LIFE SAFETY


CODE RED CONSULTANTS
154 TURNPIKE RD., SUITE 200
SOUTHBOROUGH, MA 01772
T: 617.500.7633

ACOUSTICS

ACENTECH
33 MOULTON ST
CAMBRIDGE, MA 02138
T: 617.499.8000


SPECIFICATIONS


KALIN ASSOCIATES
1121 WASHINGTON ST.
NEWTON, MA 02465
T: 617.964.5477

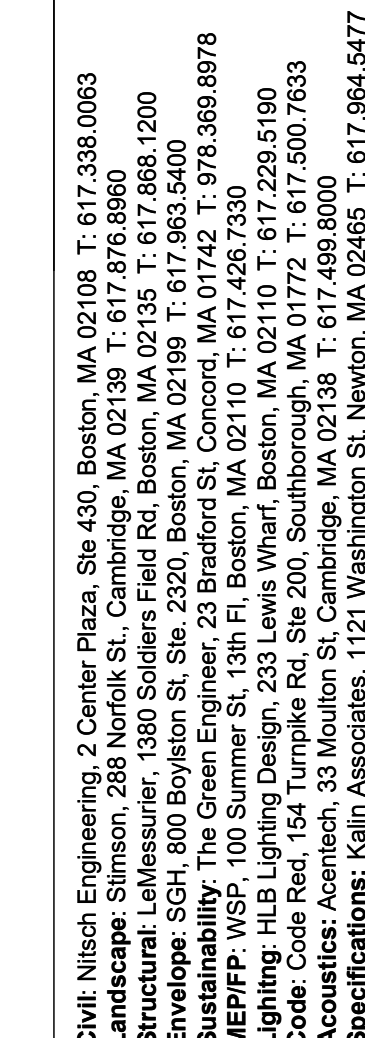[illegible]

Date:	06/30/23
Scale:	1" = 20'
Drawn:	LD,JH,ML
Checked:	GV
Project No:	2301

Sheet No.

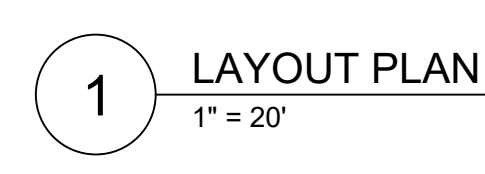

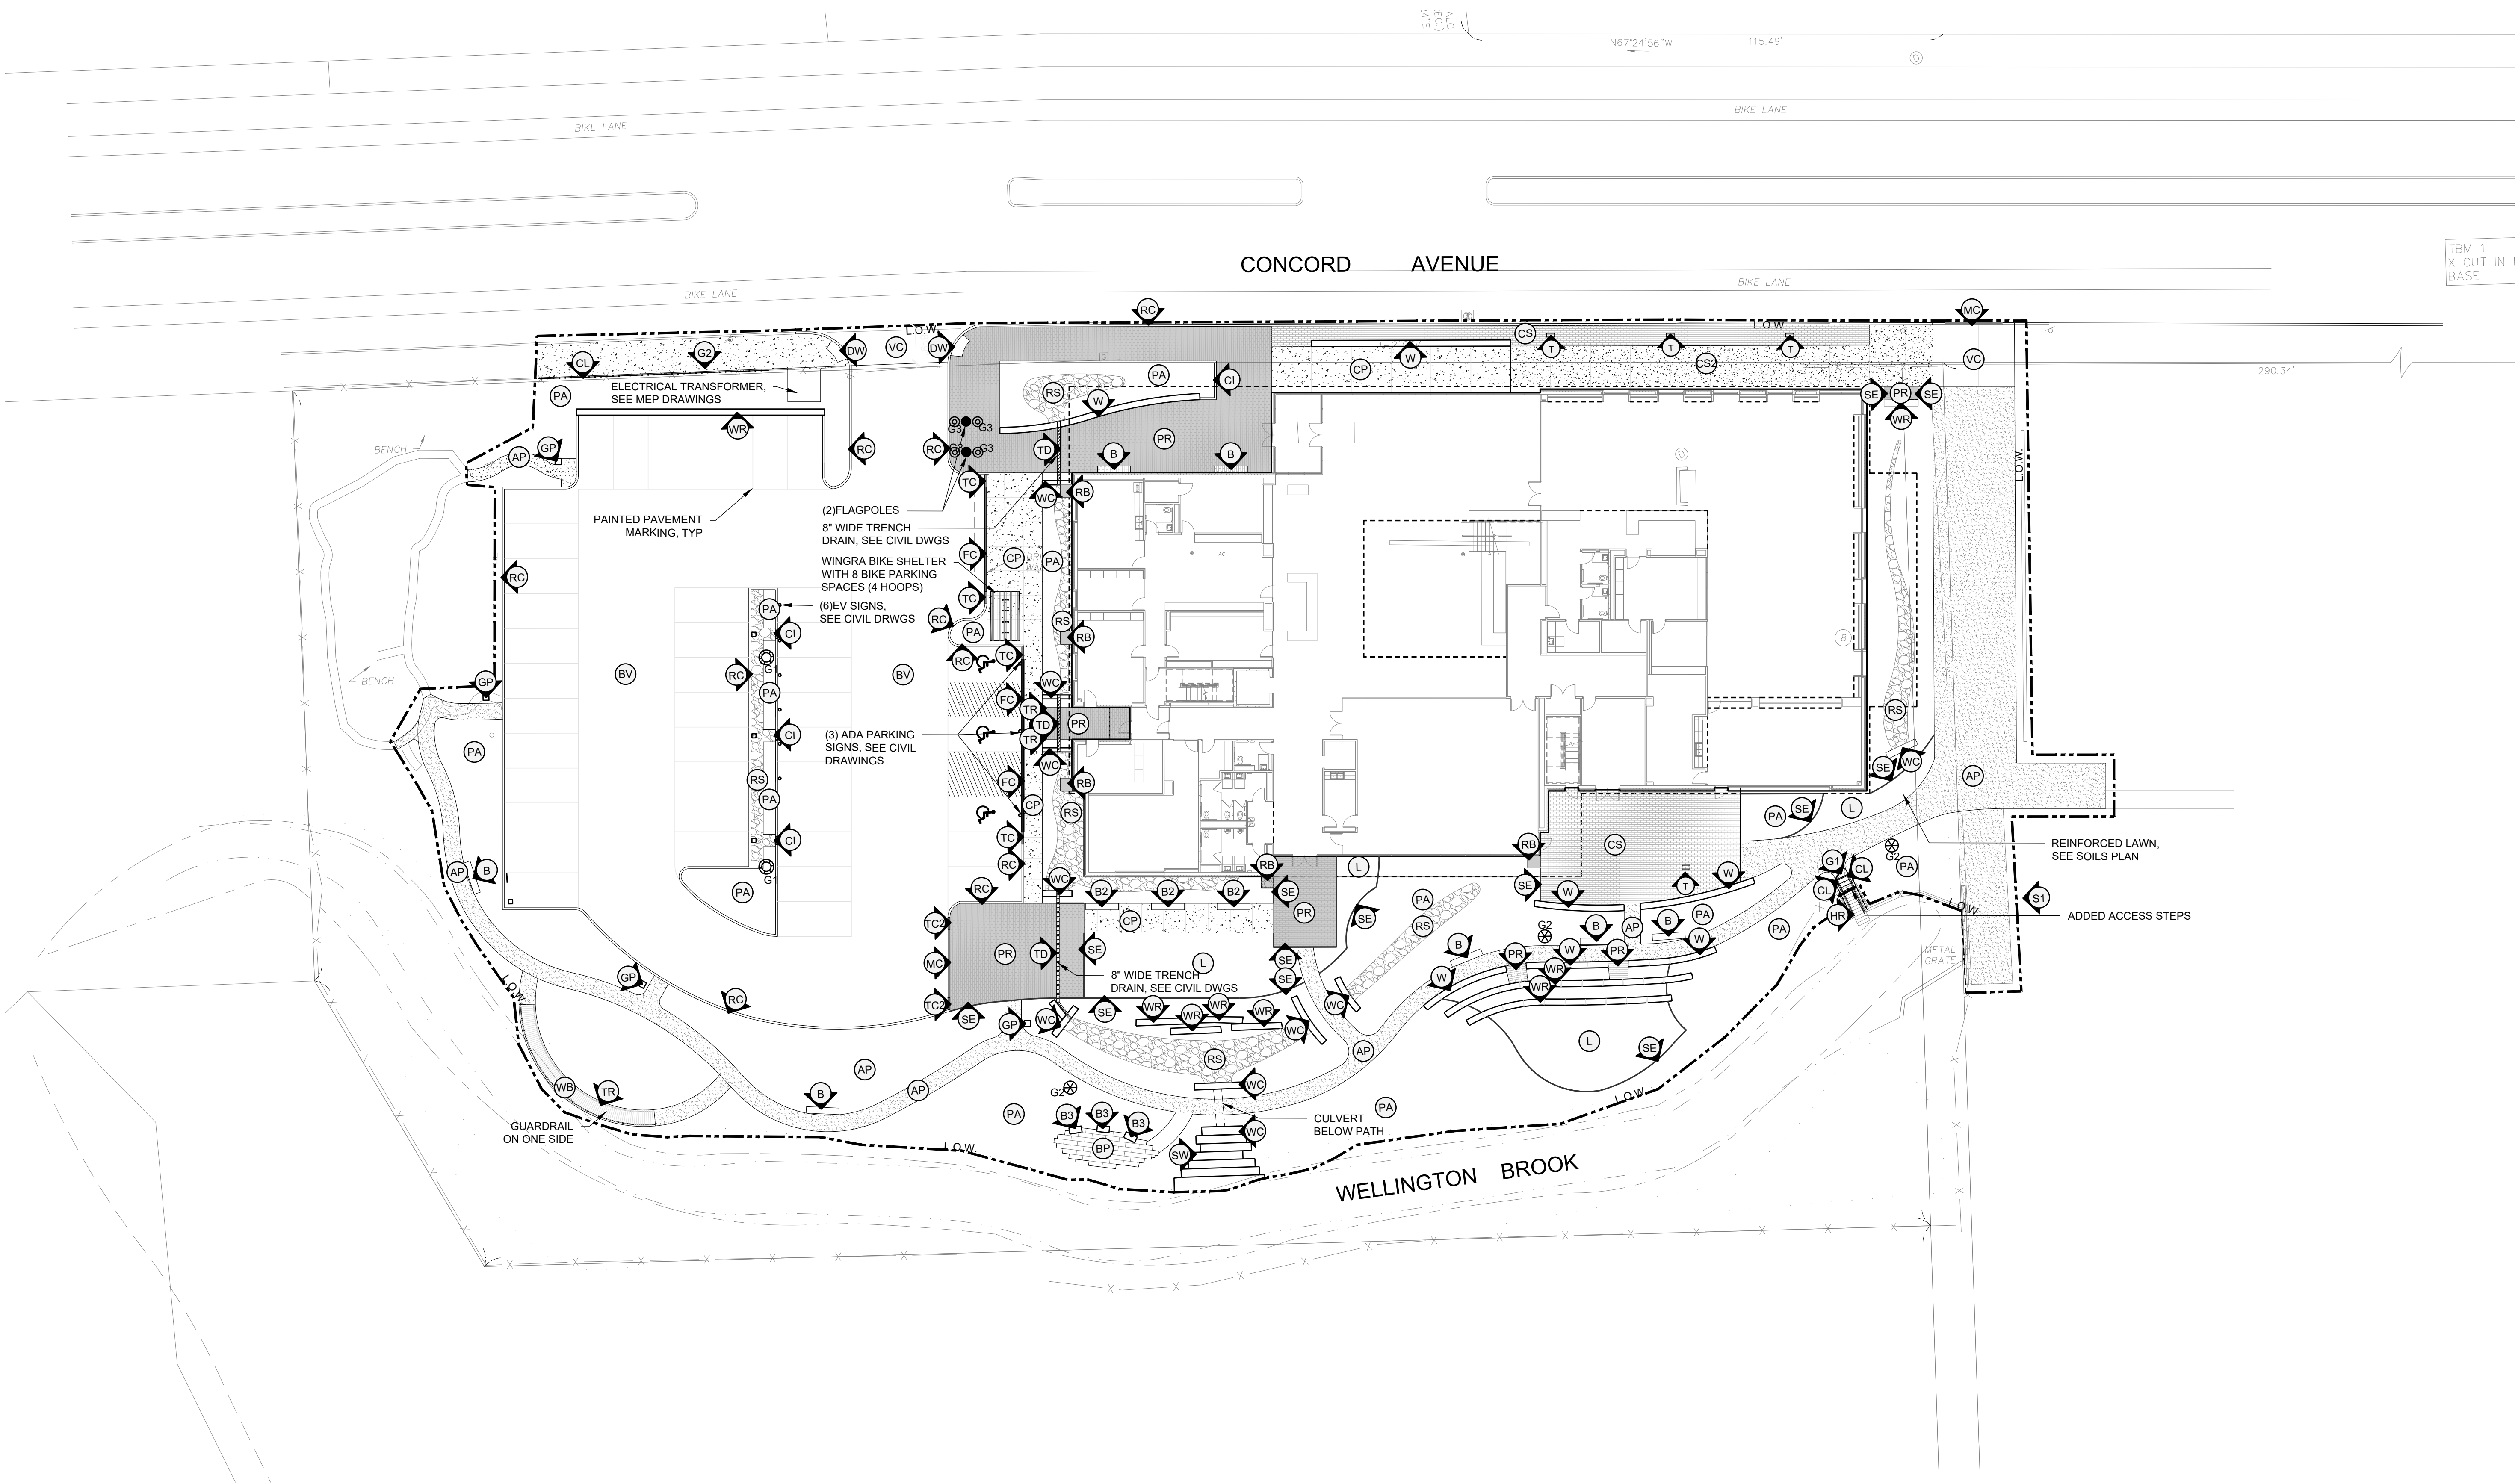

1 PLAN
1" = 20'

MATERIALS LEGEND

	BITUMINOUS CONCRETE-VEHICULAR	
	POROUS BITUMINOUS CONCRETE	
	CONCRETE PAVEMENT - VEHICULAR	
	CONCRETE PAVEMENT - PEDESTRIAN	
	CONCRETE PAVEMENT OVER STRUCTURAL SOIL	
	CONCRETE UNIT PAVERS	
	CONCRETE UNIT PAVERS OVER STRUCTURAL SOIL	
	RECLAIMED BLUESTONE PAVERS	
	GRANITE BLOCK WALL- RETAINING	
	GRANITE BLOCK WALL - FREE STANDING	
	GRANITE POST	
	RAISED GRANITE CURB	
	FLUSH GRANITE CURB	
	RAISED TO FLUSH GRANITE TRANSITION CURB	
	TRANSITION FOR MOUNTABLE CURB	
	MOUNTABLE CURB	
	STEEL EDGING	
	TREE COLLAR	
	CONCRETE STEPS	
	STEPPED GRANITE SPILLWAY	
	RIVER STONE	
	STEEL SPLASH BOX	
	GRANITE BLOCK AT CULVERTS	
	TRENCH DRAIN	
	CURB INLET	
	WOOD BOARDWALK WITH GUARDRAIL ON STREAM SIDE	
	TOE RAIL	
	HANDRAILS AT CONCRETE STEPS	
	CURB RAMP	
	WOOD BENCH	
	WOODEN BENCH WITH BACK	
	RECLAIMED BLUESTONE BENCHES	
	CHAIN LINK FENCE	
	SINGLE CHAIN LINK FENCE GATE	
	DOUBLE CHAIN LINK FENCE GATE	
	G2 PEDESTRIAN POLE LIGHT	
	G3 IN-GROUND UPLIGHTS	
	G1 AREA/ROADWAY POLE LIGHT	
	PLANTINGS	SEE PLANTING PLAN L3.0
	LAWN WITH GEO GRID STABILIZED	SEE PLANTING PLAN L3.0

Civil: Nitch Engineering, 2 Center Plaza, Ste 430, Boston, MA 02108 T: 617.338.0933
Landscape: Simonson, 288 North St., Cambridge, MA 02139 T: 617.876.8860
Structural: SCSH, 1800 Boylston St., Ste. 2200, Boston, MA 02116 T: 617.863.5400
Electrical: SCSH, 1800 Boylston St., Ste. 2200, Boston, MA 02116 T: 617.863.5400
Sustainability: The Green Engineer, 23 Bedford St., Concord, MA 01742 T: 978.369.8978
MEP/FP: WSP, 100 Summer St., 18th Fl., Boston, MA 02110 T: 617.226.7339
Civil: Nitch Engineering, 2 Center Plaza, Ste 430, Boston, MA 02108 T: 617.338.0933
Code: Code Red, 154 Temple Rd., Ste. 200, Southborough, MA 01772 T: 617.500.7633
Acoustics: Acenich, 33 Moulton St., Cambridge, MA 02138 T: 617.489.8000
Specifications: Cull Associates, 1121 Washington St., Newton, MA 02459 T: 617.864.5477

BELMONT PUBLIC LIBRARY
336 Concord Ave, Belmont, MA 02478
Oudens Elio Architecture, LLC
140 Main Street, Belmont, MA 02478
T: 617.222.0989 F: 617.822.0981

Revision:	Date:
Site Plan Review	08.02.2023


Sheet Title:

MATERIALS PLAN

Date:	06/30/23
Scale:	1" = 20'
Drawn:	LD, JH, ML
Checked:	GV
Project No:	2301

Sheet No.:

L2.0

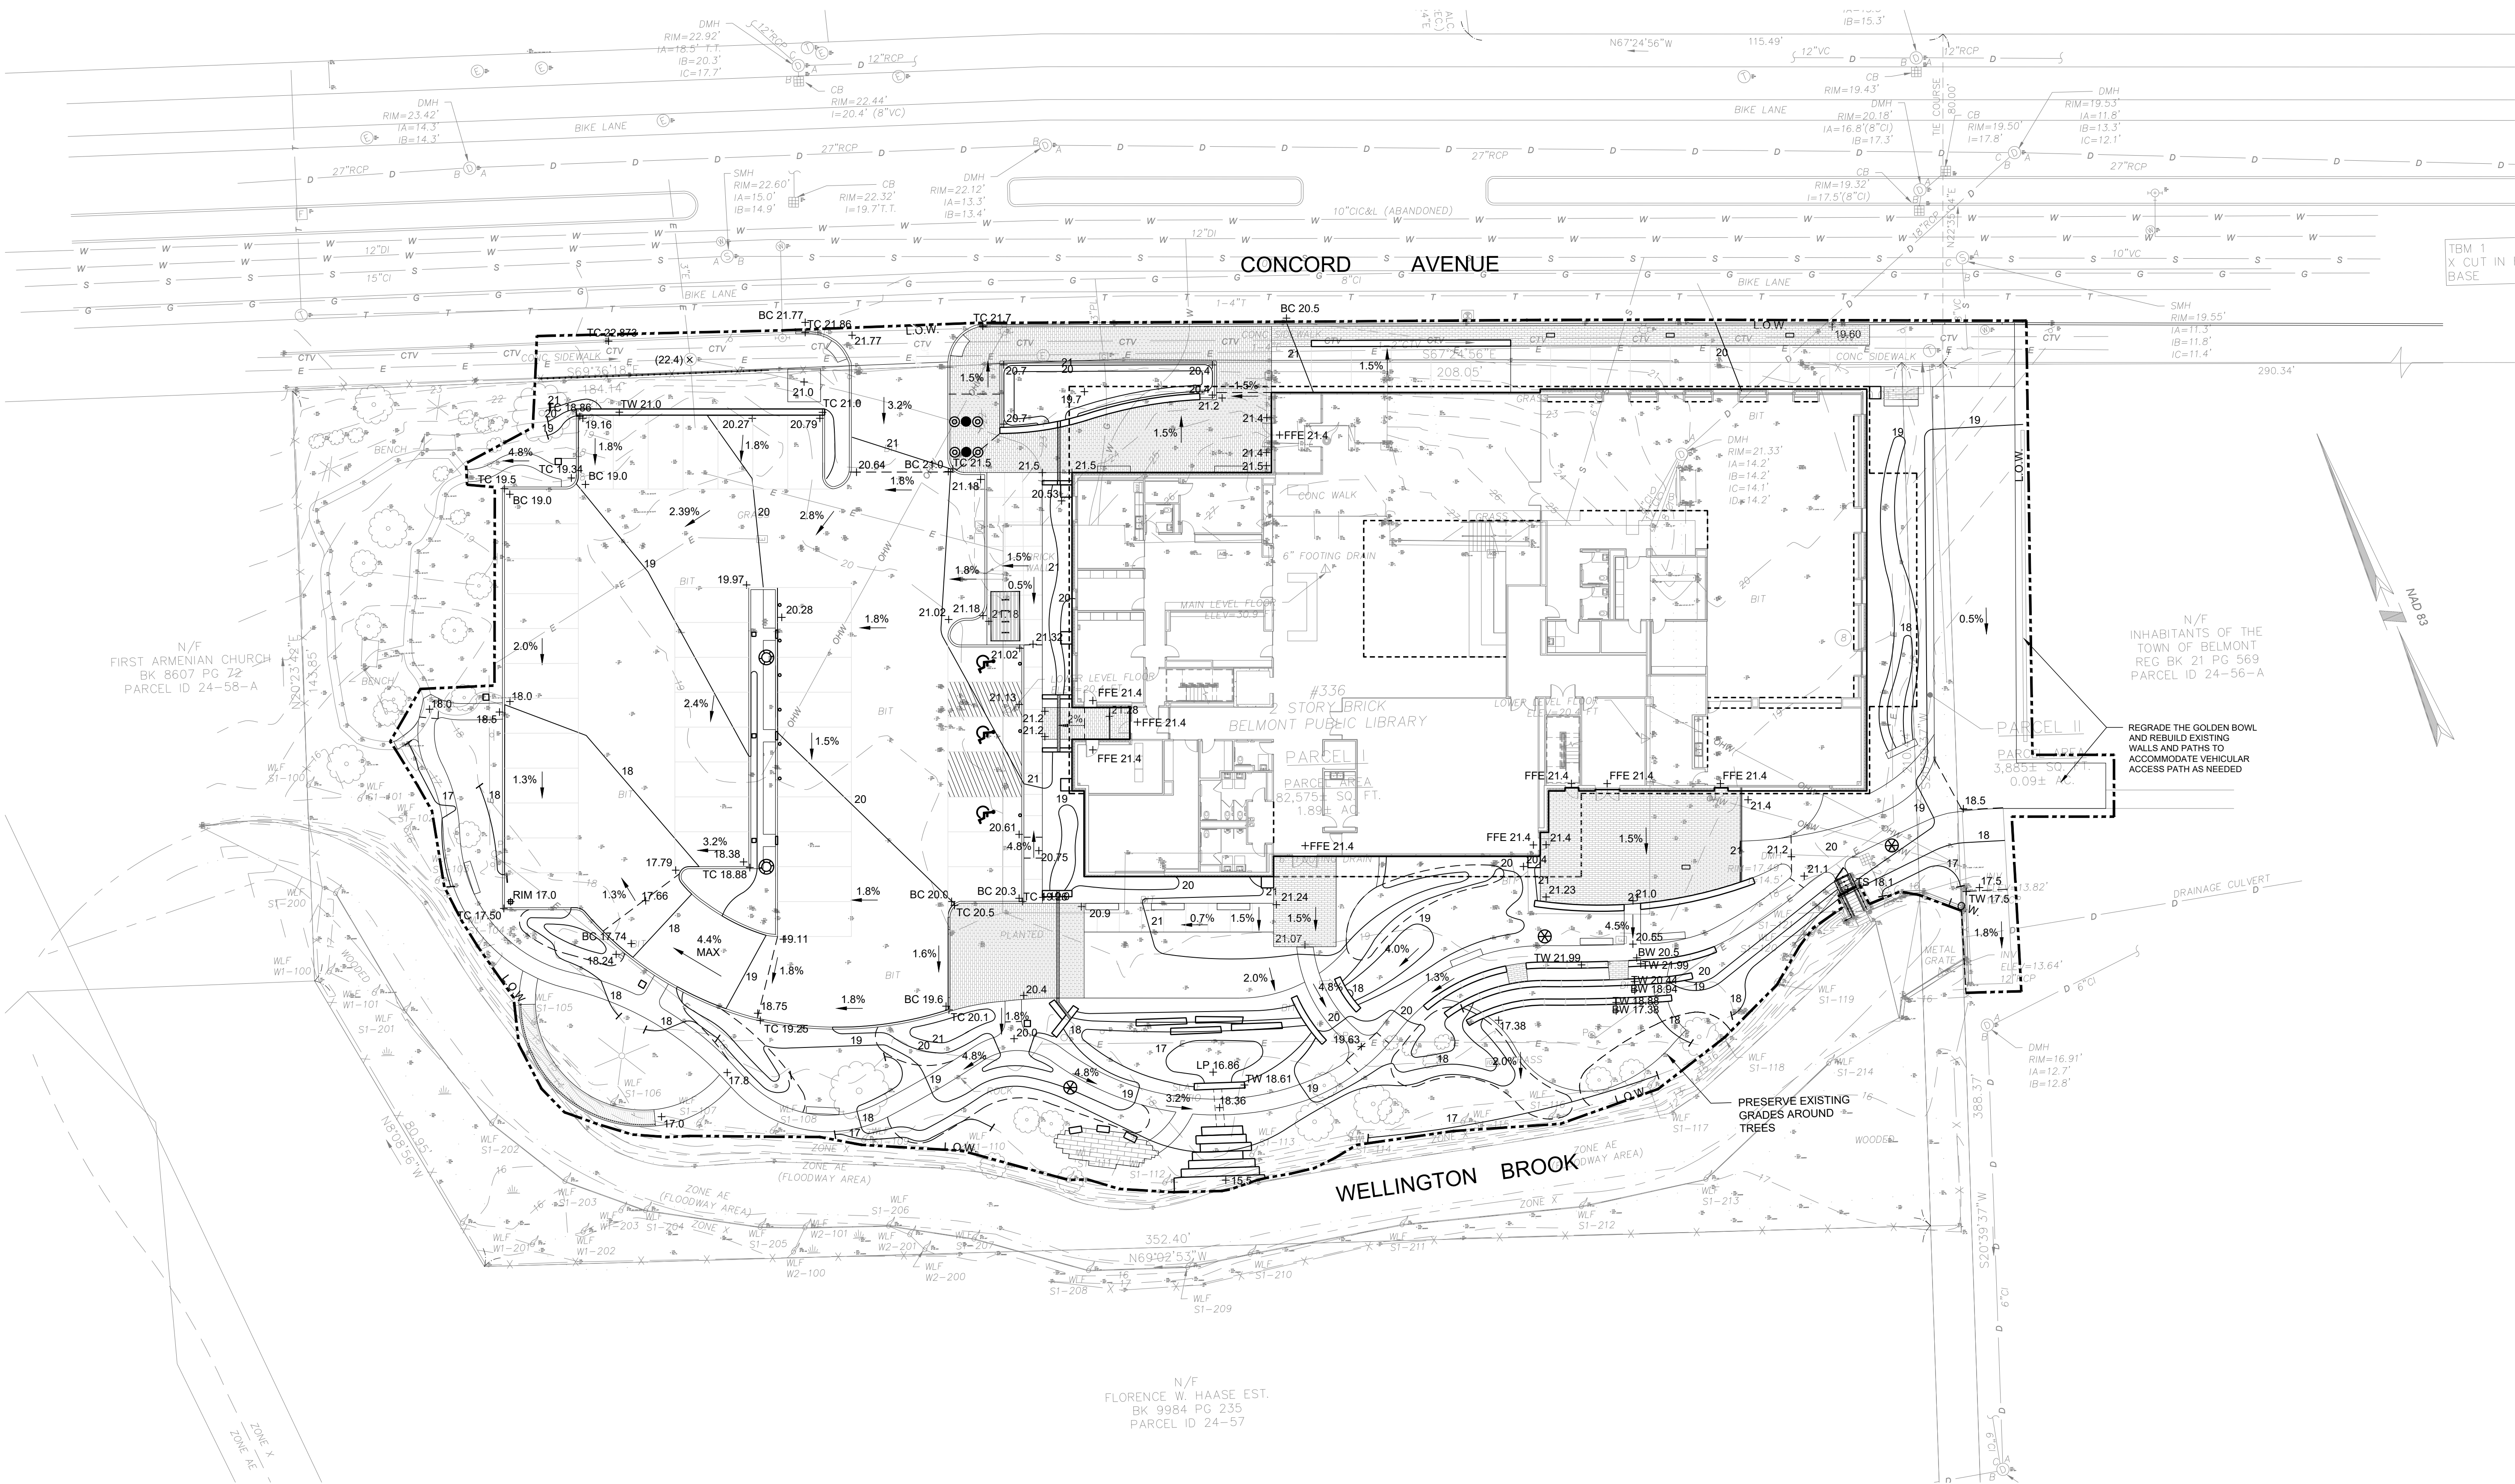

GRADING NOTES

1. Install staked haybale sitation fence at edge of proposed grading as shown. Maintain haybale fence in good condition throughout project.
2. The locations of utilities shown on the plan are approximate. The contractor shall call Dig-Safe to verify the precise location of all utilities on-site before initiating demolition activities and protect existing utilities throughout construction. Any utilities damaged by construction activities will be repaired by the contractor at no cost to the owner.
3. Provide samples of materials proposed for use for the review of the Landscape Architect, including fill, topsoil, planting soil, and pavements. Suitable excavated materials removed to accommodate new construction may be used as fill material subject to the approval of the Landscape Architect. Soil test reports for topsoil shall be provided by the contractor through the University of Massachusetts soil testing laboratory.
4. Promptly notify the Landscape Architect of unexpected sub-surface conditions. Contractor to set grade stakes showing lines and elevations for review and approval by the Landscape Architect prior to rough grading.
5. Perform grading within contract Limits of Construction, including adjacent transition areas, to new elevations, levels, profiles, and contours indicated. Provide subgrade surfaces parallel to finished surface grades. Provide uniform levels and slopes between new elevations and existing grades. Grade surfaces to assure areas drain away from structures and to prevent ponding and pockets of surface drainage.
6. Topsoil to be installed shall be natural, friable, fertile soil characteristic of productive soil in the vicinity, reasonably free of stones, clay lumps, roots, and other foreign matter. Do not use muddy topsoil. Place during dry weather. Allow for 6" average depth of topsoil screened for lawn areas, and 12" depth at planting areas, except as otherwise indicated on the drawings.
7. Fine grade topsoil eliminating rough and low areas to ensure positive drainage. Maintain levels, profiles, and contours of subgrades.
8. Protect finish graded areas from traffic and erosion. Keep free of trash and debris. Repair and re-establish grades in settled,eroded, and damaged areas. Where completed areas are disturbed by construction operations or adverse weather, scarify, re-shape, and compact to required density.
9. Upon completion of earthwork operation, clean areas within contract limits, remove tools, and equipment. Provide site clear, clean, free of debris, and suitable for further site work operations.

GRADING LEGEND

XXXX X	EXISTING SPOT ELEVATION
X	EXISTING CONTOUR
XXXX +	PROPOSED SPOT ELEVATION
X	PROPOSED CONTOUR



Civil, Nitch Engineering, 2 Center Plaza, Ste 430, Boston, MA 02108 T: 617.338.0903
Landscape: Simon, 288 North St., Cambridge, MA 02139 T: 617.876.8860
Structure: Simon, 288 North St., Cambridge, MA 02139 T: 617.876.8860
Electrical: Simon, 288 North St., Cambridge, MA 02139 T: 617.876.8860
Sustainability: The Green Engineer, 23 Bedford St., Concord, MA 01742 T: 978.368.8878
MEPFP: WSP, 100 Summer St., 18th Fl., Boston, MA 02110 T: 617.226.7330
Code: Code Red, 154 Temple Rd., Ste 200, Southborough, MA 01772 T: 617.500.7633
Acoustics: Acoustic, 33 Moulton St., Cambridge, MA 02138 T: 617.489.8000
Specifications: Cull Associates, 1121 Washington St., Newton, MA 02459 T: 617.564.5477

BELMONT PUBLIC LIBRARY
336 Concord Ave, Belmont, MA 02478


Oudens Elio Architecture, LLC
1477220980 F 617.622.0981

Revision:	Date:
Site Plan Review	08.02.2023

Sheet Title:
GRADING PLAN

Date:	08/02/23
Scale:	1" = 20'
Drawn:	LD, JH, ML
Checked:	GV
Project No:	2301

Sheet No.:
L3.0

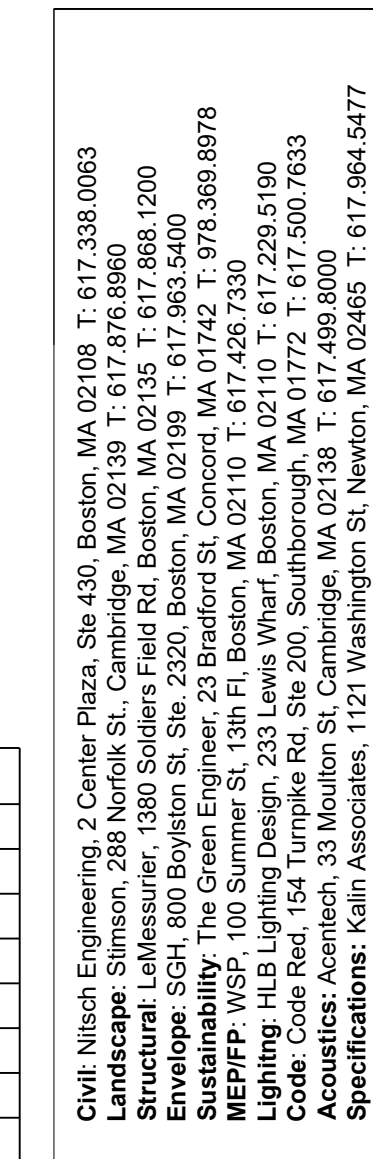

BELMONT PUBLIC LIBRARY
336 Concord Ave, Belmont, MA 02478


Oudens Elio Architecture, LLC
46 Waltham Street, Suite 4A, Boston, MA 02118
T 617 422 0980 F 617 422 0981

[illegible]

Sheet Title: **PLANTING PLAN**

Date:	06/30/23
Scale:	1" = 20'
Drawn:	LD,JH,ML
Checked:	GV
Project No:	2301









Sheet No.: L4.0

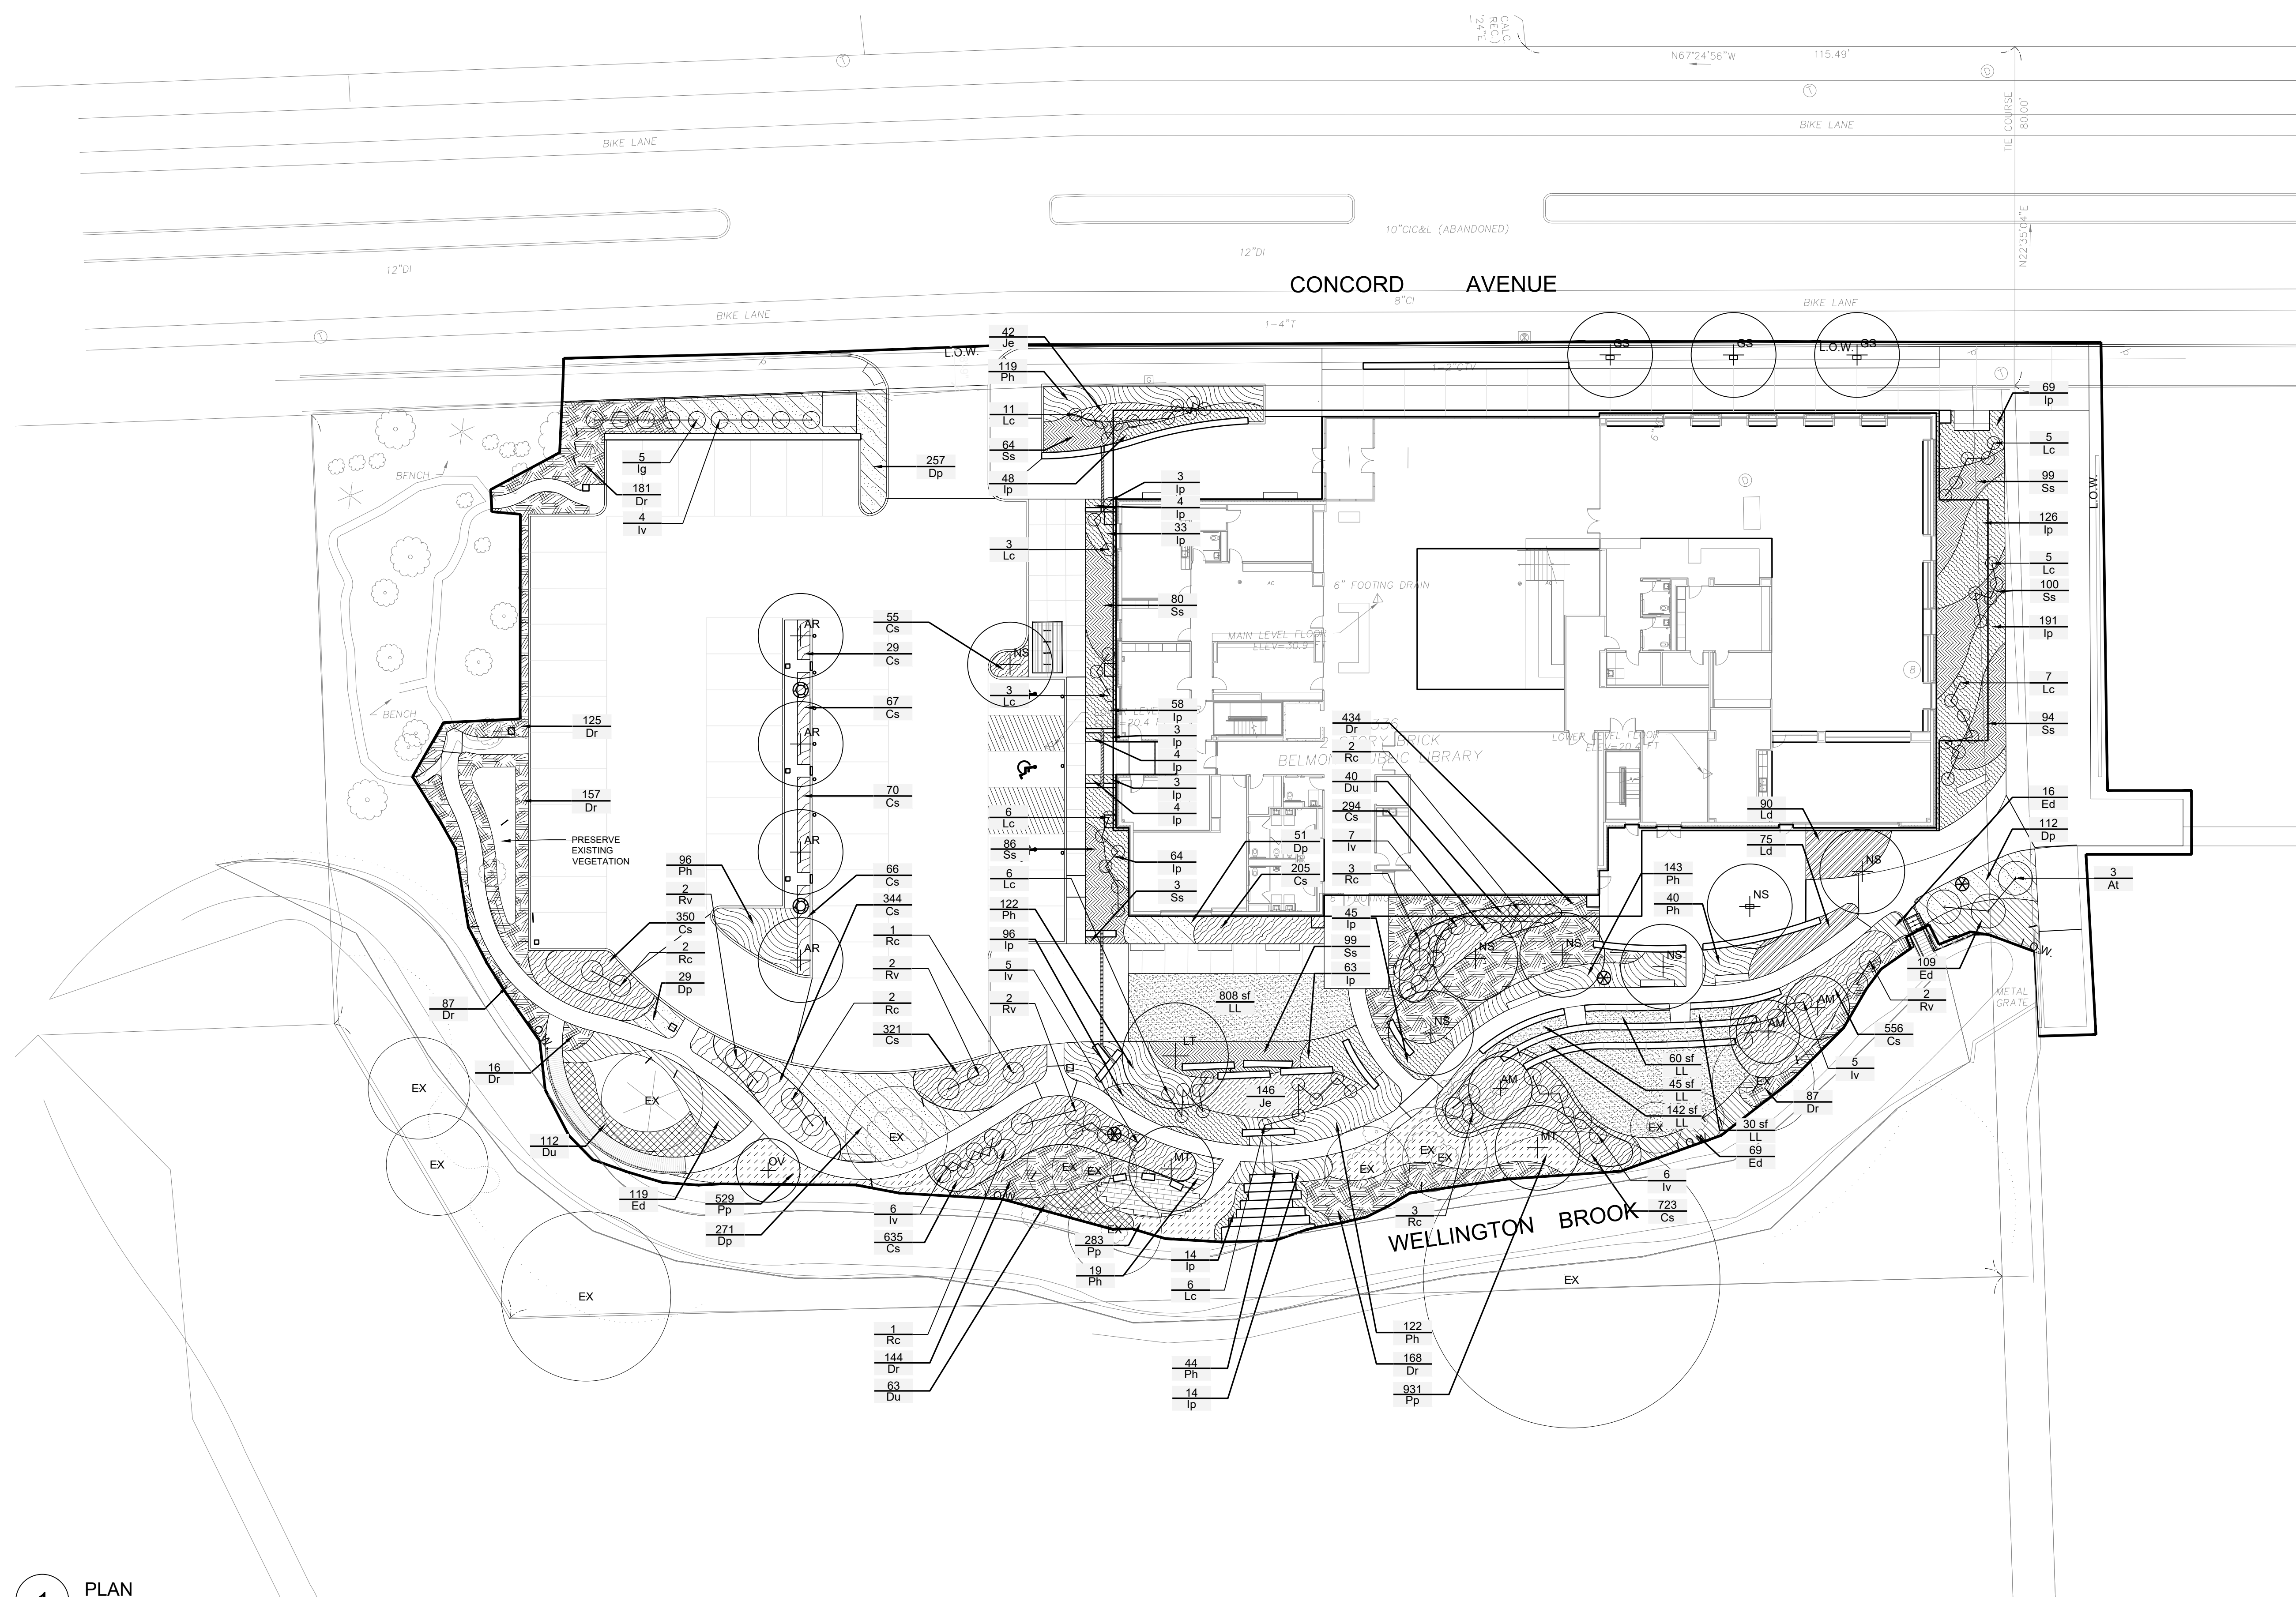

PLANT SCHEDULE						
TREES	BOTANICAL / COMMON NAME	CONT	CAL	SIZE	QTY	REMARKS
AR	Acer rubrum / Red Maple	B & B	4" CAL		4	
AM	Amelanchier canadensis / Canadian Serviceberry Multi-trunk	B & B	Multistem	12-14' HT	3	Multi-trunkK, 4-6 trunk max
GS	Gleditsia triacanthos inermis "Shademaster" / Shademaster Honey Locust	B & B	4" CAL		3	
LT	Liriodendron tulipifera / Tulip Poplar	B & B	4" CAL		2	6" minimum branching
MT	Magnolia tripetala / Umbrella Magnolia	B & B	4" CAL		2	
NS	Nyssa sylvatica / Tupelo	B & B	3.5" CAL		7	6" minimum branching
OV	Ostrya virginiana / American Hophornbeam	B & B	4" CAL		1	

SHRUBS	BOTANICAL / COMMON NAME	CONT	SIZE	QTY	REMARKS
At	Asimina triloba / Pawpaw	B & B	6-8' HT.	3	
Ig	Ilex glabra / Inkberry Holly	B & B	4' HT	5	
Iv	Itea virginica / Virginia Sweetpire	B & B	4' HT	33	
Rc	Rhododendron calendulaceum / Flame Azalea	B & B	4' HT	14	
Rv	Rhododendron vaseyi / Pinkshell Azalea	B & B	4' HT	8	

PERENNIAL ACCENTS	BOTANICAL / COMMON NAME	CONT	SIZE	QTY	REMARKS
Lc	Lobelia cardinalis / Cardinal Flower	1 GAL		52	

        GROUND COVERS	CODE	BOTANICAL / COMMON NAME	CONT	SPACING	QTY
	Cs	Carex stricta / Tussock sedge	1 GAL	12" O.C.	3,715
	Dp	Dennstaedia punctilobula / Hay-scented Fern	1 GAL	18" O.C.	740
	Du	Diphyllaea cymosa / American Umbrella leaf	1 GAL	18" O.C.	215
	Dr	Dryopteris marginalis / Marginal Wood Fern	1 GAL	18" O.C.	1,399
	Ed	Eurybia divaricata / Low Wood Aster	1 GAL	18" O.C.	313
	Ip	Iris prismatica / Blue Flag Iris	1 GAL	18" O.C.	842
	Je	Juncus effusus / Soft Rush	1 GAL	18" O.C.	188
	LL	Lawn seed mix / Lawn	sod		1,084 sf
	Ld	Leucothoe fontanesiana 'Nana' / 'Nana' Drooping Leucothoe	5 GAL	18" O.C.	165
	Pp	Pachysandra procumbens / Allegheny Spurge	1 QT	9" O.C.	1,743
	Ph	Panicum virgatum / Switch Grass	1 GAL	18" O.C.	705
	Ss	Schizachyrium scoparium / Little Bluestem	1 GAL	18" O.C.	625



Civil, Nitch Engineering, 2 Center Plaza, Ste 430, Boston, MA 02108 T: 617.338.0053
Landscape: Simon, 288 North St., Cambridge, MA 02139 T: 617.876.8860
Structural: Kohn Pedersen Fox Associates, 100 State St., Boston, MA 02109 T: 617.452.1200
Sustainability: The Green Engineer, 23 Bradford St., Concord, MA 01742 T: 978.369.8978
MEPFP: WSP, 100 Summer St., 13th Fl., Boston, MA 02110 T: 617.426.7330
Code: Code Red, 151 Temple Rd., Ste 200, Southborough, MA 01772 T: 617.500.7633
Acoustics: Acenich, 33 Moulton St., Cambridge, MA 02138 T: 617.489.8000
Specifications: Kall Associates, 1121 Washington St., Newton, MA 02459 T: 617.864.5477


BELMONT PUBLIC LIBRARY
336 Concord Ave, Belmont, MA 02478
Oudens Elio Architecture, LLC
1477220386 F 617.622.0681

Revision:	Date:
Site Plan Review	08.02.2023

Sheet Title:
LEVEL 1 FLOOR PLAN

Date:	08/30/23
Scale:	1/8" = 1'-0"
Drawn:	Author
Checked:	Checker
Project No:	2301

Sheet No.:
A1.1

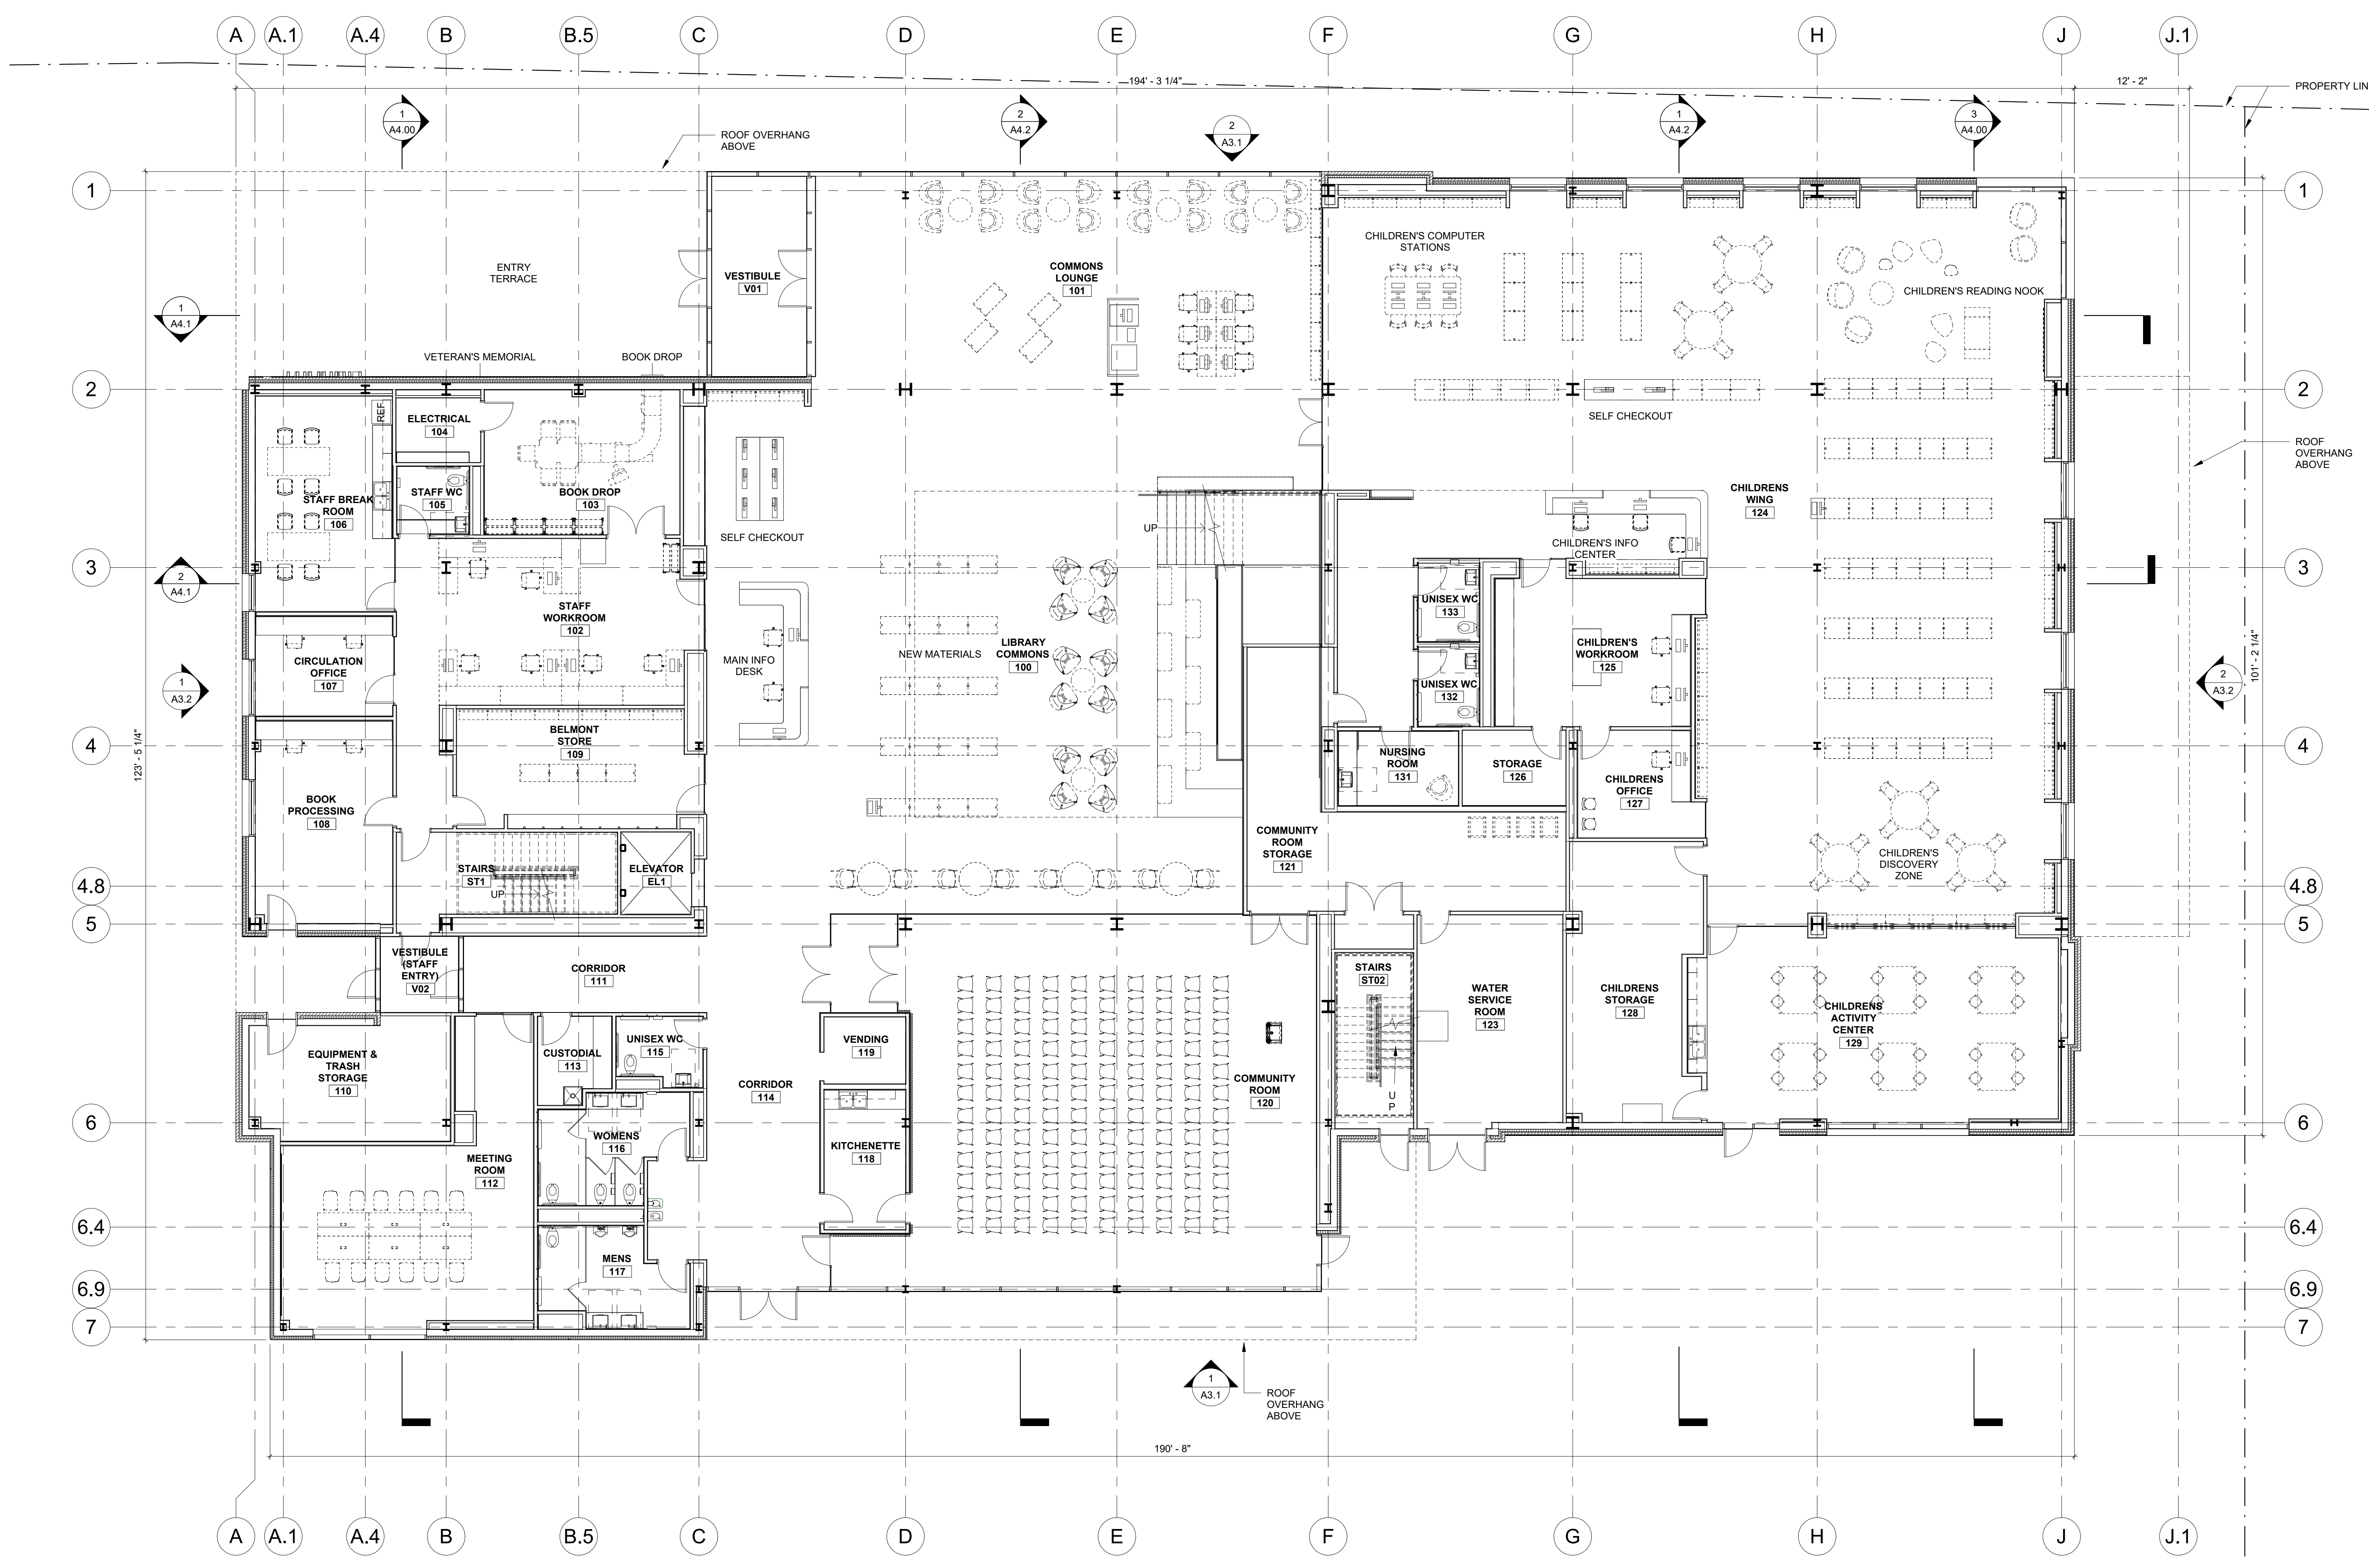

1 FLOOR PLAN - LEVEL 1
1/8" = 1'-0"

NOTE: FURNITURE SHOWN
FOR REFERENCE ONLY



Civil, Nitch Engineering, 2 Center Plaza, Ste 430, Boston, MA 02108 T: 617.338.0053
Landscape: Simons, 288 North St., Cambridge, MA 02139 T: 617.876.8860
Structural: SCAVIER, 1380 Beacon St., Boston, MA 02116 T: 617.338.0053
Mechanical: SCAVIER, 1380 Beacon St., Boston, MA 02116 T: 617.338.0053
Electrical: SCAVIER, 1380 Beacon St., Boston, MA 02116 T: 617.338.0053
Sustainability: The Green Engineer, 23 Bradford St., Concord, MA 01742 T: 978.369.8978
MEPFP: WSP, 100 Summer St., 13th Fl., Boston, MA 02110 T: 617.426.7330
Code: Code Red, 151 Temple Rd., Ste 200, Southborough, MA 01772 T: 617.500.7633
Acoustics: Acoustic, 33 Moulton St., Cambridge, MA 02138 T: 617.489.8000
Specifications: Kall Associates, 1121 Washington St., Newton, MA 02459 T: 617.864.5477


BELMONT PUBLIC LIBRARY
336 Concord Ave, Belmont, MA 02478
Oudens Elio Architecture, LLC
1477220380 / 617.422.0081

Revision:	Date:
Site Plan Review	08.02.2023

Sheet Title:
LEVEL 2 FLOOR PLAN


Date:	08/30/23
Scale:	1/8" = 1'-0"
Drawn:	Author
Checked:	Checker
Project No:	2301

A1.2

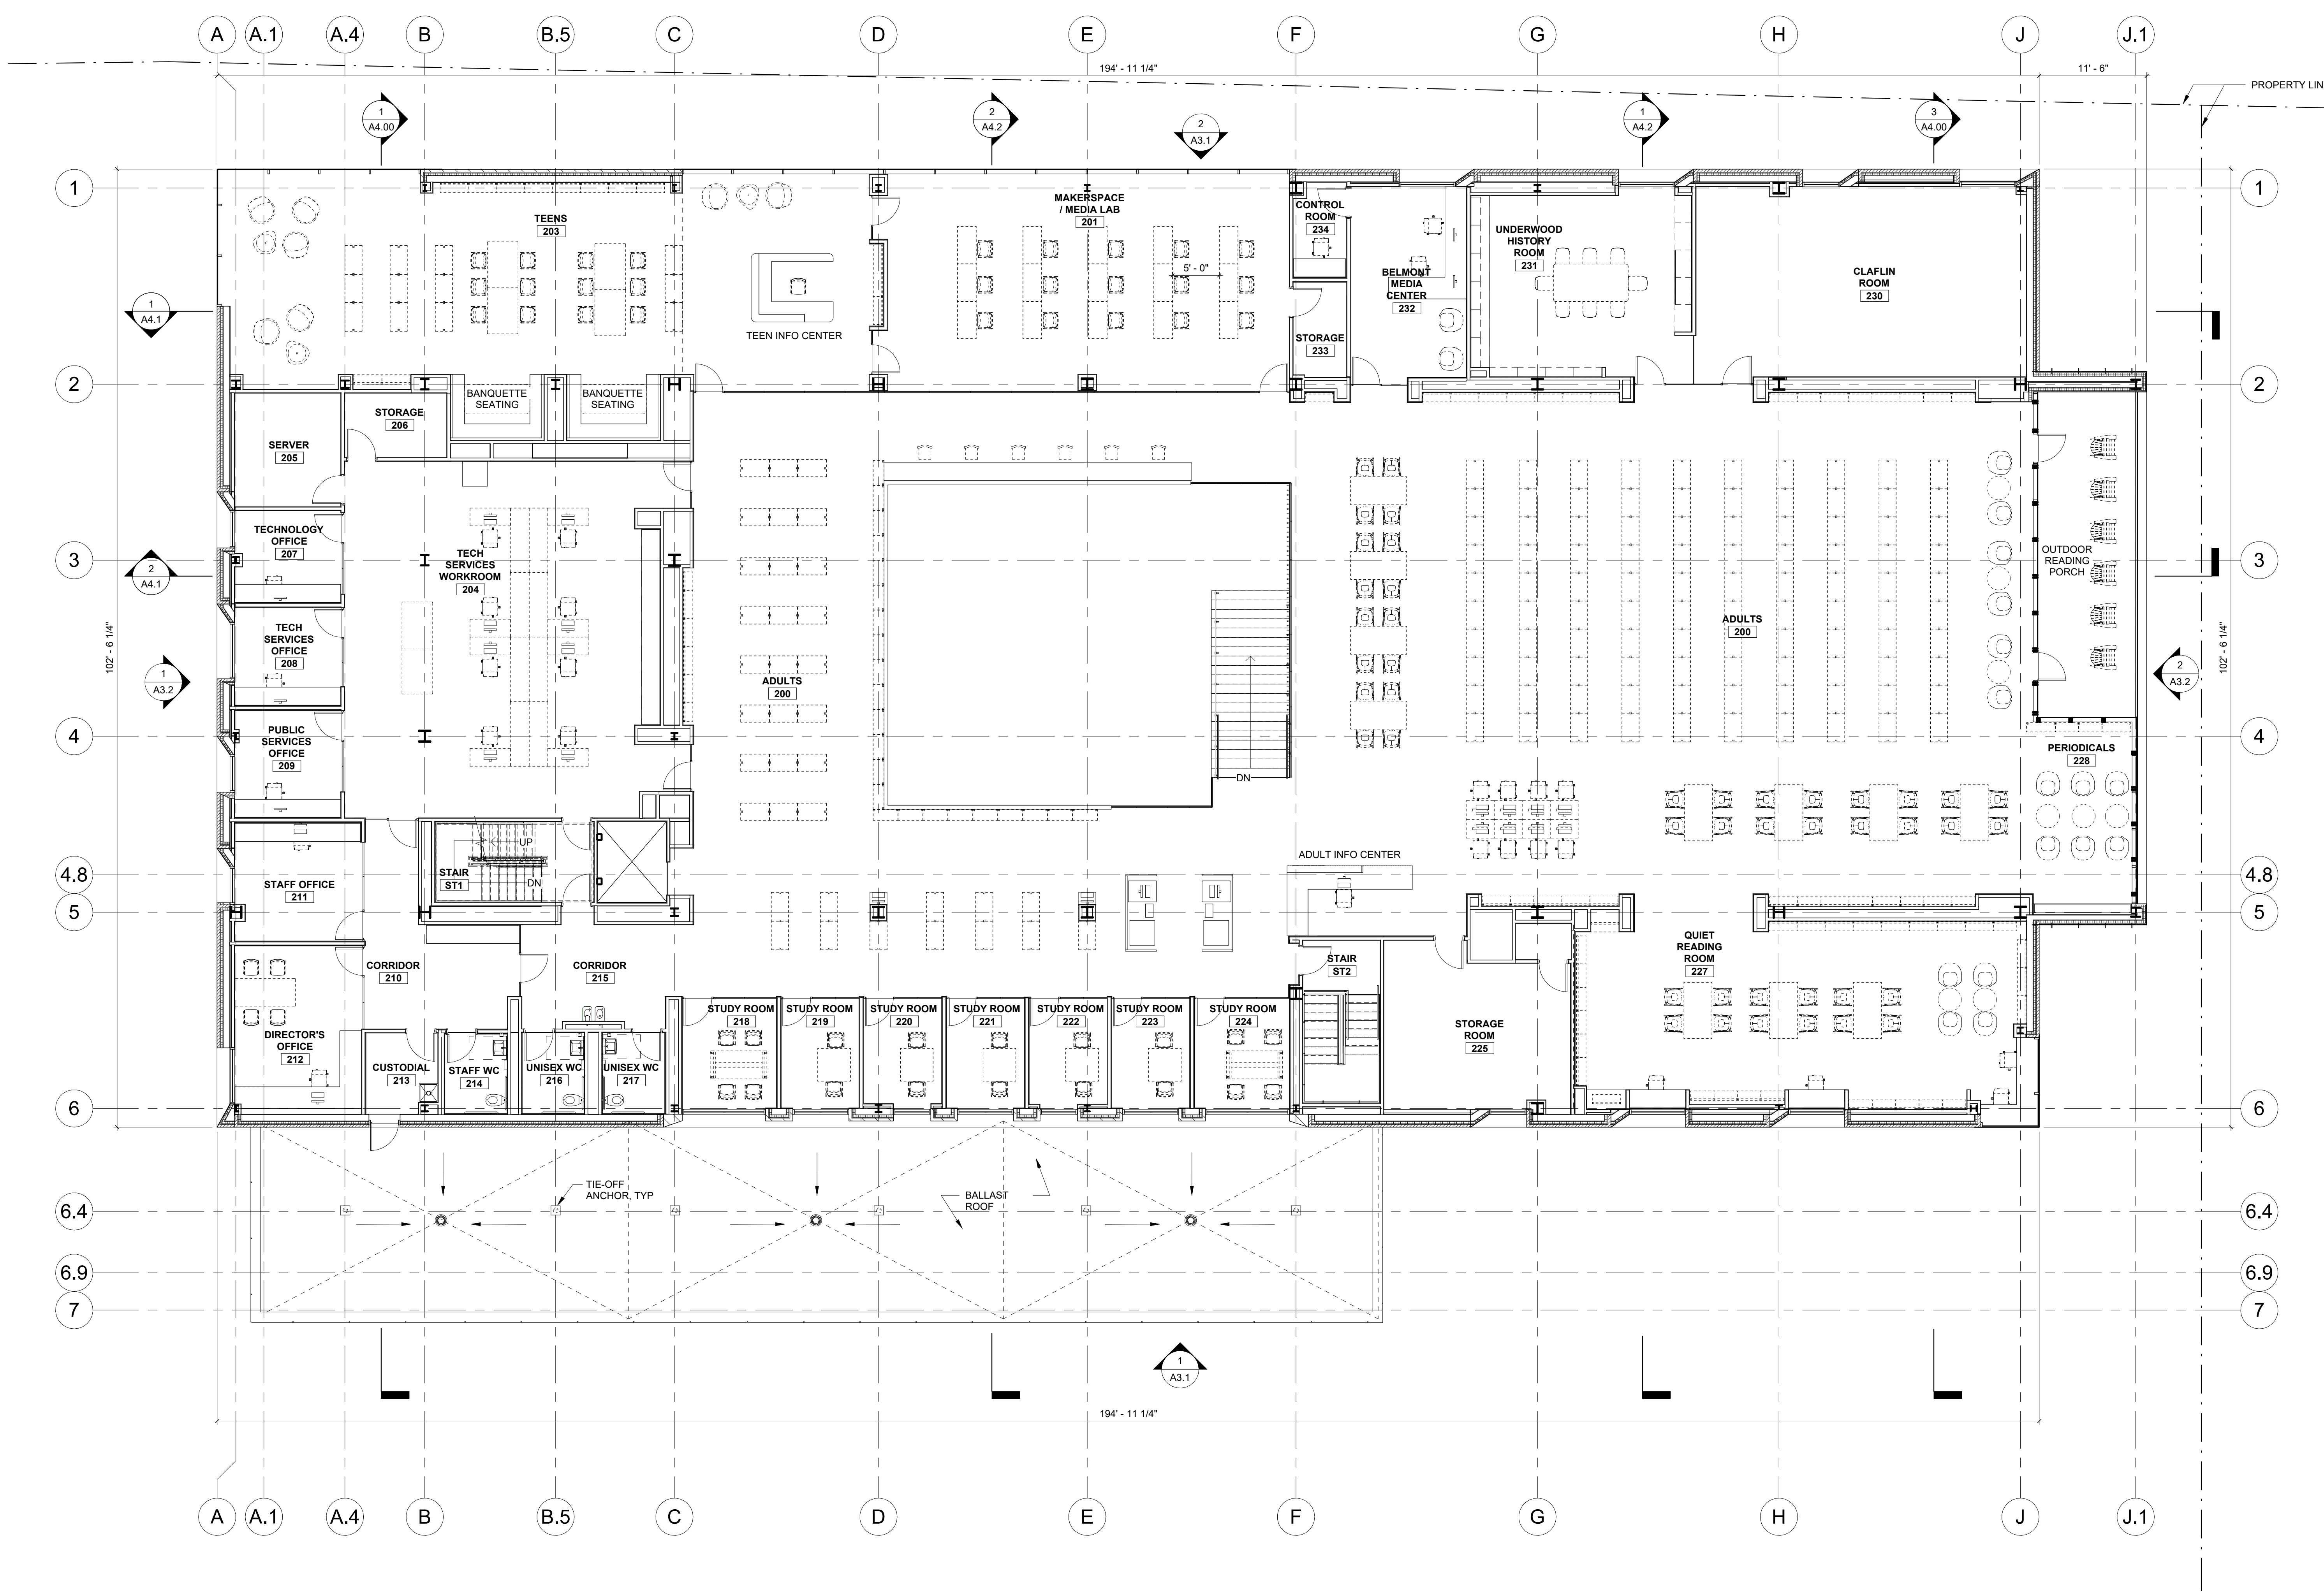

1 FLOOR PLAN - LEVEL 2
1/8" = 1'-0"

NOTE: FURNITURE SHOWN
FOR REFERENCE ONLY

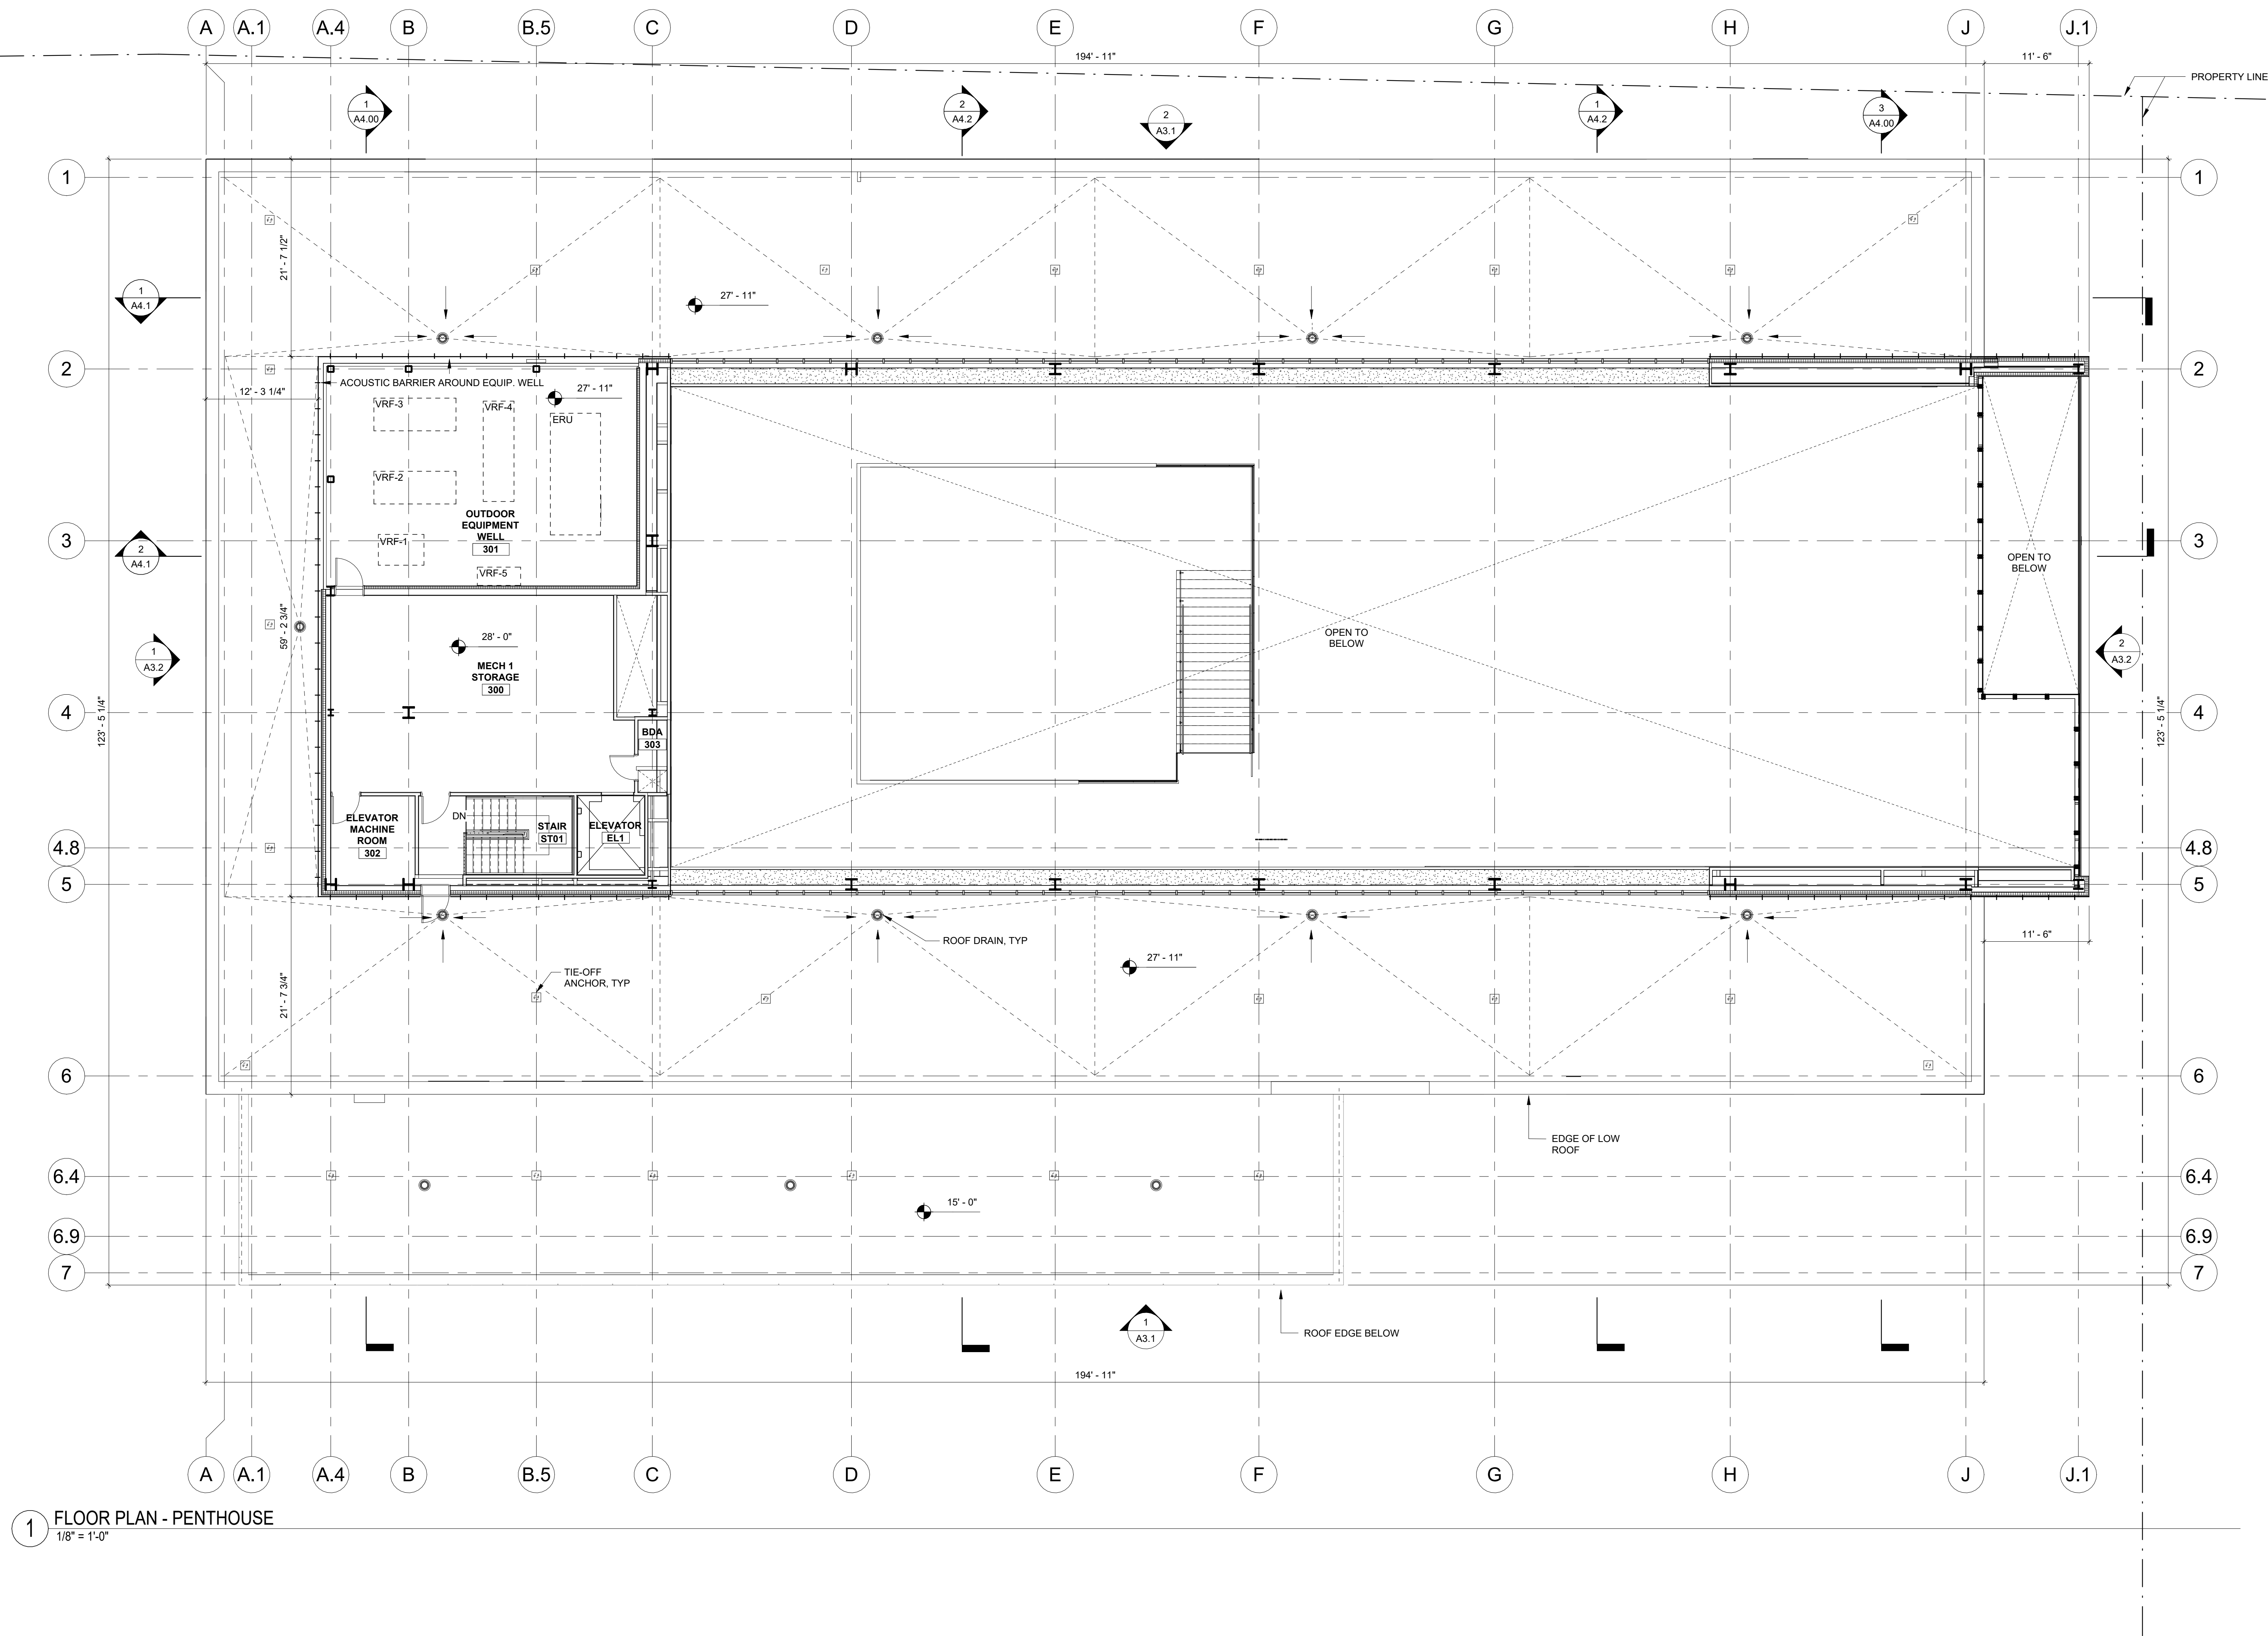

Civil: Nitch Engineering, 2 Center Plaza, Ste 430, Boston, MA 02108 T: 617.338.0053
Landscape: Simmon, 288 North St., Cambridge, MA 02139 T: 617.876.8860
Structural: Sullivan, 1380 Centre Street, Boston, MA 02130 T: 617.552.1200
Mechanical: Sullivan, 1380 Centre Street, Boston, MA 02130 T: 617.552.1200
Electrical: Sullivan, 1380 Centre Street, Boston, MA 02130 T: 617.552.1200
Sustainability: The Green Engineer, 23 Bradford St., Concord, MA 01742 T: 978.369.8978
MEPFP: WSP, 100 Summer St., 13th Fl., Boston, MA 02110 T: 617.426.7330
Code: Code Red, 154 Temple Rd., Ste 200, Southborough, MA 01772 T: 617.500.6190
Acoustics: Acenach, 33 Moulton St., Cambridge, MA 02138 T: 617.489.8000
Specifications: Kall Associates, 1121 Washington St., Newton, MA 02459 T: 617.864.5477


BELMONT PUBLIC LIBRARY
336 Concord Ave, Belmont, MA 02478
Oudens Elio Architecture, LLC
1477220380 T: 617.622.0681

Revision:	Date:
Site Plan Review	08.02.2023

Sheet Title:
PENTHOUSE PLAN

Date:	08/30/23
Scale:	1/8" = 1'-0"
Drawn:	Author
Checked:	Checker
Project No:	2301

Sheet No.:
A1.3

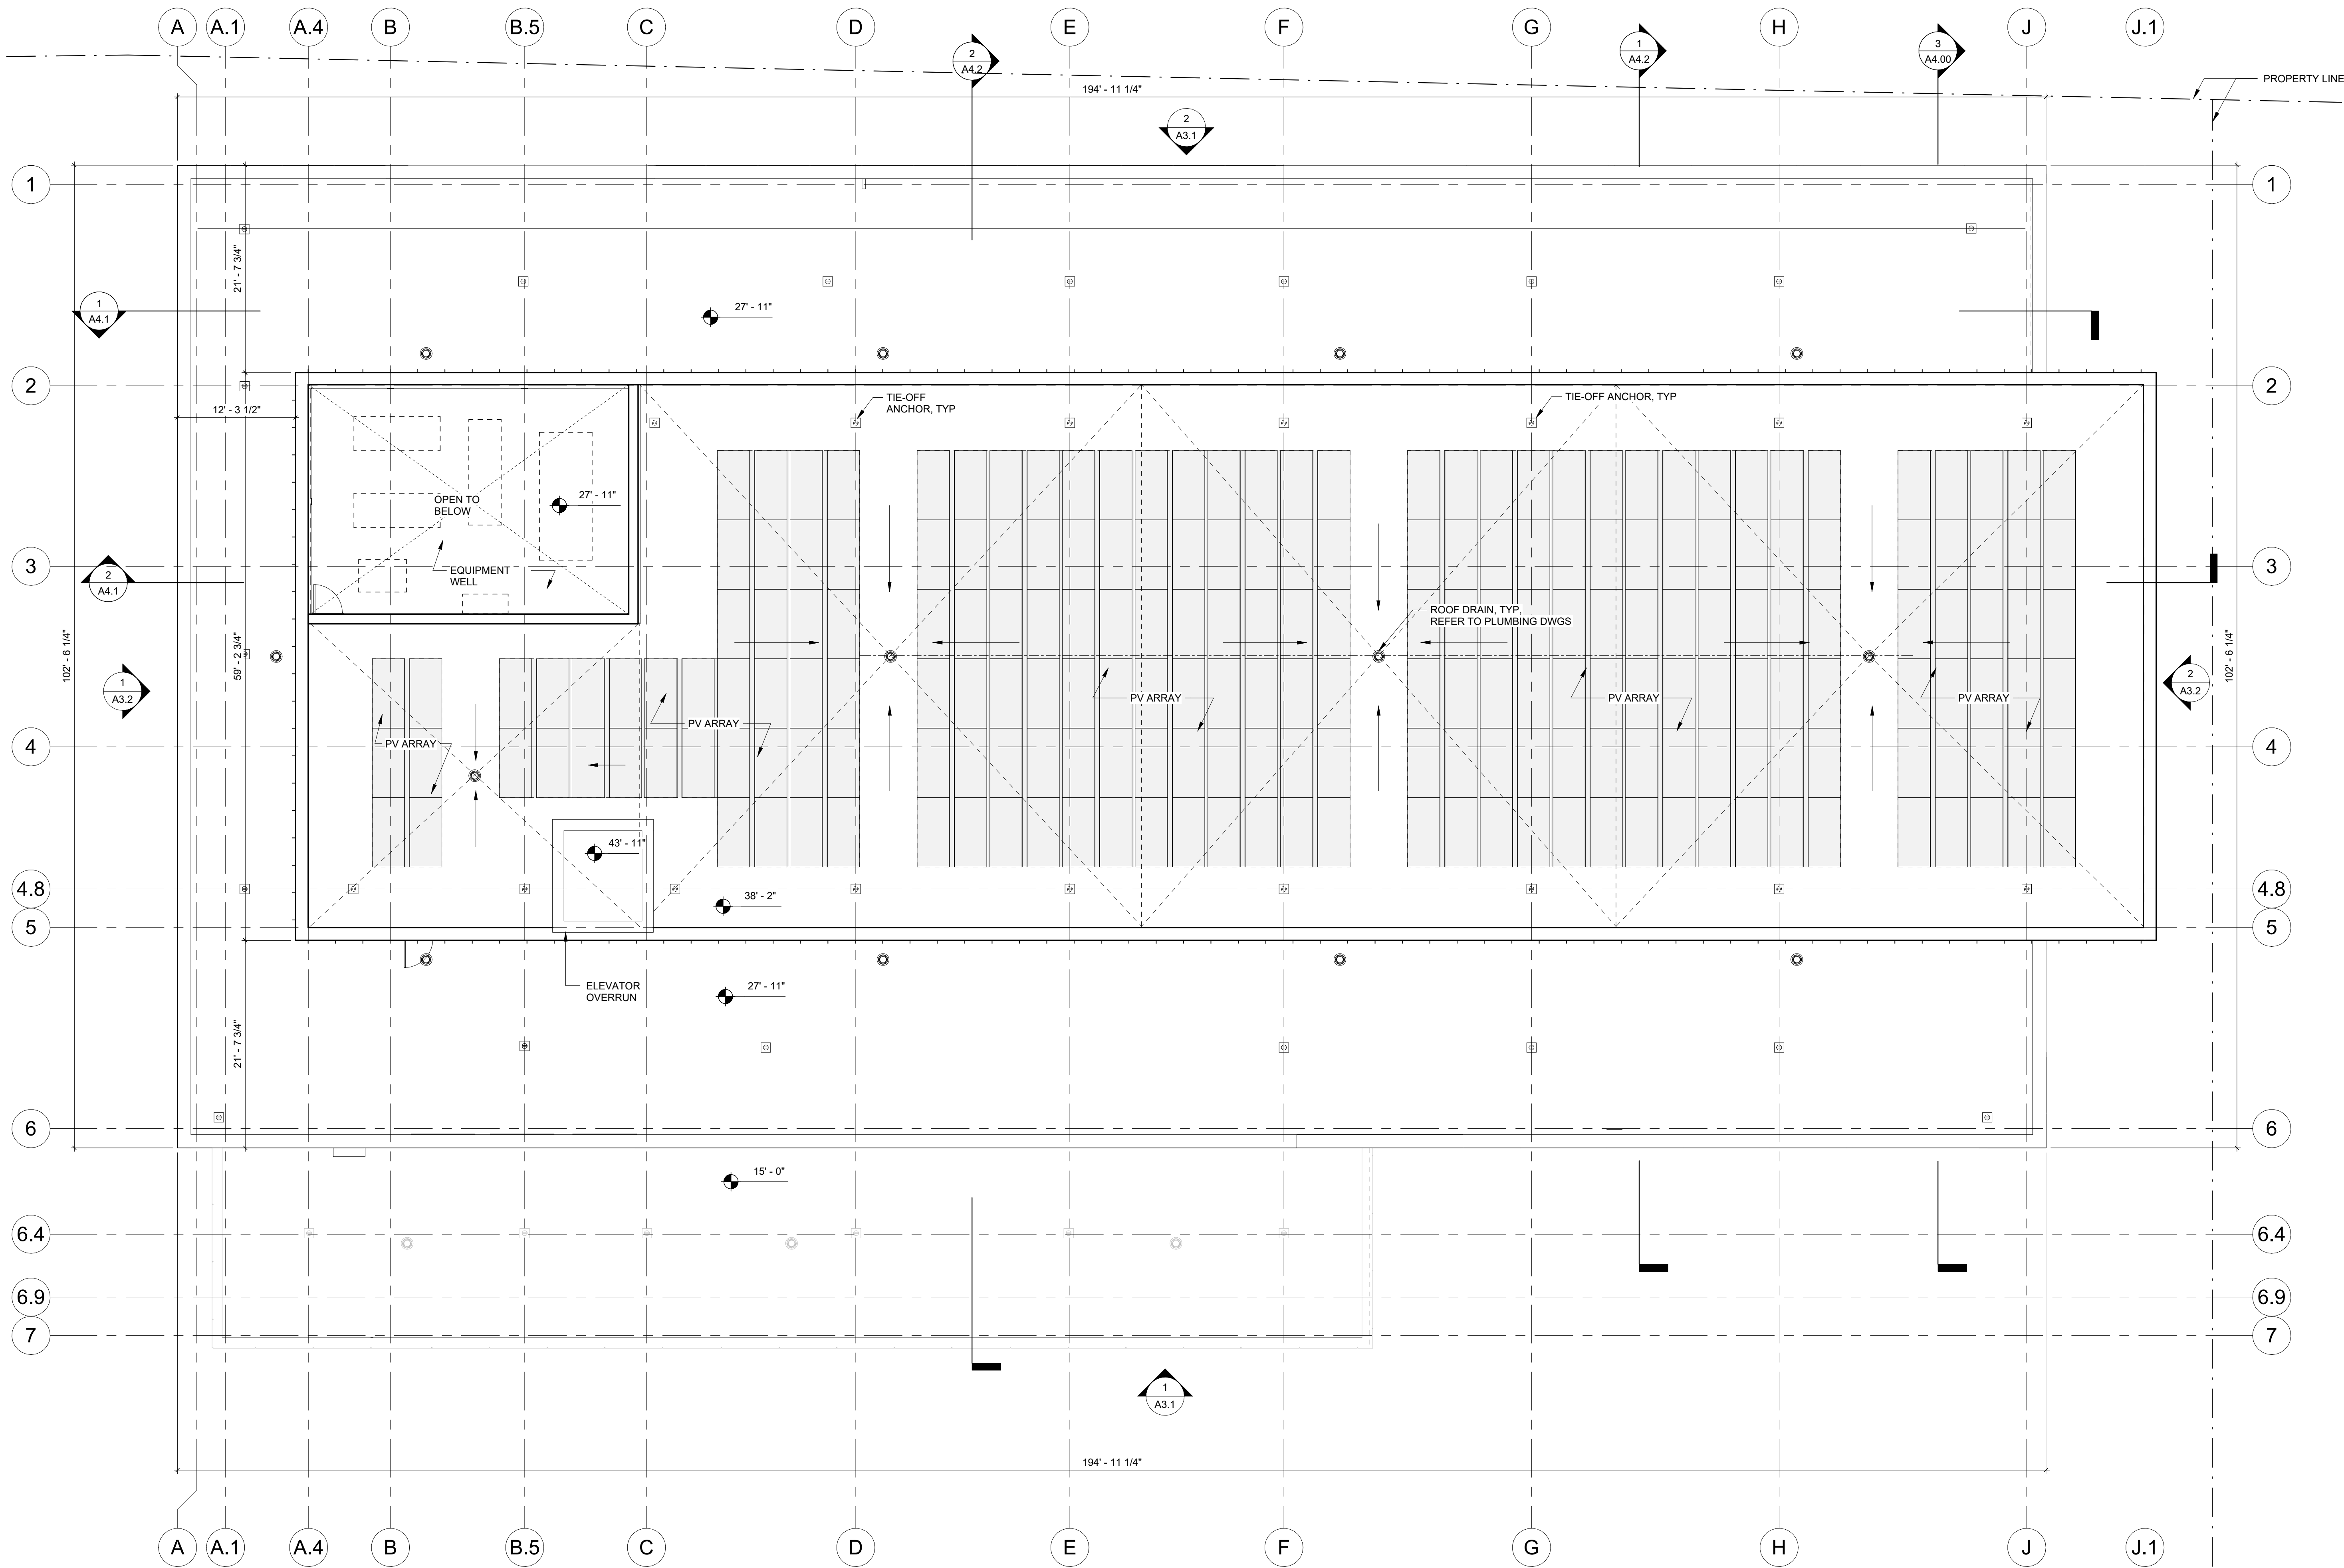

1 FLOOR PLAN - HIGH ROOF
1/8" = 1'-0"



Civil: Nitch Engineering, 2 Center Plaza, Ste 430, Boston, MA 02108 T: 617.338.0053
Landscape: Simons, 288 North St., Cambridge, MA 02139 T: 617.876.8860
Structural: Skidmore, 1380 Beacon St., Boston, MA 02116 T: 617.552.1500
Mechanical: Skidmore, 1380 Beacon St., Boston, MA 02116 T: 617.552.1500
Electrical: Skidmore, 1380 Beacon St., Boston, MA 02116 T: 617.552.1500
Sustainability: The Green Engineer, 23 Bradford St., Concord, MA 01742 T: 978.369.8978
MEPFP: WSP, 100 Summer St., 13th Fl., Boston, MA 02110 T: 617.426.7330
Code: Code Red, 151 Temple Rd., Ste 200, Southborough, MA 01772 T: 617.500.6190
Acoustics: Acenich, 33 Moulton St., Cambridge, MA 02138 T: 617.489.8000
Specifications: Kall Associates, 1121 Washington St., Newton, MA 02459 T: 617.864.5477

BELMONT PUBLIC LIBRARY
336 Concord Ave, Belmont, MA 02478
Oudens Elio Architecture, LLC
140 Washington St., Boston, MA 02118
T: 617.722.0981 F: 617.422.0681

Revision:	Date:
Site Plan Review	08.02.2023

Sheet Title:
HIGH ROOF PLAN

Date:	08/30/23
Scale:	1/8" = 1'-0"
Drawn:	Author
Checked:	Checker
Project No:	2301

A1.4



Civil: Natch Engineering, 2 Center Plaza, Ste 430, Boston, MA 02108 T: 617.338.0053
Landscape: Simon, 288 North St., Cambridge, MA 02139 T: 617.876.8860
Structure: S&B Associates, 1380 Centre St., Boston, MA 02127 T: 617.551.1200
Mechanical: S&B Associates, 1380 Centre St., Boston, MA 02127 T: 617.551.1200
Sustainability: The Green Engineer, 23 Bradford St., Concord, MA 01742 T: 978.369.8978
MEPFP: WSP, 100 Summer St., 13th Fl., Boston, MA 02110 T: 617.426.7330
Electrical: S&B Associates, 1380 Centre St., Boston, MA 02127 T: 617.551.1200
Code: Code Red, 151 Temple Rd., Ste 200, Southborough, MA 01772 T: 617.500.7633
Acoustics: Acenach, 33 Moulton St., Cambridge, MA 02138 T: 617.489.8000
Specifications: Kall Associates, 1121 Washington St., Newton, MA 02459 T: 617.864.5477


BELMONT PUBLIC LIBRARY
336 Concord Ave, Belmont, MA 02478
Oudens Elio Architecture, LLC
140 Massachusetts Ave., Boston, MA 02118
T: 617.722.0980 F: 617.462.0681

Revision:	Date:
Site Plan Review	08.02.2023


Sheet Title:
BUILDING ELEVATIONS

Date:	08/30/23
Scale:	1/8" = 1'-0"
Drawn:	Author
Checked:	Checker
Project No:	2301

Sheet No.:
A3.1

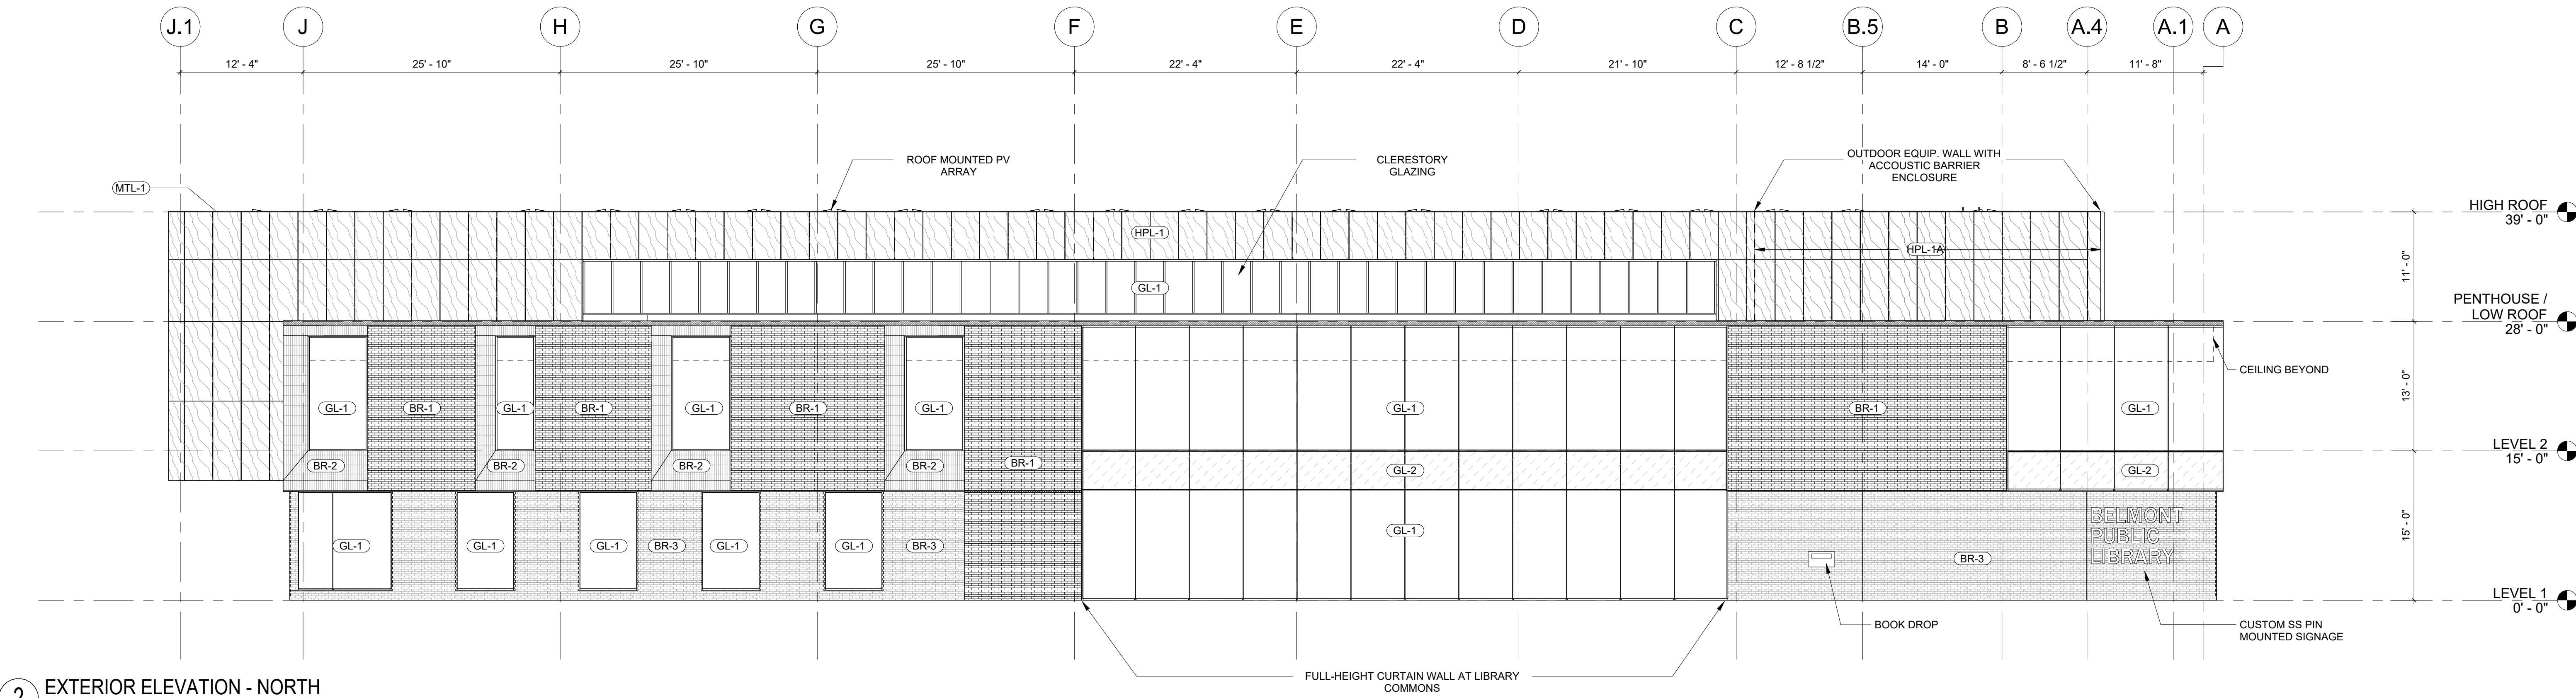

2 EXTERIOR ELEVATION - NORTH
1/8" = 1'-0"

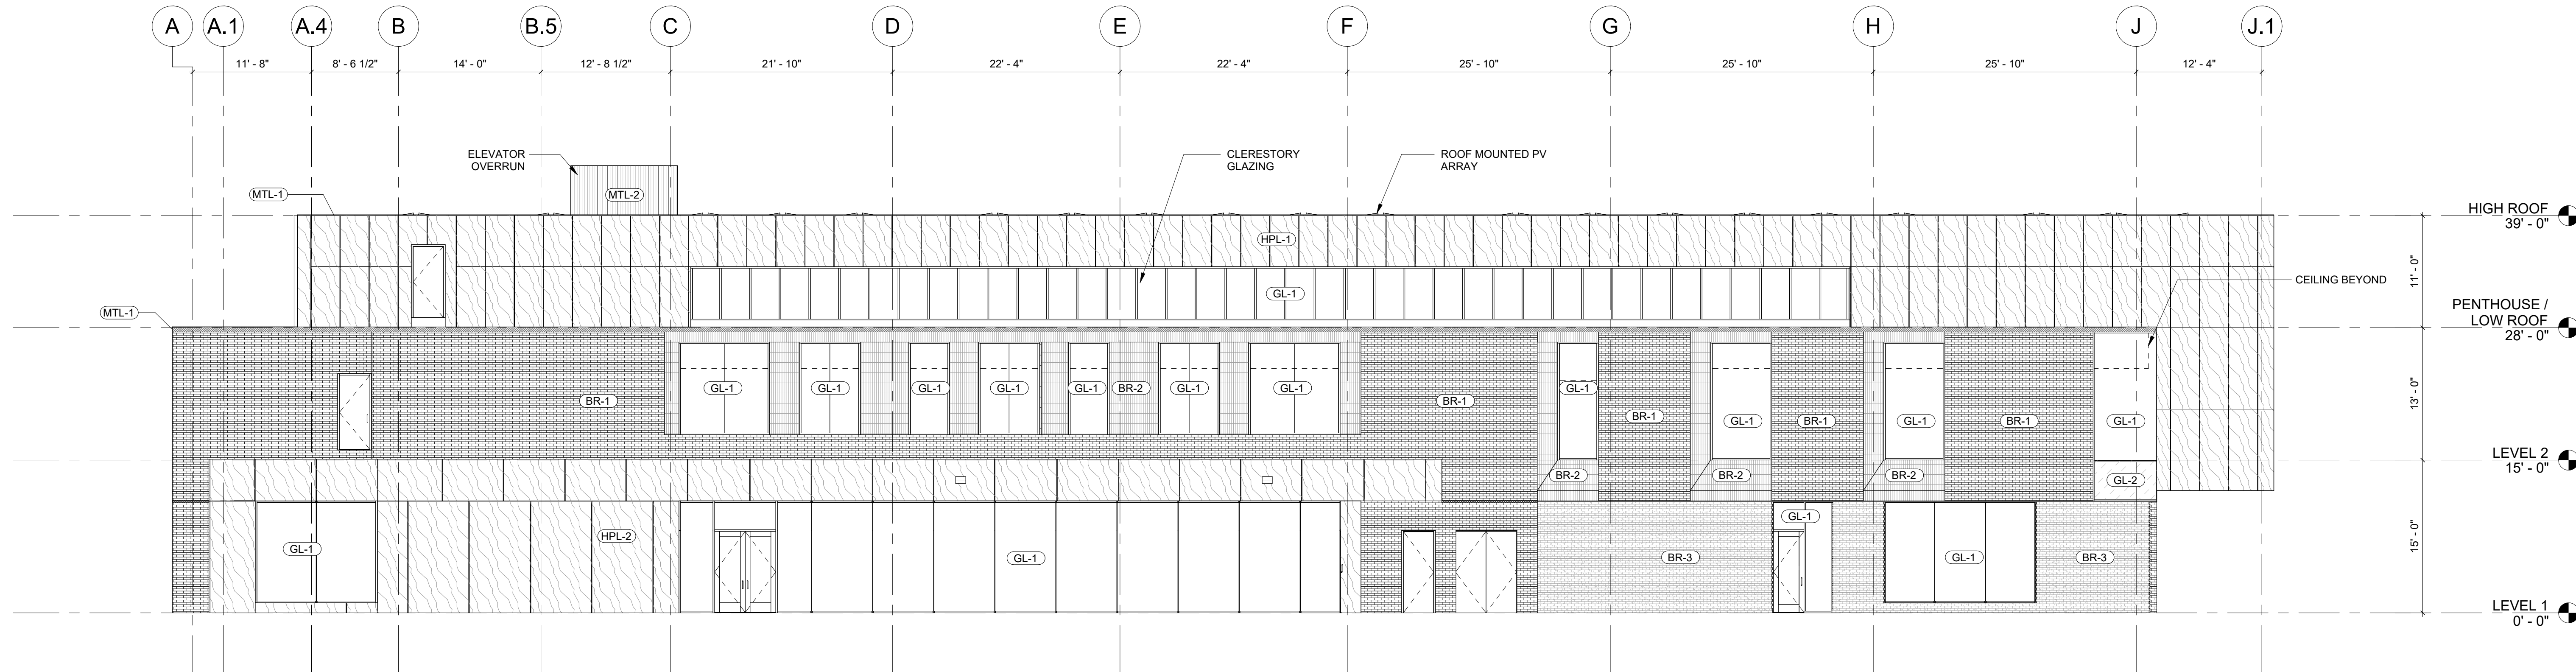

1 EXTERIOR ELEVATION - SOUTH
1/8" = 1'-0"

EXTERIOR MATERIALS

	BR-1	SIoux CITY 'CABERNET BURGUNDY', NORMAN SIZE, RUNNING BOND
	BR-2	SIoux CITY 'CABERNET BURGUNDY', NORMAN SIZE, VERTICAL STACKED BOND
	BR-3	SIoux CITY 'CABERNET BURGUNDY', NORMAN SIZE, RUNNING BOND WITH 1" RECESS ALTERNATING COURSES
	MT-1	PREFORMED ALUM. COPING
	MT-2	METAL WALL PANEL
	HPL-1	HIGH PRESSURE LAMINATE PANEL W/ VERTICAL FIN
	HPL-1A	HIGH PRESSURE LAMINATE PANEL CLADDING OVER ACOUSTIC BARRIER
	HPL-2	HIGH PRESSURE LAMINATE SIDING
	GL-1	VISION GLASS: SOLARBAN 60 TRIPLE GLAZED IGU, COATING SIDES 2,4
	GL-2	INSULATED SPANDREL: VISION GLASS WITH 1/8" PAINTED ALUM SHADE BOX, 3" MINERAL FIBER INSULATION AND GALVANIZED BACKPAN



Civil: Nitch Engineering, 2 Center Plaza, Ste 430, Boston, MA 02108 T: 617.338.0053
Landscape: Simon, 288 North St., Cambridge, MA 02139 T: 617.876.8860
Structural: Sullivan, 1385 Centre St., Boston, MA 02129 T: 617.552.1500
Electrical: Sullivan, 1385 Centre St., Boston, MA 02129 T: 617.552.1500
Mechanical: Sullivan, 1385 Centre St., Boston, MA 02129 T: 617.552.1500
Sustainability: The Green Engineer, 23 Bradford St., Concord, MA 01742 T: 978.369.8978
MEPFP: WSP, 100 Summer St., 13th Fl., Boston, MA 02110 T: 617.426.7330
Code: Code Red, 151 Temple Rd., Ste 200, Southborough, MA 01772 T: 617.500.6190
Acoustics: Acenich, 33 Moulton St., Cambridge, MA 02138 T: 617.489.8000
Specifications: Kall Associates, 1121 Washington St., Newton, MA 02459 T: 617.864.5477


BELMONT PUBLIC LIBRARY
336 Concord Ave, Belmont, MA 02478
Oudens Elio Architecture, LLC
147 Park Street, Boston, MA 02118
T: 617.622.0981 F: 617.622.0681

Revision:	Date:
Site Plan Review	08.02.2023


Sheet Title:
BUILDING ELEVATIONS

Date:	08/30/23
Scale:	1/8" = 1'-0"
Drawn:	Author
Checked:	Checker
Project No:	2301

Sheet No.:
A3.2

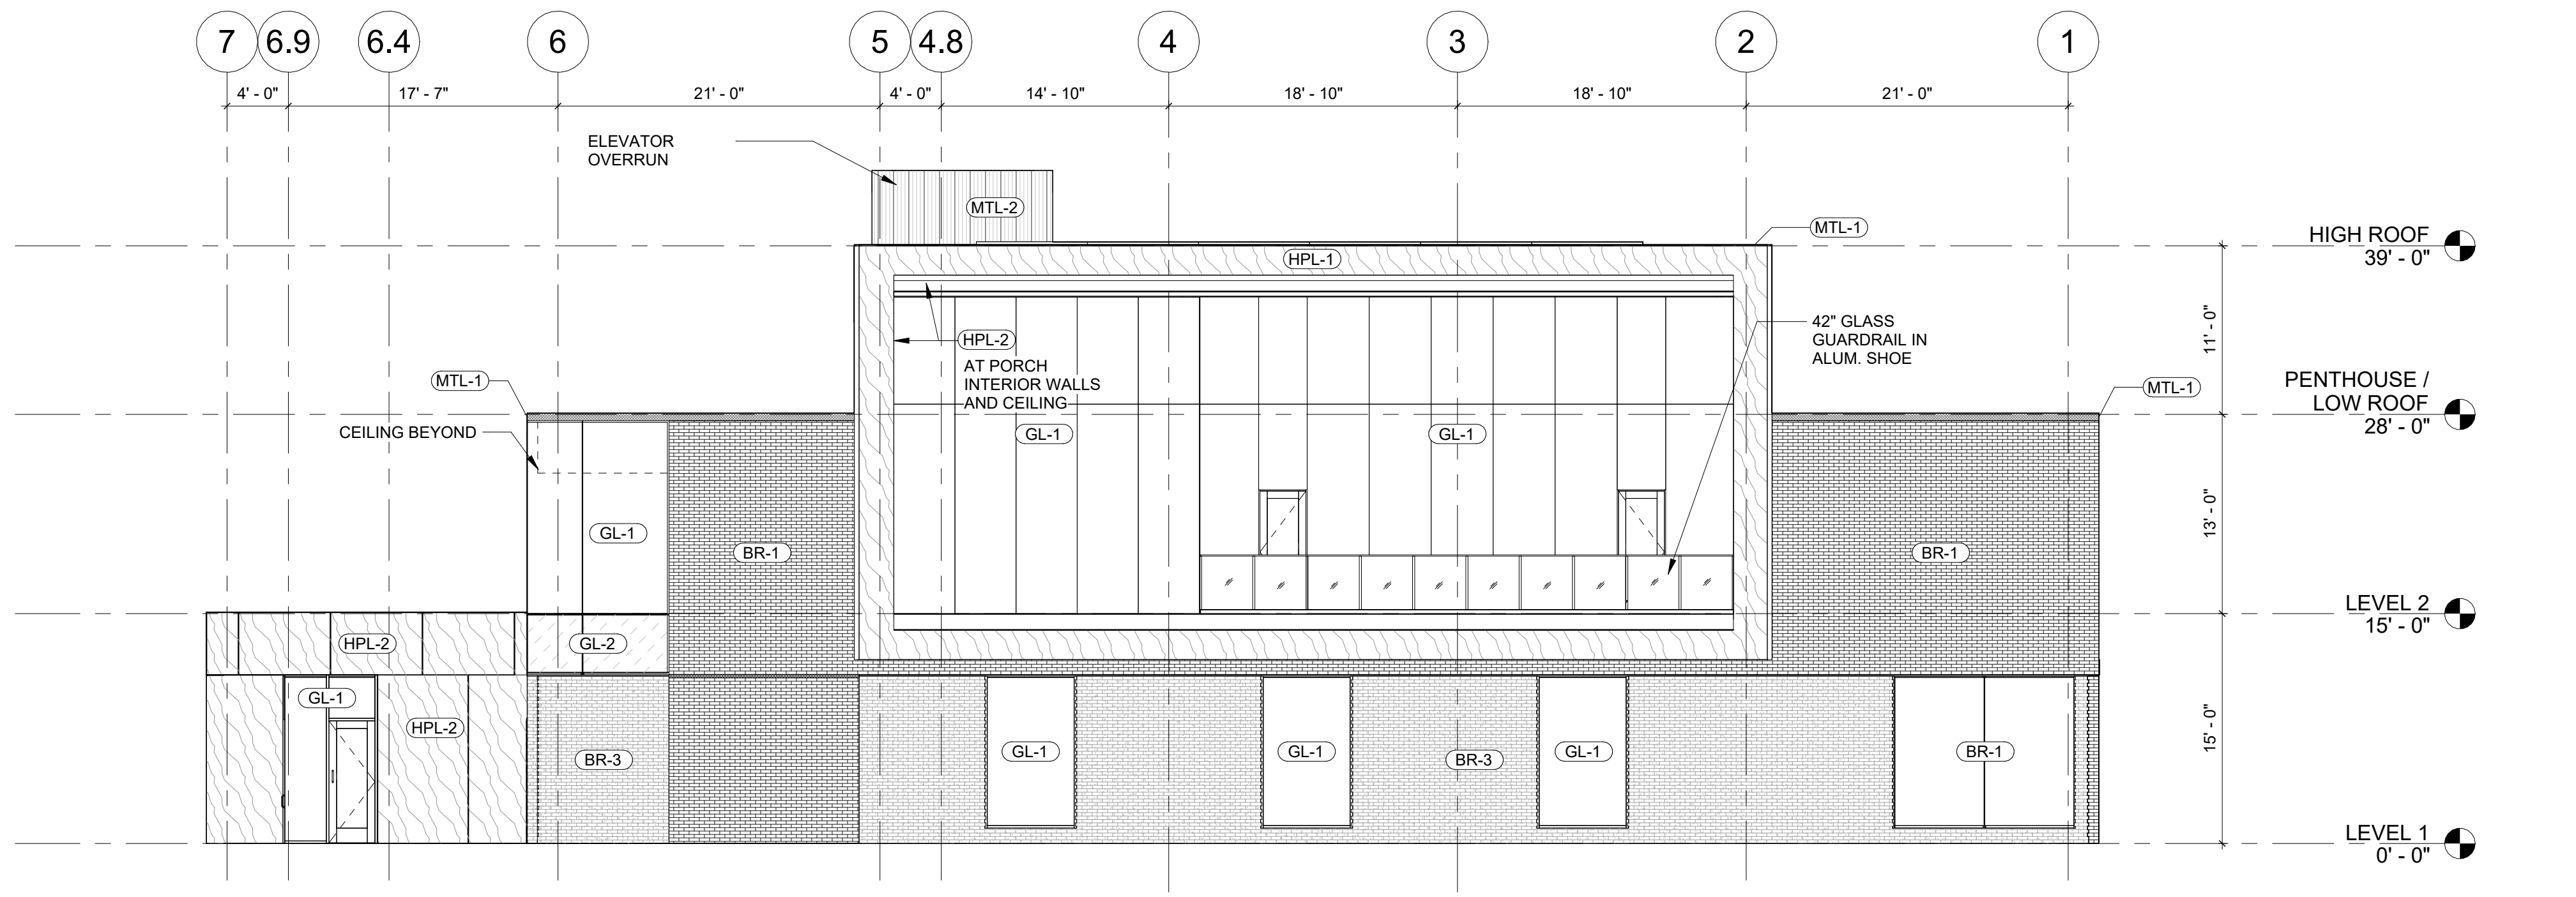

2 EXTERIOR ELEVATION - EAST
1/8" = 1'-0"

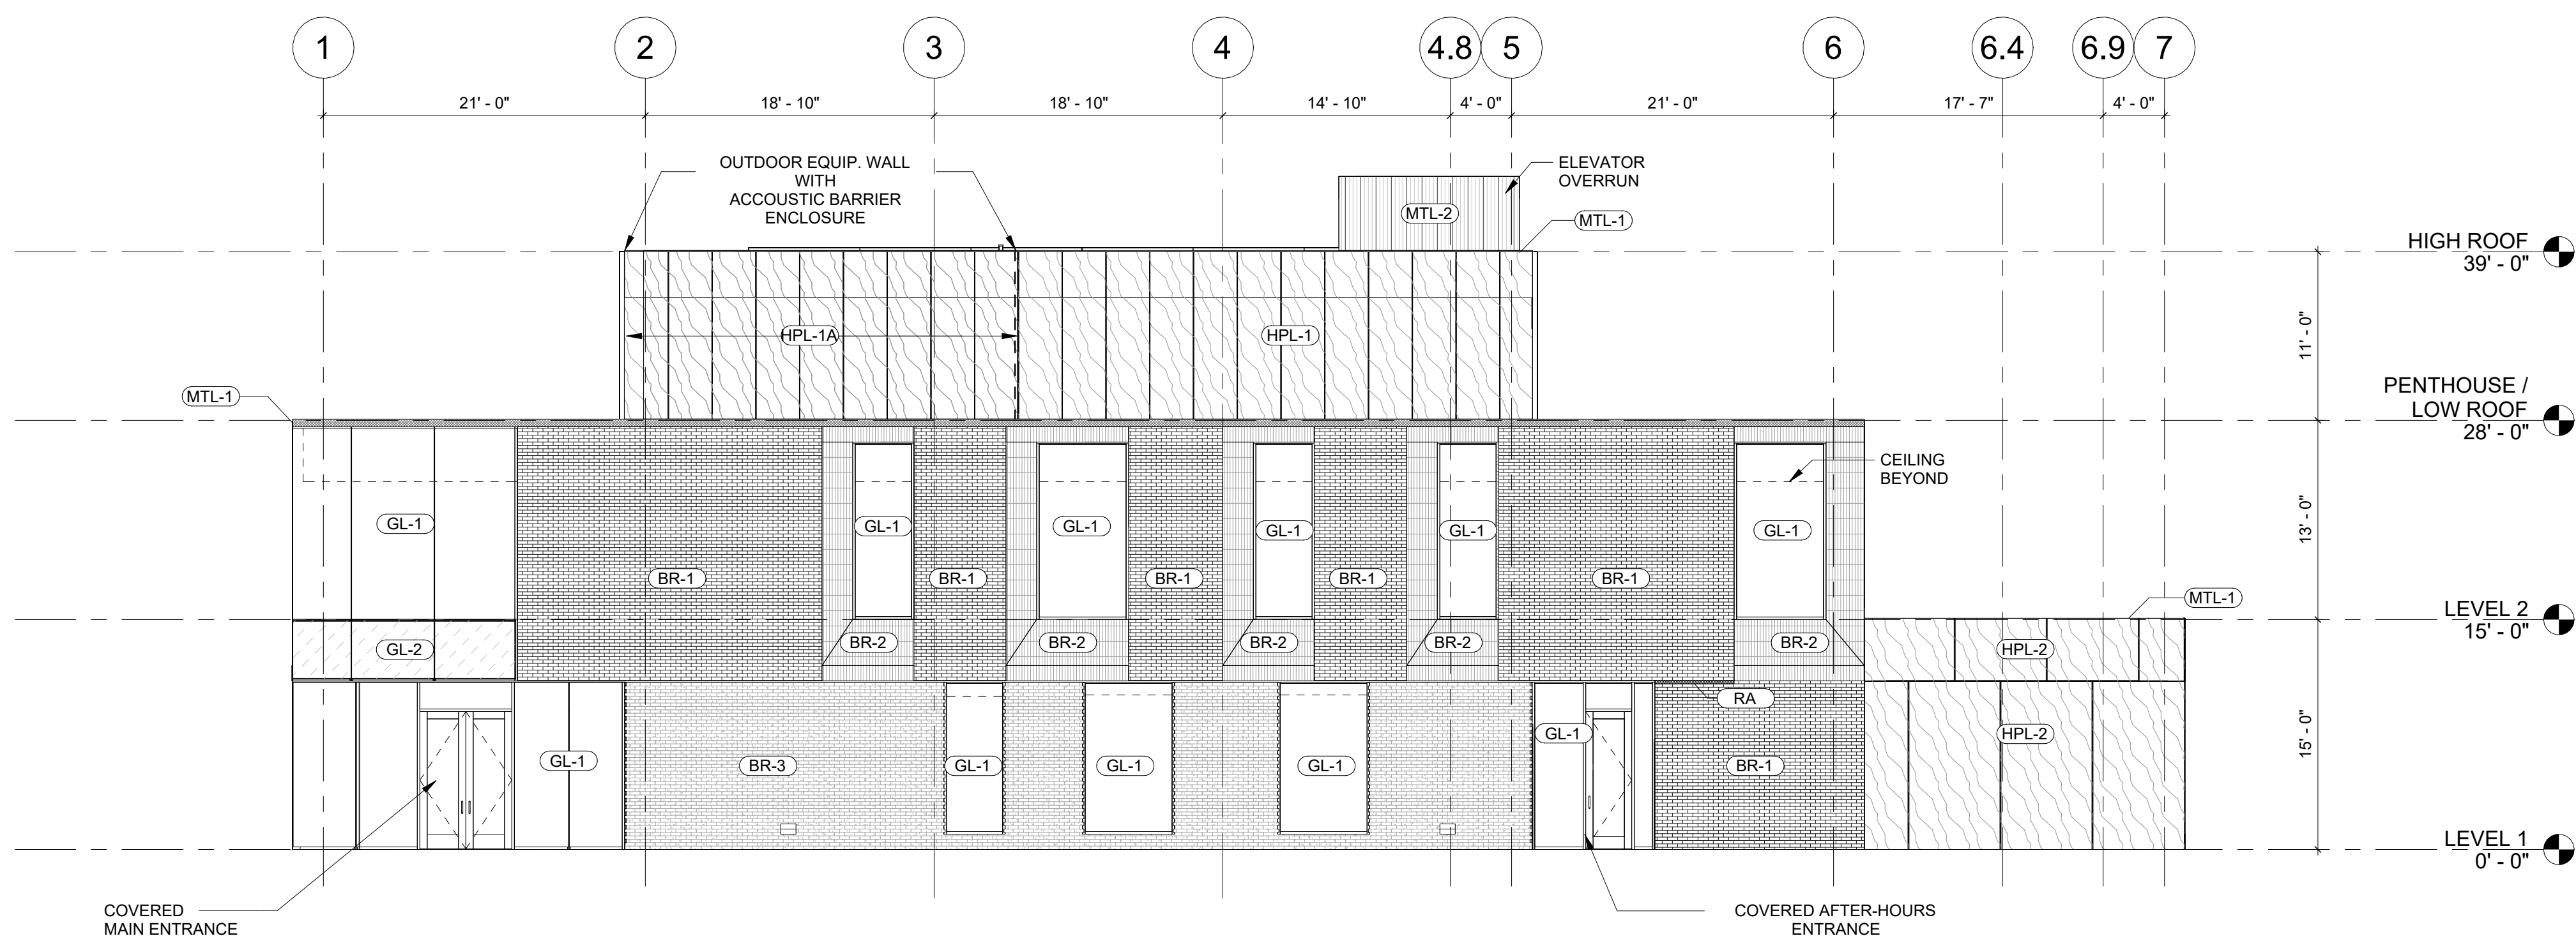

1 EXTERIOR ELEVATION - WEST
1/8" = 1'-0"

EXTERIOR MATERIALS

	BR-1	SIoux CITY 'CABERNET BURGUNDY', NORMAN SIZE, RUNNING BOND
	BR-2	SIoux CITY 'CABERNET BURGUNDY', NORMAN SIZE, VERTICAL STACKED BOND
	BR-3	SIoux CITY 'CABERNET BURGUNDY', NORMAN SIZE, RUNNING BOND WITH 1" RECESS ALTERNATING COURSES
	MT-1	PREFORMED ALUM. COPING
	MT-2	METAL WALL PANEL
	HPL-1	HIGH PRESSURE LAMINATE PANEL W/ VERTICAL FIN
	HPL-1A	HIGH PRESSURE LAMINATE PANEL CLADDING OVER ACOUSTIC BARRIER
	HPL-2	HIGH PRESSURE LAMINATE SIDING
	GL-1	VISION GLASS: SOLARBAN 60 TRIPLE GLAZED IGU, COATING SIDES 2,4
	GL-2	INSULATED SPANDREL: VISION GLASS WITH 1/8" PAINTED ALUM SHADE BOX, 3" MINERAL FIBER INSULATION AND GALVANIZED BACKPAN



Civil, Nitch Engineering, 2 Center Plaza, Ste 430, Boston, MA 02108 T: 617.338.0953
Landscape: Simmon, 288 North St., Cambridge, MA 02139 T: 617.876.8860
Structural: Skidmore, 1380 Beacon St., Boston, MA 02116 T: 617.552.1500
Mechanical: Skidmore, 1380 Beacon St., Boston, MA 02116 T: 617.552.1500
Electrical: Skidmore, 1380 Beacon St., Boston, MA 02116 T: 617.552.1500
Sustainability: The Green Engineer, 23 Bradford St., Concord, MA 01742 T: 978.369.8978
MEPFP: WSP, 100 Summer St., 13th Fl., Boston, MA 02110 T: 617.426.7330
Code: Code Red, 151 Temple Rd., Ste 200, Southborough, MA 01772 T: 617.500.7633
Acoustics: Acenach, 33 Moulton St., Cambridge, MA 02138 T: 617.489.8000
Specifications: Kall Associates, 1121 Washington St., Newton, MA 02459 T: 617.864.5477


BELMONT PUBLIC LIBRARY
336 Concord Ave, Belmont, MA 02478
Oudens Elio Architecture, LLC
400 Massachusetts Ave., Boston, MA 02118
T: 617.222.0381 F: 617.422.0381

Revision:	Date:
Site Plan Review	08.02.2023


Sheet Title:
BUILDING SECTIONS

Date:	08/30/23
Scale:	1/8" = 1'-0"
Drawn:	Author
Checked:	Checker
Project No:	2301

A4.1

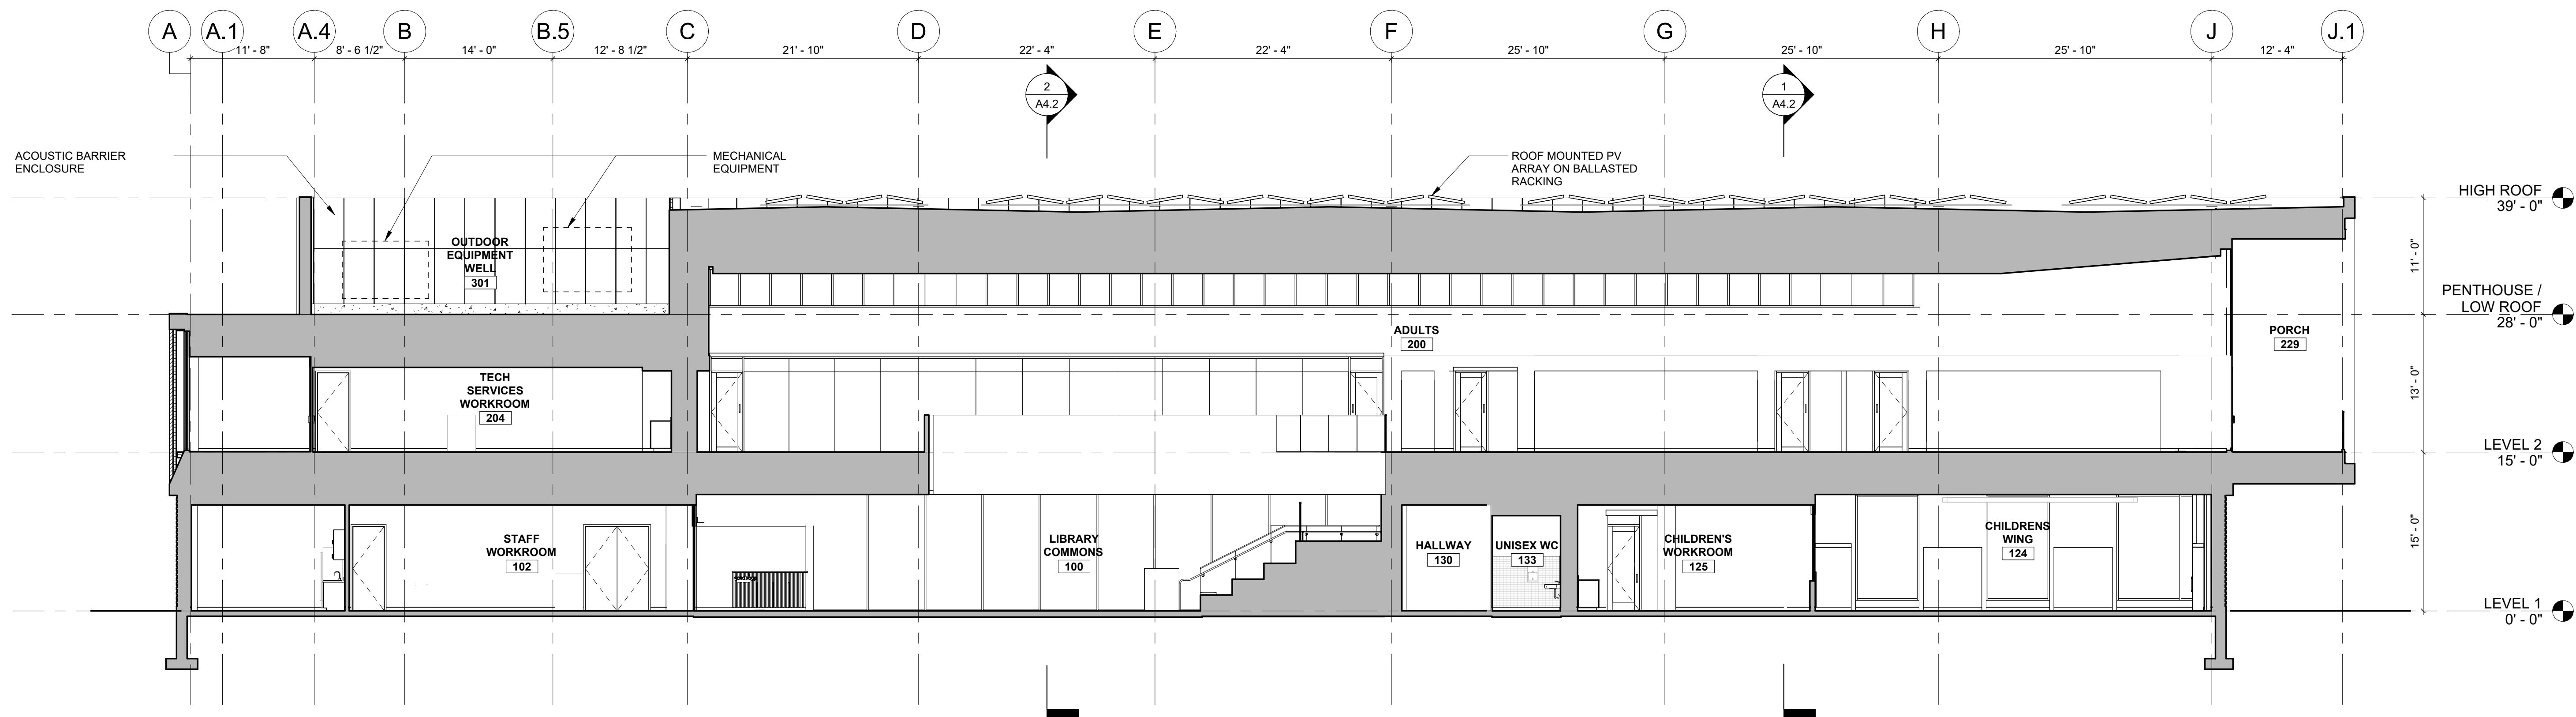

2 BUILDING SECTION 2 - EAST-WEST
1/8" = 1'-0"

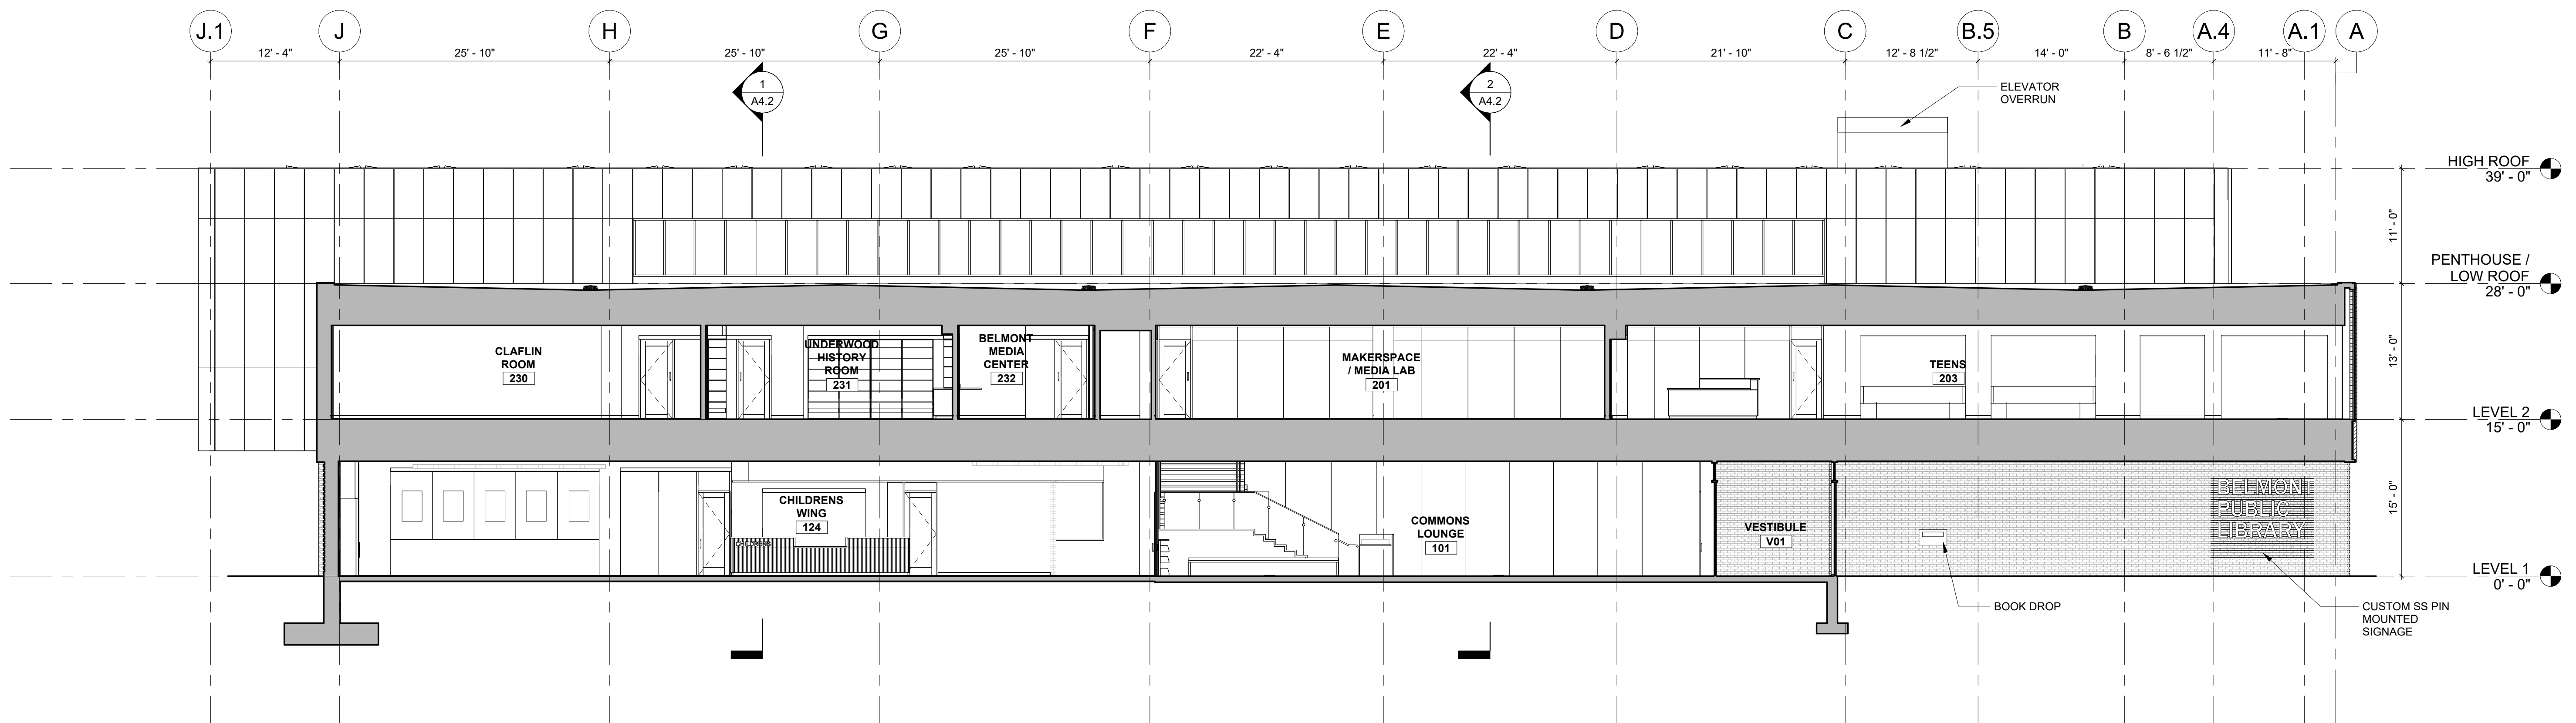

1 BUILDING SECTION 1 - EAST-WEST
1/8" = 1'-0"



Civil: Nitch Engineering, 2 Center Plaza, Ste 430, Boston, MA 02108 T: 617.338.0053
Landscape: Simmon, 288 North St., Cambridge, MA 02139 T: 617.876.8860
Structure: Skelly, 1385 Summer St., Boston, MA 02127 T: 617.777.1500
Electrical: Skelly, 1385 Summer St., Boston, MA 02127 T: 617.777.1500
Sustainability: The Green Engineer, 23 Bradford St., Concord, MA 01742 T: 978.369.8978
MEPFP: WSP, 100 Summer St., 13th Fl., Boston, MA 02110 T: 617.426.7330
Code: Code Red, 151 Temple Rd., Ste 200, Southborough, MA 01772 T: 617.500.6190
Acoustics: Acenich, 33 Moulton St., Cambridge, MA 02138 T: 617.489.8000
Specifications: Kelli Associates, 1121 Washington St., Newton, MA 02459 T: 617.864.5477


BELMONT PUBLIC LIBRARY
336 Concord Ave, Belmont, MA 02478
Oudens Elio Architecture, LLC
14 Park Street, Suite 200, Boston, MA 02118
T: 617.222.0980 F: 617.422.0681

Revision:	Date:
Site Plan Review	08.02.2023


Sheet Title:
BUILDING SECTIONS

Date:	08/30/23
Scale:	1/8" = 1'-0"
Drawn:	Author
Checked:	Checker
Project No:	2301

Sheet No.:
A4.2

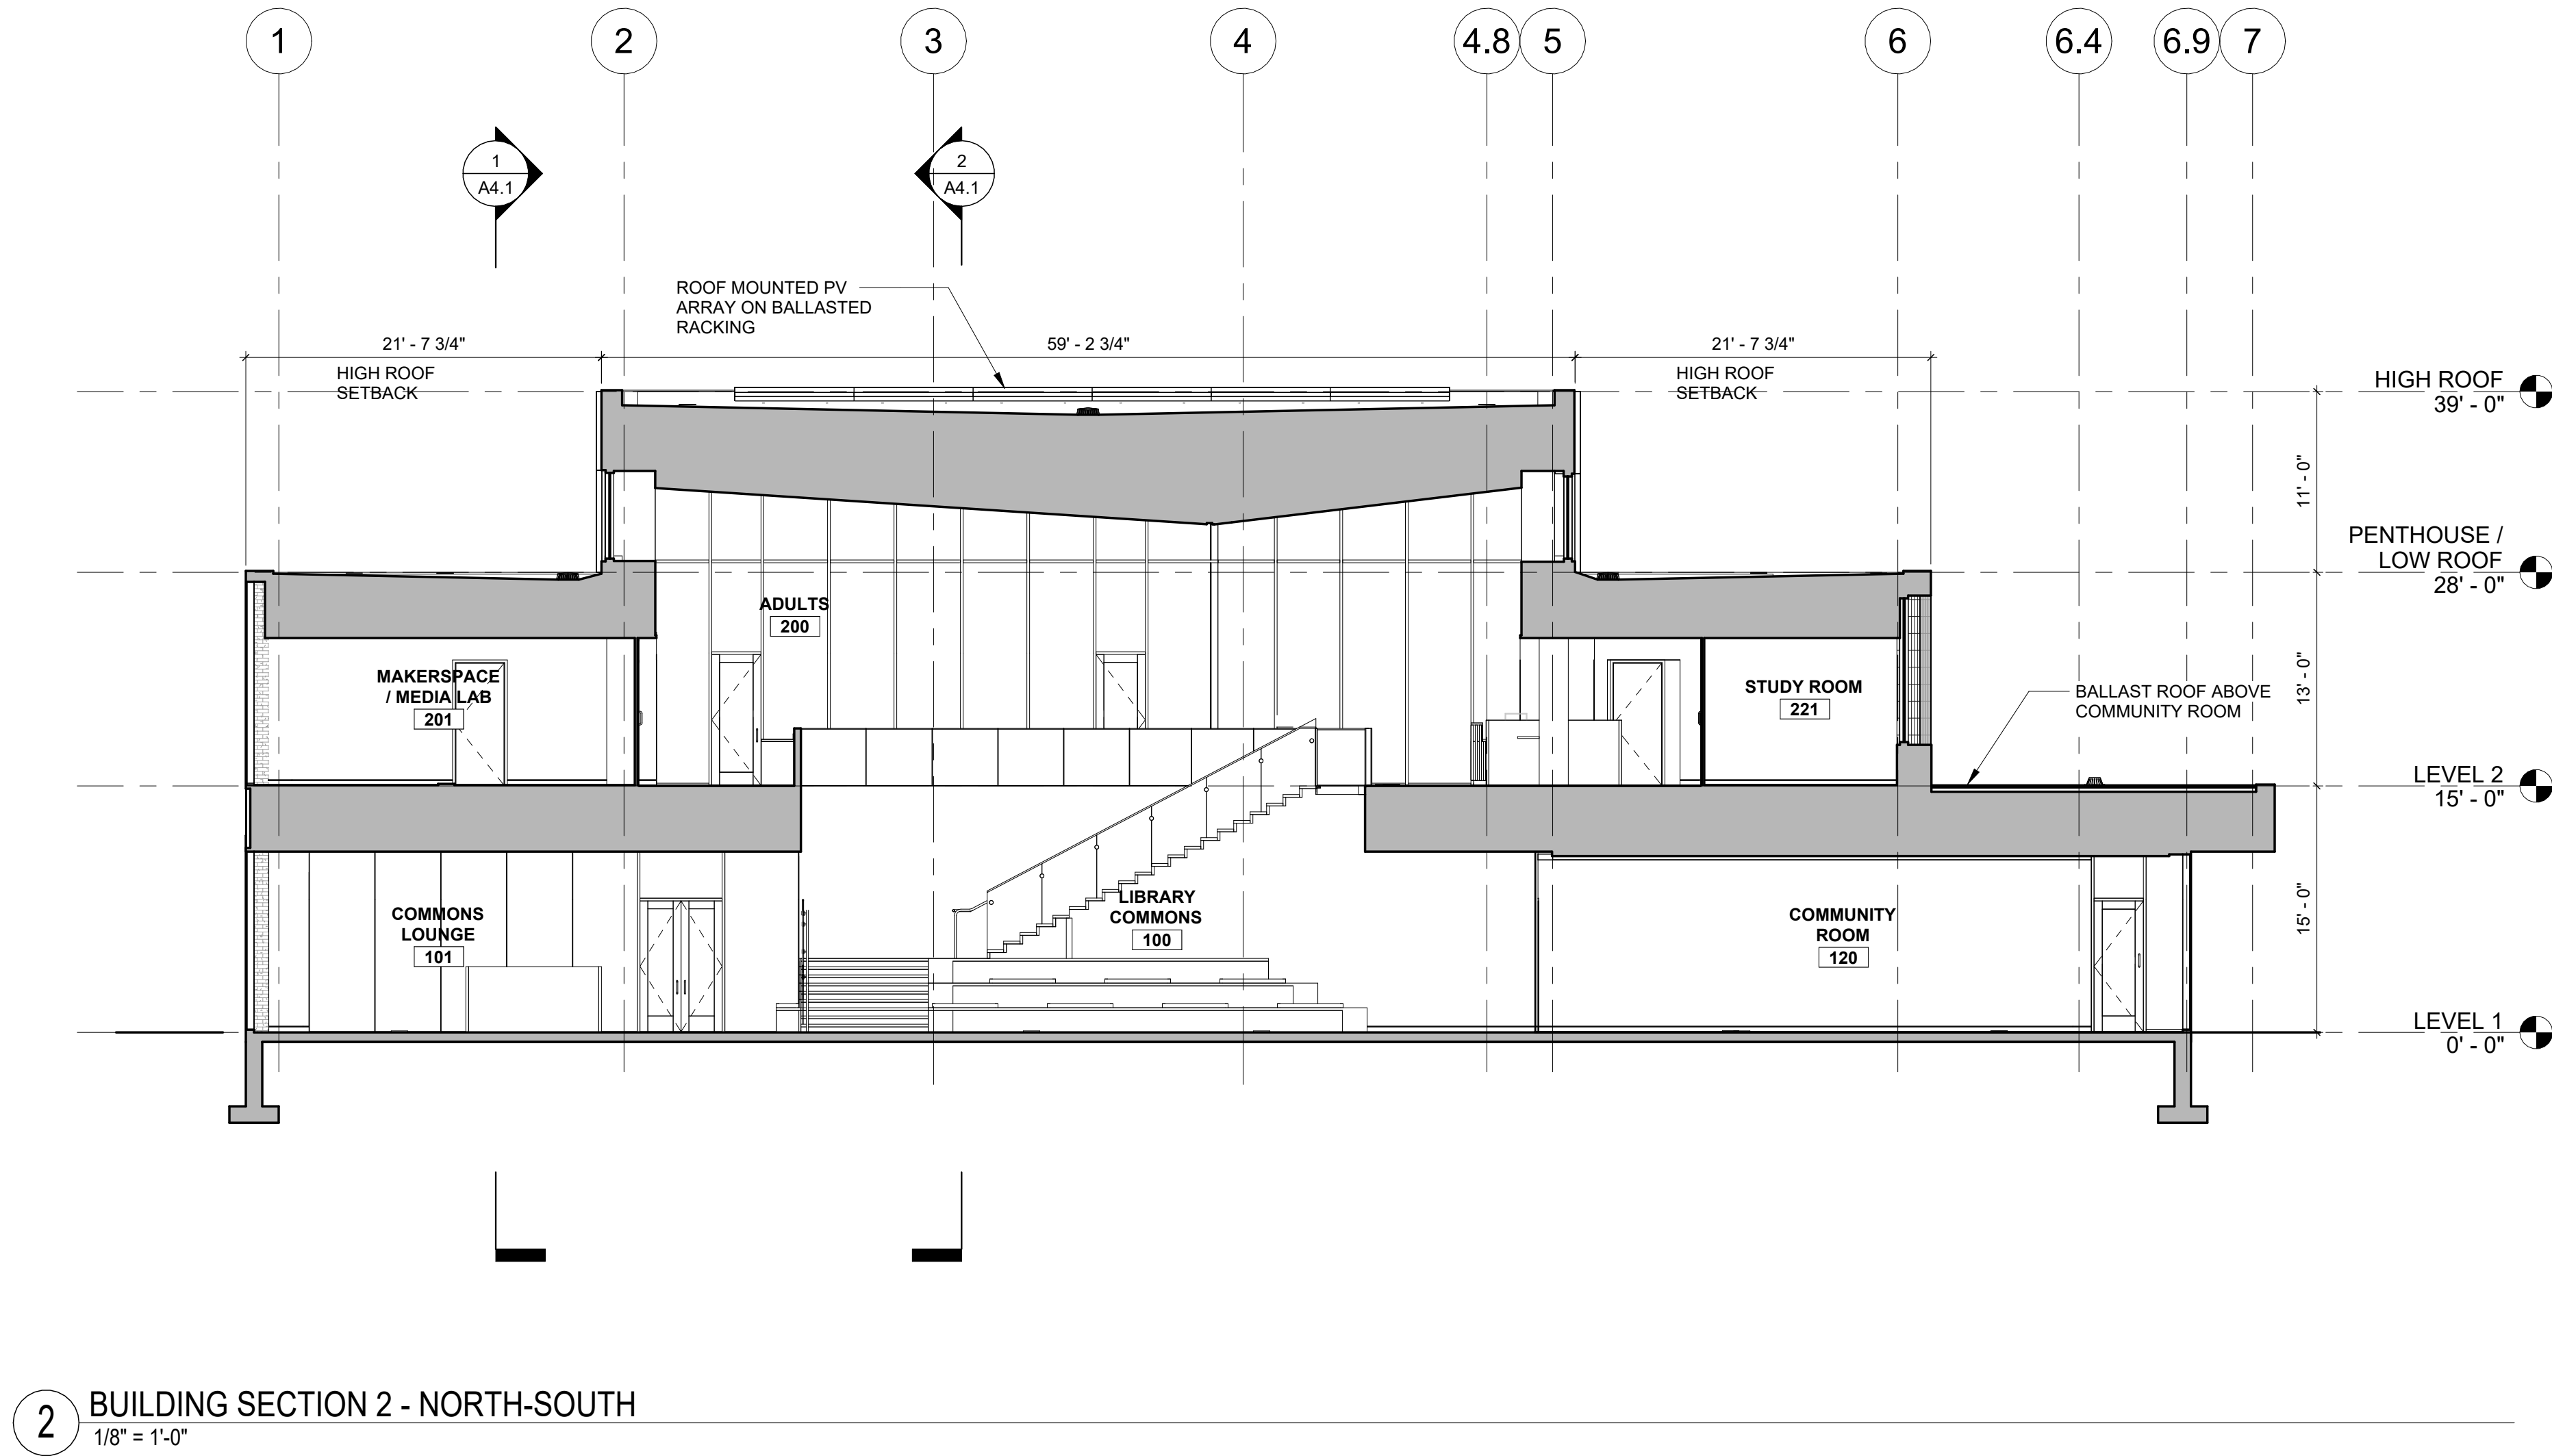

2 BUILDING SECTION 2 - NORTH-SOUTH
1/8" = 1'-0"

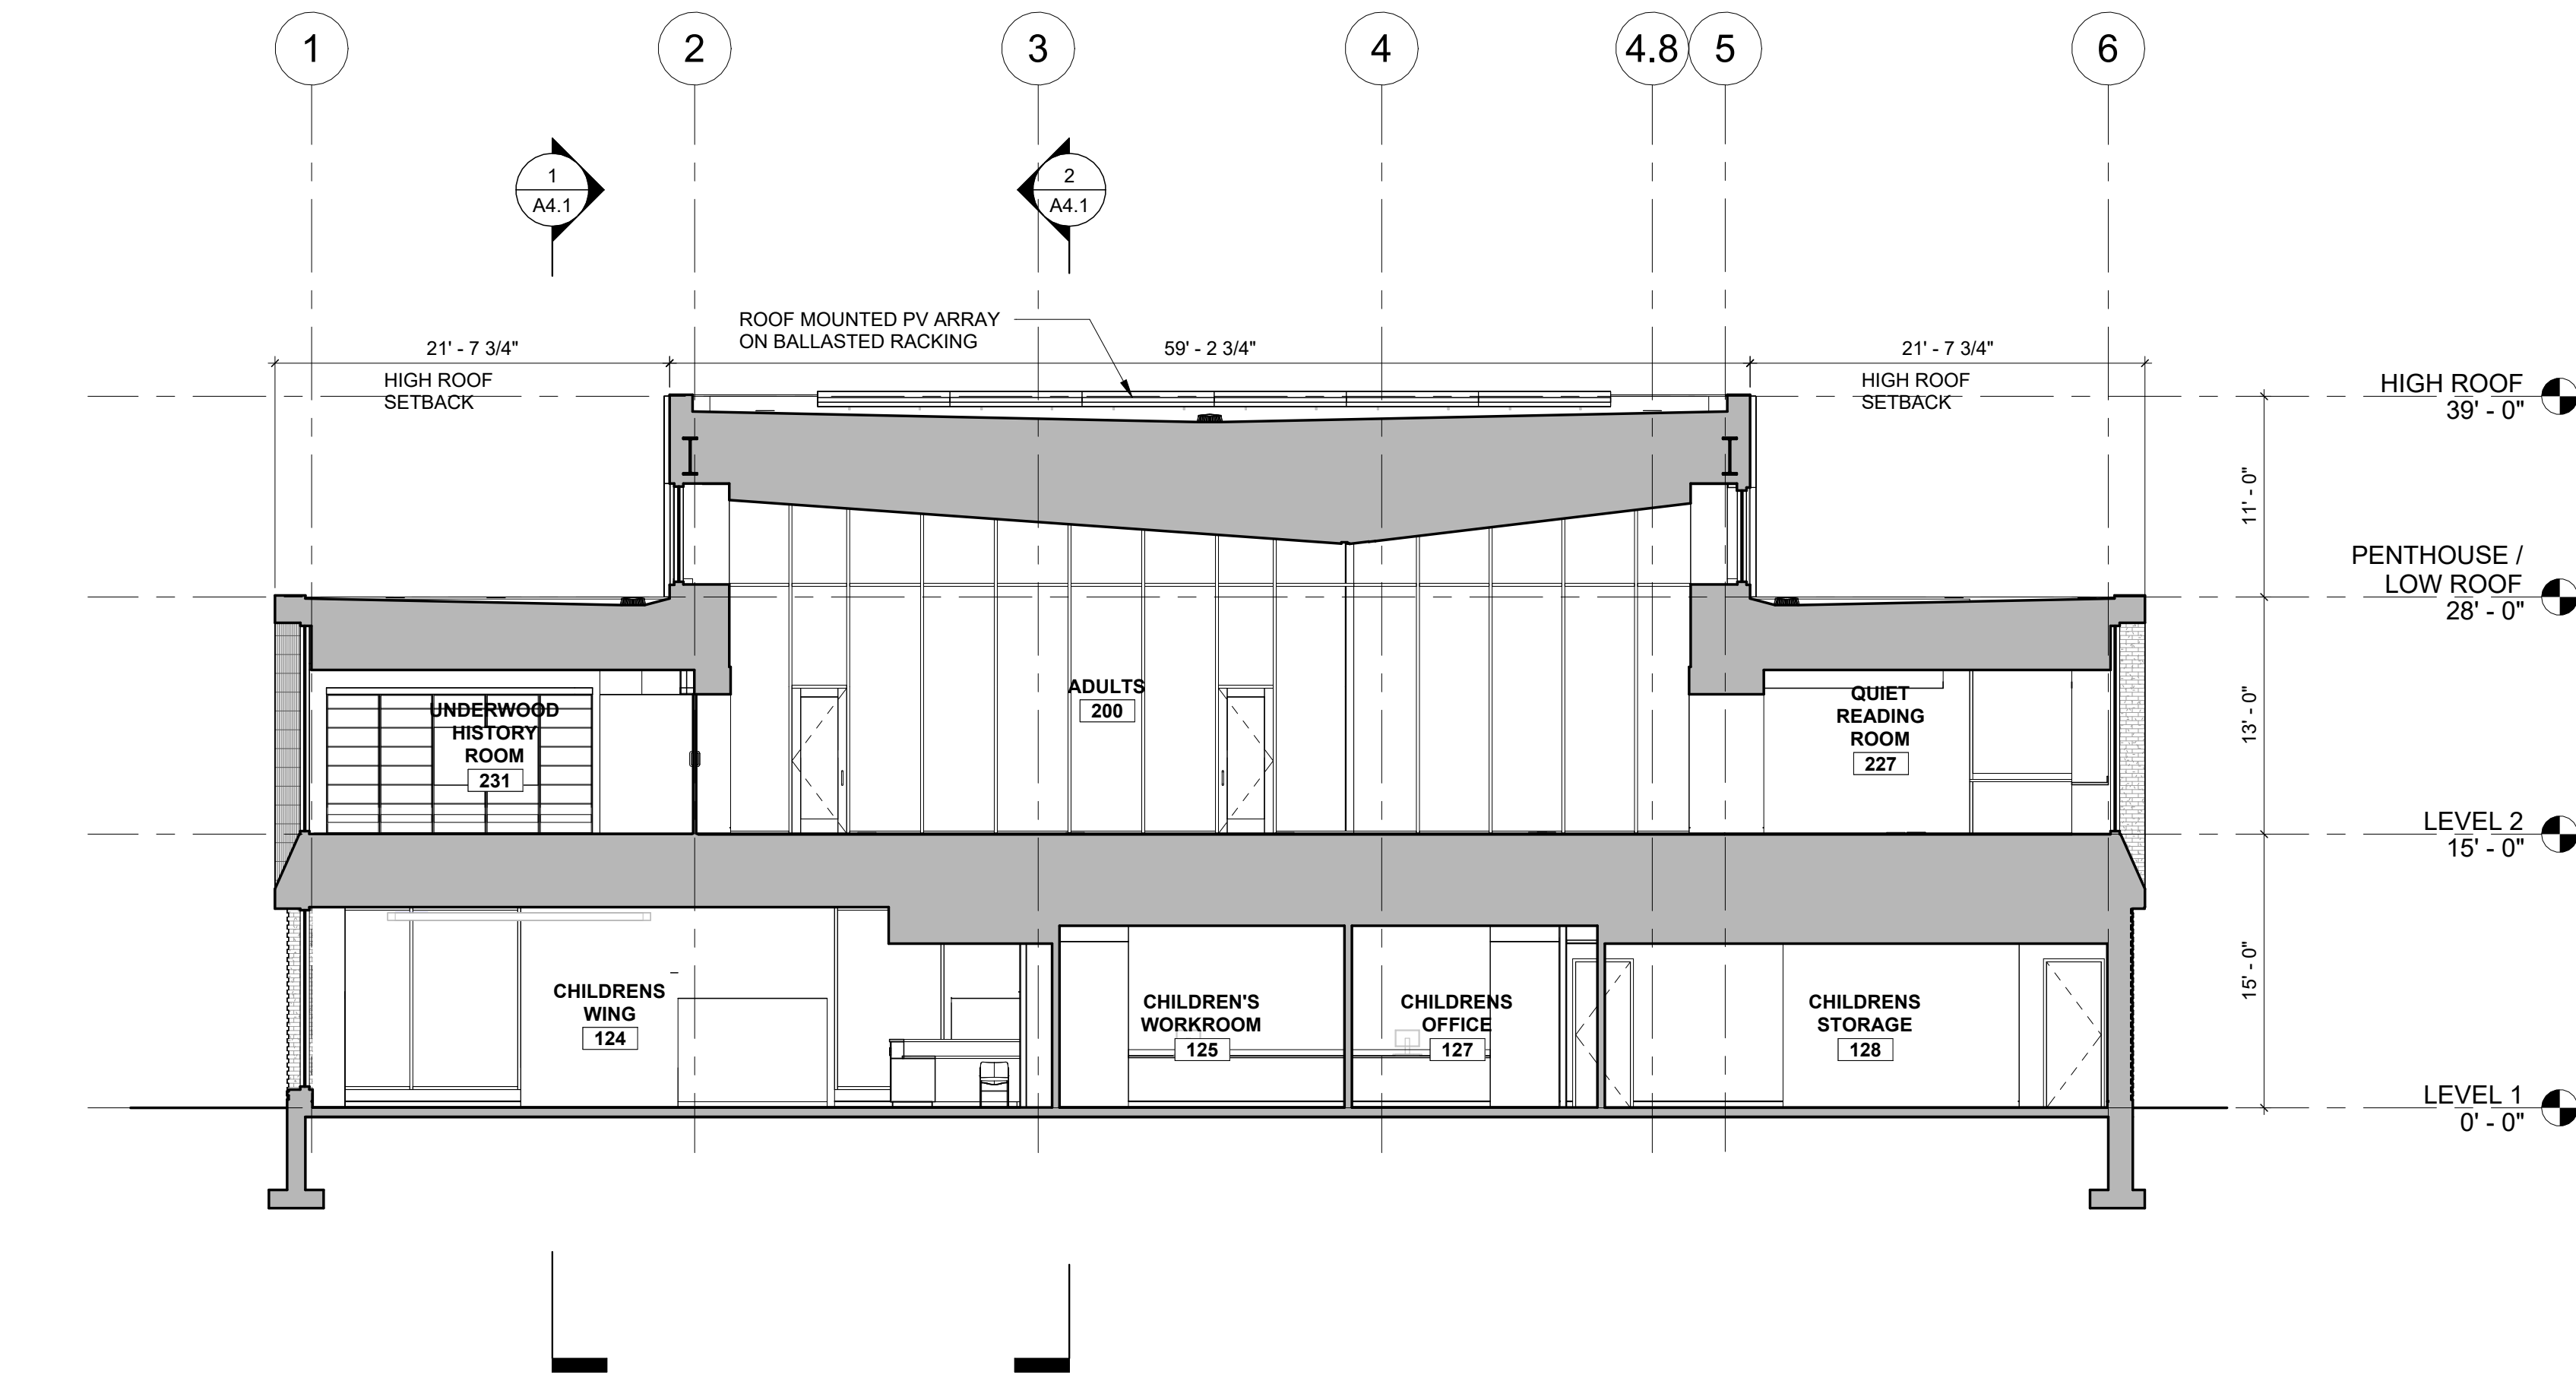

1 BUILDING SECTION 1 - NORTH-SOUTH
1/8" = 1'-0"