BELMONT / WATERTOWN
TRAPELO RD & BELMONT ST

STATE	FED. PROJ. AID NO.	SHEET NO.	TOTAL SHEETS
MASS.	xxxxx	16	77
PROJ. FILE NO. 604688			

FINAL RIGHT OF WAY
TYPICAL SECTIONS

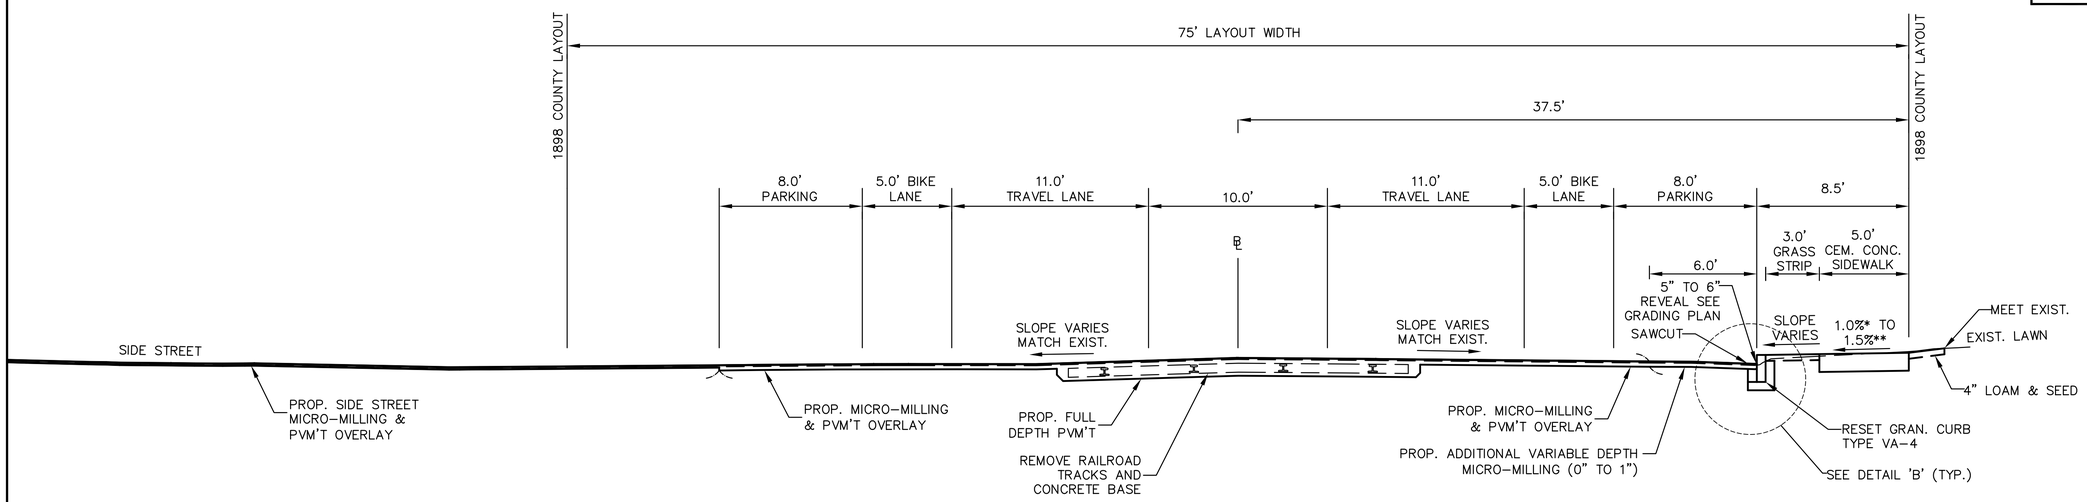

TRAPELO ROAD(STA 92+85 TO STA 93+40)
(STA 96+40 TO STA 98+00)

SCALE: 1" = 4'

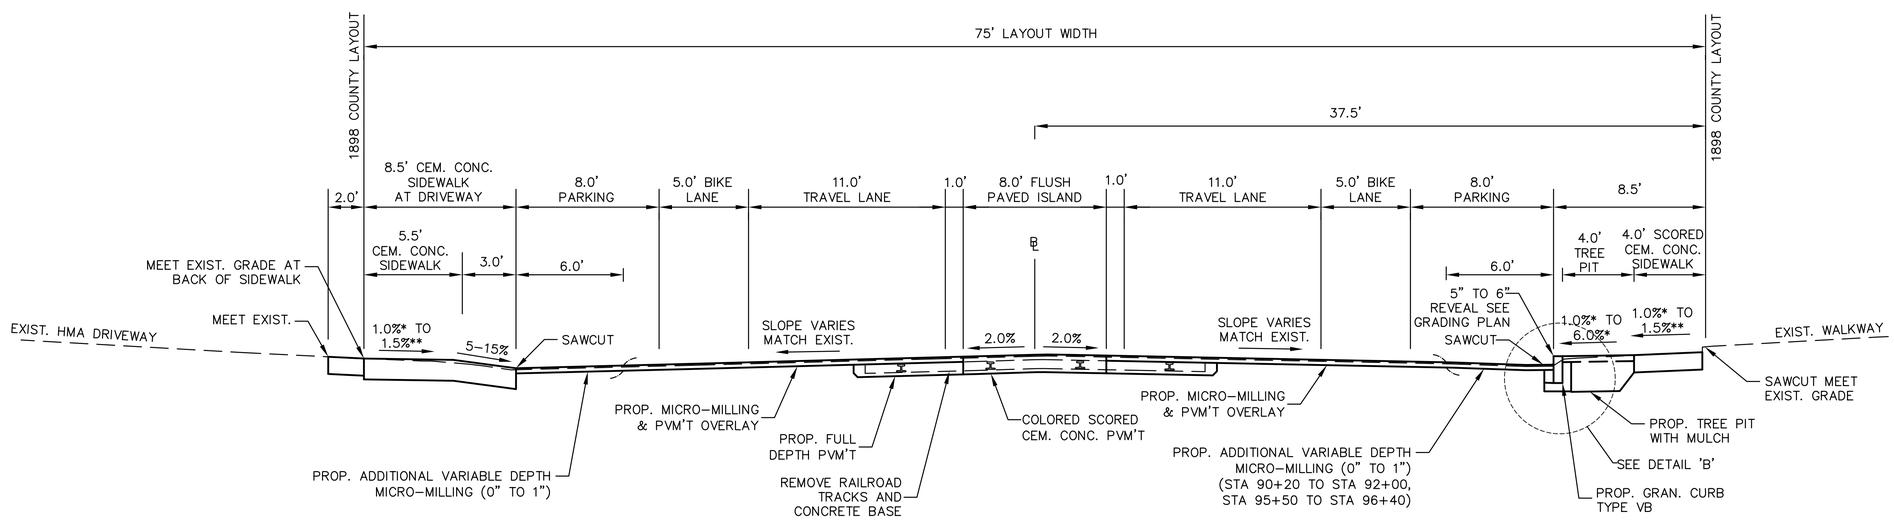

TRAPELO ROAD(STA 90+80 TO STA 92+00)
(STA 92+30 TO STA 92+85)
(STA 93+40 TO STA 94+80)
(STA 95+30 TO STA 96+40)

SCALE: 1" = 4'

*1.5% PREFERRED
** CONSTRUCTION TOLERANCE ±0.5%