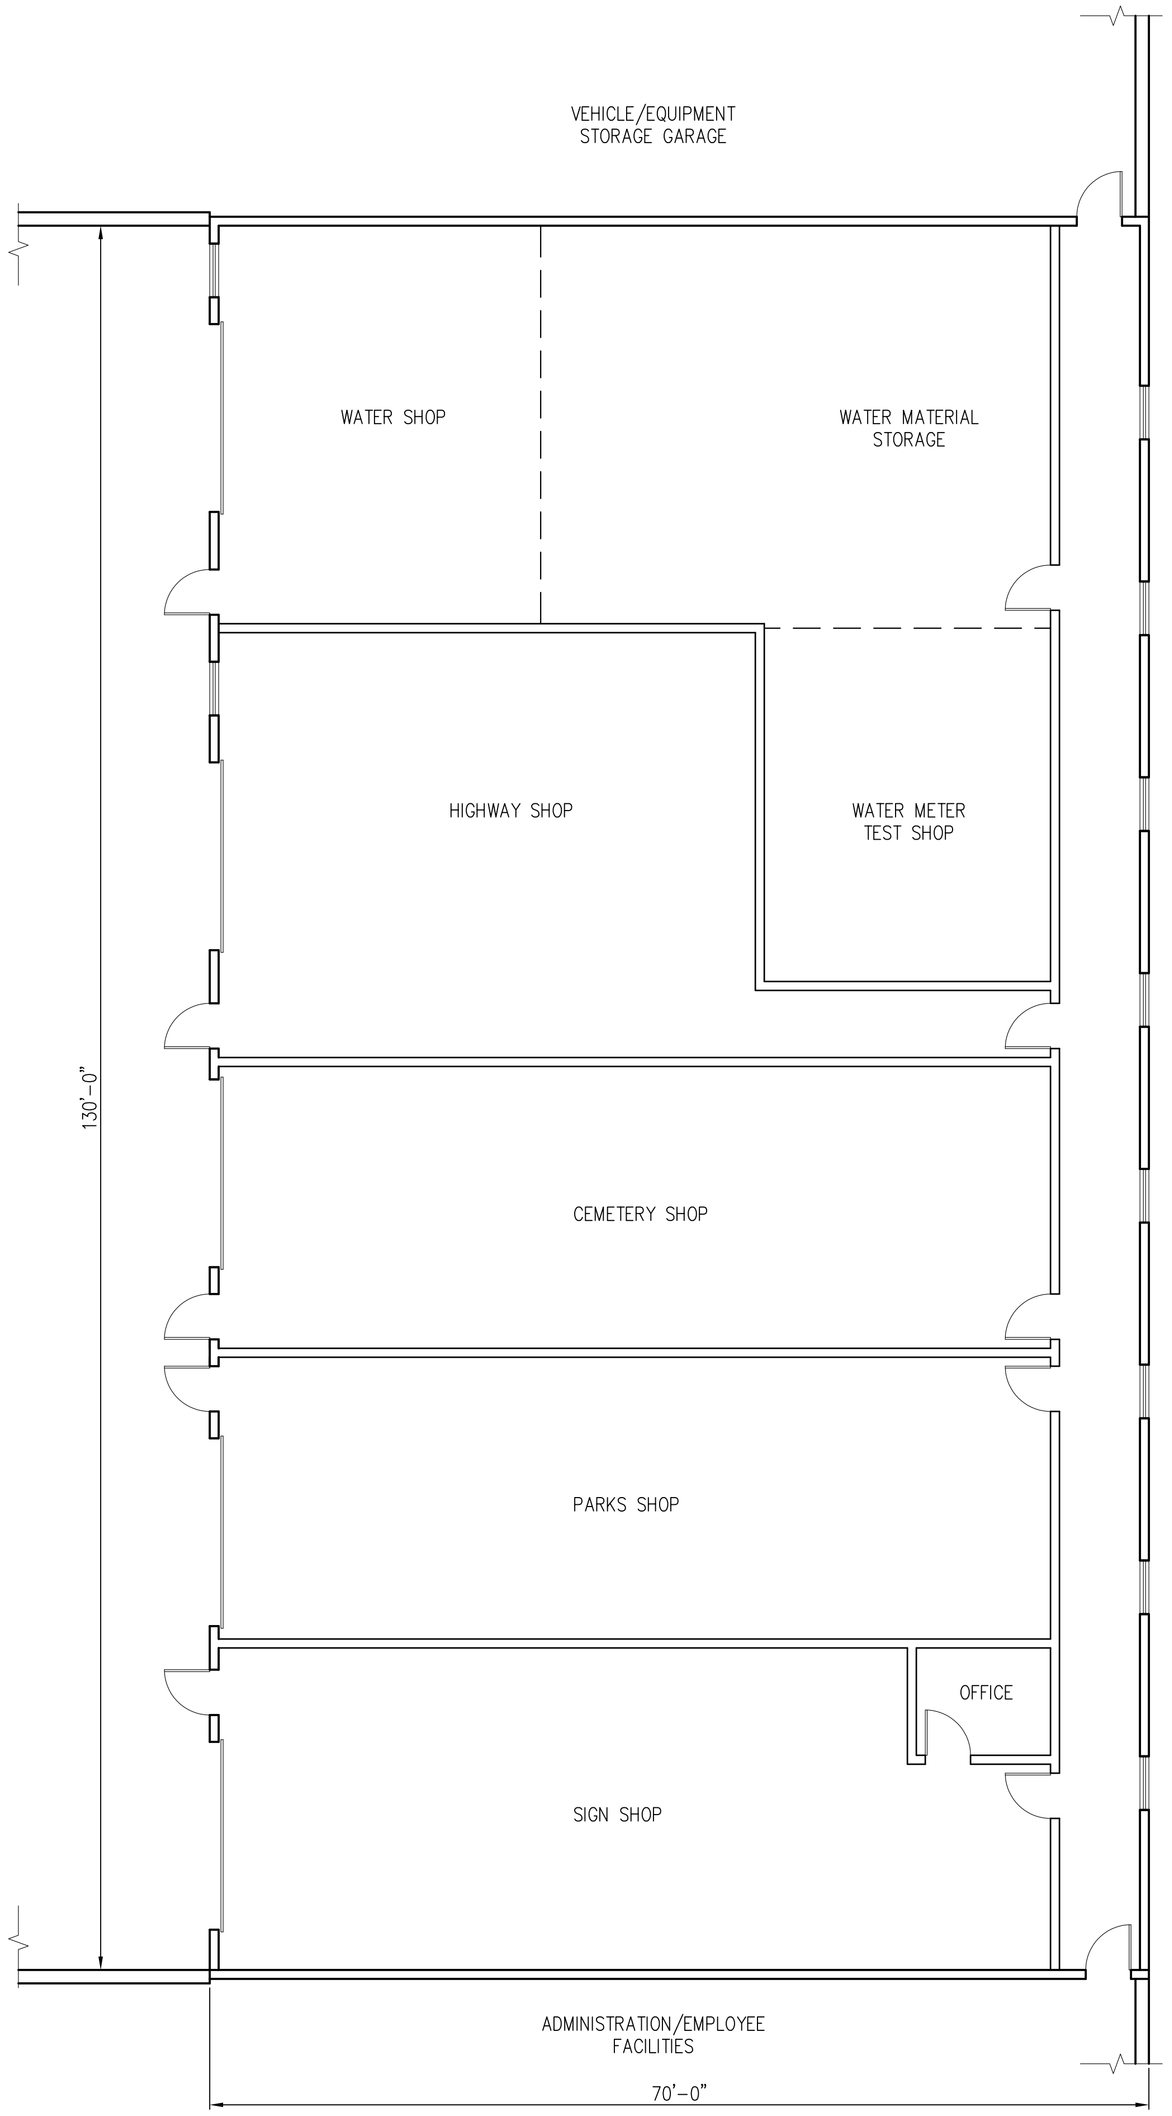

FLOOR PLAN
SCALE: ⅛"=1'-0"

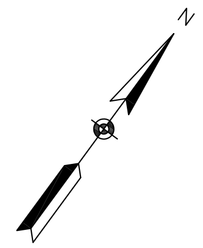

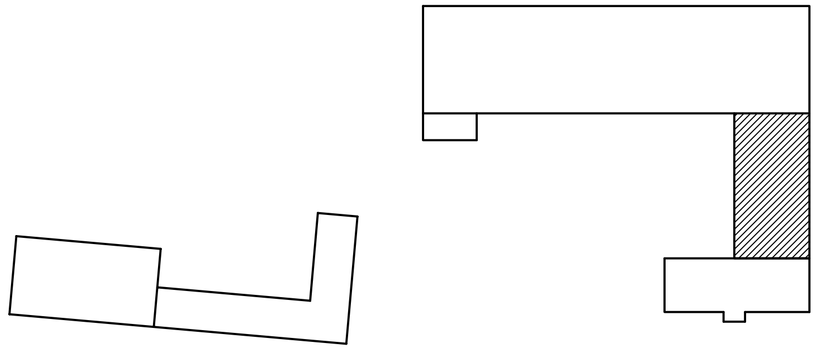

LEGEND

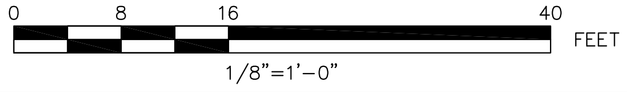

TOWN OF
BELMONT,
MASSACHUSETTS

NEW
PUBLIC WORKS
FACILITY

Gannett Fleming
150 Wood Road
Braintree MA, 02184
(781) 380-7750

Title:

WORK SHOPS
FLOOR PLAN

NO	DATE	DESCRIPTION

REVISIONS

Date: XX/XX/06	Job No: 46040
Scale: AS NOTED	Drawing No: A-200
Designed By: JJA	
Drawn By: RDG	
Checked By: XXX	

H:\46040\Fir Plans.dwg, WORK SHOPS, 4/7/2006 4:23:59 PM