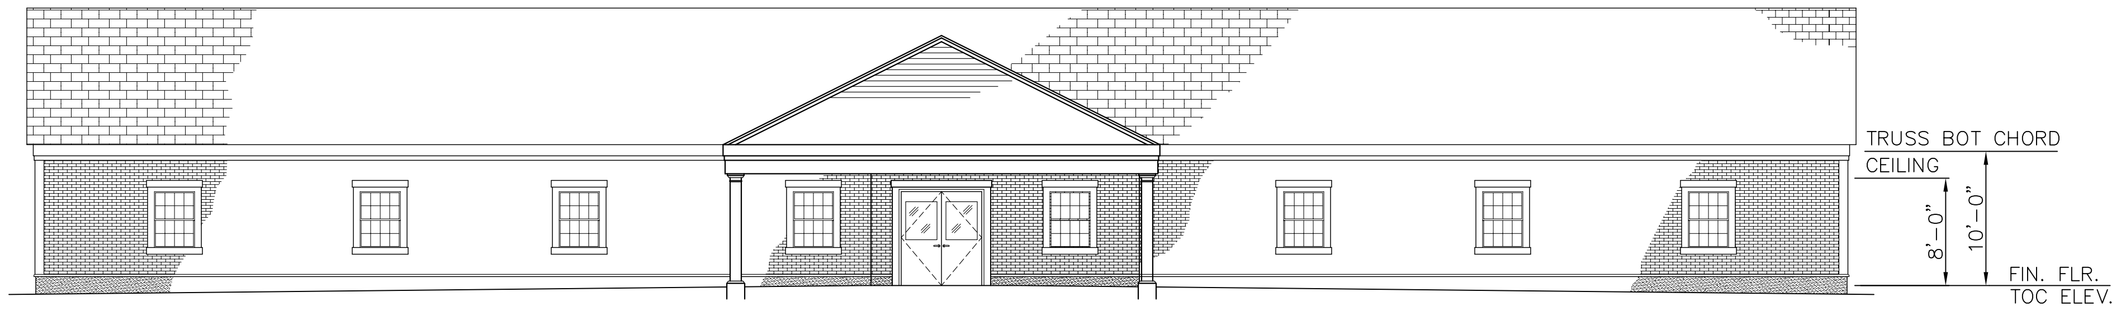

SOUTH ELEVATION
SCALE: 1/8"=1'-0"

NORTH ELEVATION
SCALE: 1/8"=1'-0"

LARGE VEHICLE STORAGE BUILDING NOT SHOWN FOR CLARITY (SEE LEGEND)

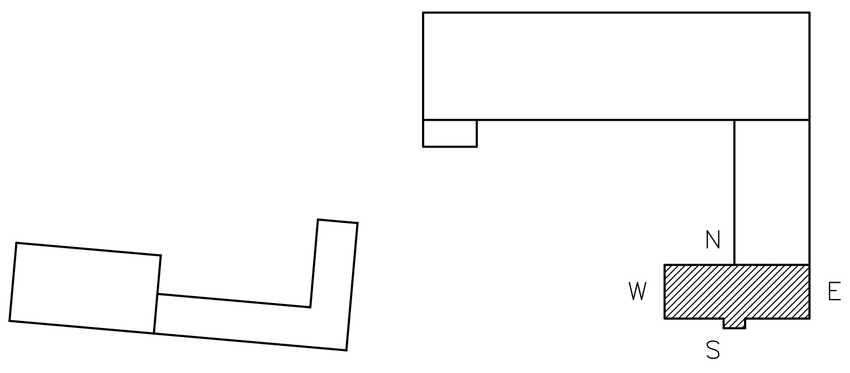

LEGEND

0 8 16 40 FEET
1/8"=1'-0"

TOWN OF
BELMONT,
MASSACHUSETTS

NEW
PUBLIC WORKS
FACILITY

Gannett Fleming
150 Wood Road
Braintree MA, 02184
(781) 380-7750

Title:

ADMINISTRATION/
EMPLOYEE FACILITIES

ELEVATIONS

NO	DATE	DESCRIPTION

REVISIONS

Date: XX/XX/06	Job No: 46040
Scale: AS NOTED	Drawing No: A-102
Designed By: JJA	
Drawn By: RDG	
Checked By: XXX	

H:\46040\Admin _Employee Elevs.dwg, ADMIN & EMPLOYEE ELEVATION, 4/10/2006 3:03:48 PM