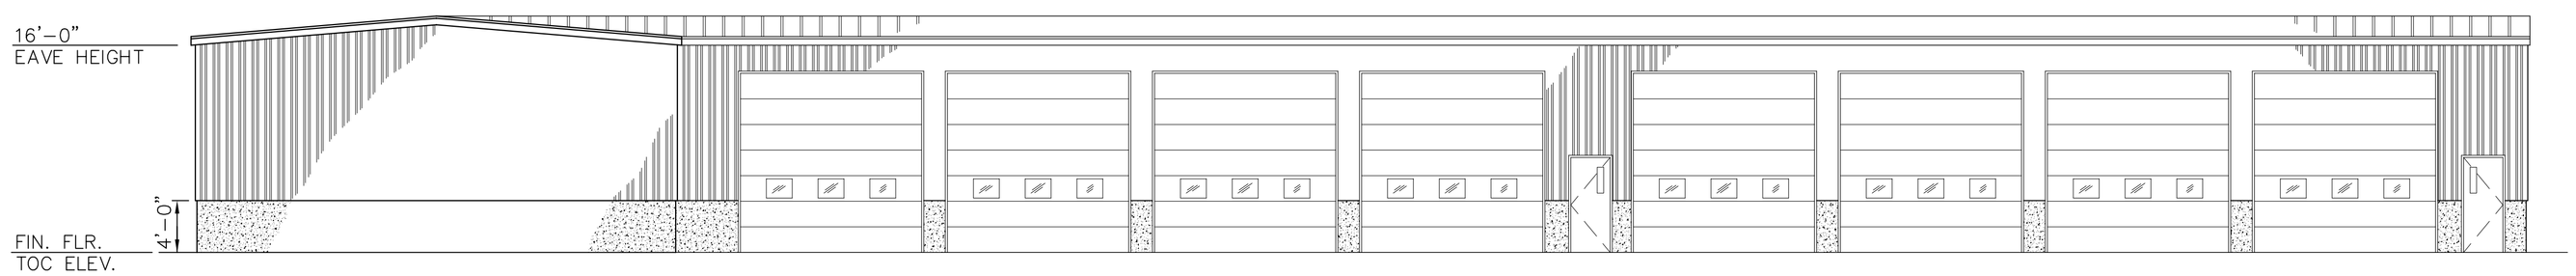

NORTH ELEVATION
SCALE: 1/8"=1'-0"

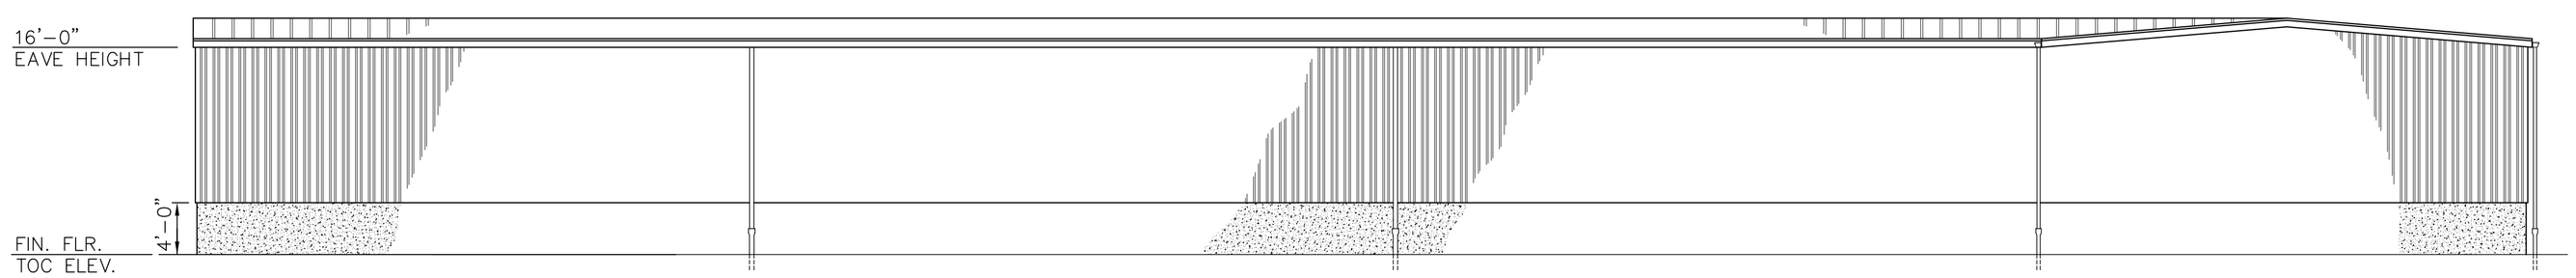

SOUTH ELEVATION
SCALE: 1/8"=1'-0"

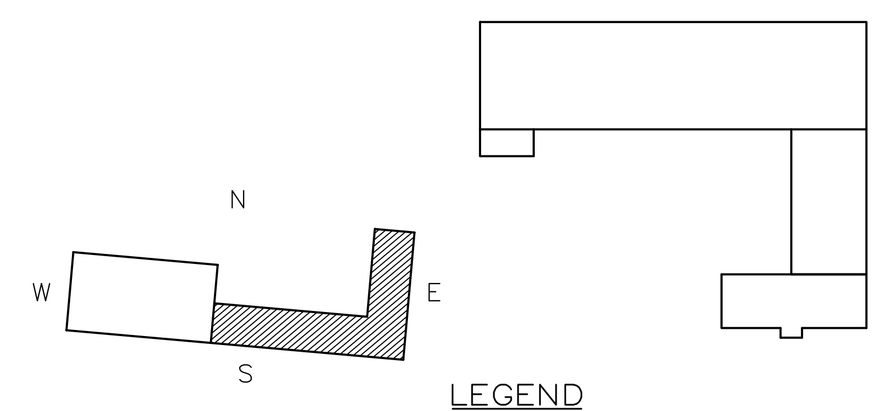

LEGEND

0 8 16 40 FEET
1/8"=1'-0"

TOWN OF
BELMONT,
MASSACHUSETTS

NEW
PUBLIC WORKS
FACILITY

Gannett Fleming
150 Wood Road
Braintree MA, 02184
(781) 380-7750

Title:

SMALL VEHICLE/
EQUIPMENT STORAGE
BUILDING

ELEVATIONS

NO	DATE	DESCRIPTION

REVISIONS

Date: XX/XX/06	Job No: 46040
Scale: AS NOTED	Drawing No: A-401
Designed By: JJA	
Drawn By: RDG	
Checked By: XXX	

H:\46040\Sm Veh Stor Bldg Elevs.dwg, SM VEH STOR BLDG ELEVS, 4/7/2006 4:35:05 PM