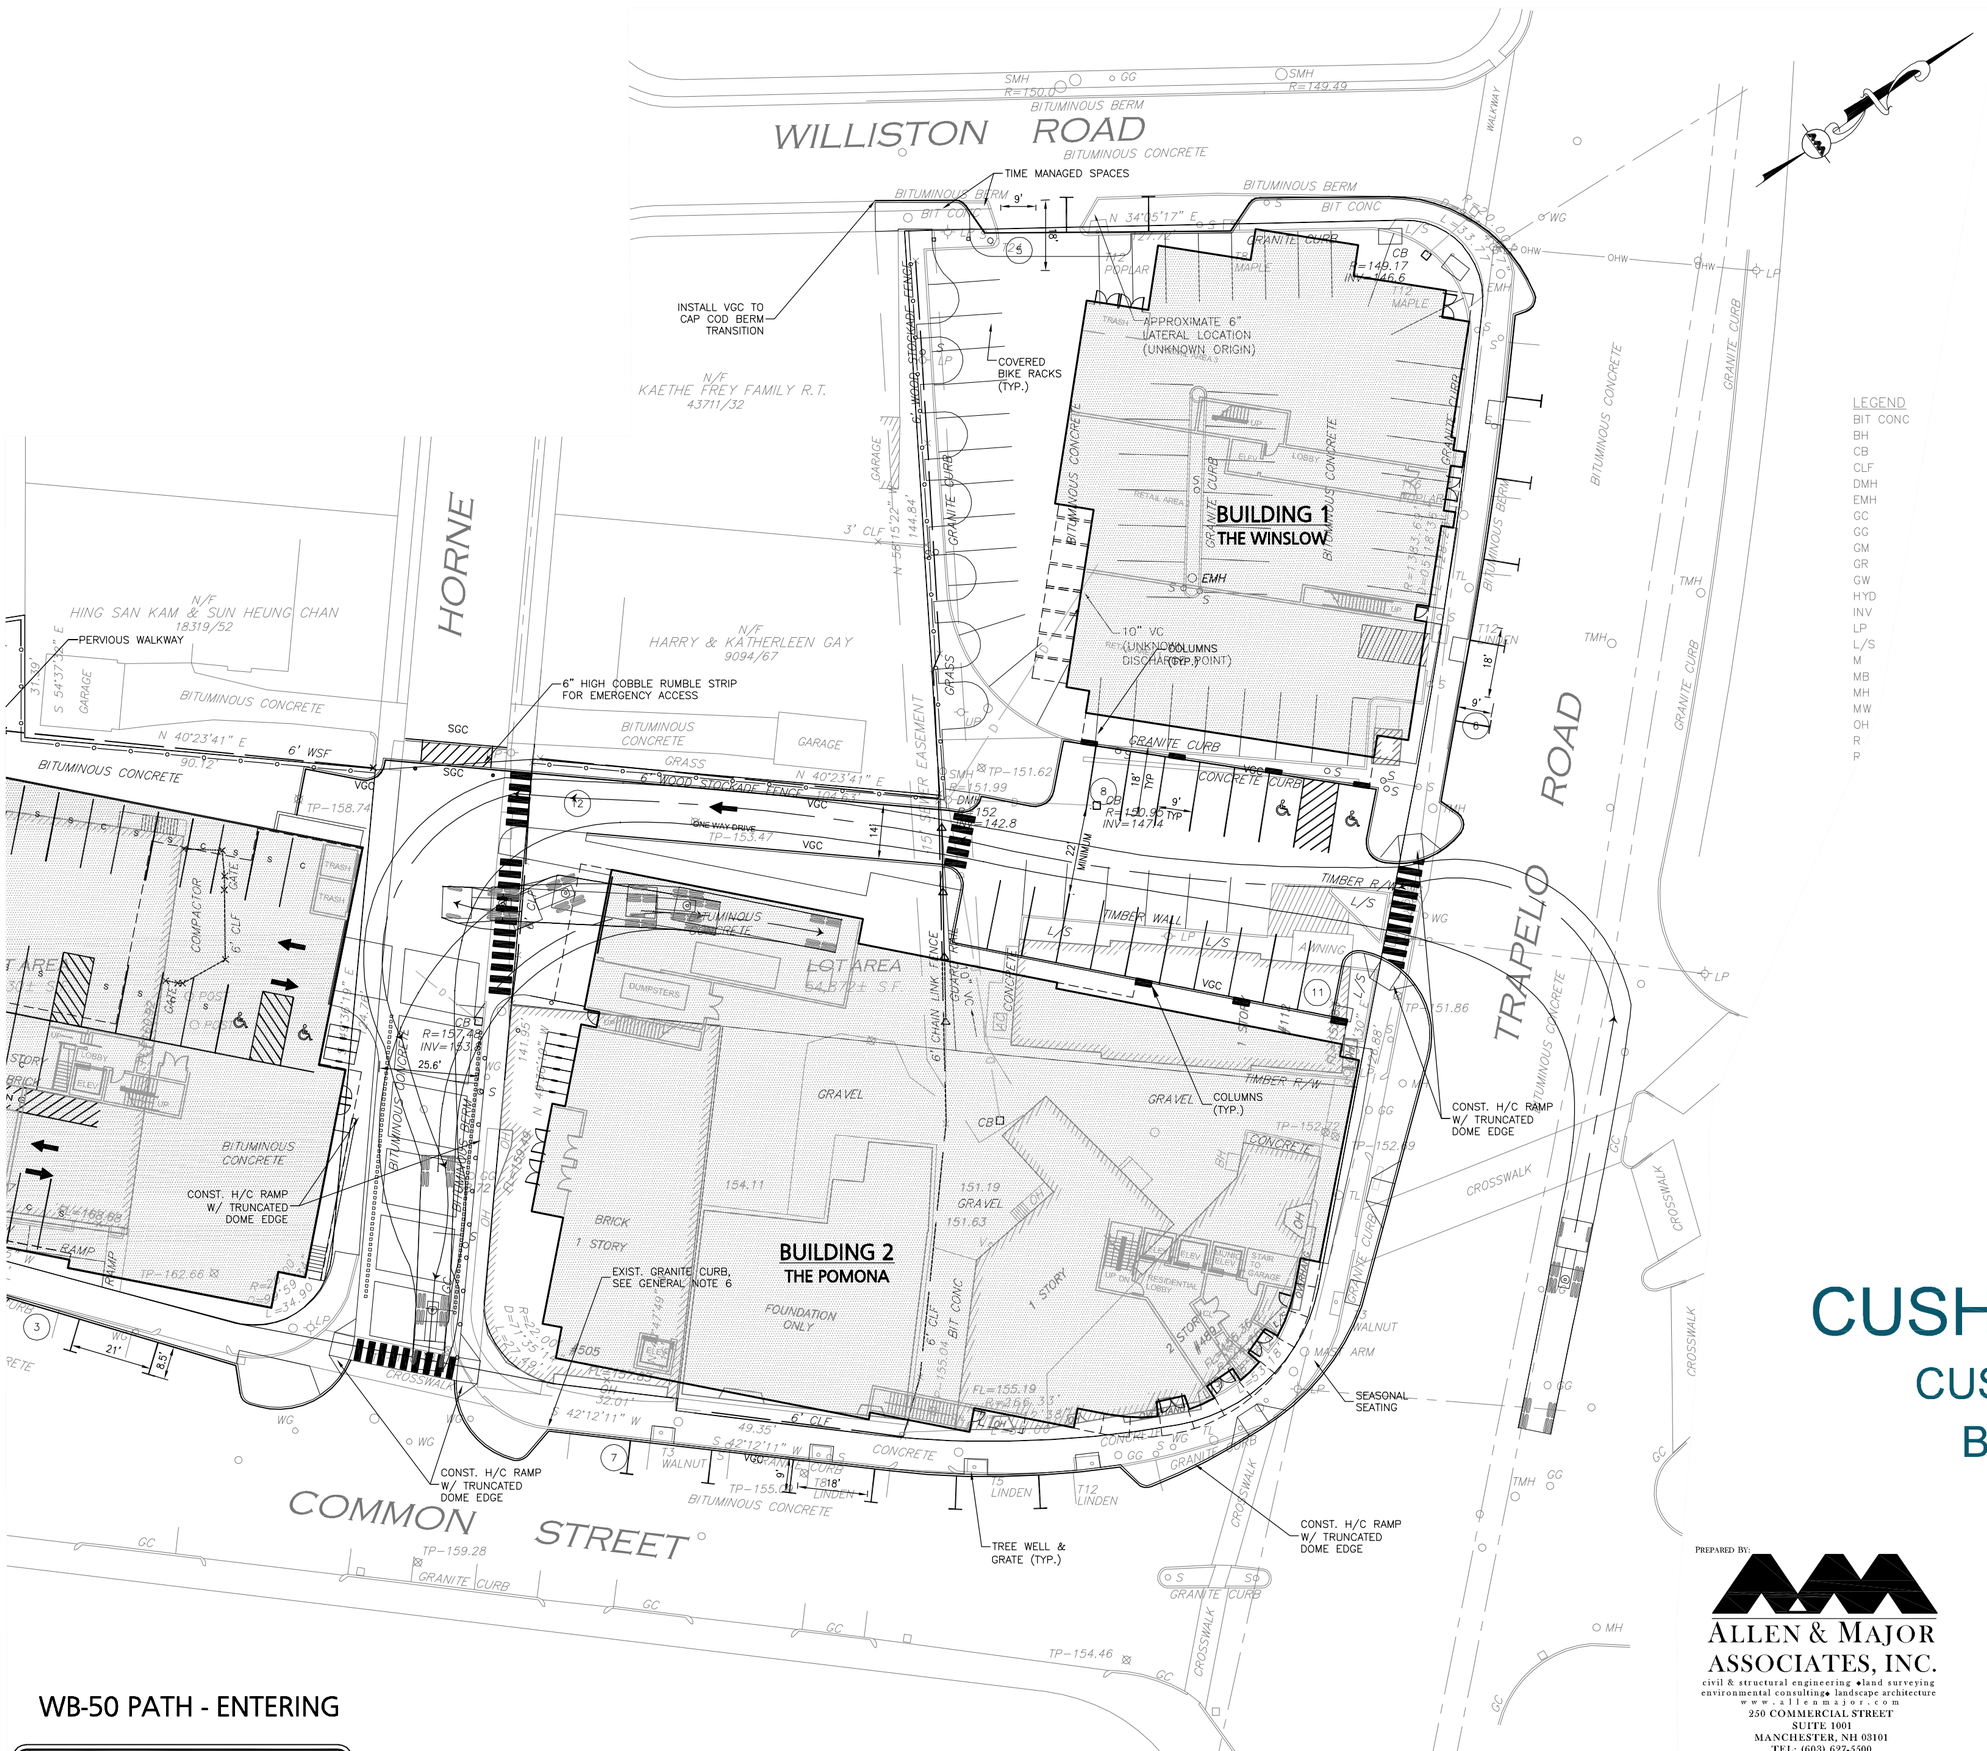

CUSHING VILLAGE

CUSHING SQUARE

BELMONT, MA

WB-50 PATH - ENTERING

ISSUED FOR REVIEW
NOT FOR CONSTRUCTION
PREPARED BY: MAM DATE: 12-10-12

PREPARED BY:

ALLEN & MAJOR ASSOCIATES, INC.
civil & structural engineering ◆land surveying
environmental consulting◆ landscape architecture
www.allenmajor.com
250 COMMERCIAL STREET
SUITE 1001
MANCHESTER, NH 03101
TEL: (603) 627-5500
FAX: (603) 627-5501
WOBURN, MA ◆ LAKEVILLE, MA ◆ MANCHESTER, NH

Copyright© 2011 Allen & Major Associates, Inc.
All Rights Reserved

PROJECT NO. 1837-01A

R:\PROJECTS\1837-01\CIVIL\DRAWINGS\CURRENT\C-1837-01-LAYOUT TRUCK PATH.DWG