May 28, 2015

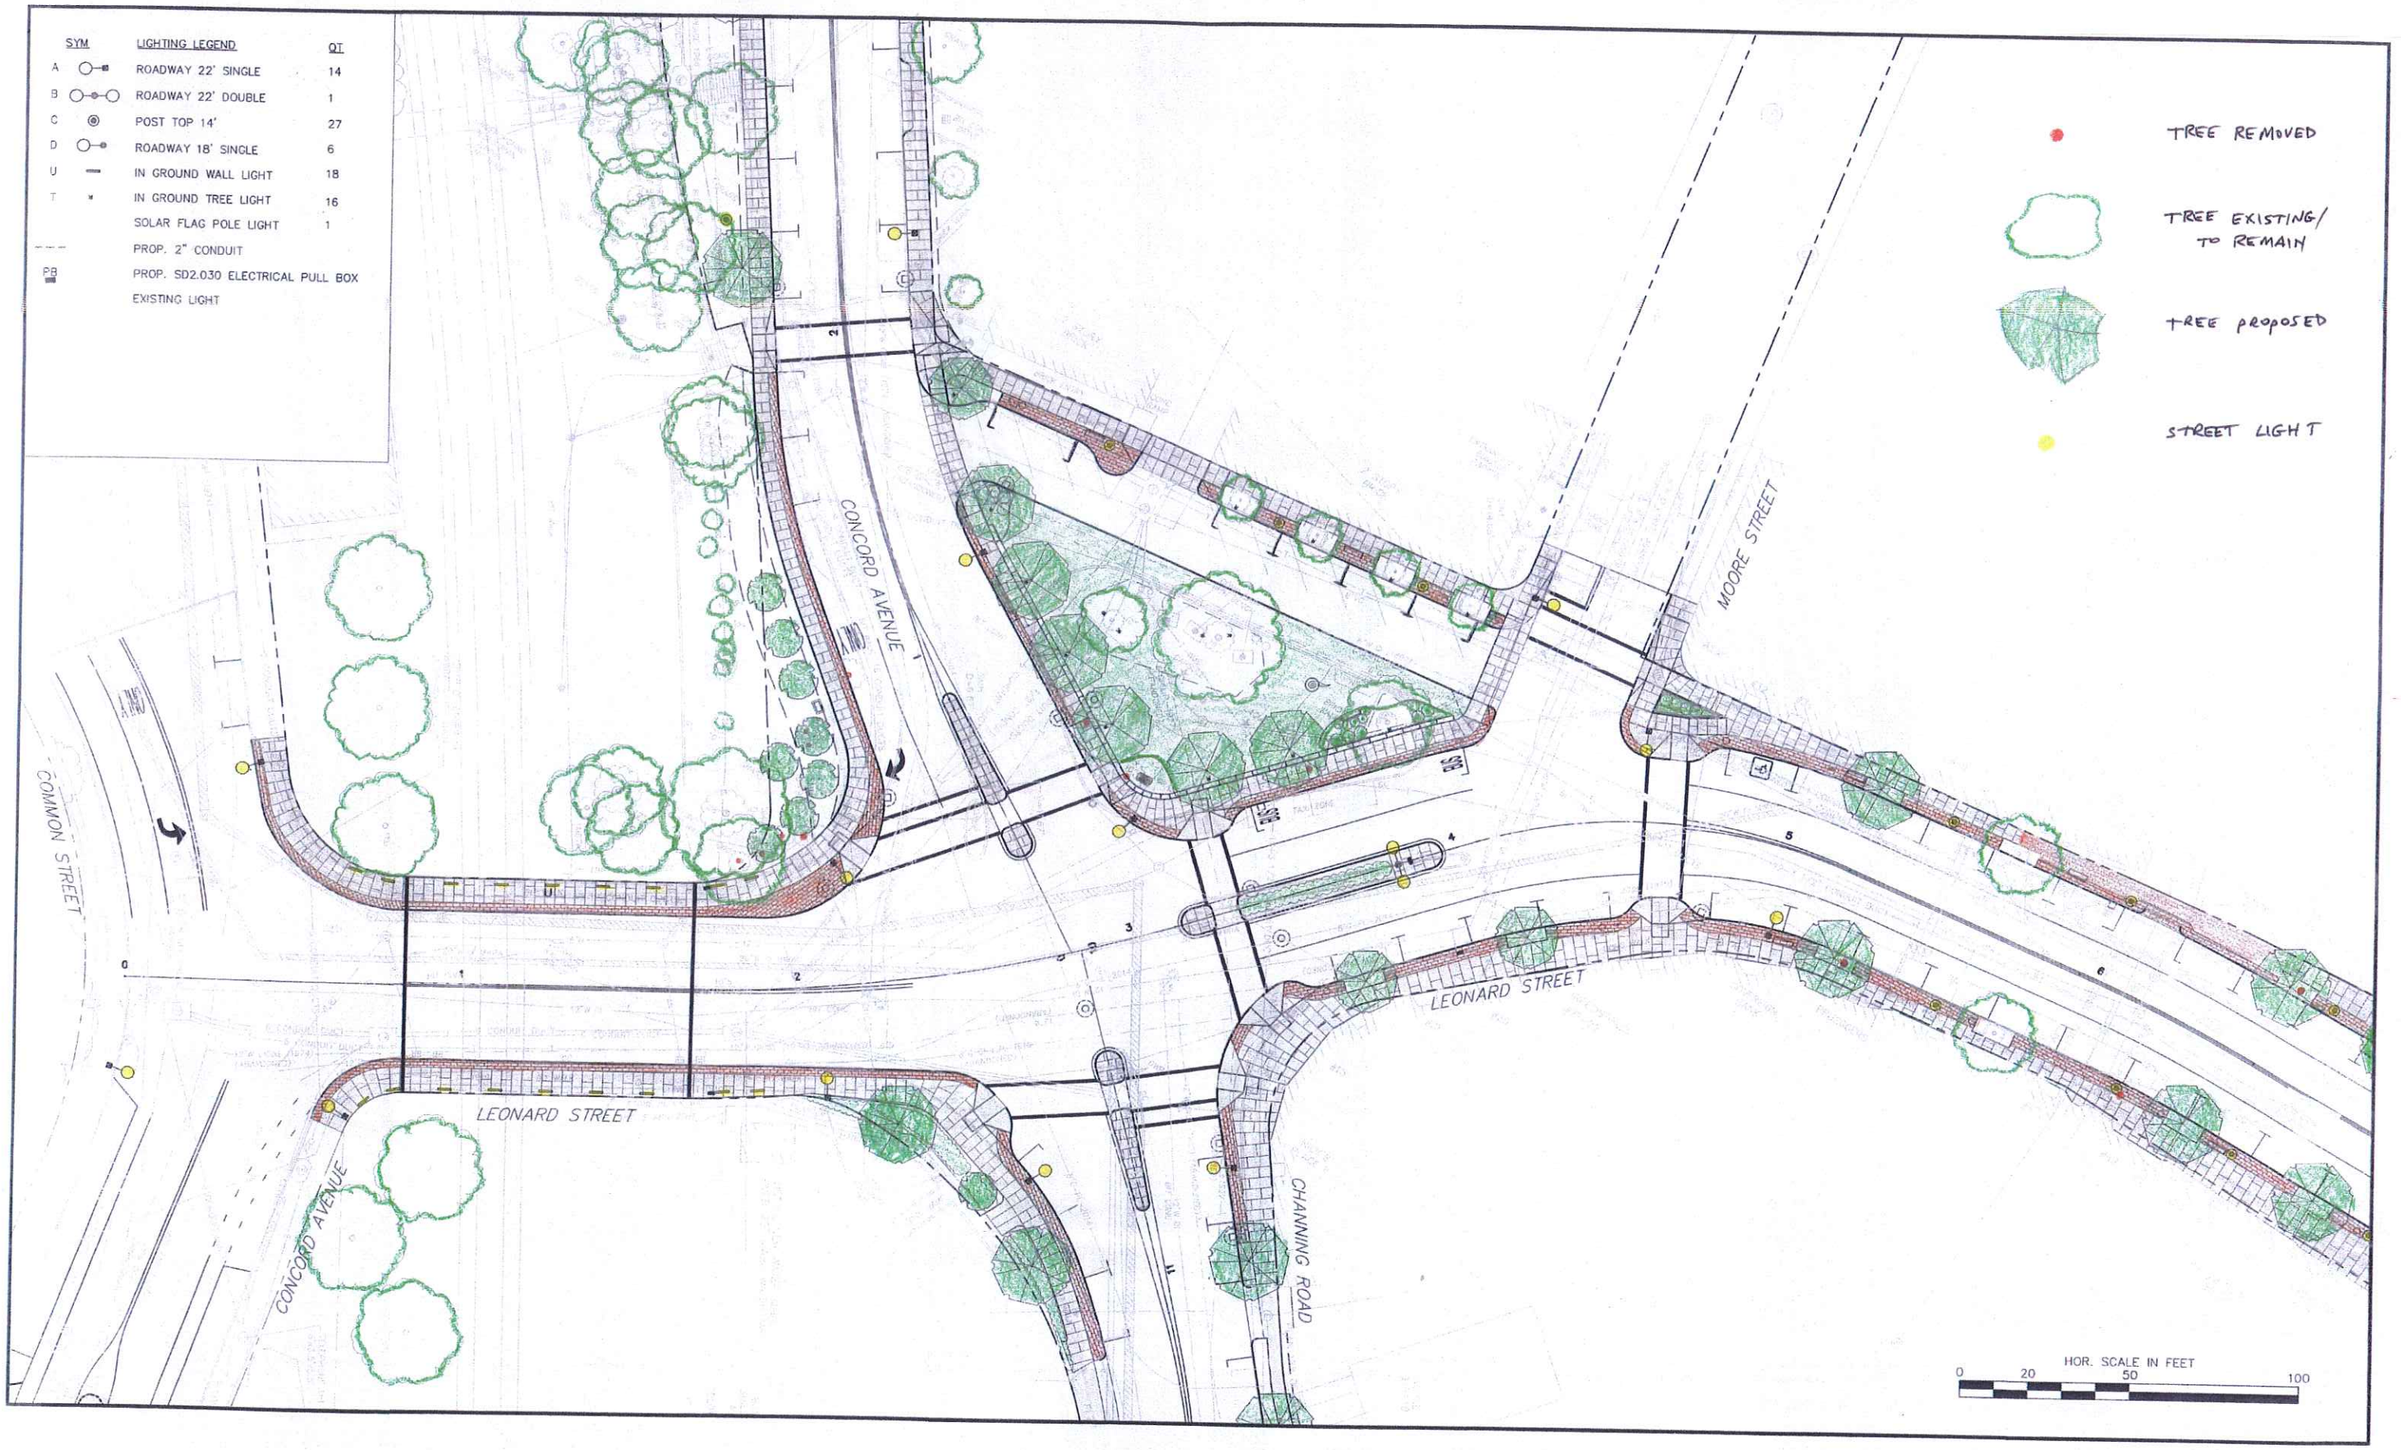
SYM
LIGHTING LEGEND
QT
A ROADWAY 22' SINGLE 14
B ROADWAY 22' DOUBLE 1
C POST TOP 14' 27
D ROADWAY 18' SINGLE 6
U IN GROUND WALL LIGHT 18
T IN GROUND TREE LIGHT 16
SOLAR FLAG POLE LIGHT 1
PROP. 2" CONDUIT
PB PROP. SD2.030 ELECTRICAL PULL BOX
EXISTING LIGHT
TREE REMOVED
TREE EXISTING/ TO REMAIN
TREE PROPOSED
STREET LIGHT
CONCORD AVENUE
MOORE STREET
COMMON STREET
LEONARD STREET
LEONARD STREET
CONCORD AVENUE
CHANNING ROAD
HOR. SCALE IN FEET
0 20 50 100