BUILDING A

BUILDING E

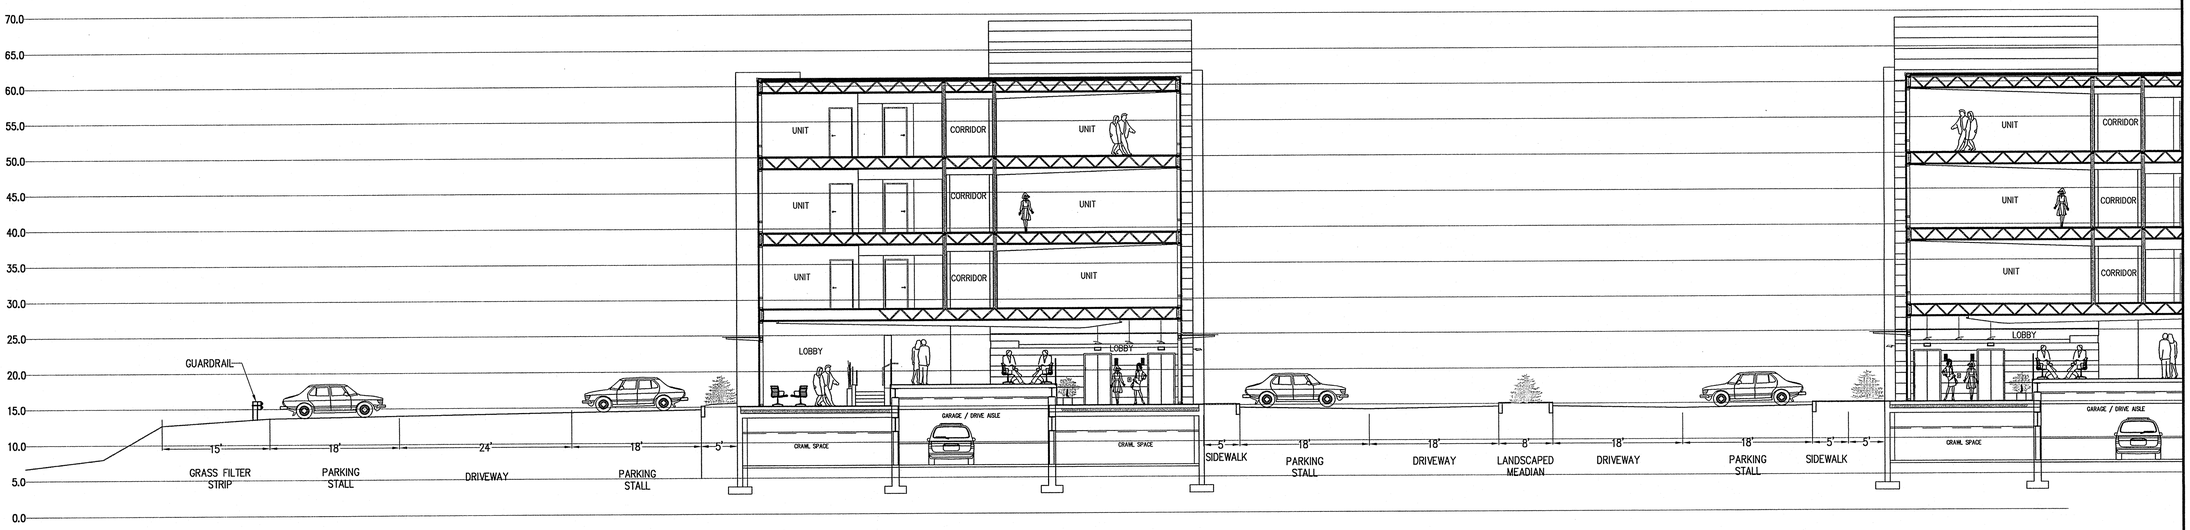

CROSS SECTION 1
GRASS FILTER STRIP TO BUILDING E

BUILDING E

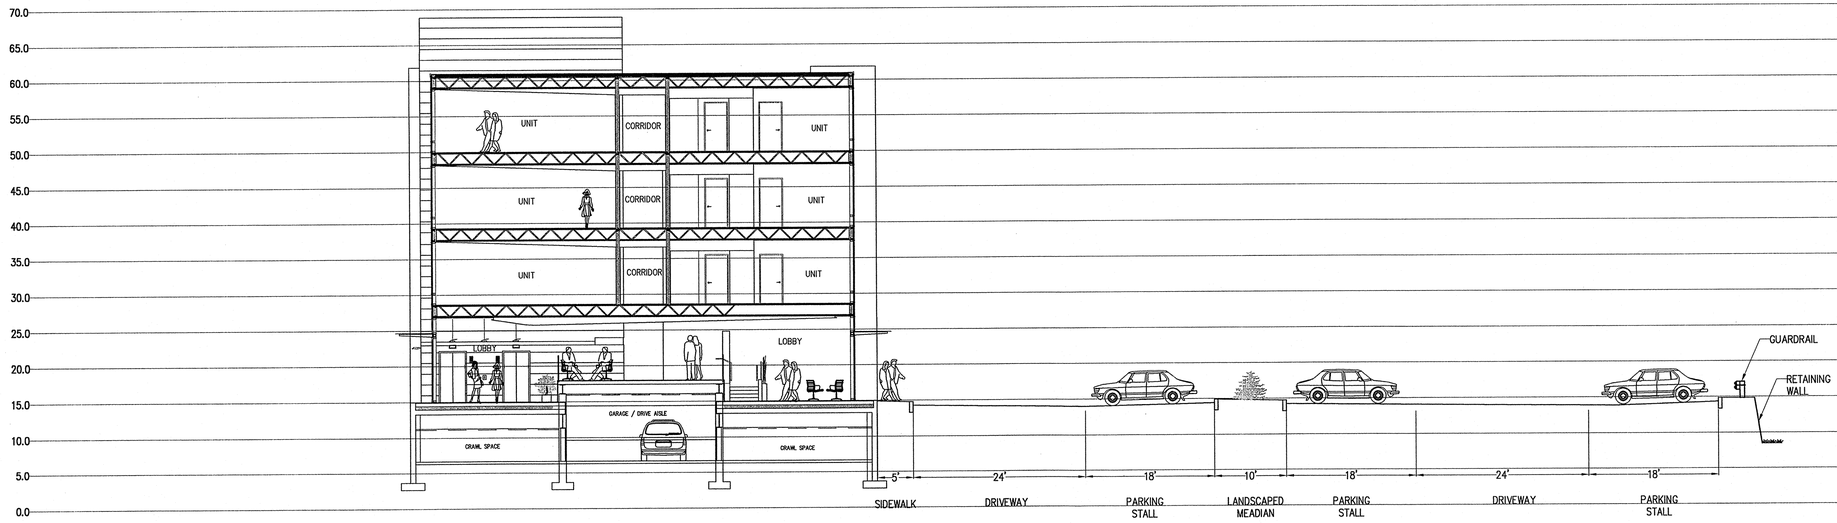

CROSS SECTION 2
BUILDING E TO RETAING WALL

GRAPHIC SCALE

10 0 5 10 20 40

(IN FEET)
1 inch = 10 ft.

J:\Project\7128\AddInc-2005\plot\7128P-XSECTION.dwg 6/9/2006 9:07:15 AM EST

NOT FOR CONSTRUCTION

THESE PLANS WERE PREPARED FOR THE PURPOSE OF OBTAINING STATE AND LOCAL APPROVALS AND ARE NOT INTENDED TO BE USED AS CONSTRUCTION DOCUMENTS.

No.	Date	Description

Revisions

Drawn By	Designed By	Checked By	Approved By
SJG	SJG	DMA	

RIZZO ASSOCIATES
A TETRA TECH COMPANY
One Grant Street
Framingham, MA 01701-9005
508.903.2000
www.rizzo.com

Project Title

Residences at Acorn Park Belmont, MA

Sheet Title

Surface Parking Cross Sections

Scale: 1"=10'
Job No.: 7128
File Name: XSECTION
Date: 06-08-06

Sheet No.

C-12

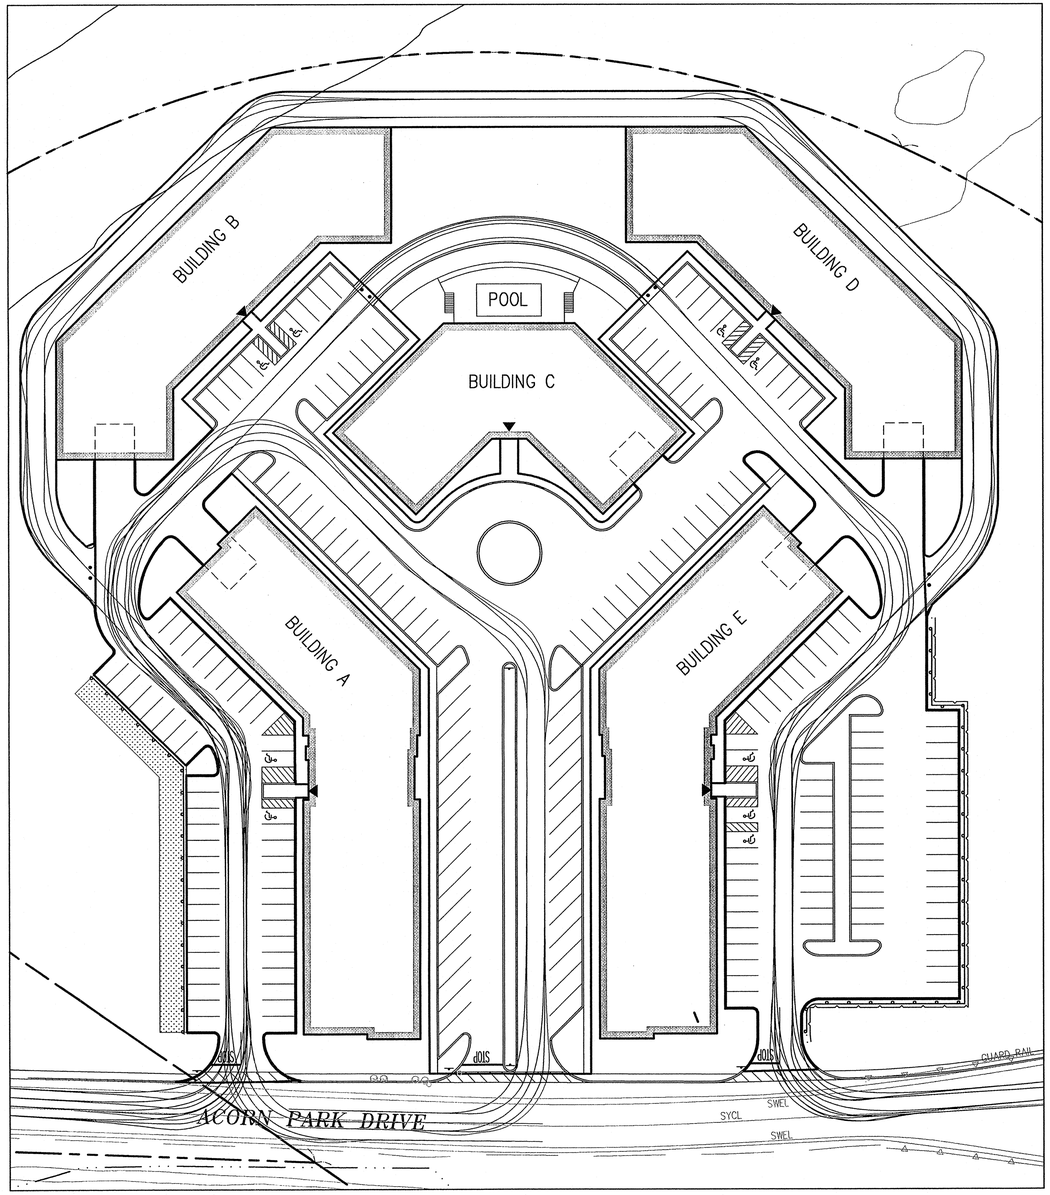

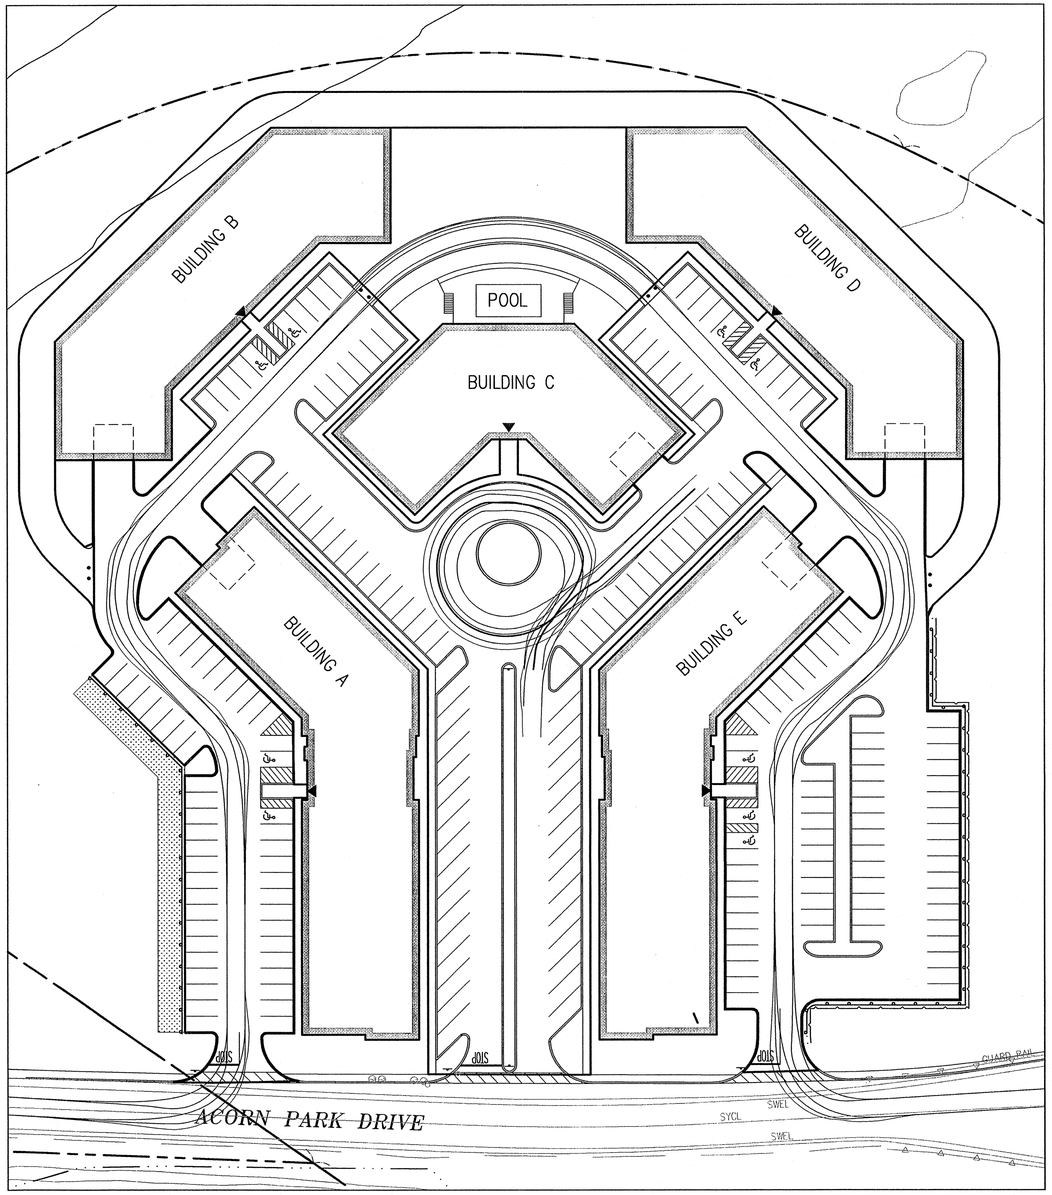

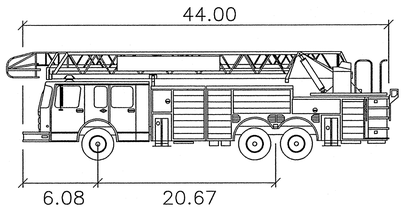

N.T.S.

	feet
Width	: 10.00
Track	: 10.00
Lock to Lock Time	: 6.00
Steering Angle	: 33.00

TECHNICAL DATA
Based on Information Provided by
Pierce Manufacturing,
Appleton, Wisconsin 2/27/03

GRAPHIC SCALE

40 0 20 40 80 160

(IN FEET)
1 inch = 40 ft.

NOT FOR CONSTRUCTION

THESE PLANS WERE PREPARED FOR THE PURPOSE OF OBTAINING STATE AND LOCAL APPROVALS AND ARE NOT INTENDED TO BE USED AS CONSTRUCTION DOCUMENTS.

No.	Date	Description

Revisions

Drawn By	Designed By	Checked By	Approved By
SJG	SJG	DMA	

RIZZO ASSOCIATES
A TETRA TECH COMPANY
One Grant Street
Framingham, MA 01701-9005
508.903.2000
www.rizzo.com

Project Title
Residences at Acorn Park Belmont, MA

Sheet Title
Fire Truck Turning Plan

Scale: 1"=40'
Job No.: 7128
File Name: Firetruck-01
Date: 06-08-06

Sheet No.
C-13

J:\Project\7128\AddInc-2005\AutoTURN\Firetruck-01.dwg 6/9/2006 9:39:45 AM EST