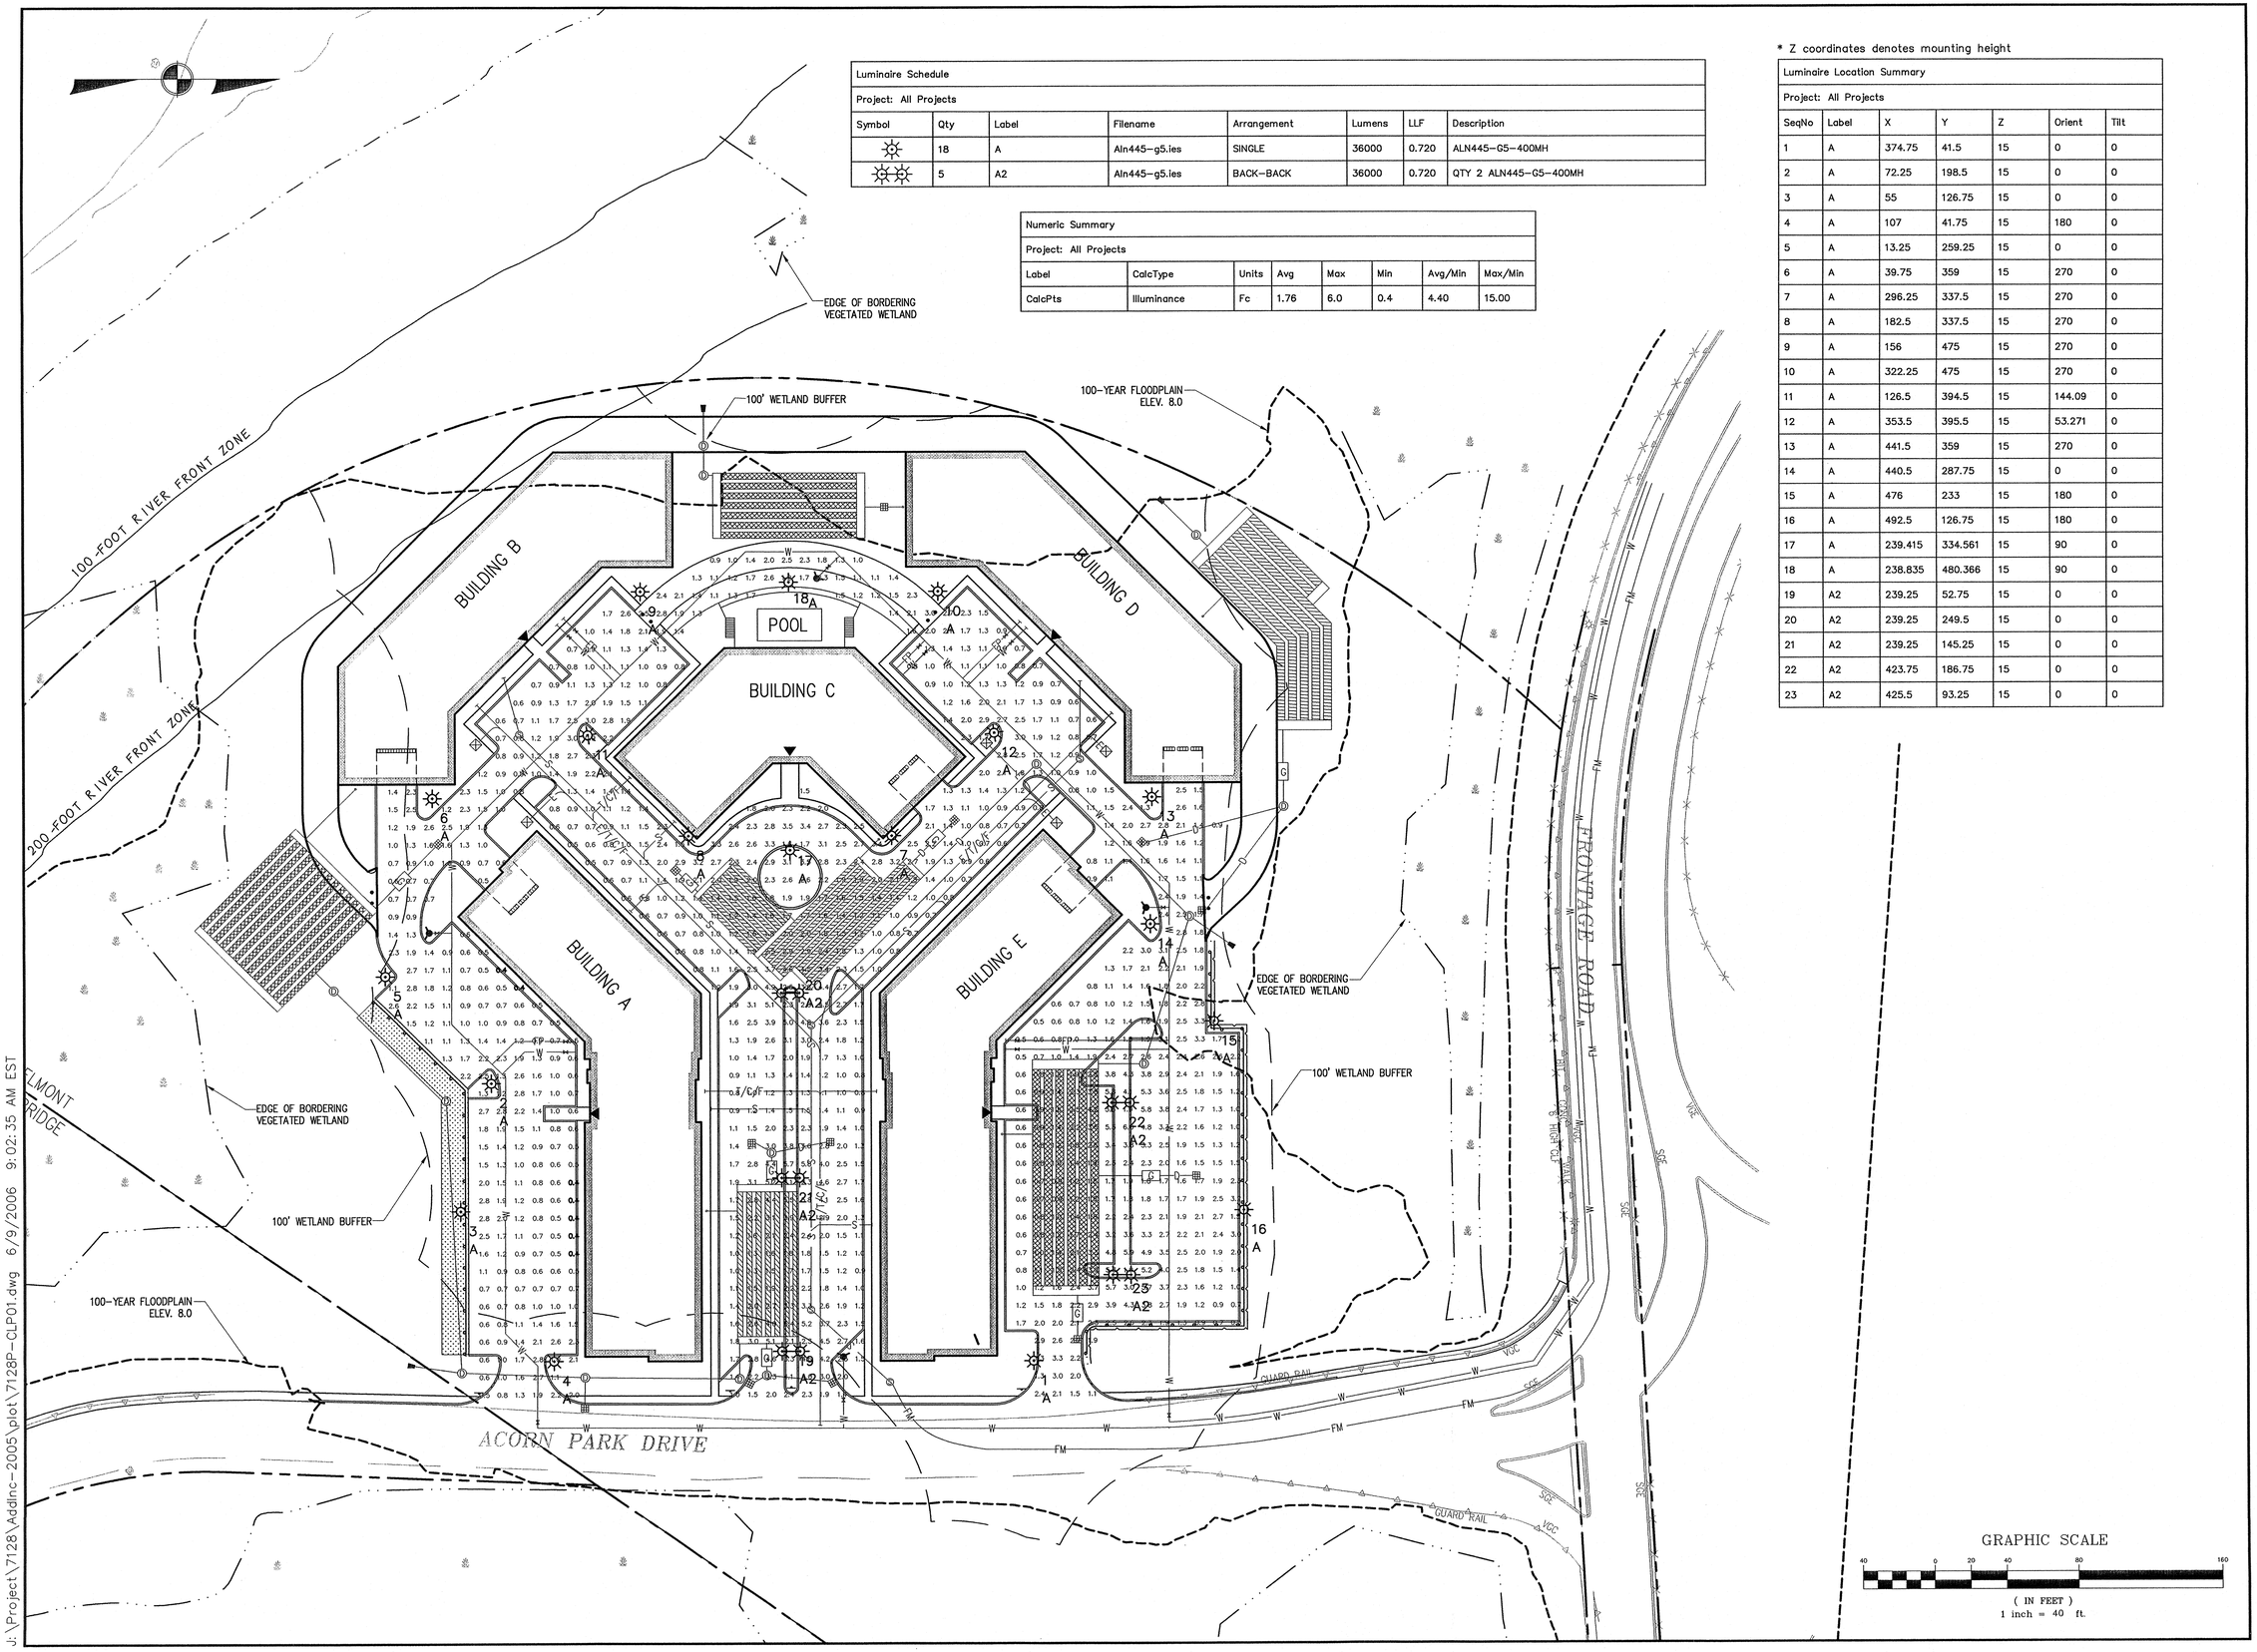

Luminaire Schedule							
Project: All Projects							
Symbol	Qty	Label	Filename	Arrangement	Lumens	LLF	Description
	18	A	Aln445-g5.ies	SINGLE	36000	0.720	ALN445-G5-400MH
	5	A2	Aln445-g5.ies	BACK-BACK	36000	0.720	QTY 2 ALN445-G5-400MH

Numeric Summary							
Project: All Projects							
Label	CalcType	Units	Avg	Max	Min	Avg/Min	Max/Min
CalcPts	Illuminance	Fc	1.76	6.0	0.4	4.40	15.00

* Z coordinates denotes mounting height

Luminaire Location Summary						
Project: All Projects						
SeqNo	Label	X	Y	Z	Orient	Tilt
1	A	374.75	41.5	15	0	0
2	A	72.25	198.5	15	0	0
3	A	55	126.75	15	0	0
4	A	107	41.75	15	180	0
5	A	13.25	259.25	15	0	0
6	A	39.75	359	15	270	0
7	A	296.25	337.5	15	270	0
8	A	182.5	337.5	15	270	0
9	A	156	475	15	270	0
10	A	322.25	475	15	270	0
11	A	126.5	394.5	15	144.09	0
12	A	353.5	395.5	15	53.271	0
13	A	441.5	359	15	270	0
14	A	440.5	287.75	15	0	0
15	A	476	233	15	180	0
16	A	492.5	126.75	15	180	0
17	A	239.415	334.561	15	90	0
18	A	238.835	480.366	15	90	0
19	A2	239.25	52.75	15	0	0
20	A2	239.25	249.5	15	0	0
21	A2	239.25	145.25	15	0	0
22	A2	423.75	186.75	15	0	0
23	A2	425.5	93.25	15	0	0

NOT FOR CONSTRUCTION

THESE PLANS WERE PREPARED FOR THE PURPOSE OF OBTAINING STATE AND LOCAL APPROVALS AND ARE NOT INTENDED TO BE USED AS CONSTRUCTION DOCUMENTS.

No.	Date	Description

Revisions

Drawn By	Designed By	Checked By	Approved By
ALU	ALU	DMA	

RIZZO ASSOCIATES
A TETRA TECH COMPANY
One Grant Street
Framingham, MA 01701-9005
508.903.2000
www.rizzo.com

Project Title

Residences at Acorn Park Belmont, MA

Sheet Title

Lighting Plan

Scale: 1"=40'
Job No.: 7128
File Name: 7128P-CLP01
Date: 06-08-06

Sheet No.

C-7

J:\Project\7128\AddInc-2005\plot\7128P-CLP01.dwg 6/9/2006 9:02:35 AM EST