INDEX

- XX CONSTRUCTION PLANS
- XX GRADING & TIE PLANS
- XX DRAINAGE & UTILITY PLANS
- XX LIGHTING & LANDSCAPE PLANS
- XX PAVEMENT MARKING & SIGNING PLAN

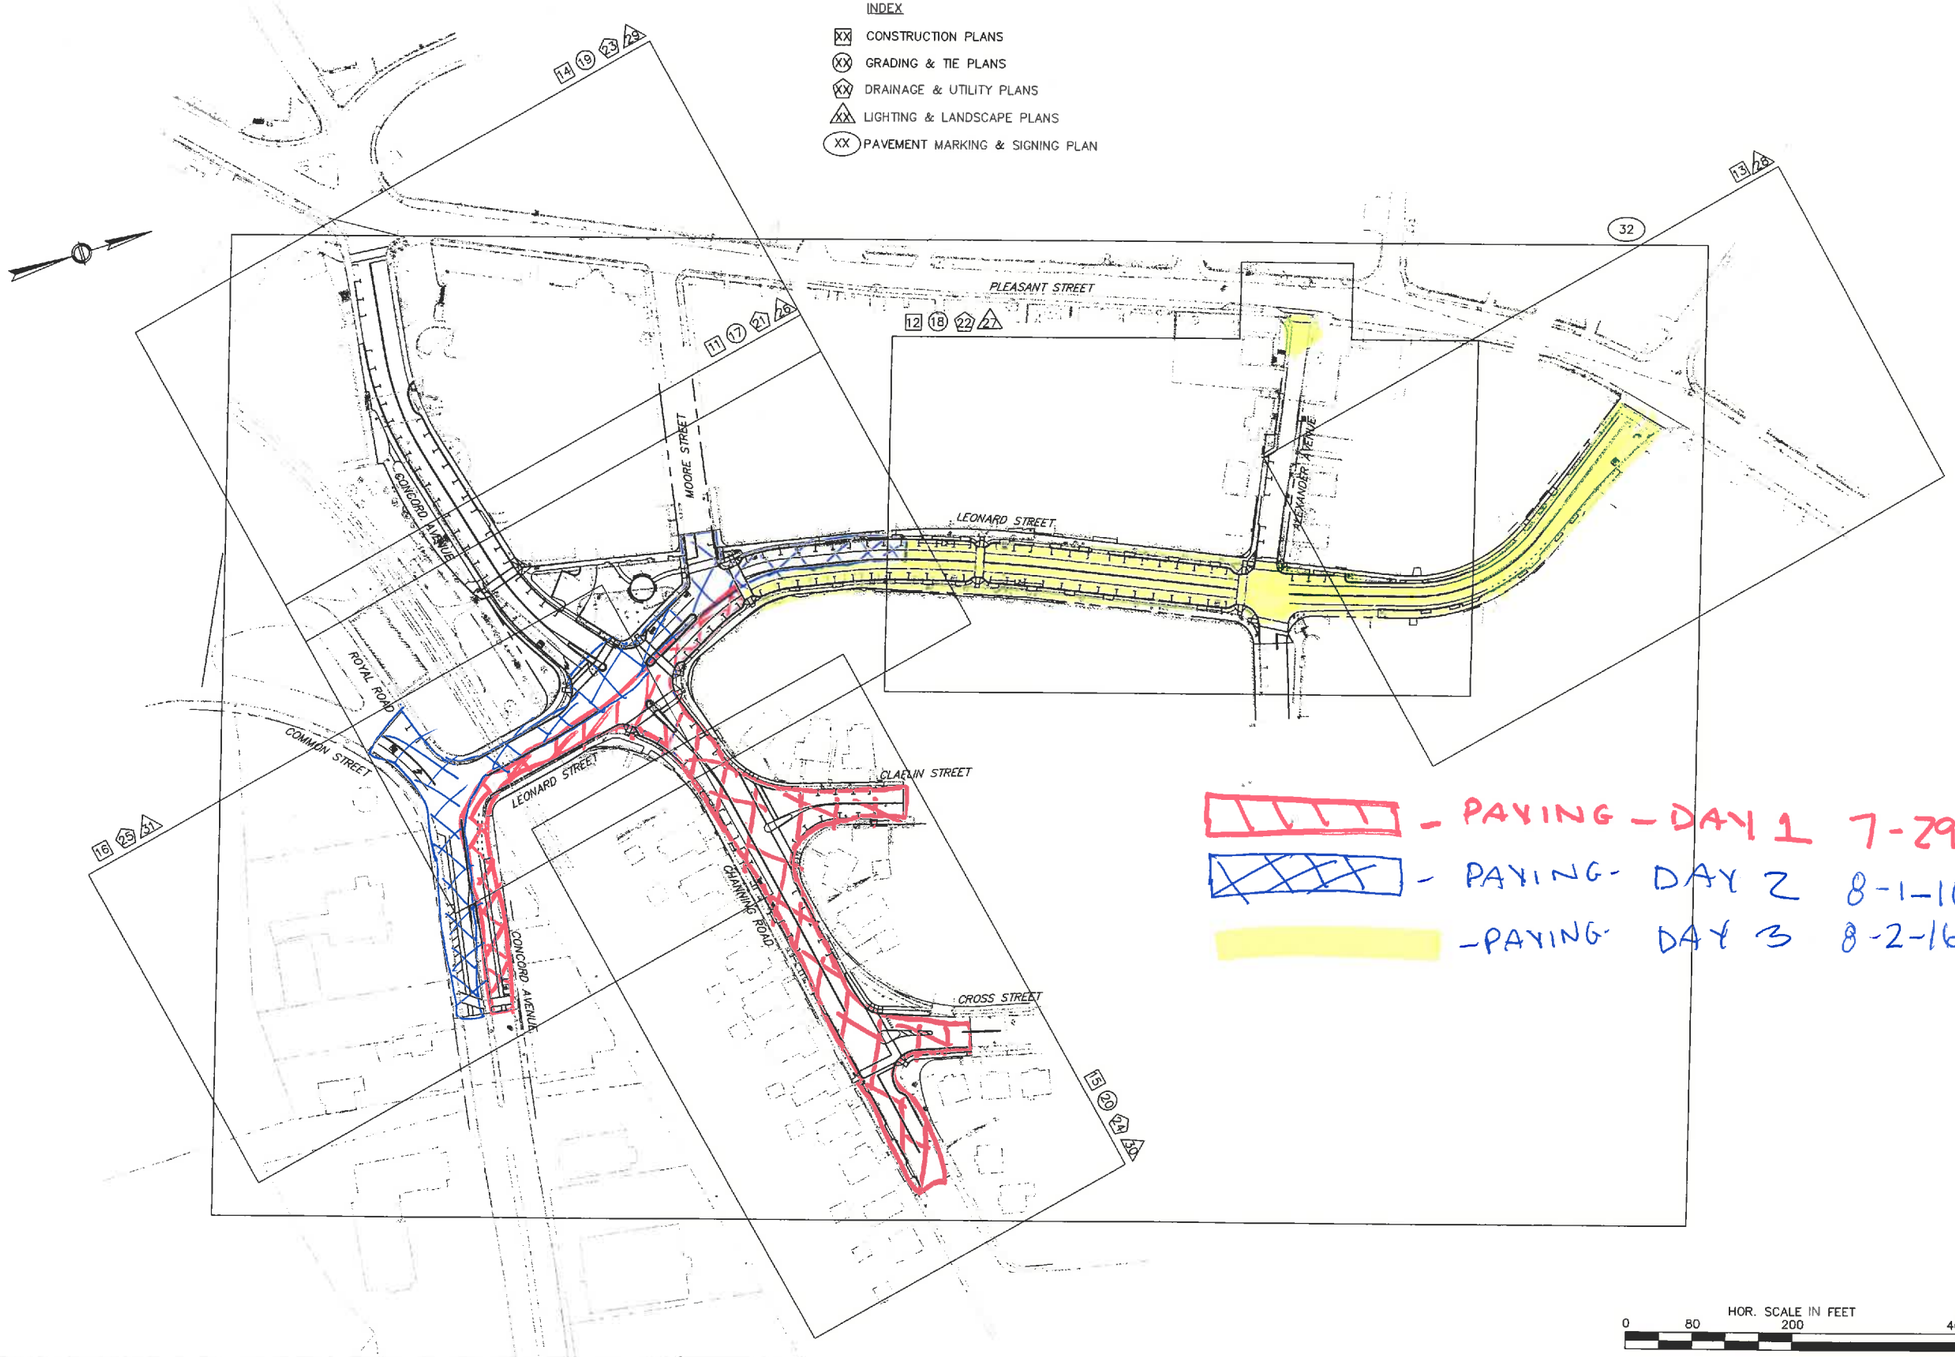

SIGNED BY	CHECKED BY	REVISION DESCRIPTION

DRAWN BY: K. EAGAN	FILE NAME: 2826300 KEY.dwg
DESIGNED BY: K. LEWIS	DWG. NO:
CHECKED BY: P. BRIERE	JOB NO: 28263.00

BSC GROUP
15 Elkins Street
Boston, Massachusetts 02127
www.bscgroup.com 617 896 4300

1/23/2015

PREPARED FOR:
TOWN OF BELMONT
455 CONCORD AVENUE
BELMONT, MASSACHUSETTS

SHEET TITLE:
BELMONT CENTER IMPROVEMENTS
BELMONT, MASSACHUSETTS
KEY PLAN

DATE: JANUARY 23, 2015