BASEMENT FLOOR PLAN - LOT B-2
NOVEMBER 16, 2015

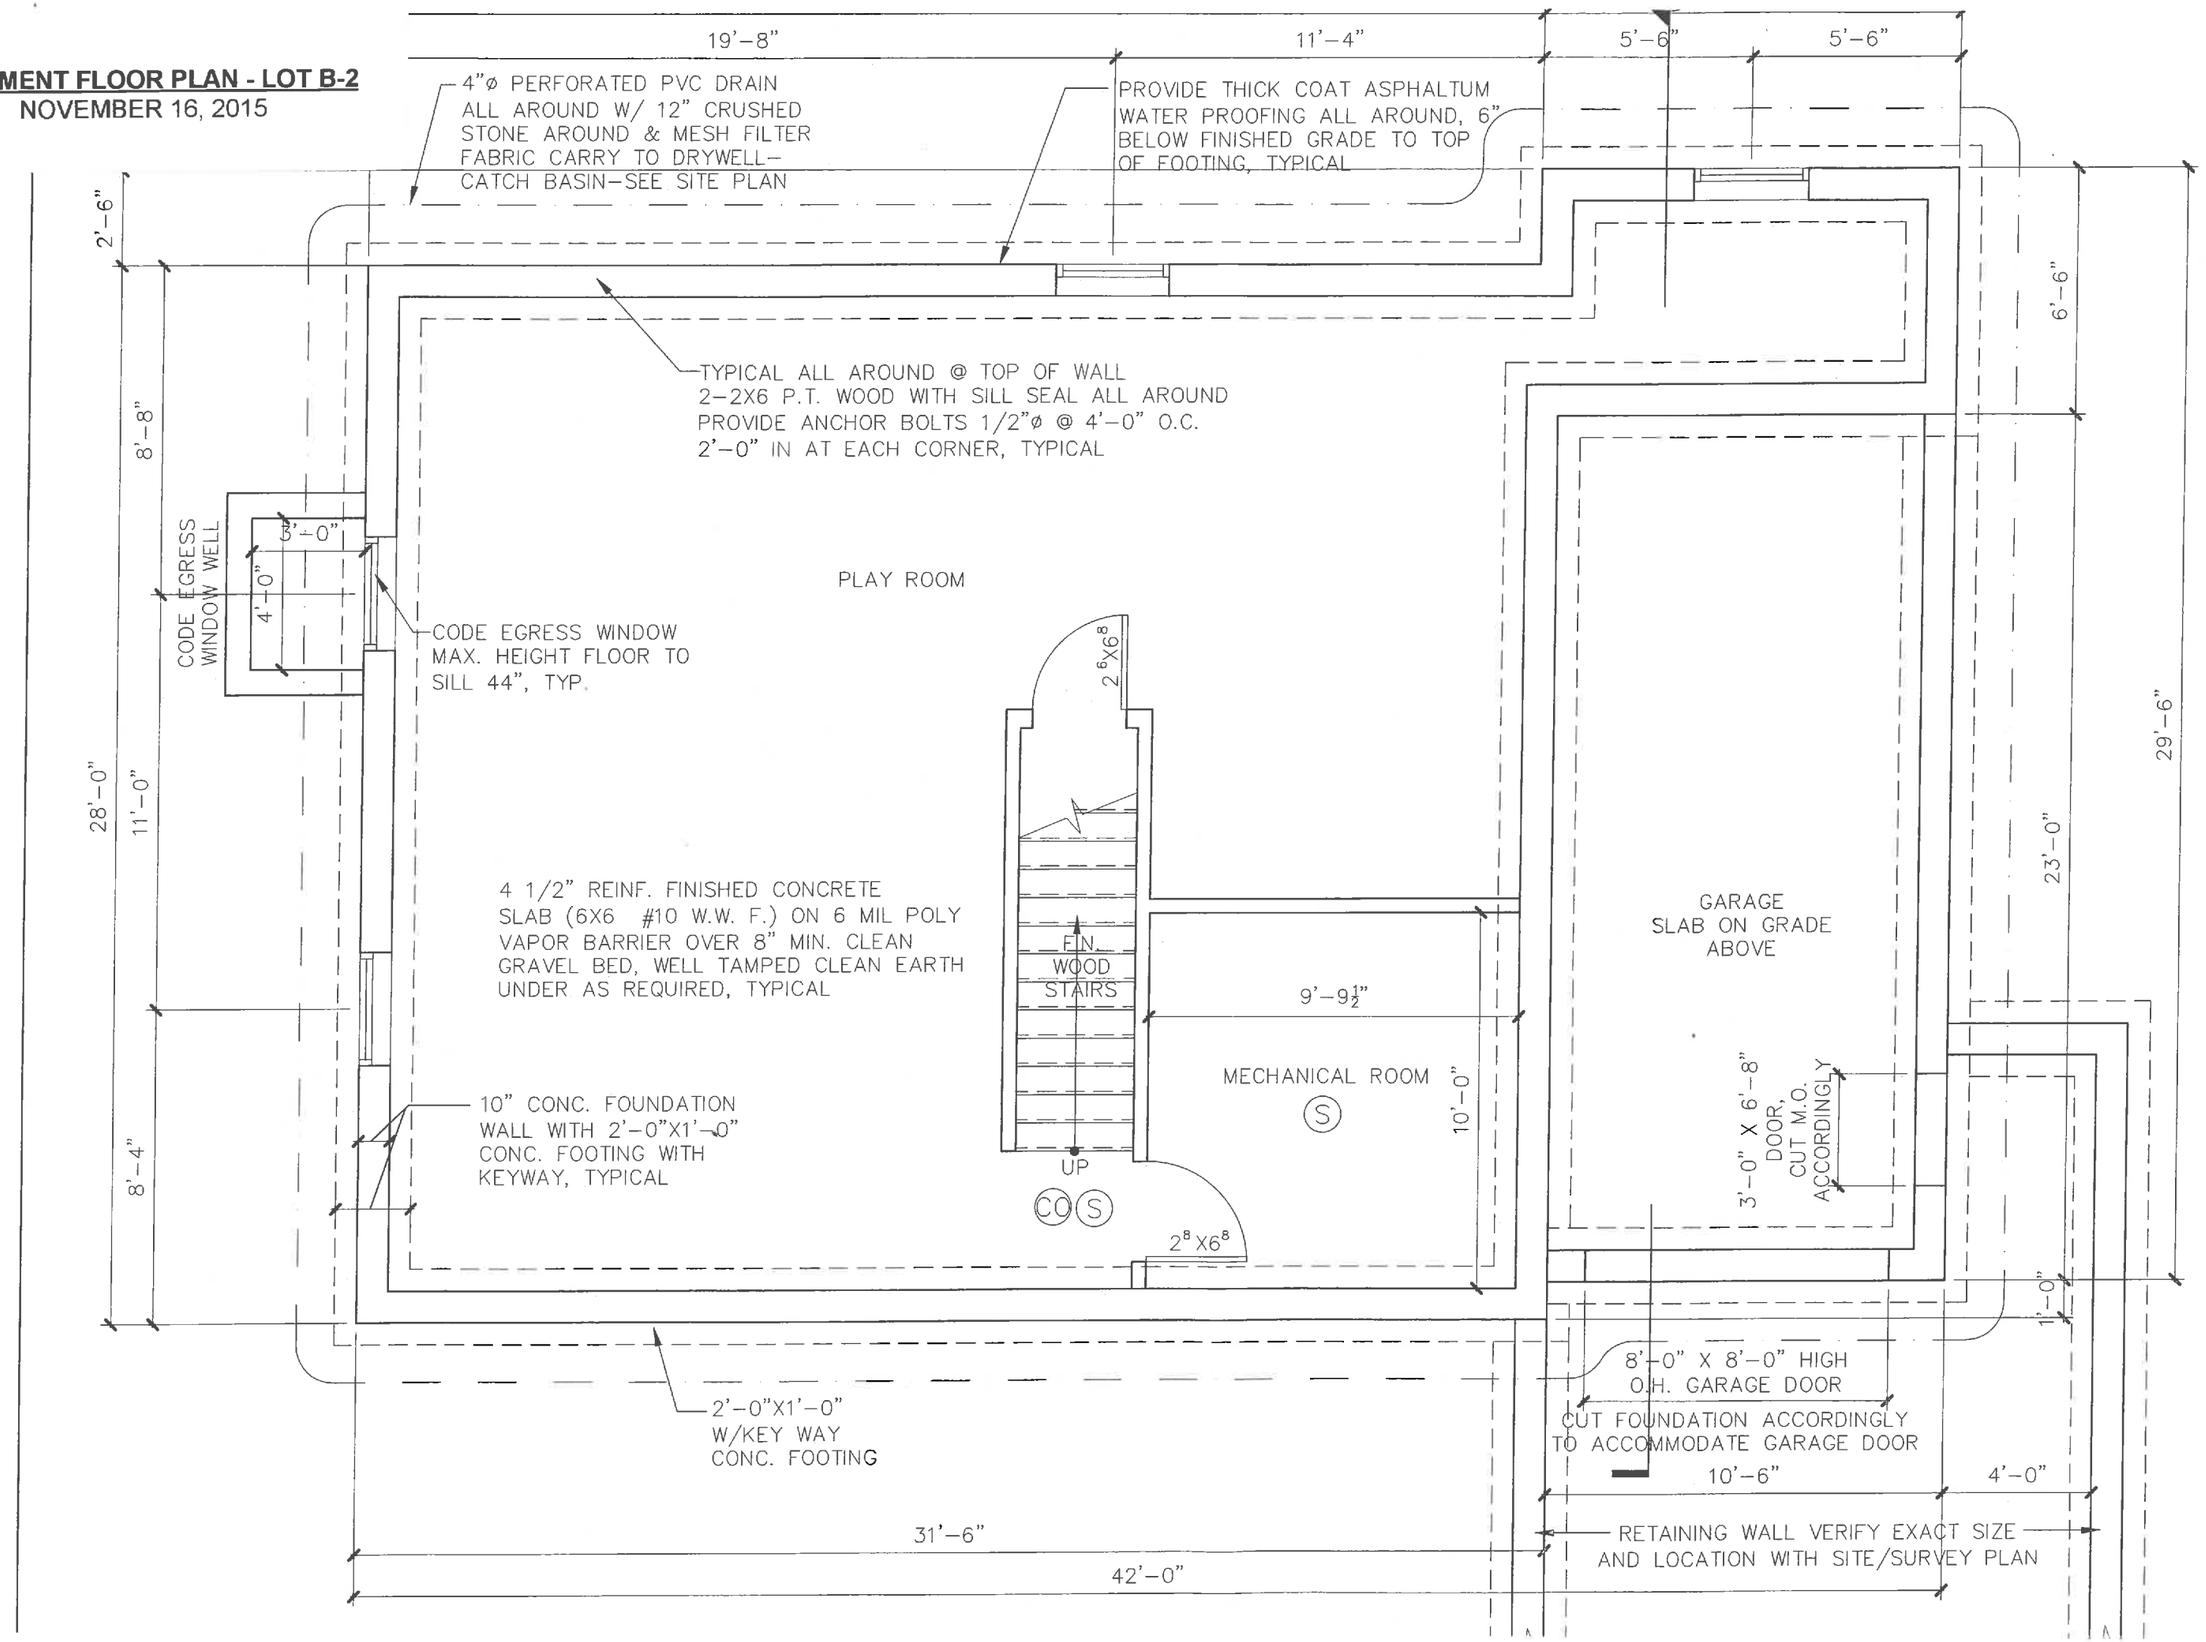

FIRST FLOOR PLAN - LOT B-2
NOVEMBER 16, 2015

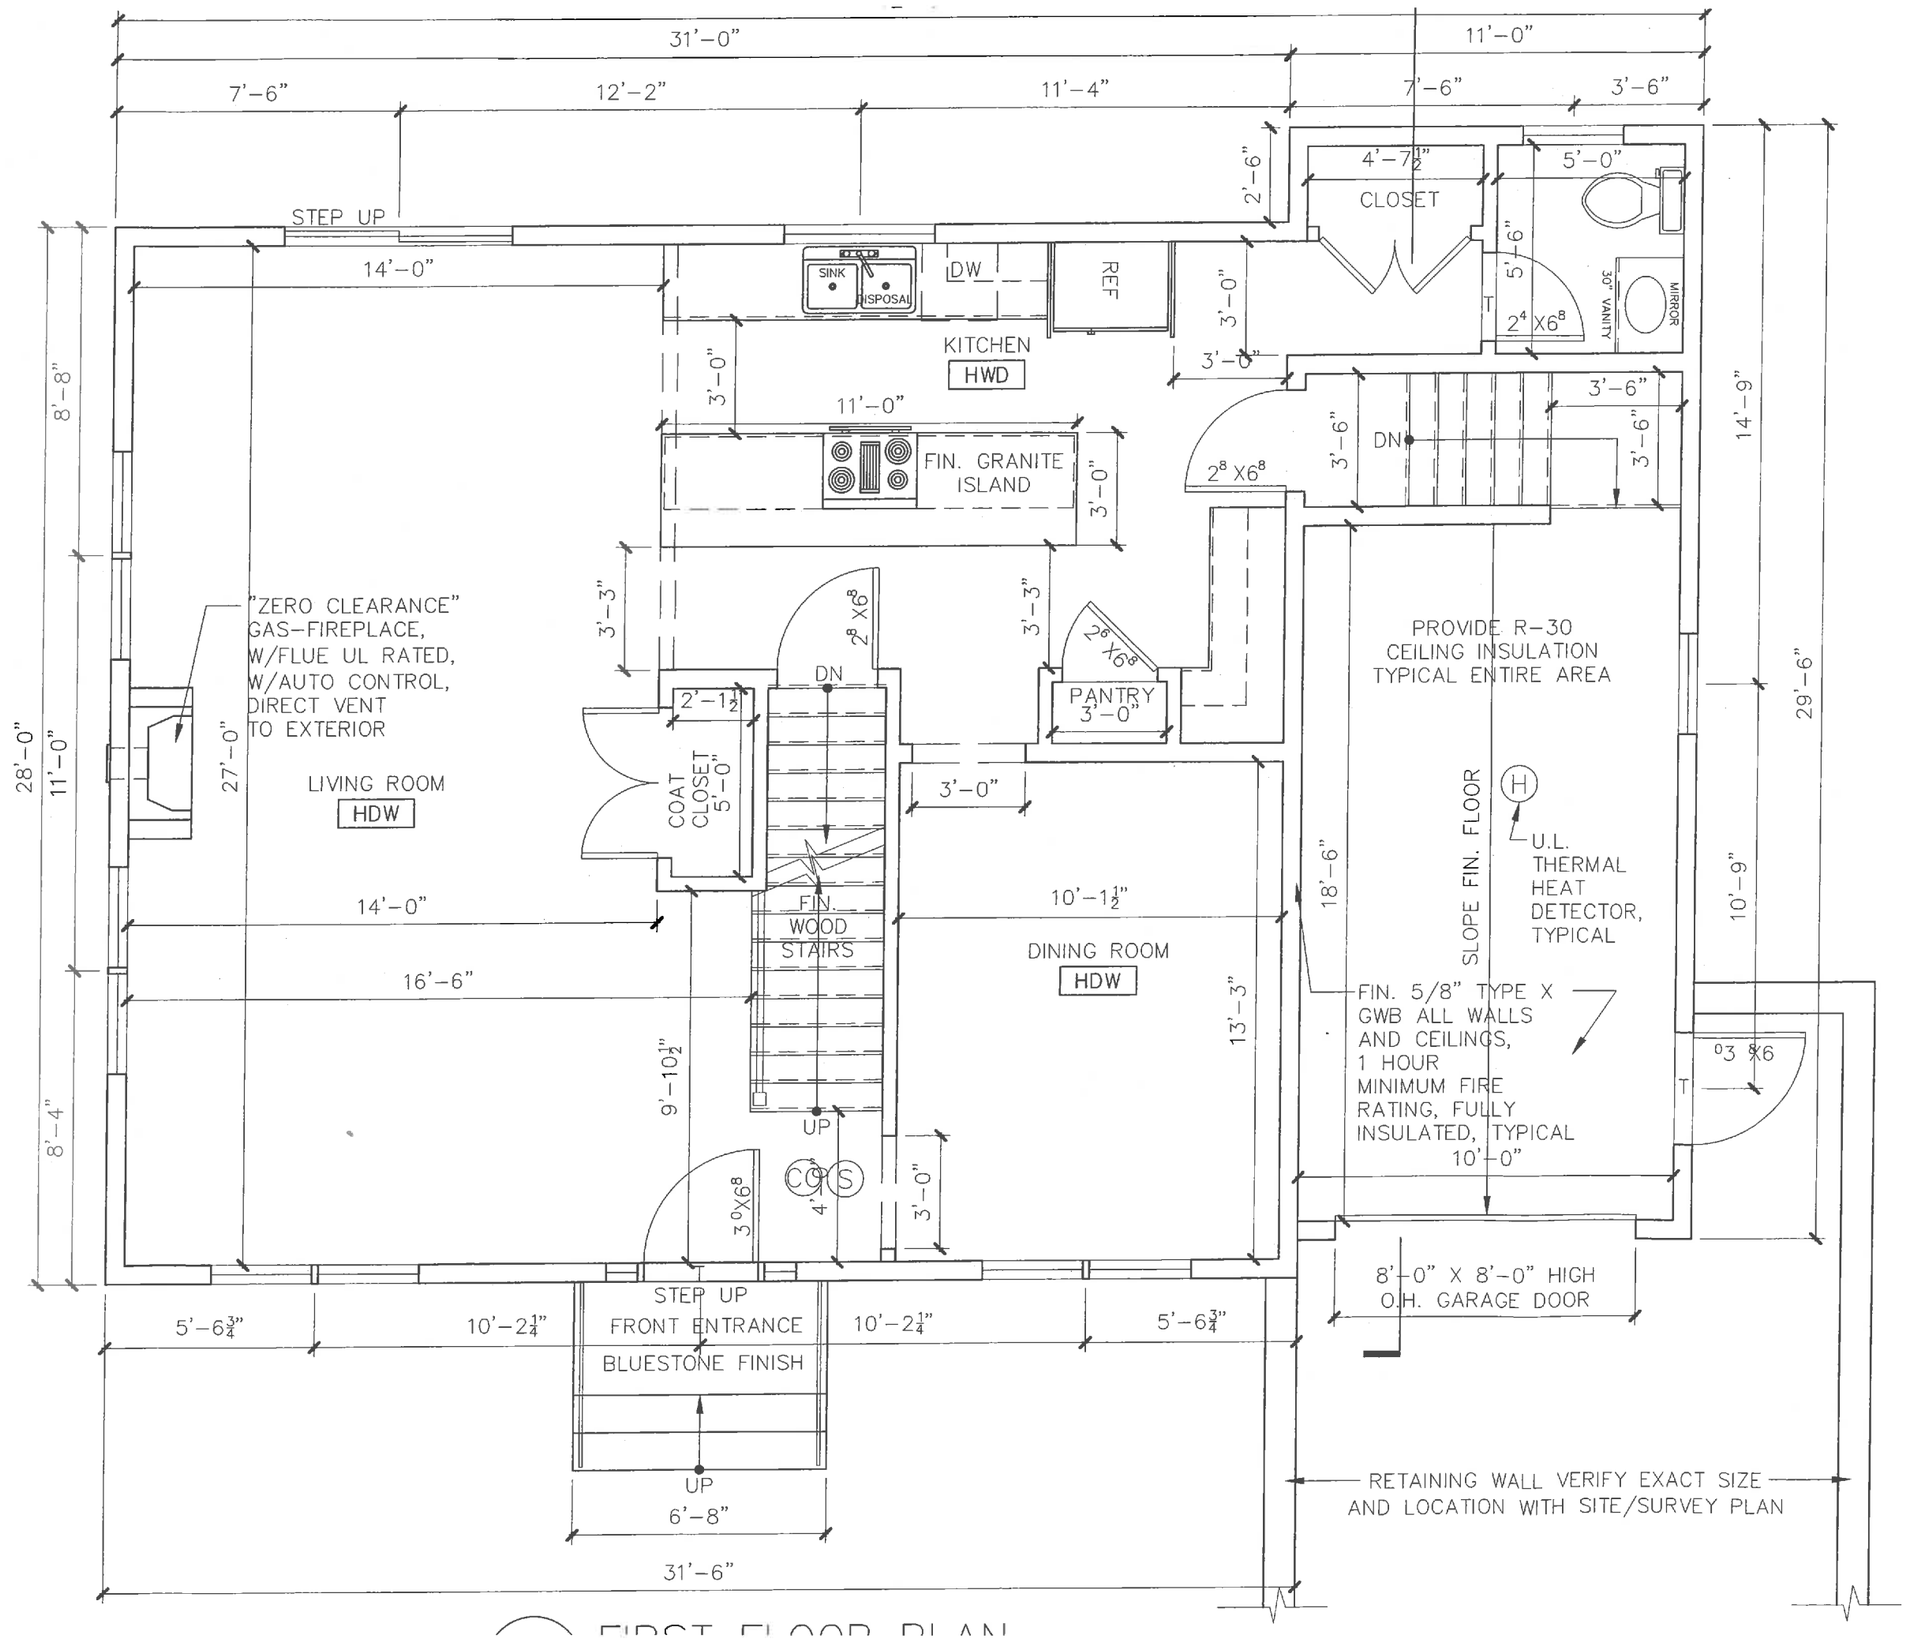

FIRST FLOOR PLAN

SECOND FLOOR PLAN - LOT B-2
NOVEMBER 16, 2015

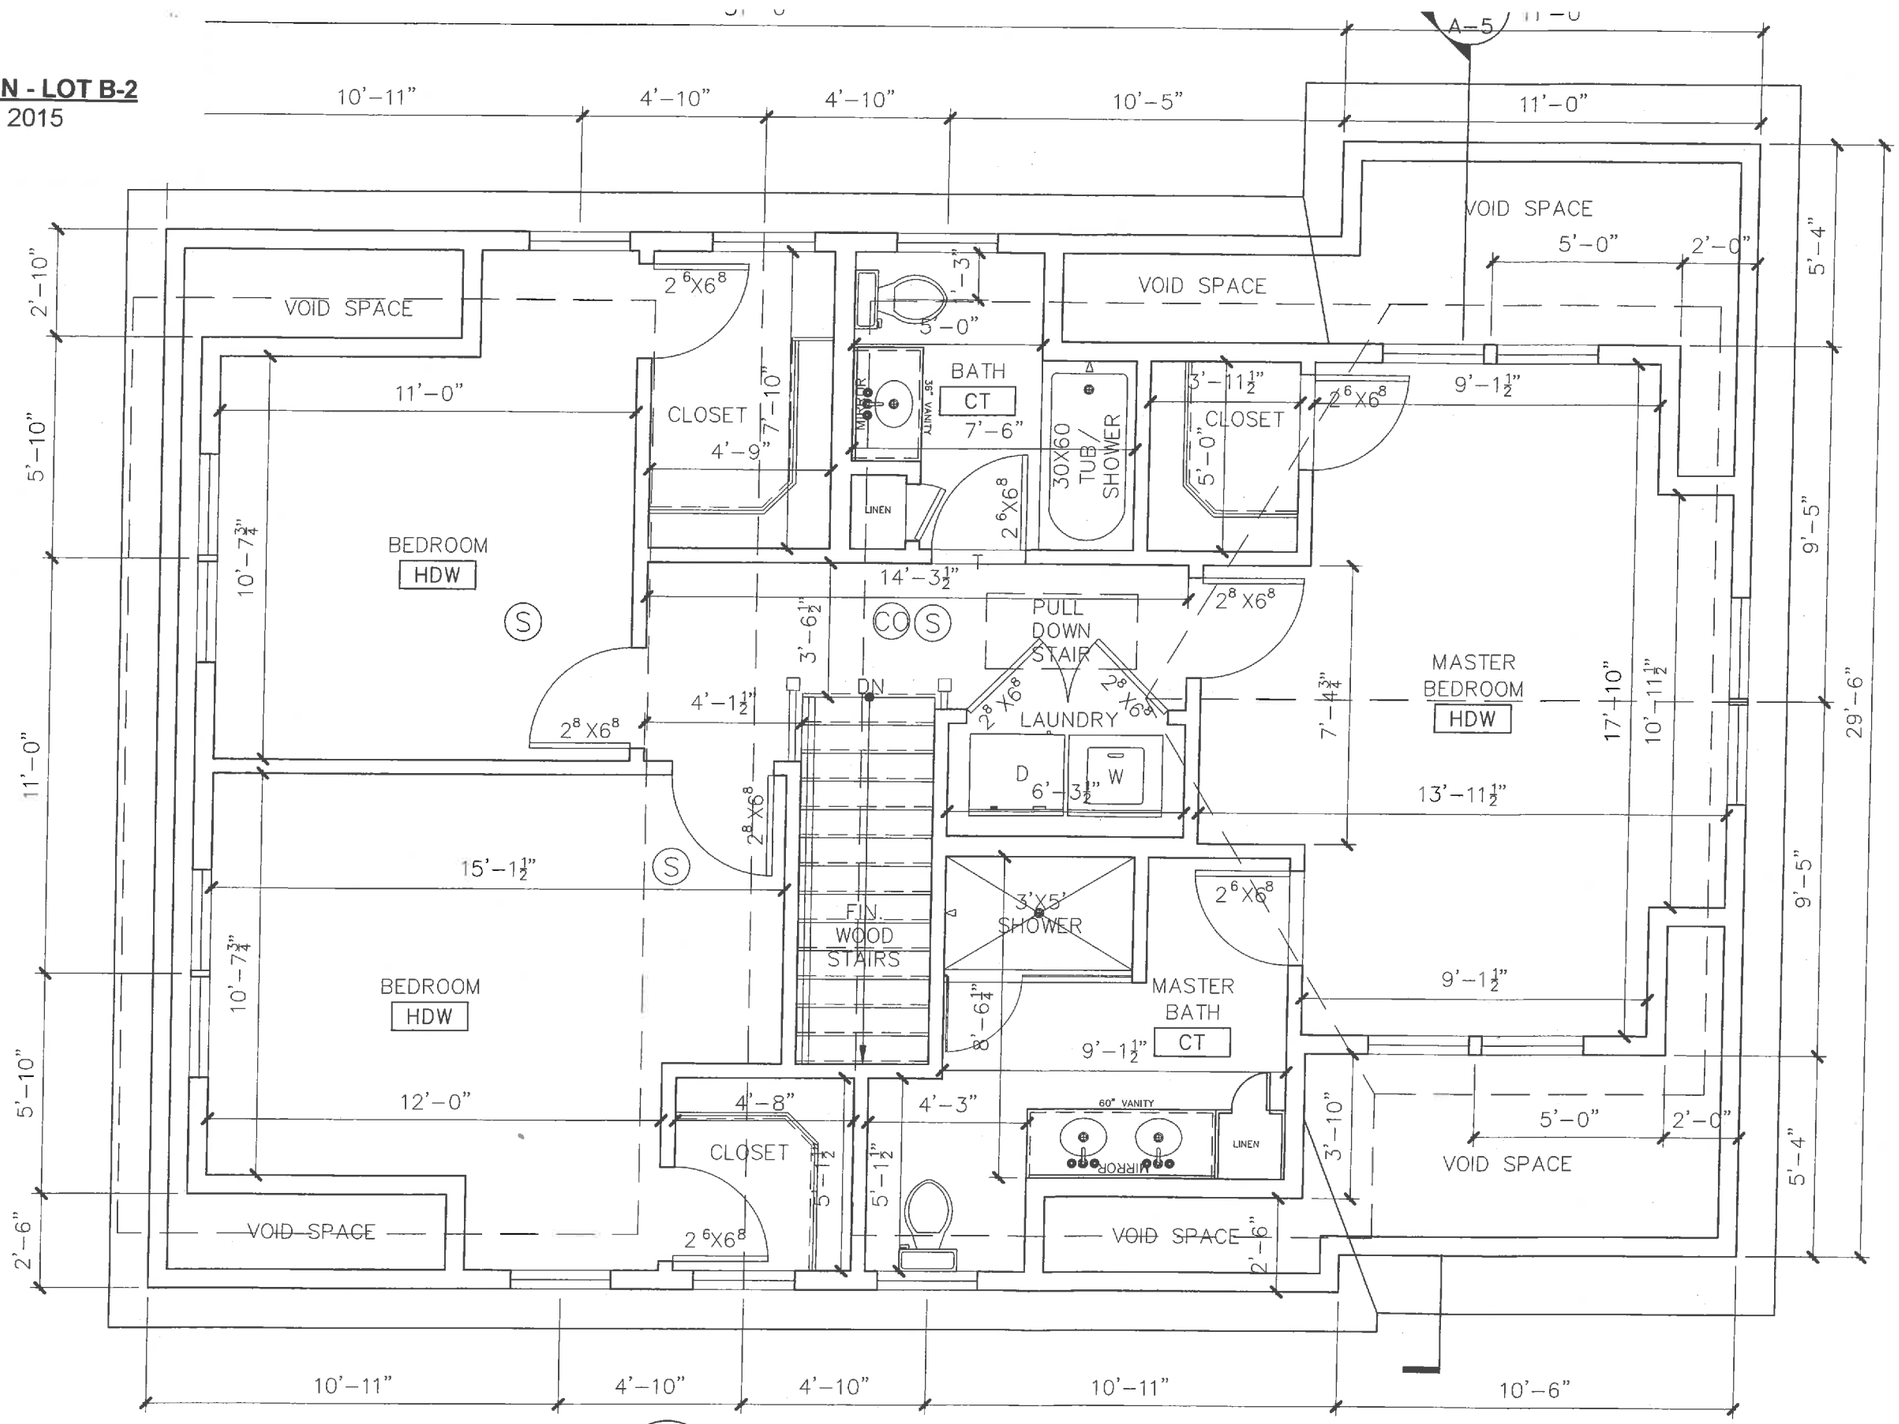

SECOND FLOOR PLAN
SCALE 1/4"=1'-0"

ROOF PLAN - LOT B-2
NOVEMBER 16, 2015

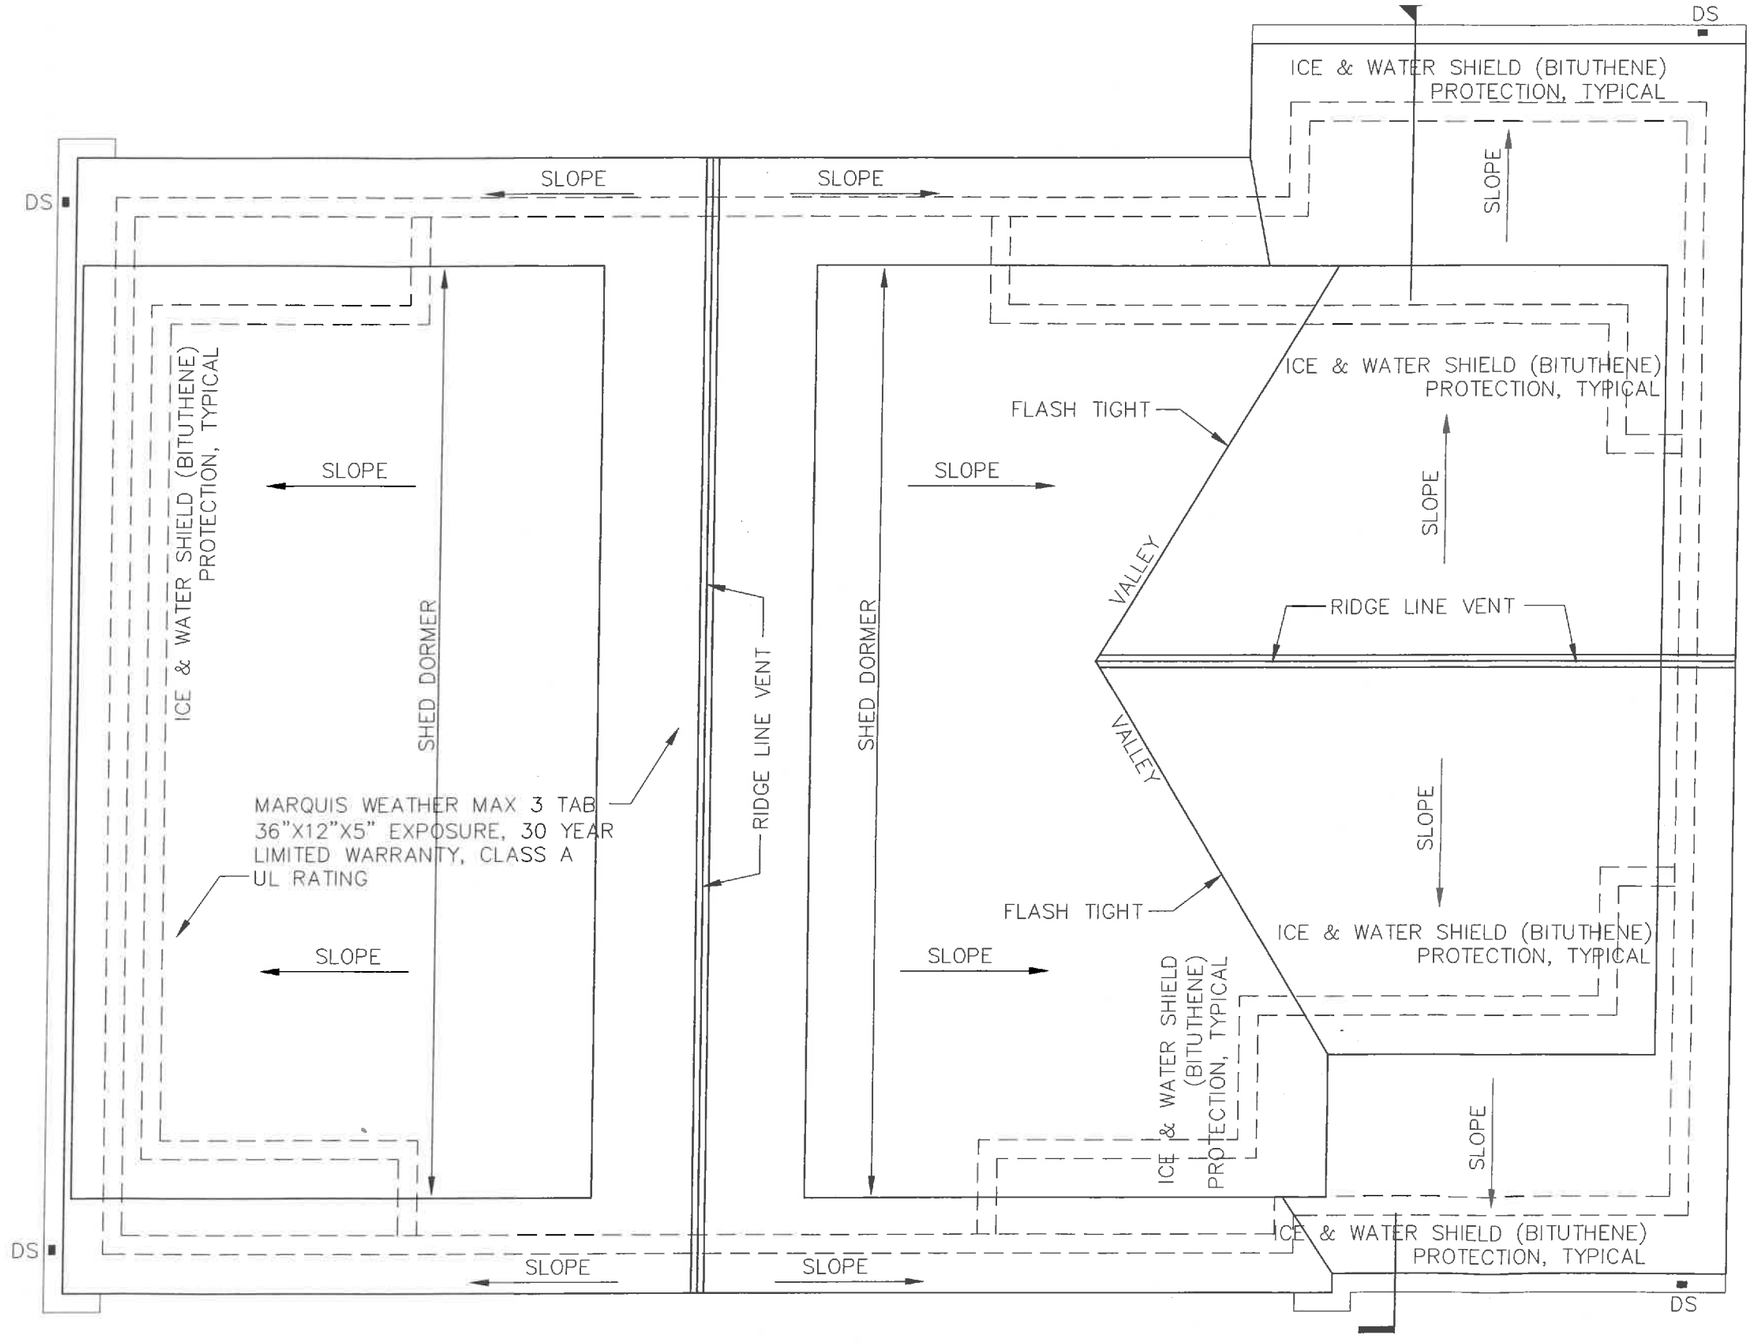

ROOF PLAN

SCALE 1/4"=1'-0"
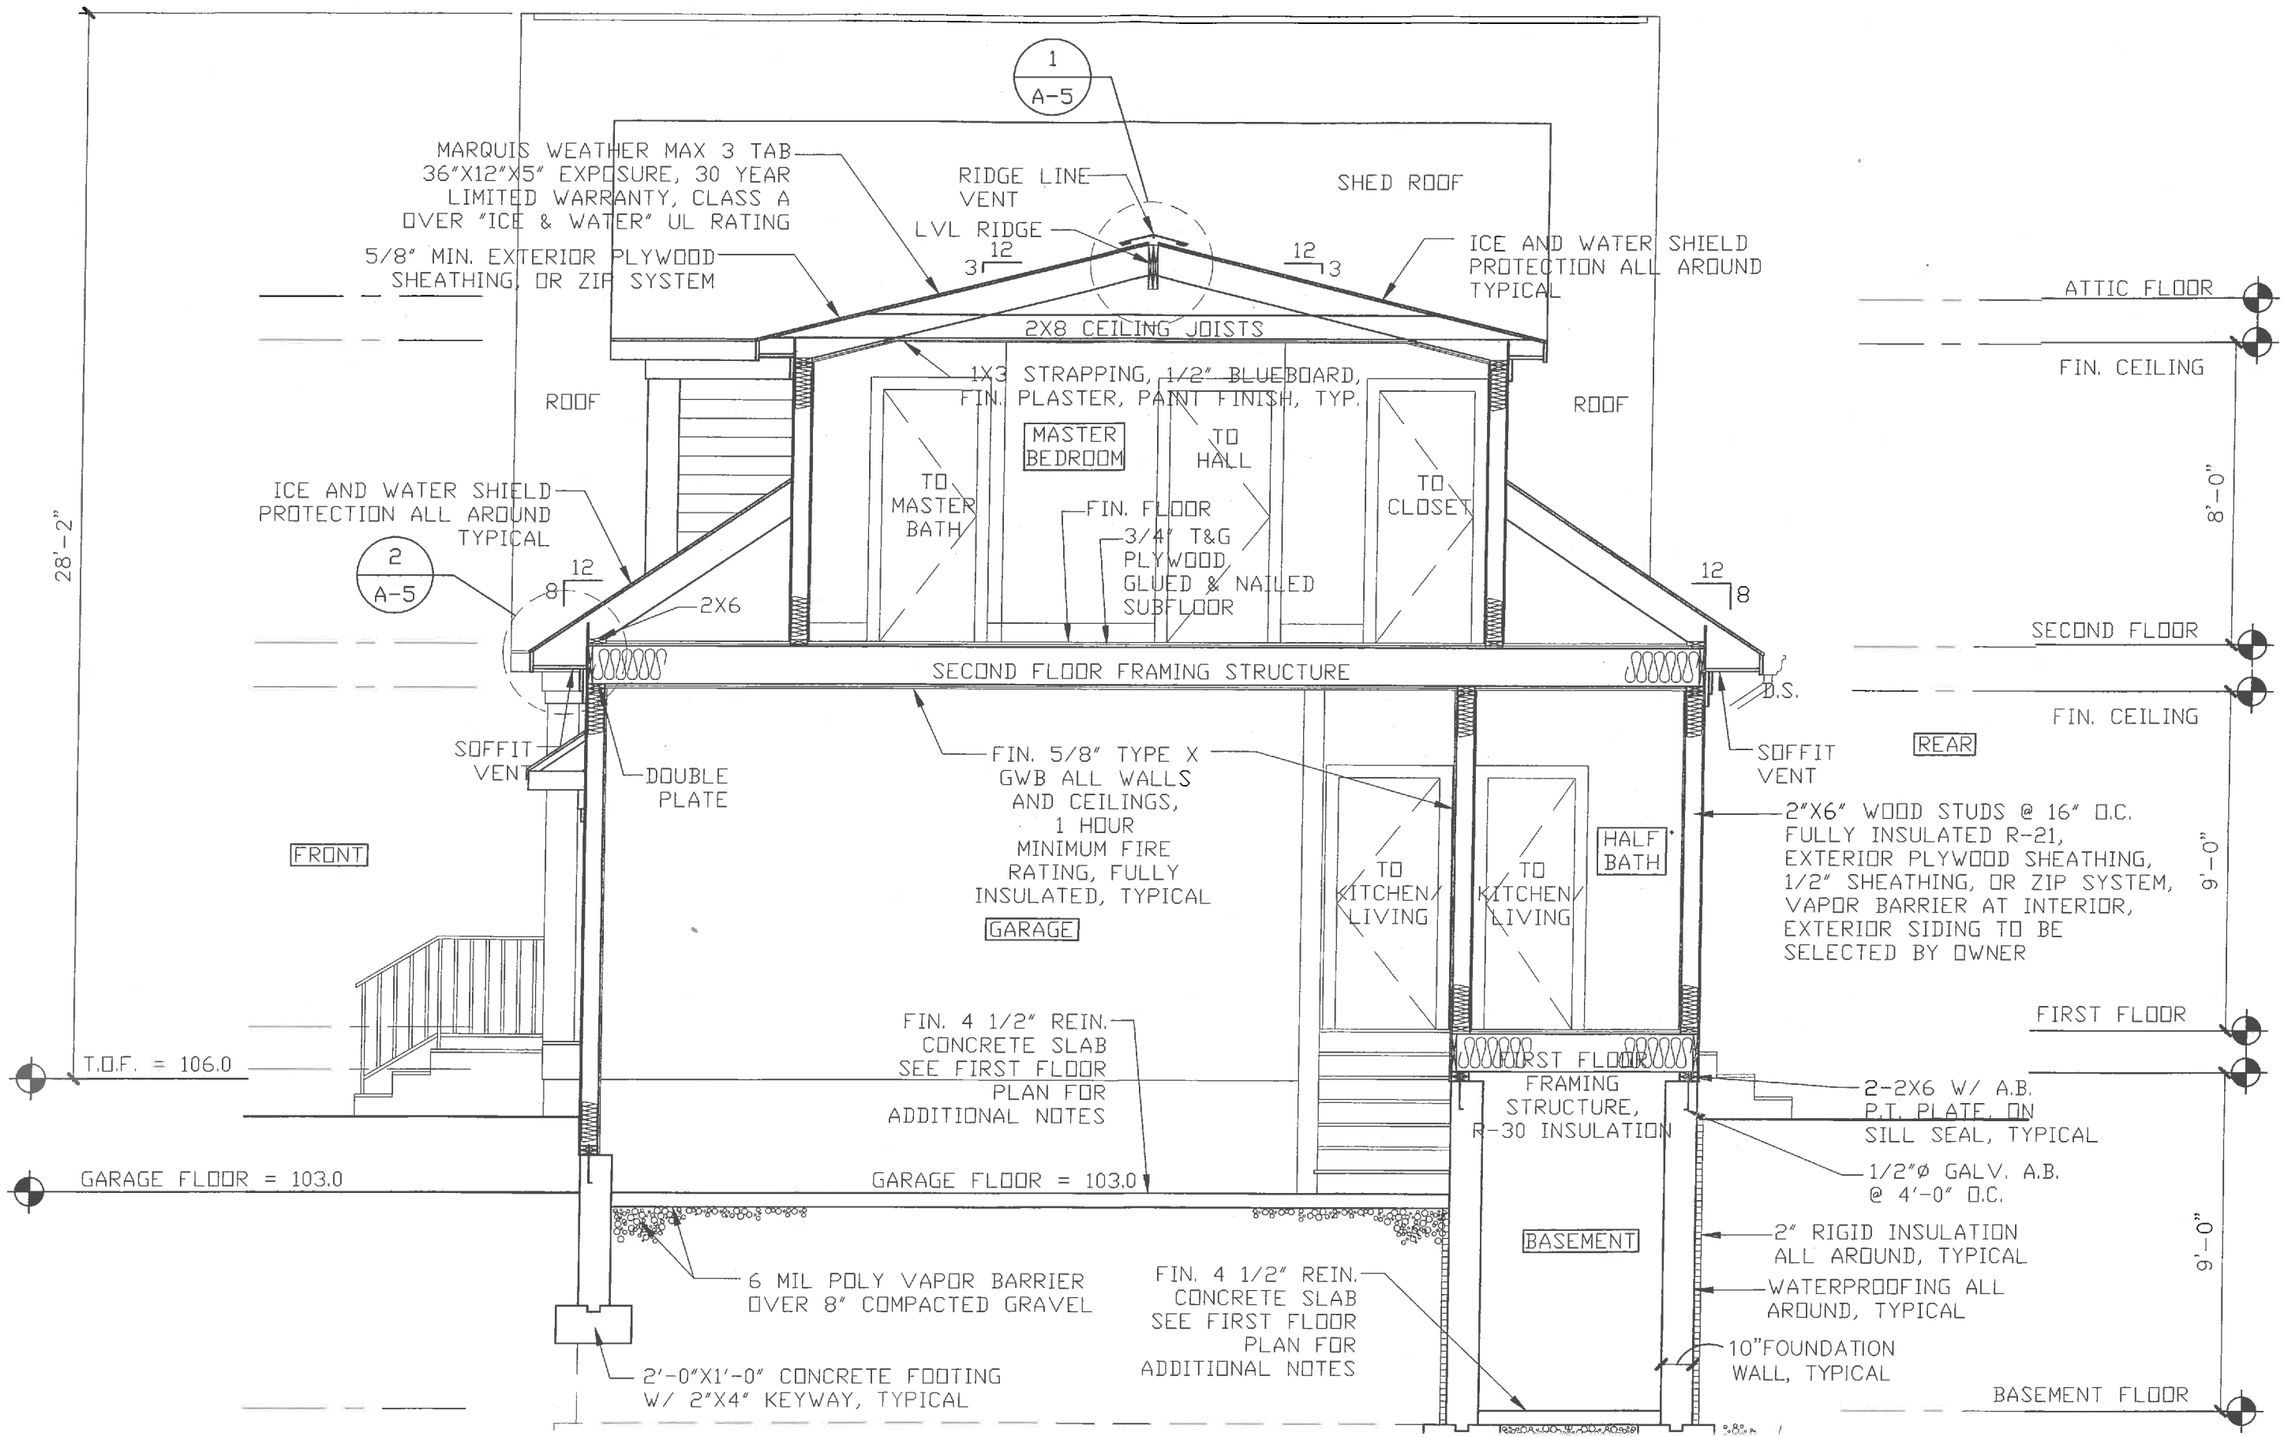
CROSS SECTION - LOT B-2
NOVEMBER 16, 2015