COMMUNITY DEVELOPMENT
2015 NOV 24 AM 11:36

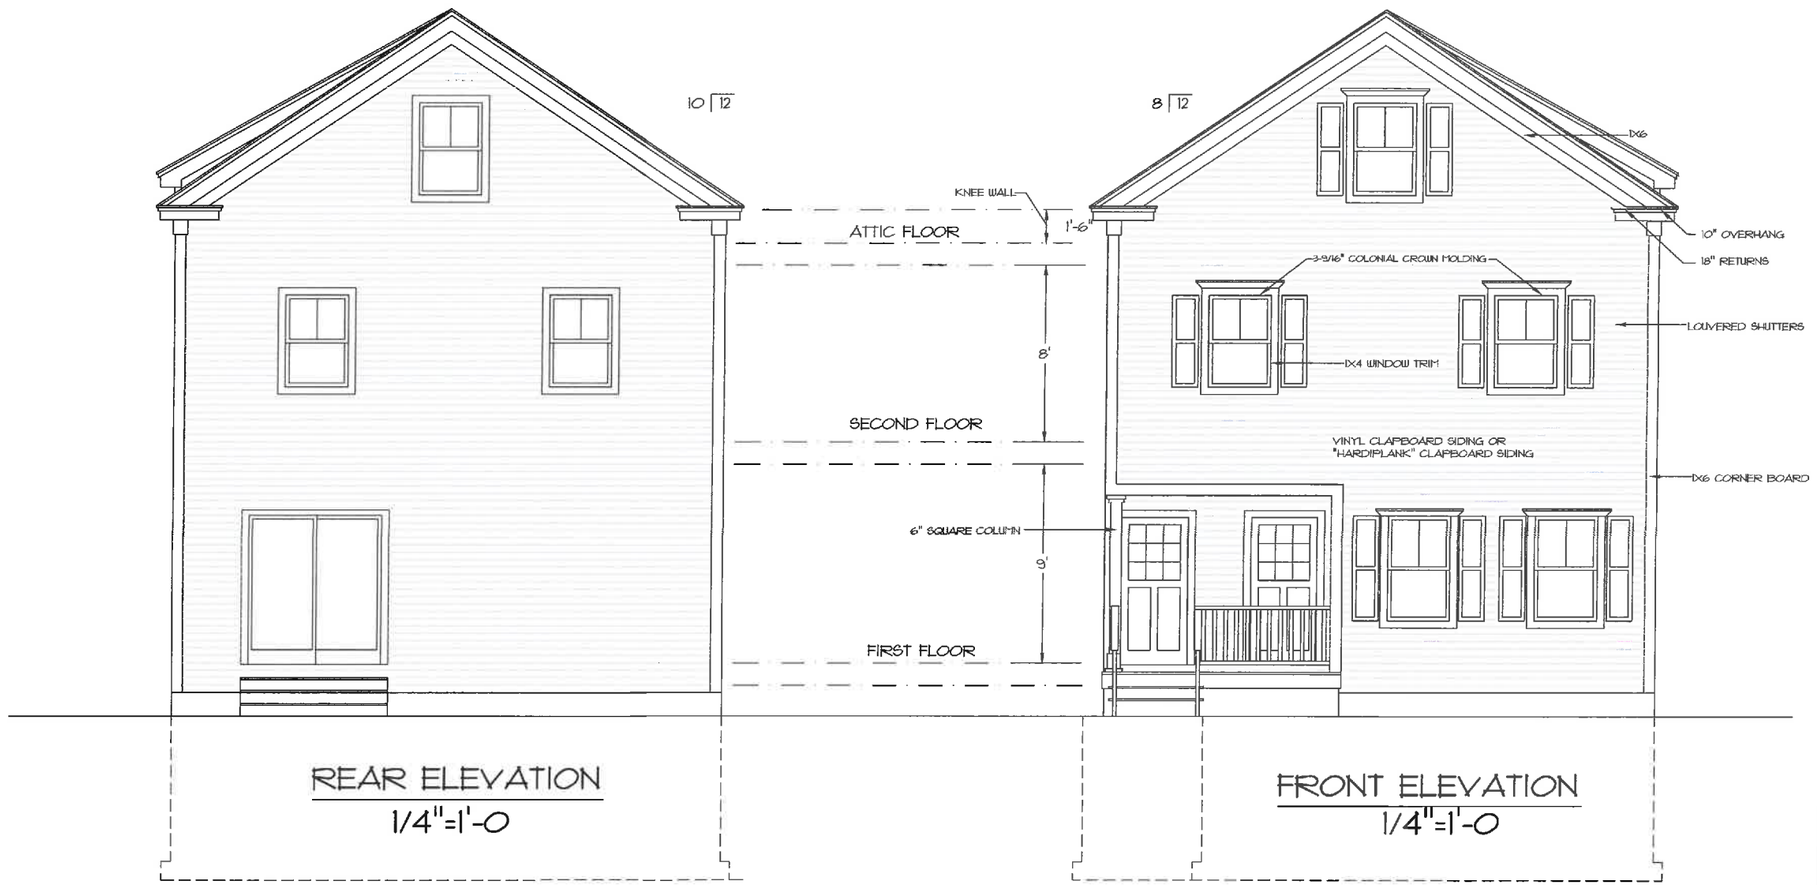

REAR ELEVATION
1/4"=1'-0

FRONT ELEVATION
1/4"=1'-0

Nov. 11, 2015

DRAWN BY:
MARTHA MACINNIS
58 REGENT AVE.
BRADFORD, MA. 01835
(978)374-8719

PROPOSED NEW DUPLEX
PETERSON RESIDENCE
26 DANTE AVENUE
BELMONT, MA.

1

LEFT SIDE ELEVATION
1/4'=1'-0

NOV. 9, 2015

DRAWN BY:
MARTHA MACINNIS
58 REGENT AVE.
BRADFORD, MA. 01835
(978)374-8719

PROPOSED NEW DUPLEX
PETERSON RESIDENCE
26 DANTE AVENUE
BELMONT, MA.

2

RIGHT SIDE ELEVATION
1/4"=1'-0

NOV. 9, 2015

DRAWN BY:
MARTHA MACINNIS
58 REGENT AVE.
BRADFORD, MA. 01835
(978)374-8719

PROPOSED NEW DUPLEX
PETERSON RESIDENCE
26 DANTE AVENUE
BELMONT, MA.

3