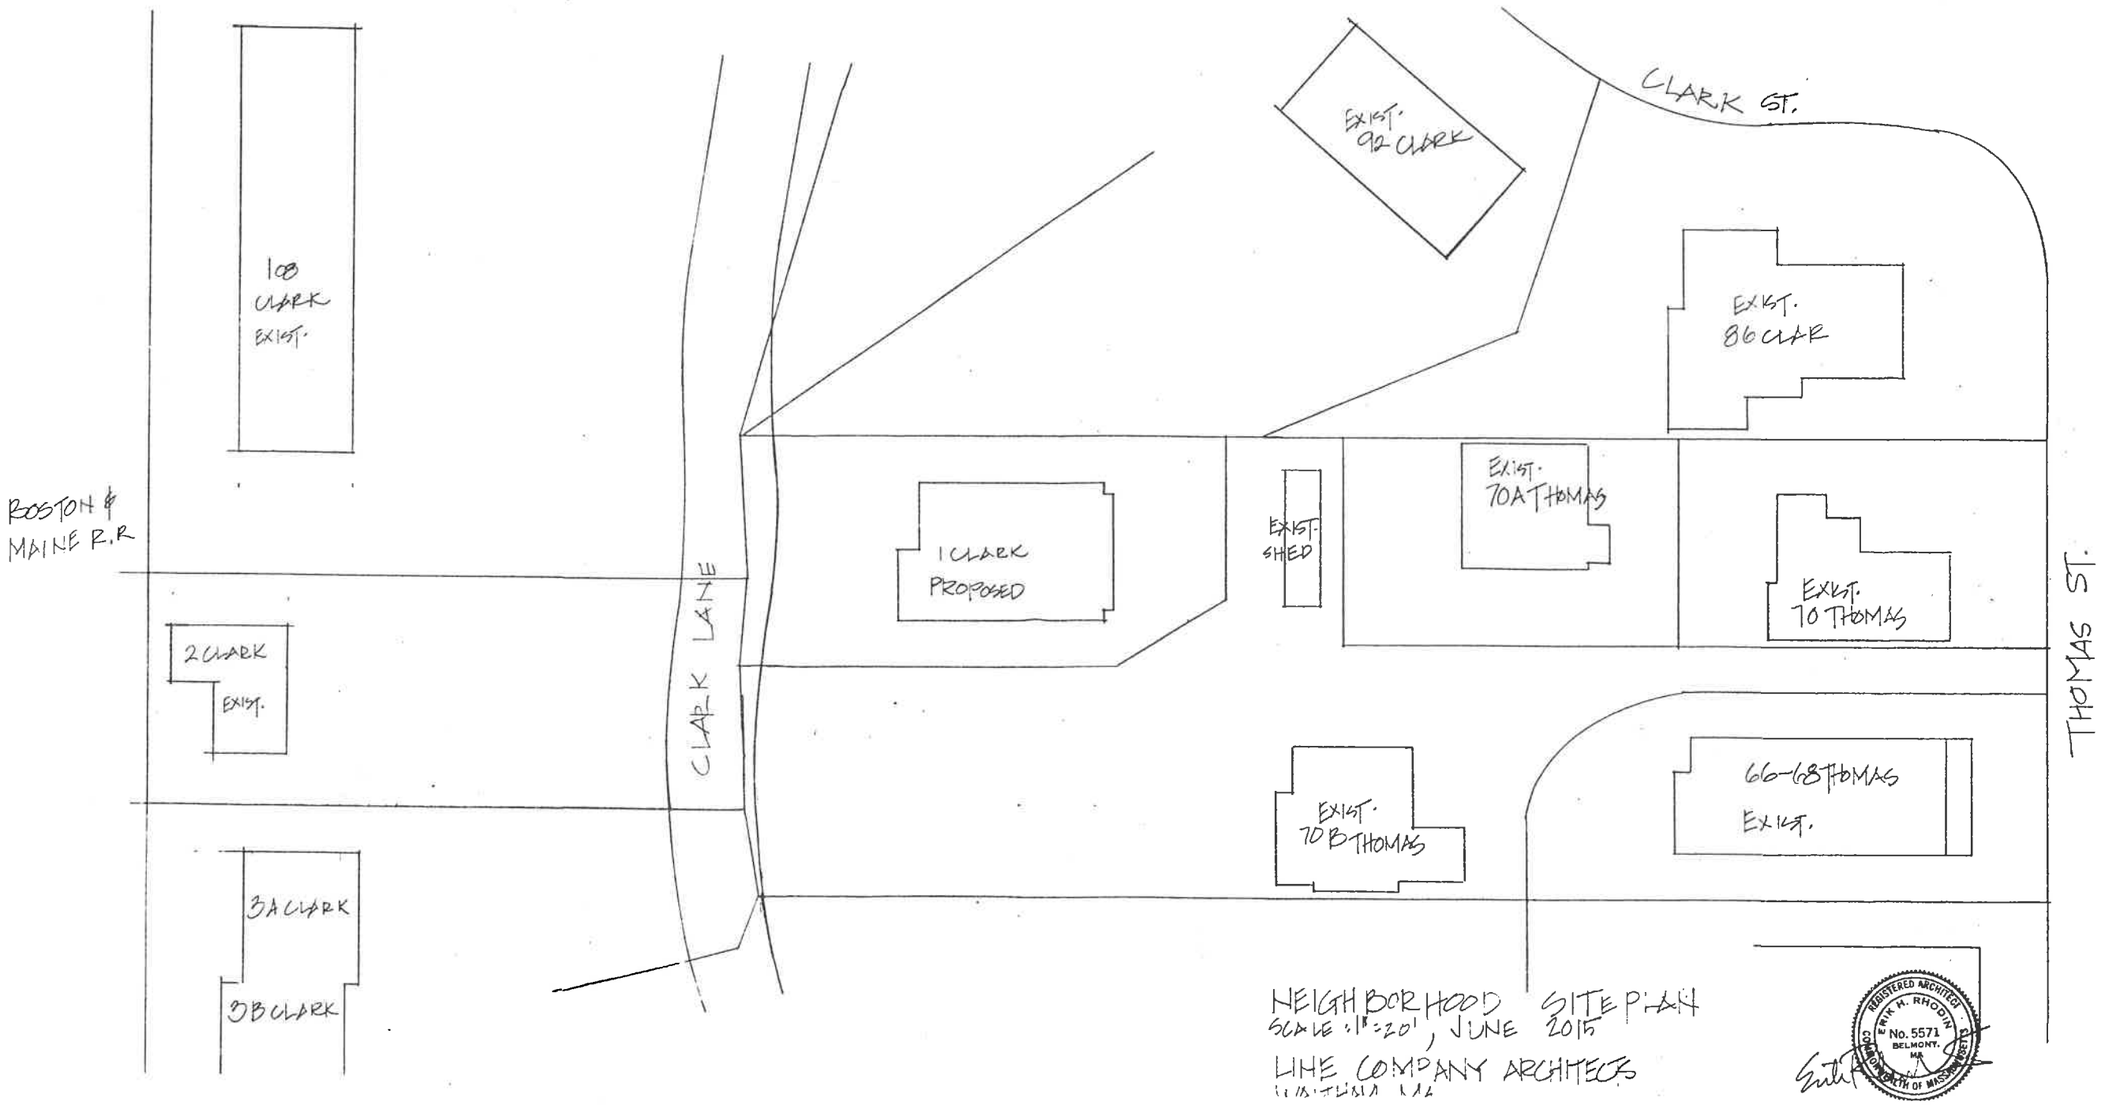

NEIGHBORHOOD SITE PLAN
SCALE: 1" = 20', JUNE 2015
LINE COMPANY ARCHITECTS
WATERTOWN, MA