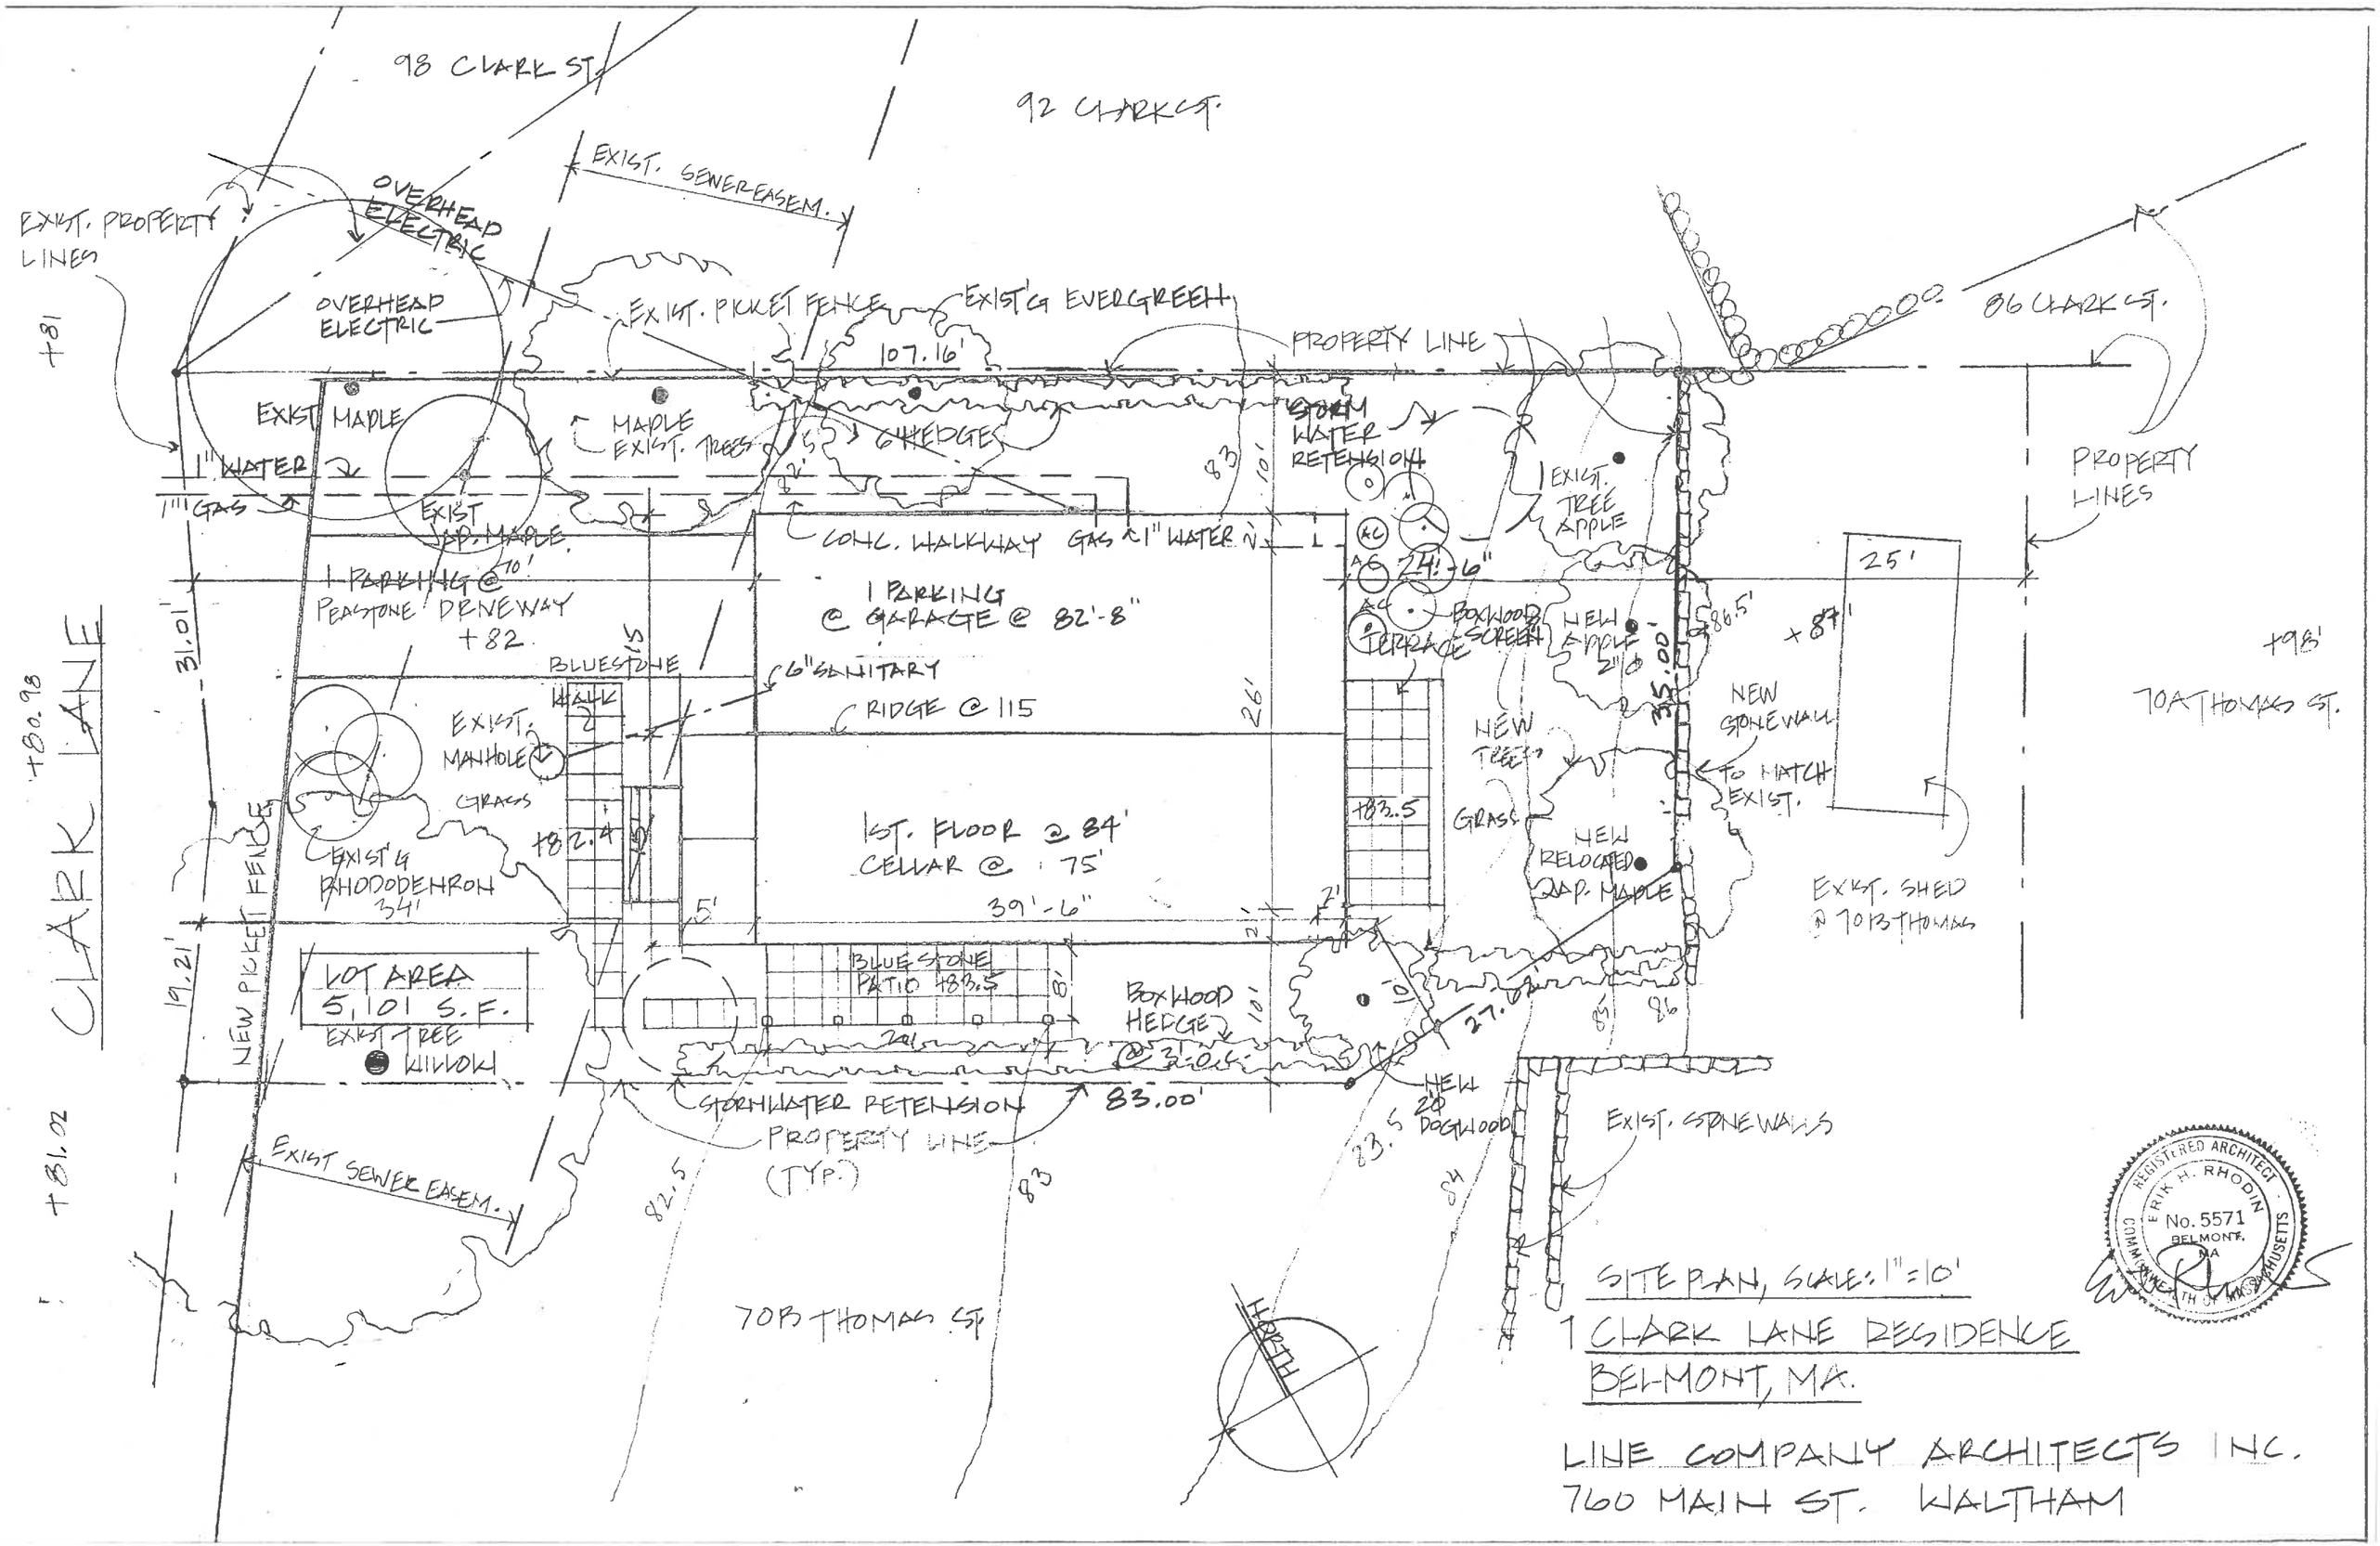

SITE PLAN, SCALE: 1" = 10'

1 CLARK LANE RESIDENCE
BELMONT, MA.

LINE COMPANY ARCHITECTS INC.
760 MAIN ST. WALTHAM