PROPOSED DUPLEX
22 WAVERLEY ST
FRONT ELEVATION

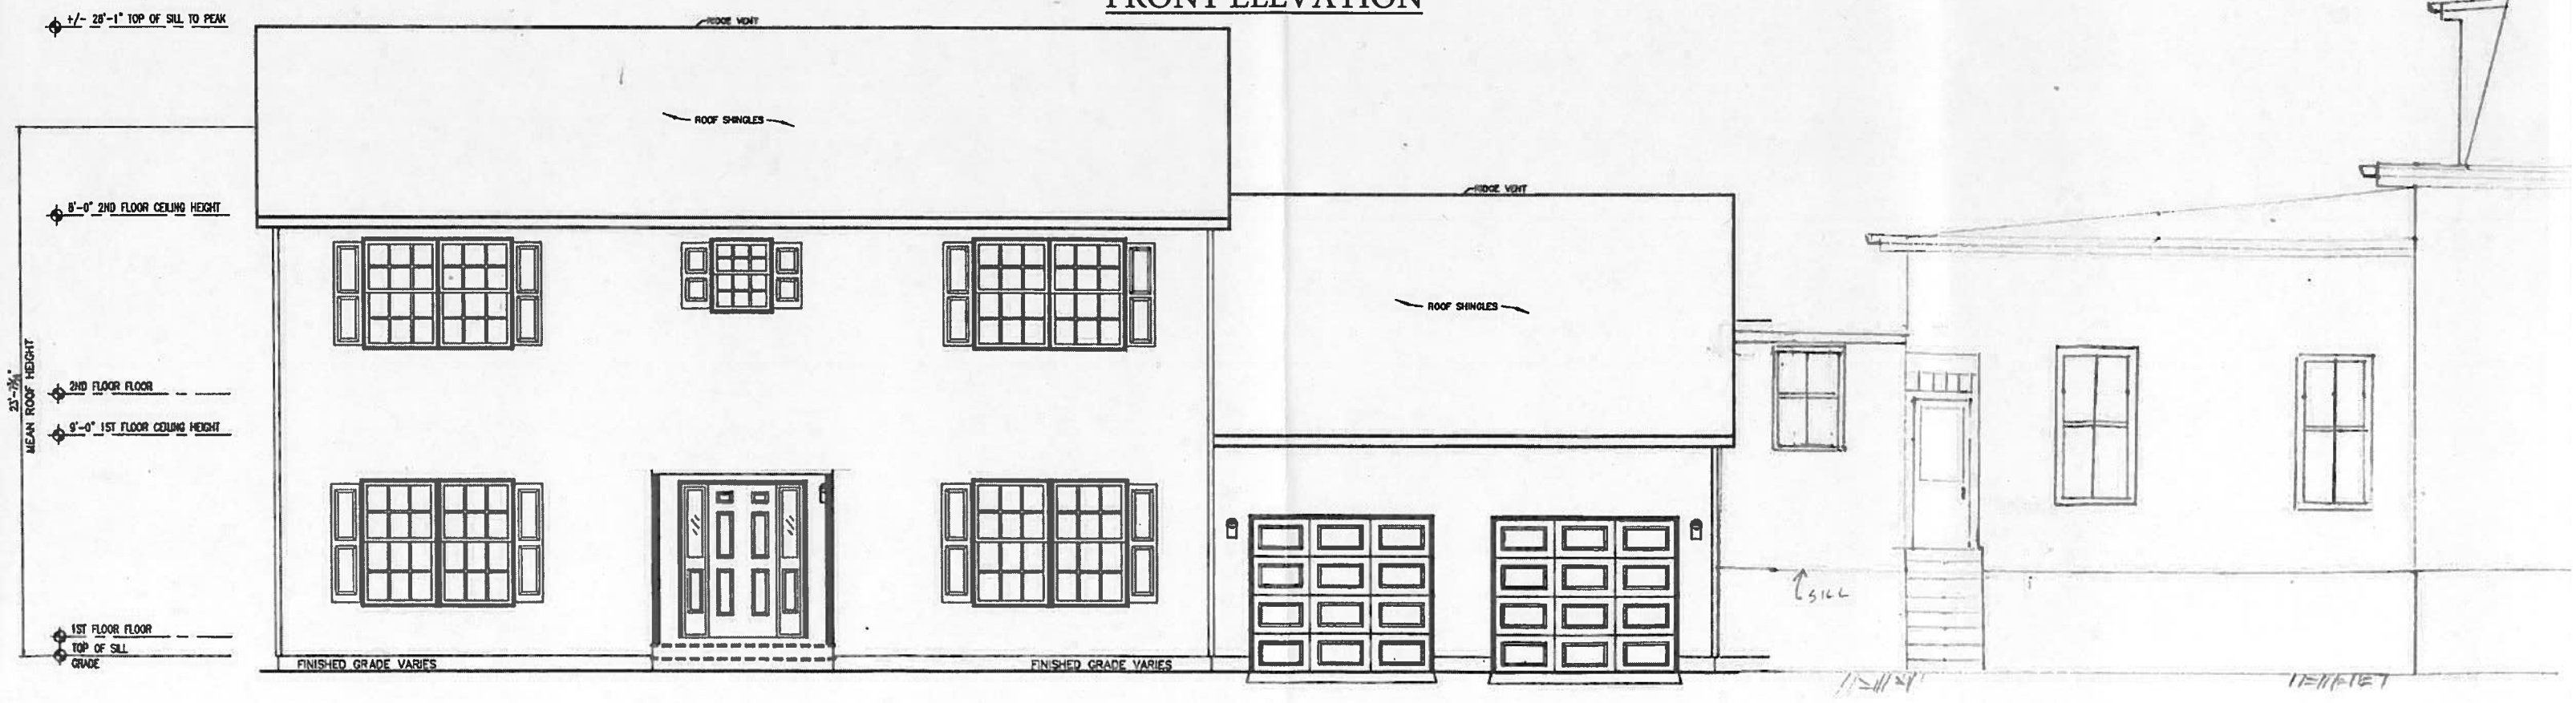

FRONT ELEVATION

EXISTING HOUSE

NOTES:

1. ITEMS SHOWN ON THE EXTERIOR ELEVATION DRAWINGS ARE FOR ILLUSTRATIVE PURPOSES ONLY

PROPOSED DUPLEX
22 WAVERLEY ST
REAR ELEVATION

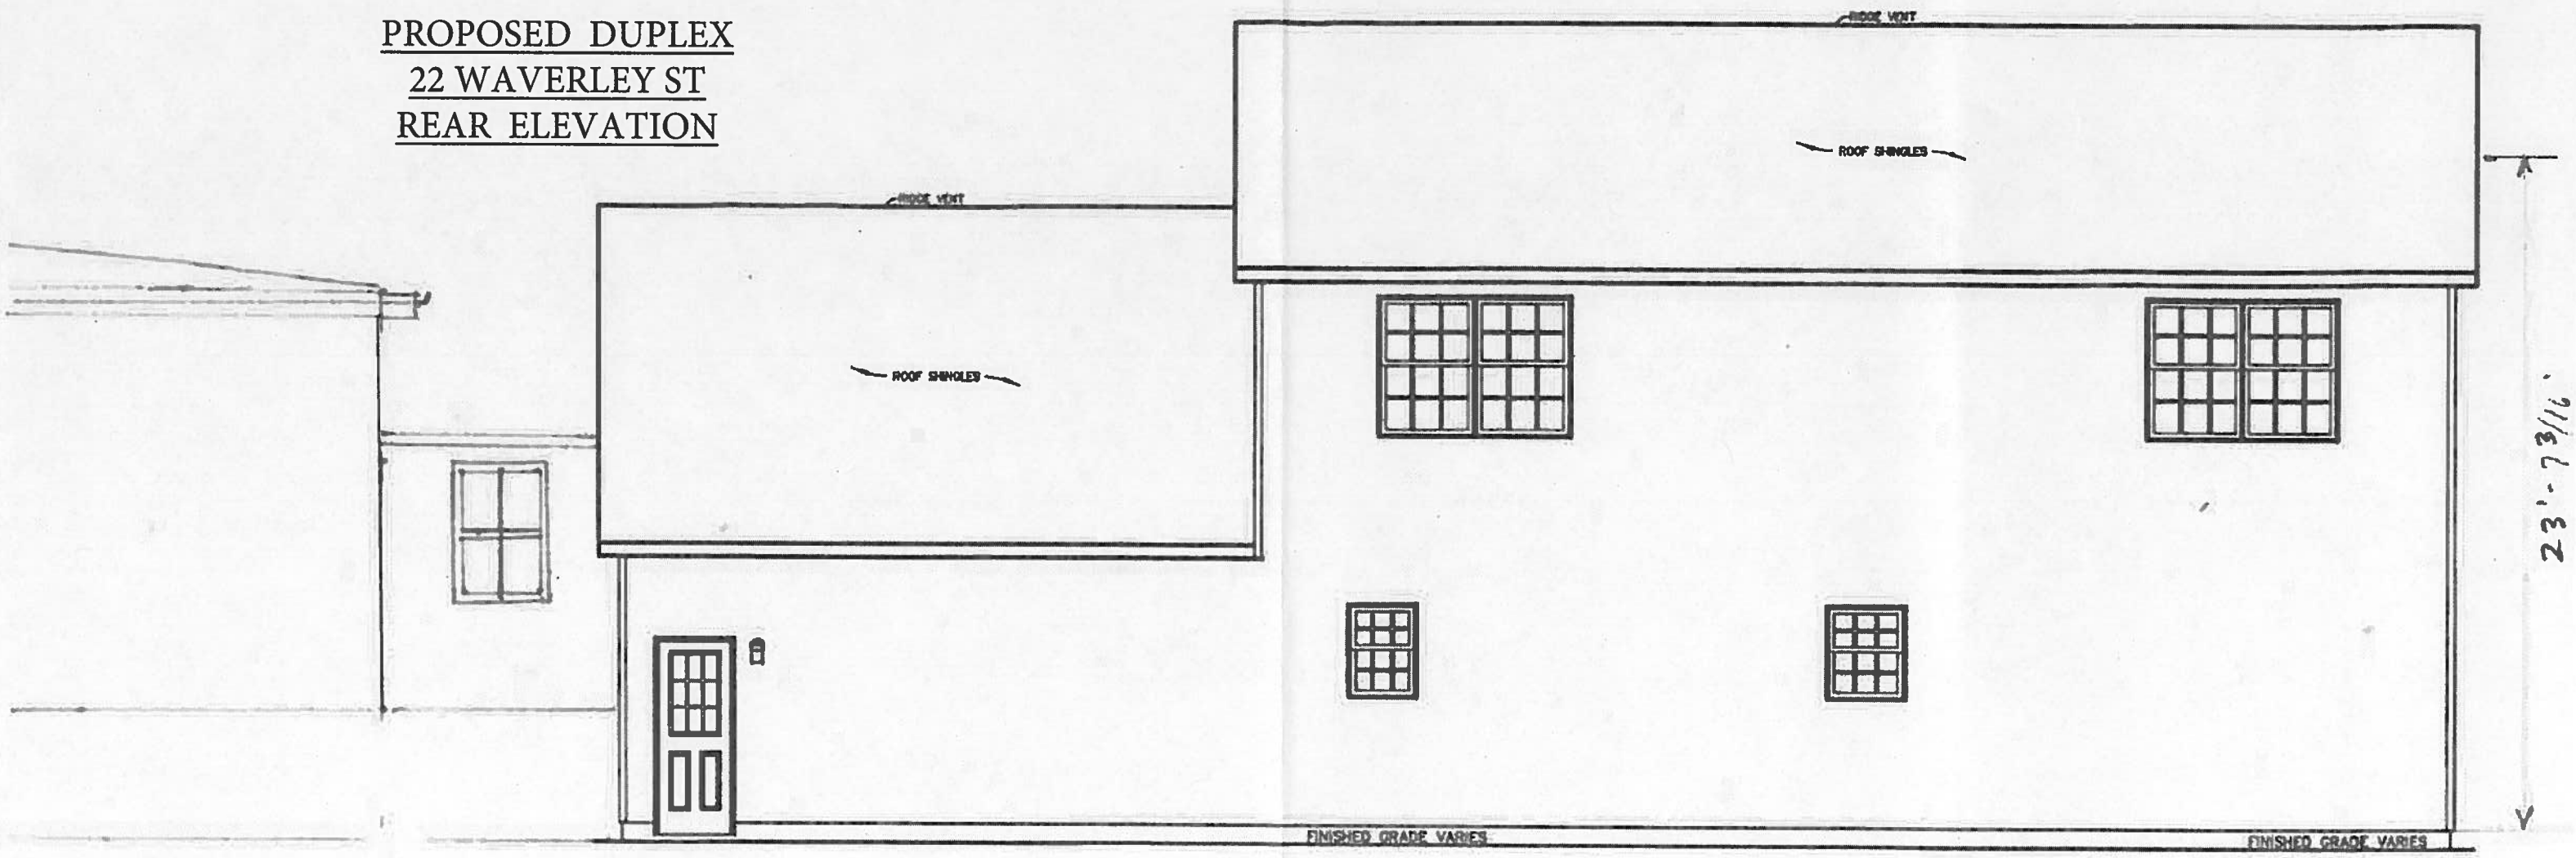

EXISTING HOUSE

REAR ELEVATION

PROPOSED DUPLEX
22 WAVERLEY ST
RIGHT ELEVATION

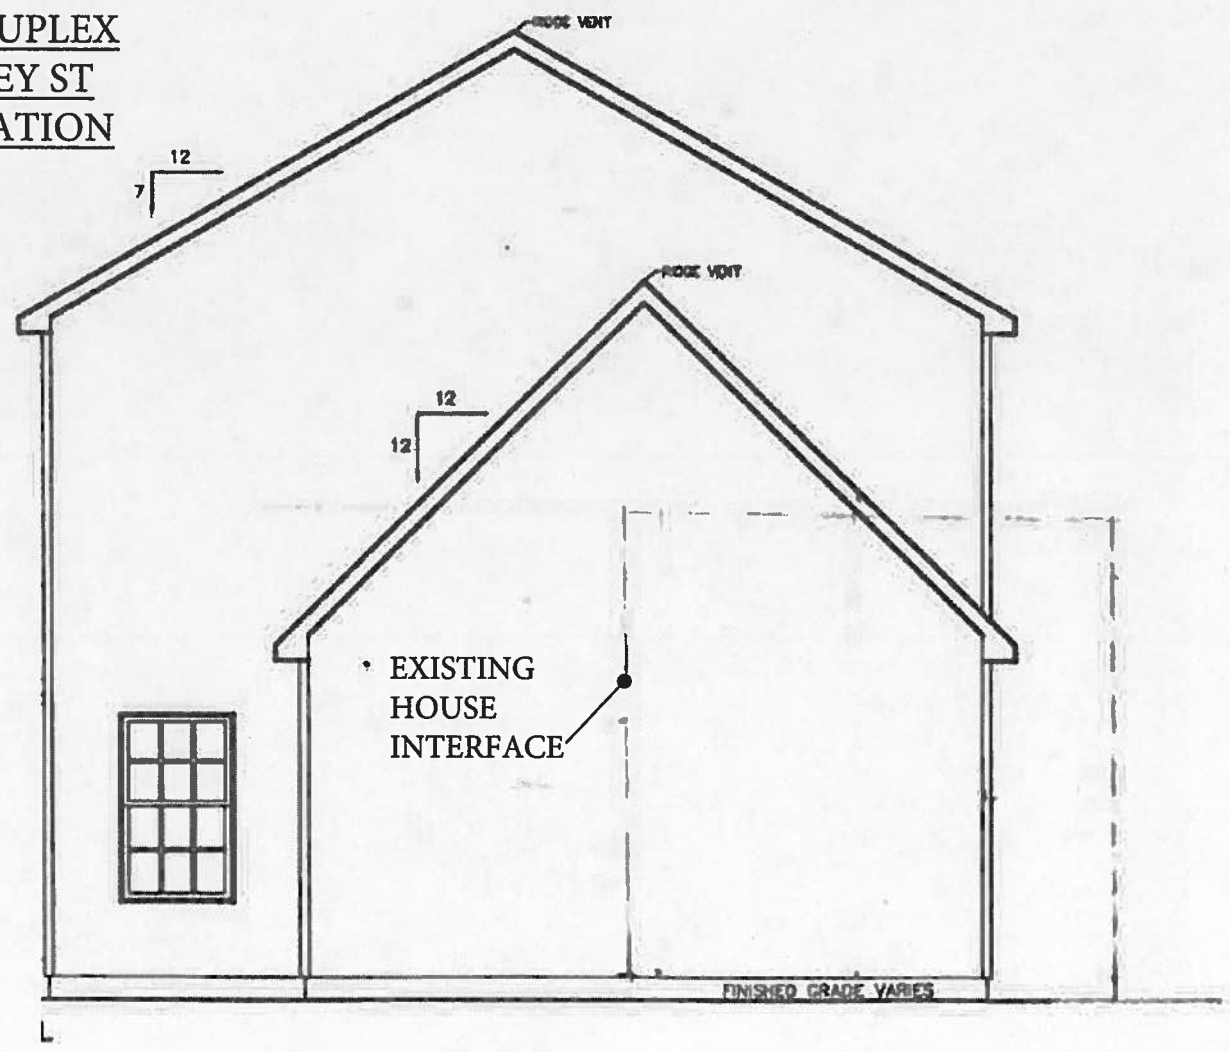

RIGHT ELEVATION