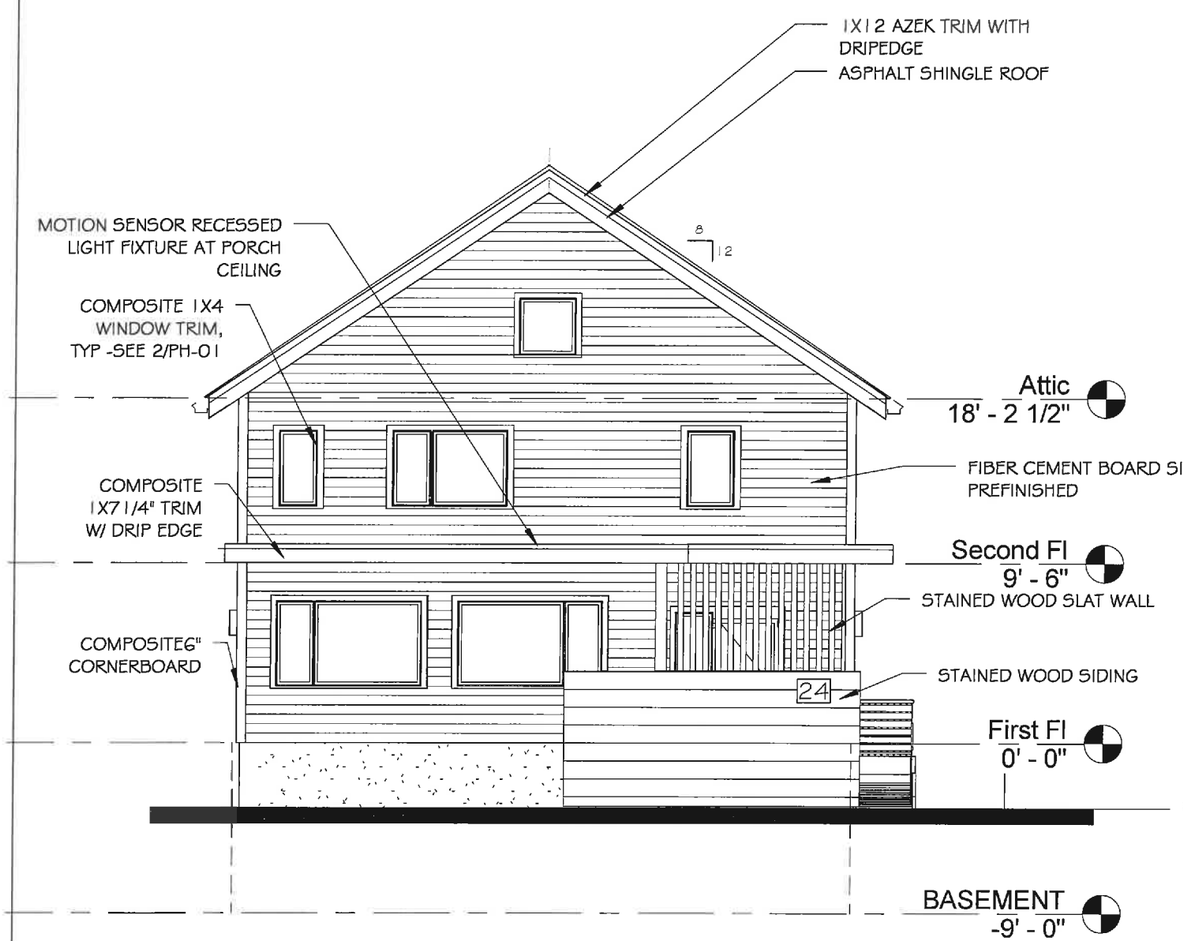

1 North
1/8" = 1'-0"

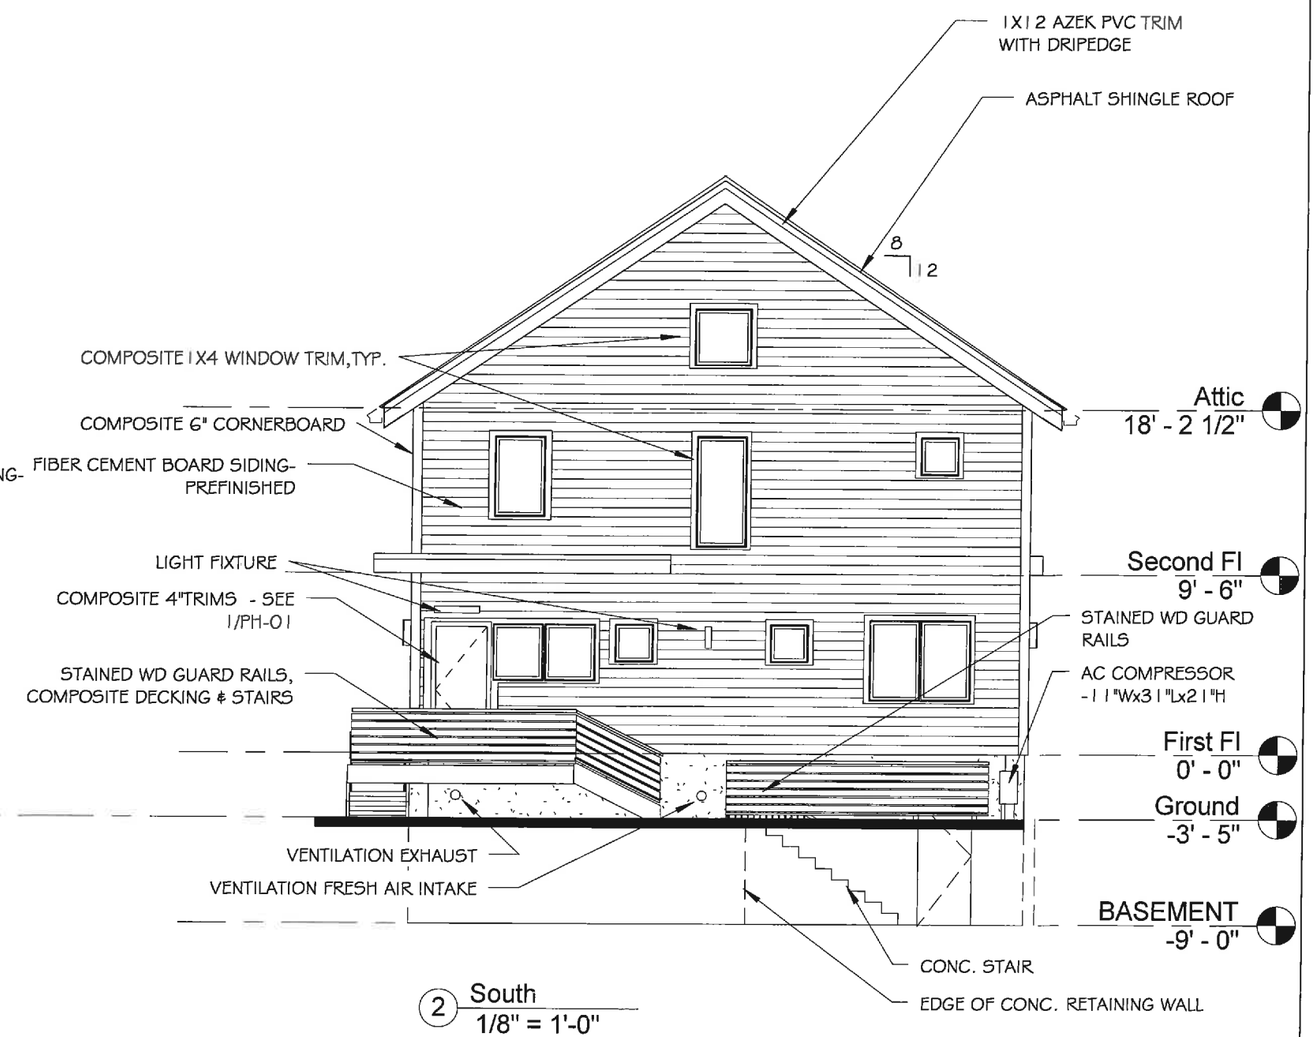

2 South
1/8" = 1'-0"

SA2 STUDIOS
SUSTAINABLE DESIGN & DEVELOPMENT

One Boston Place. Boston, MA 02108
TEL: 617.977.4122 E:info@sa2studios.com

Kenyon Residence Renovation

24 Upland Rd, Belmont MA 02478

No.	Description	Date

PROPOSED NORTH & SOUTH ELEVATIONS

Project number	140010
Date	12/21/15
Drawn by	Author
Checked by	Checker

A105

Scale 1/8" = 1'-0"

12/23/2015 11:00:08 PM

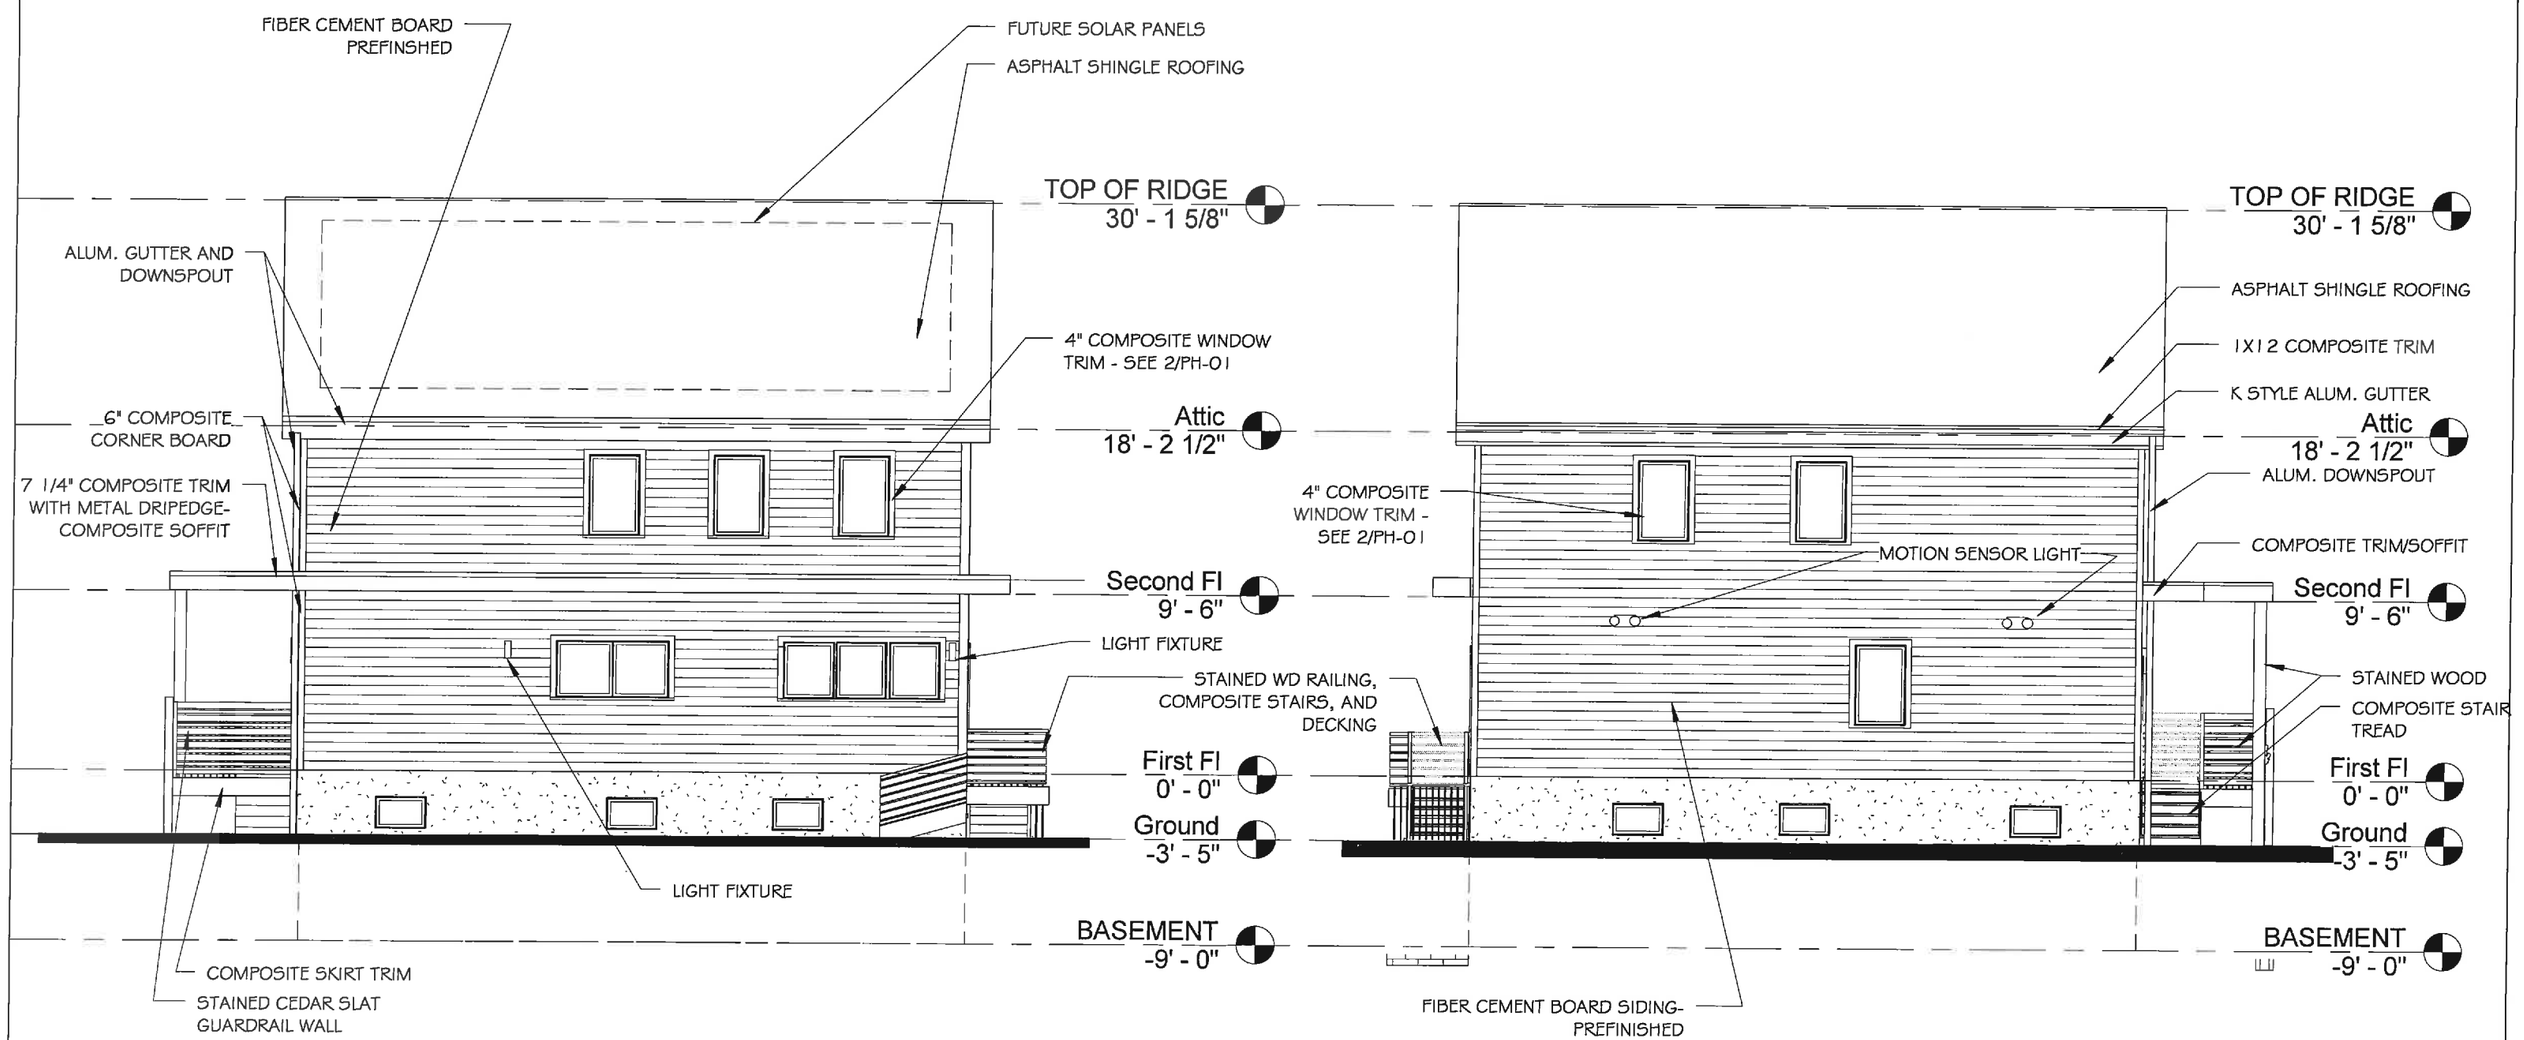

1 East
1/8" = 1'-0"

2 West
1/8" = 1'-0"

ALL TRIM TO BE AZEK

SA2 STUDIOS
SUSTAINABLE DESIGN & DEVELOPMENT

One Boston Place. Boston, MA 02108
TEL: 617.977.4122 E:info@sa2studios.com

Kenyon Residence Renovation

24 Upland Rd, Belmont MA 02478

No.	Description	Date

PROPOSED EAST & WEST ELEVATIONS

Project number	140010
Date	12/21/15
Drawn by	Author
Checked by	Checker

A104

Scale 1/8" = 1'-0"

12/29/2015 10:36:10 PM