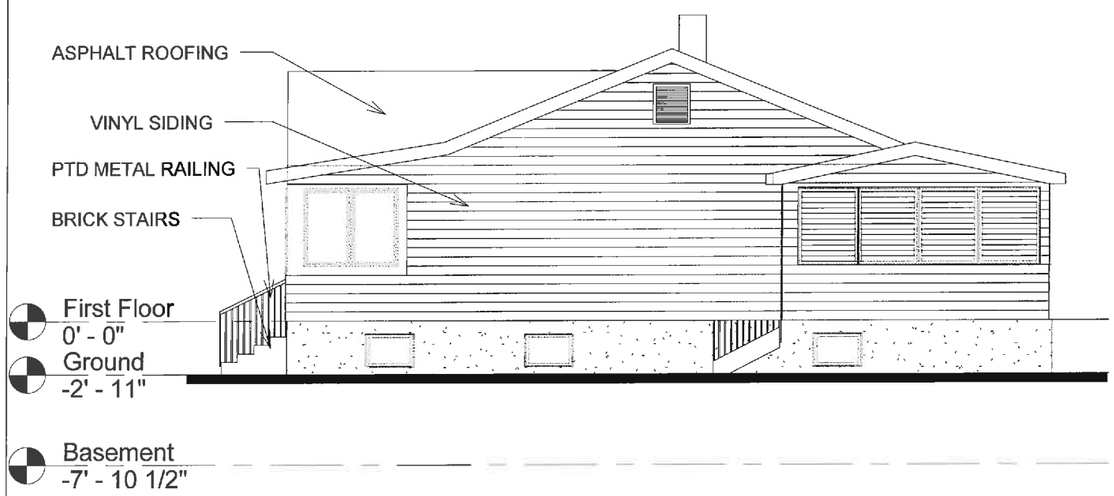

1 East
1/8" = 1'-0"

3 South
1/8" = 1'-0"

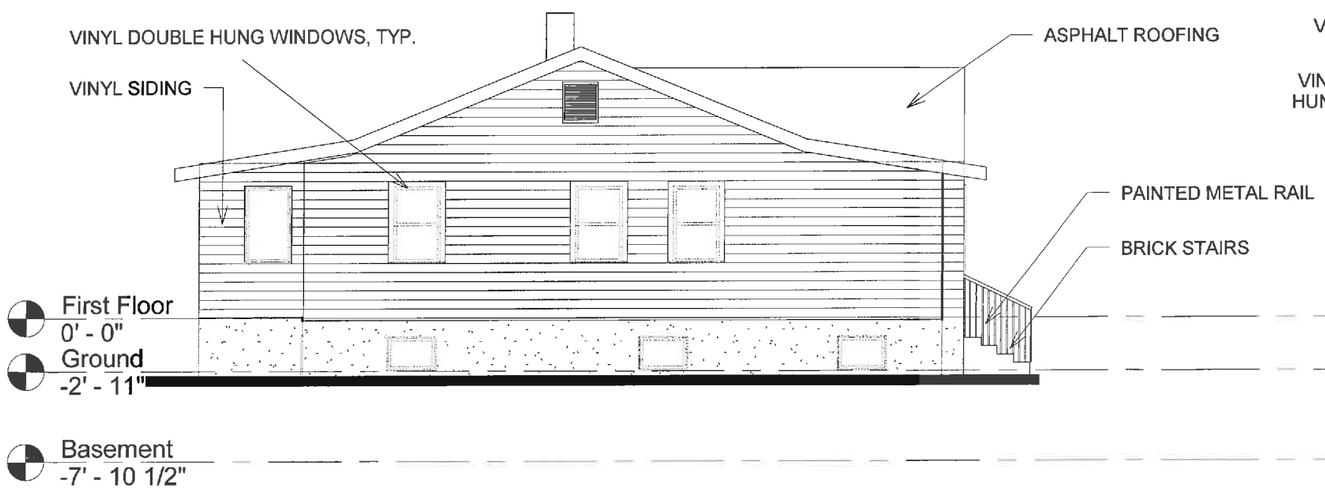

2 West
1/8" = 1'-0"

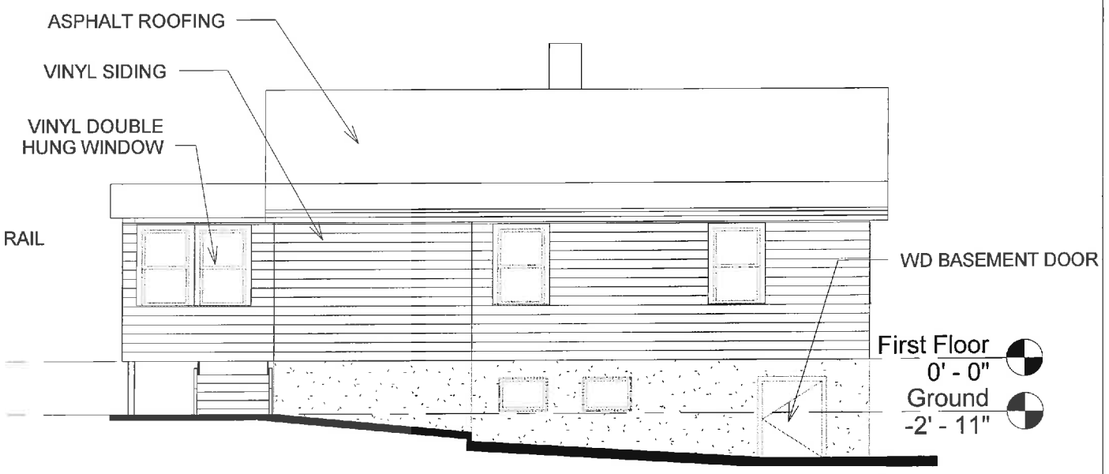

4 North
1/8" = 1'-0"

SA2 STUDIOS
SUSTAINABLE DESIGN & DEVELOPMENT

2 EMERSON ST. BELMONT, MA 02478
TEL: 617.794.7013 E:info@sa2studios.com

Kenyon Residence Renovation

24 Upland Rd, Belmont MA 02478

No.	Description	Date

Existing Elevation

Project number	140010
Date	10/13/15
Drawn by	Author
Checked by	Checker

EX-102

Scale 1/8" = 1'-0"

10/12/2015 6:59:03 PM

1 First Floor
1/8" = 1'-0"

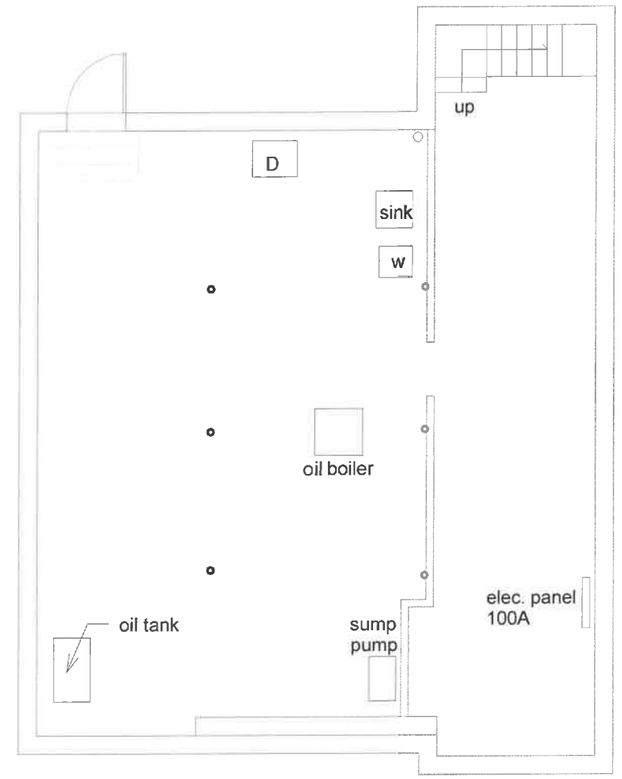

2 Basement
1/8" = 1'-0"

LOT SIZE: 5,100 SF
EXISTING TLA: 1,078 SF
2 BEDROOM
1 FULL BATH

SA2 STUDIOS
SUSTAINABLE DESIGN & DEVELOPMENT

2 EMERSON ST. BELMONT, MA 02478
TEL: 617.794.7013 E:info@sa2studios.com

Kenyon Residence Renovation

24 Upland Rd, Belmont MA 02478

No.	Description	Date

Existing Floor Plans

Project number	140010
Date	10/13/15
Drawn by	Author
Checked by	Checker

EX-101

Scale 1/8" = 1'-0"

10/12/2015 6:59:02 PM