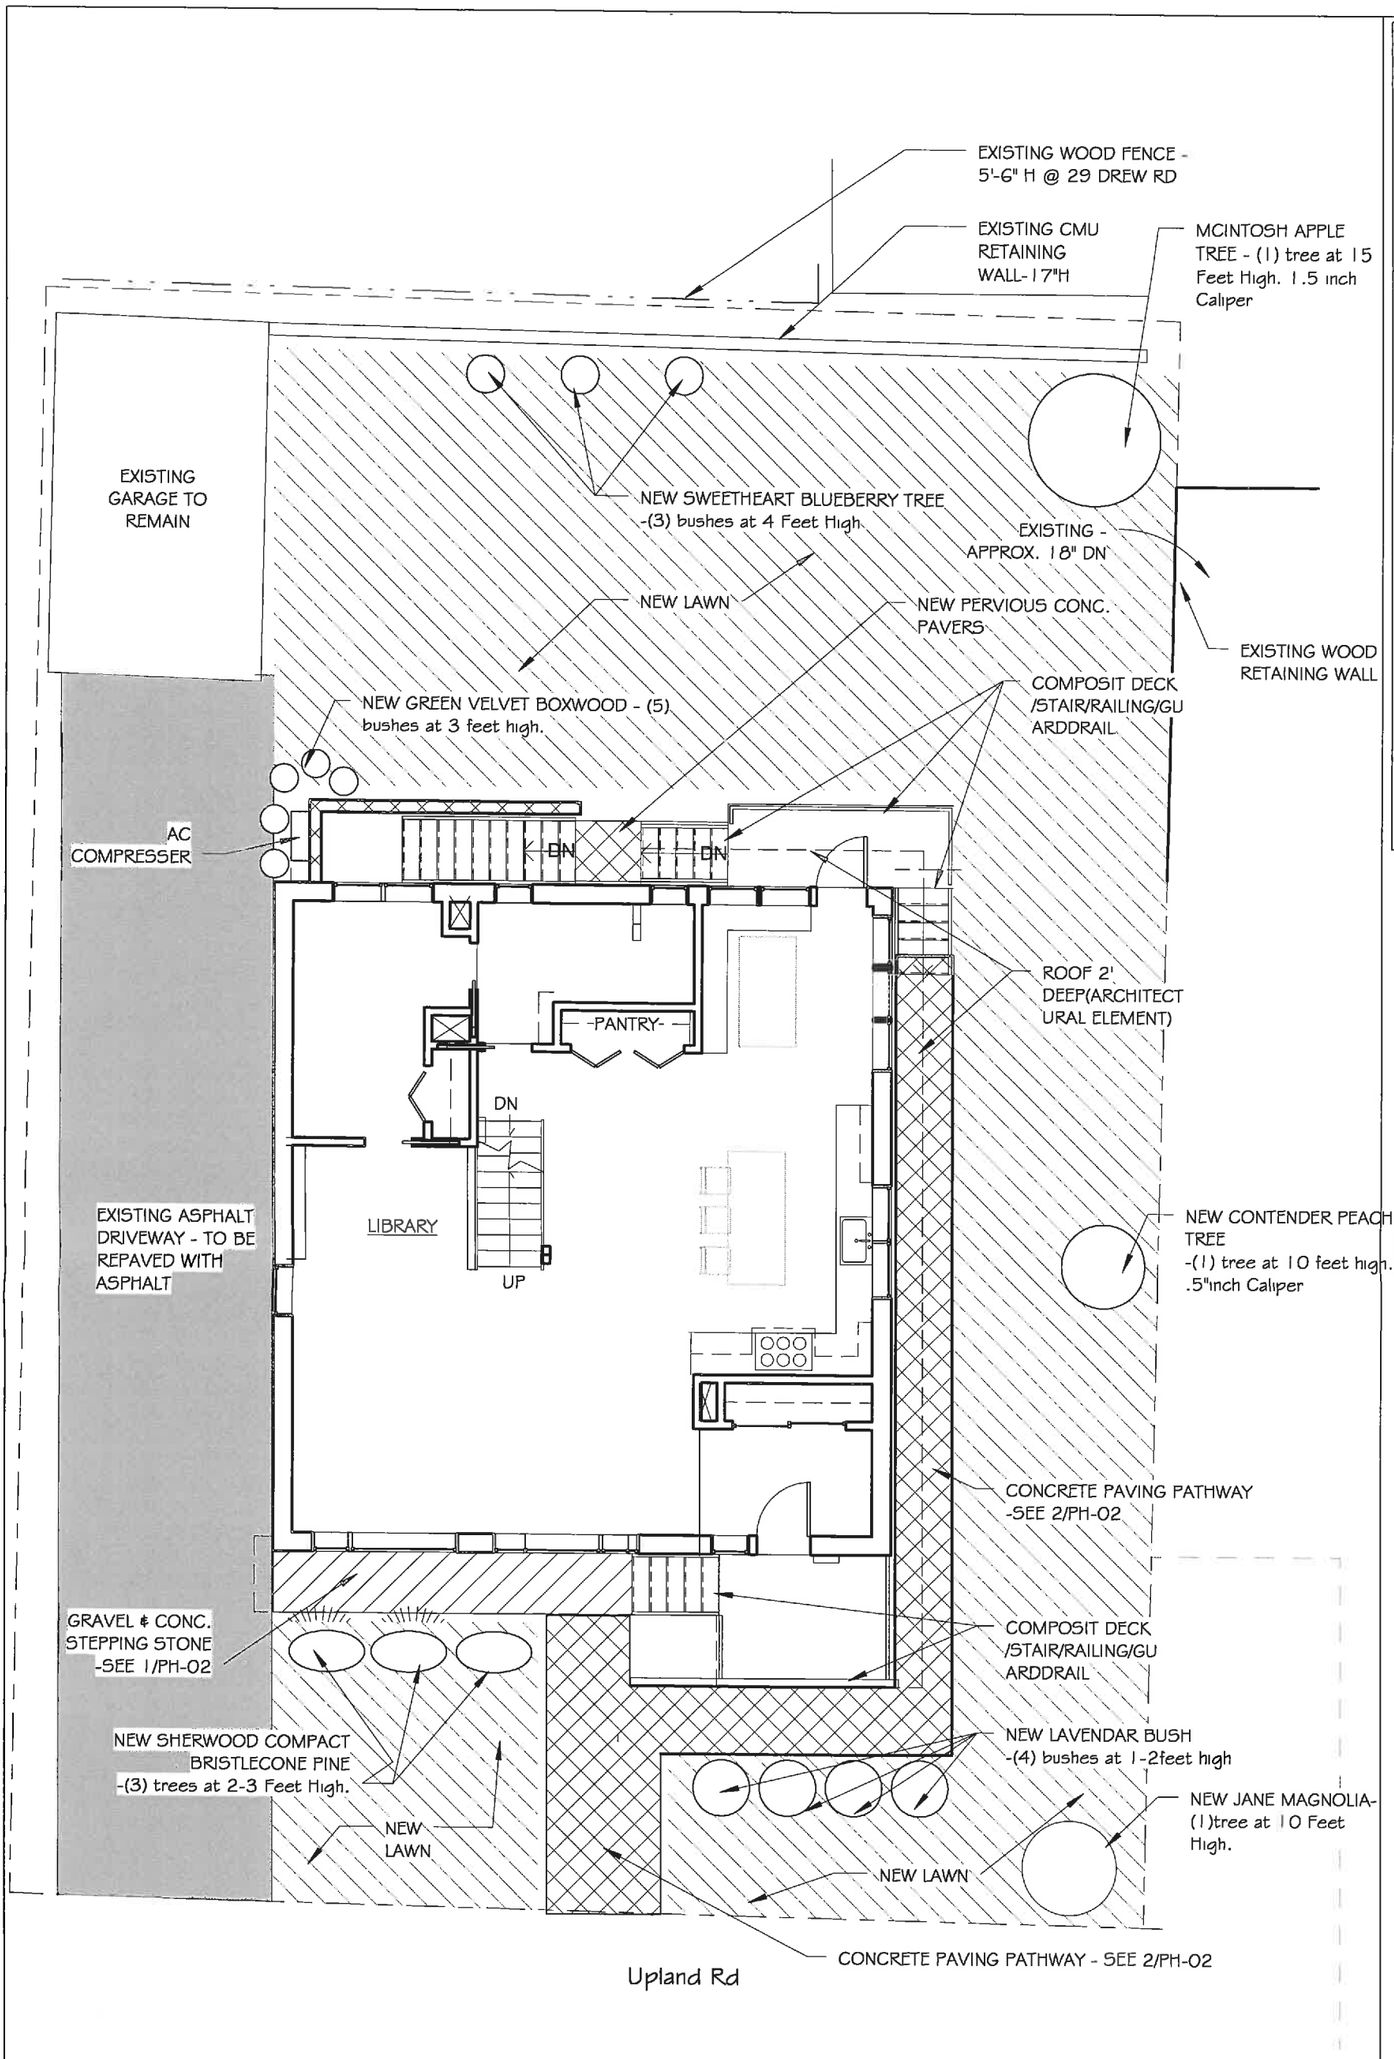

1 Proposed Landscape Plan
1/8" = 1'-0"

PROPOSED LANDSCAPE

Project number 140010
Date 12/21/15
Drawn by Author
Checked by Checker

L100

Scale 1/8" = 1'-0"

No.	Description	Date

Kenyon Residence Renovation
24 Upland Rd, Belmont MA 02478

SA2 STUDIOS
SUSTAINABLE DESIGN & DEVELOPMENT
One Boston Place, Boston, MA 02108
TEL: 617.977.4122 E:info@sa2studios.com

12/25/2015 9:17:30 PM