COMMUNITY DEVELOPMENT
2015 AUG 26 PM 1:38

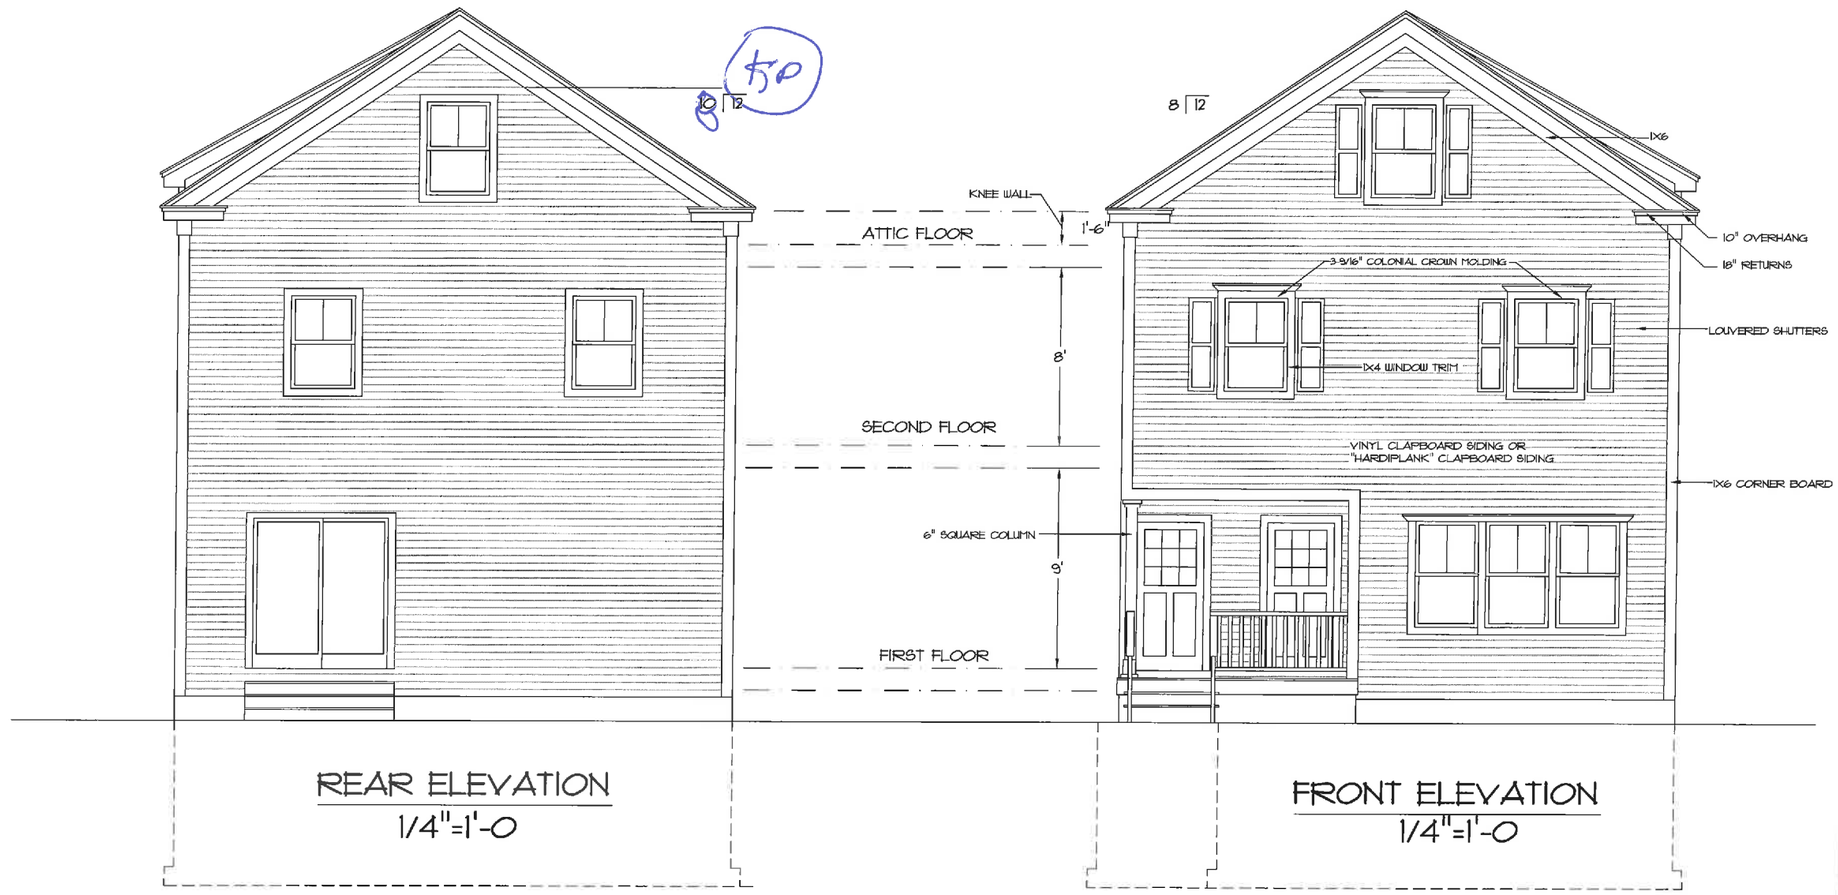

REAR ELEVATION
1/4"=1'-0

FRONT ELEVATION
1/4"=1'-0

AIGIST 20, 2015

DRAWN BY:
MARTHA MACINNIS
58 REGENT AVE.
BRADFORD, MA. 01835
(978)374-8719

PROPOSED NEW DUPLEX
PETERSON RESIDENCE
26 DANTE AVENUE
BELMONT, MA.

1

COMMUNITY
DEVELOPMENT
2015 AUG 26 PM 1:38

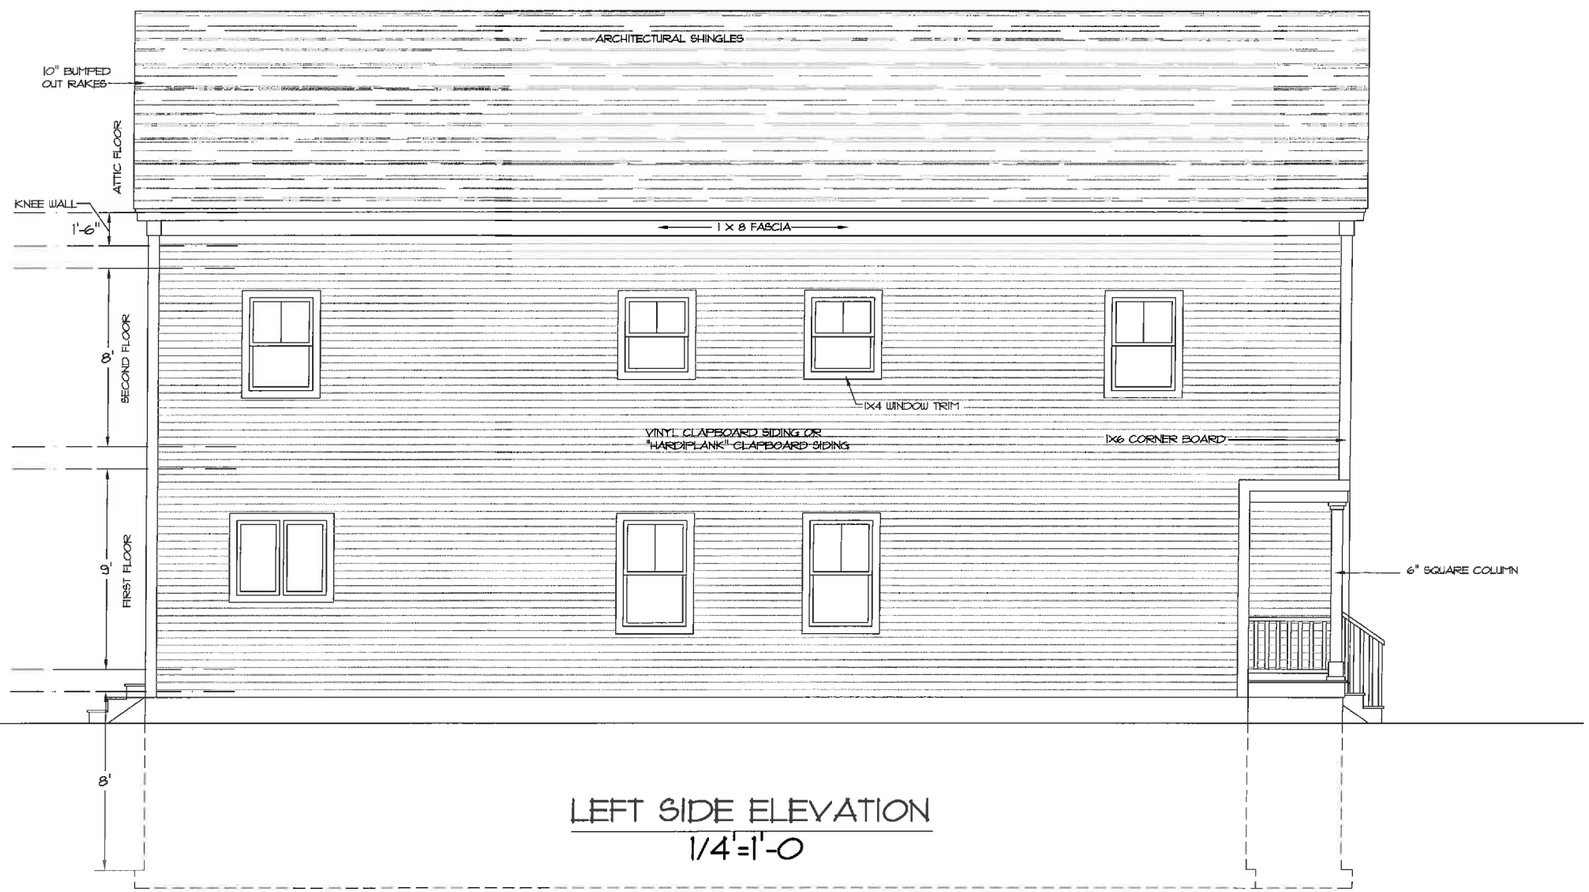

LEFT SIDE ELEVATION
1/4"=1'-0

AUGUST 20, 2015

DRAWN BY:
MARTHA MACINNIS
58 REGENT AVE.
BRADFORD, MA. 01835
(978)374-8719

PROPOSED NEW DUPLEX
PETERSON RESIDENCE
26 DANTE AVENUE
BELMONT, MA.

2

COMMUNITY DEVELOPMENT
2015 AUG 26 PM 1:38

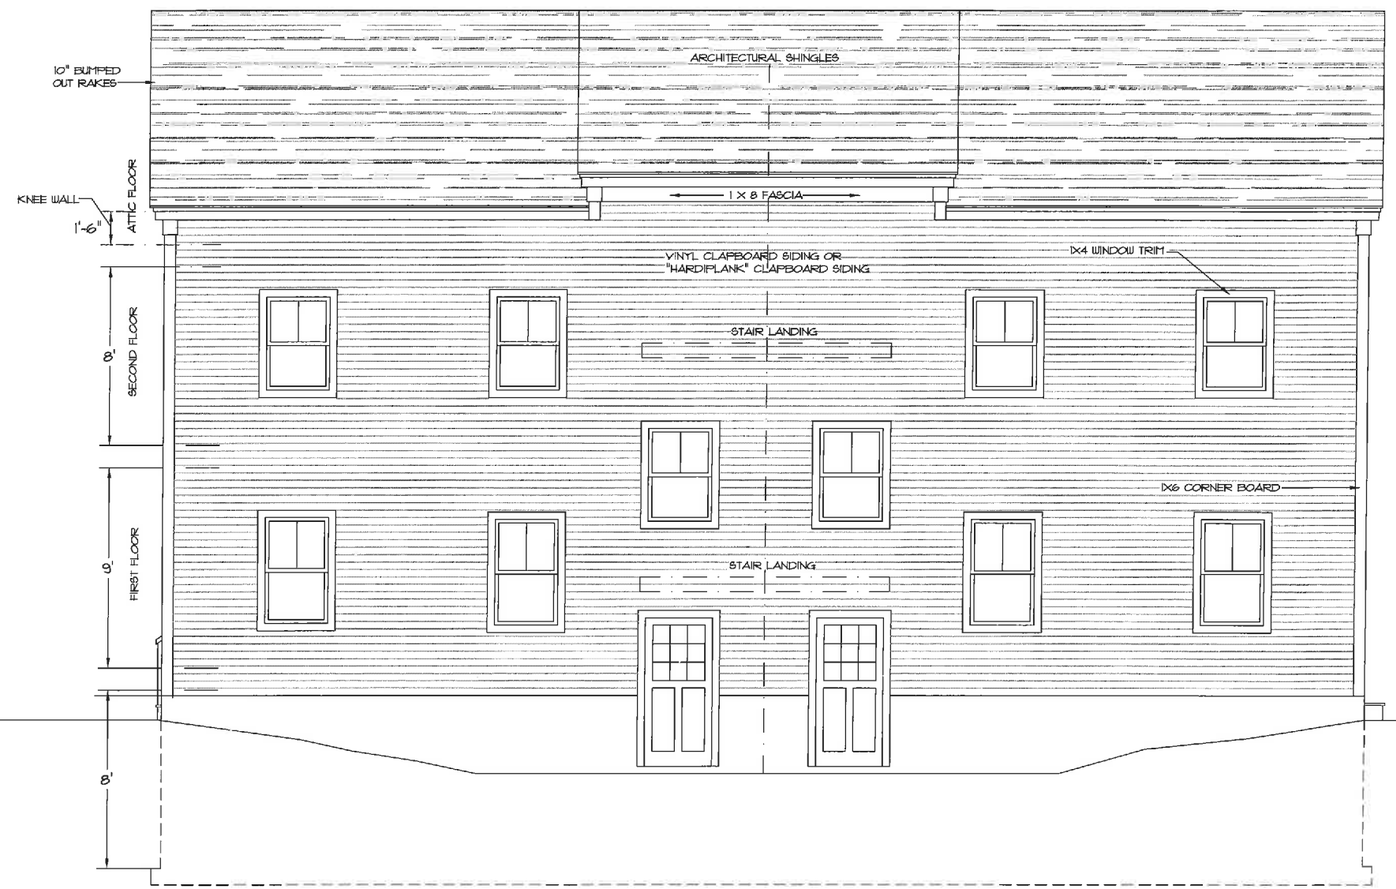

RIGHT SIDE ELEVATION
1/4"=1'-0

AUGUST 20, 2015

DRAWN BY:
MARTHA MACINNIS
58 REGENT AVE.
BRADFORD, MA. 01835
(978)374-8719

PROPOSED NEW DUPLEX
PETERSON RESIDENCE
26 DANTE AVENUE
BELMONT, MA.

3