EXISTING PLANTING SCHEDULE							
Plant Type	Symbol	Mark	Count	Botanic Name	Common Name	Size	Comments
Deciduous Tree							
Deciduous Tree	WI	1	1	Salix	Willow	10" Cal.	Existing To be Removed
Deciduous Tree	RM	1	1	Acer Rubrum	Red Maple	16" Cal.	Existing To be Removed
Deciduous Tree	CH	1	1	Prunus Serrulata	Cherry	9" Cal.	Existing To Remain
Deciduous Tree	RM	2	1	Acer Rubrum	Red Maple	13" Cal.	Existing To Remain
Deciduous Tree	RM	3	1	Acer Rubrum	Red Maple	7" Cal.	Existing To Remain
Deciduous Tree	RM	4	1	Acer Rubrum	Red Maple	6" Cal.	Existing To Remain
Deciduous Tree	RM	5	1	Acer Rubrum	Red Maple	3" Cal.	Existing To Remain
Deciduous Tree	RM	6	1	Acer Rubrum	Red Maple	5" Cal.	Existing To Remain
Deciduous Tree	RM	7	1	Acer Rubrum	Red Maple	16" Cal.	Existing To Remain
Deciduous Tree	RM	8	1	Acer Rubrum	Red Maple	11" Cal.	Existing To Remain
Deciduous Tree	RM	9	1	Acer Rubrum	Red Maple	16" Cal.	Existing To Remain
Deciduous Tree	RM	10	1	Acer Rubrum	Red Maple	12" Cal.	Existing To Remain
Deciduous Tree	RM	11	1	Acer Rubrum	Red Maple	14" Cal.	Existing To Remain

PROPOSED PLANTING SCHEDULE					
Symbol	Count	Botanical Name	Common Name	Size	Comments
Deciduous Tree					
RM	6	Acer Rubrum	Red Maple		
Ornamental Bush					
AZ	5	Azalea 'Hino Crimson'	Azalea	18-24" Ht.	CONT.
BO	5	Buxus Sempervirens	Boxwood		
RH	5	Rhododendron 'Olga Mezitt'	Rhododendron		
	15	Thuja 'Holmstrup'		18-24" Ht.	

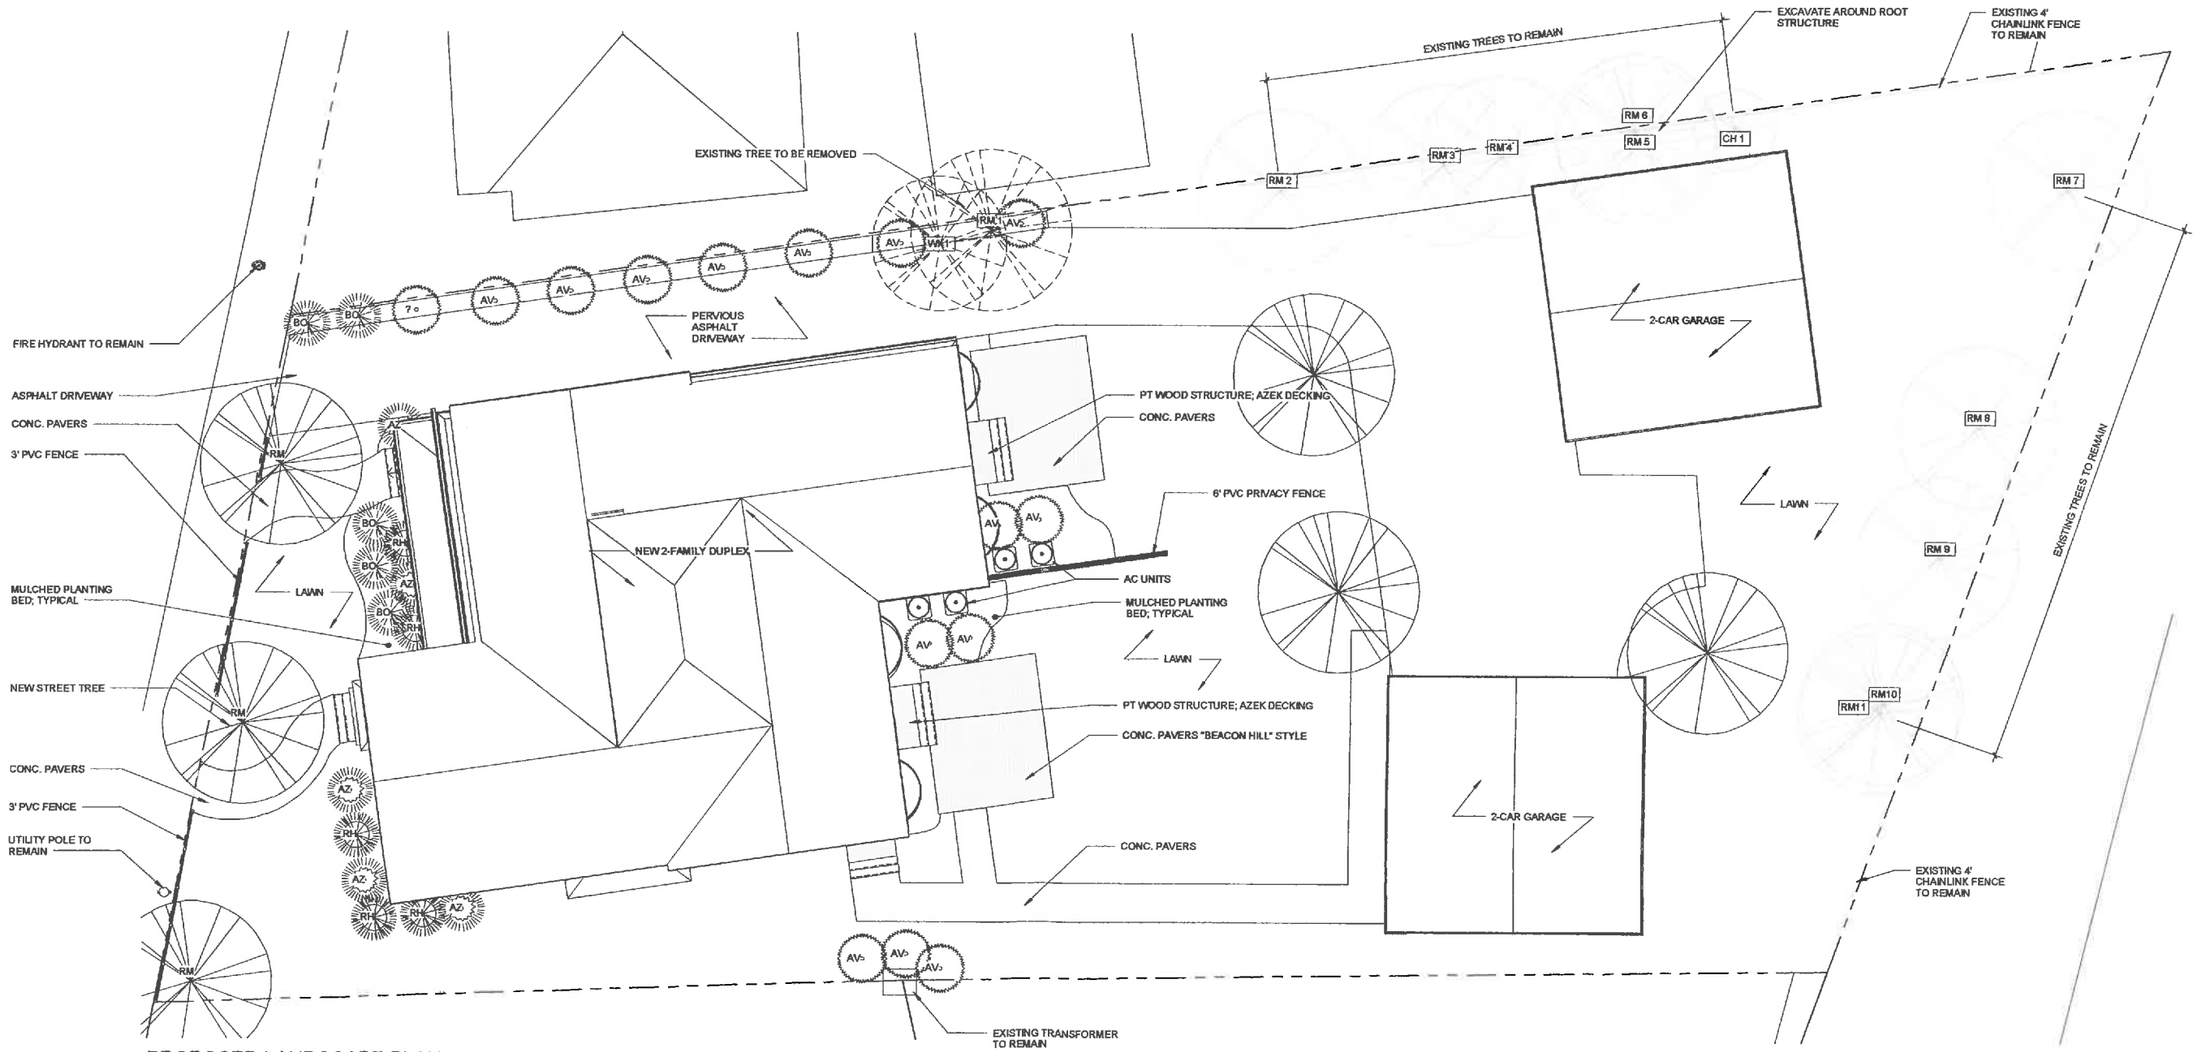

1 PROPOSED LANDSCAPE PLAN
1/8" = 1'-0"

11/10/2016 1:13:13 PM

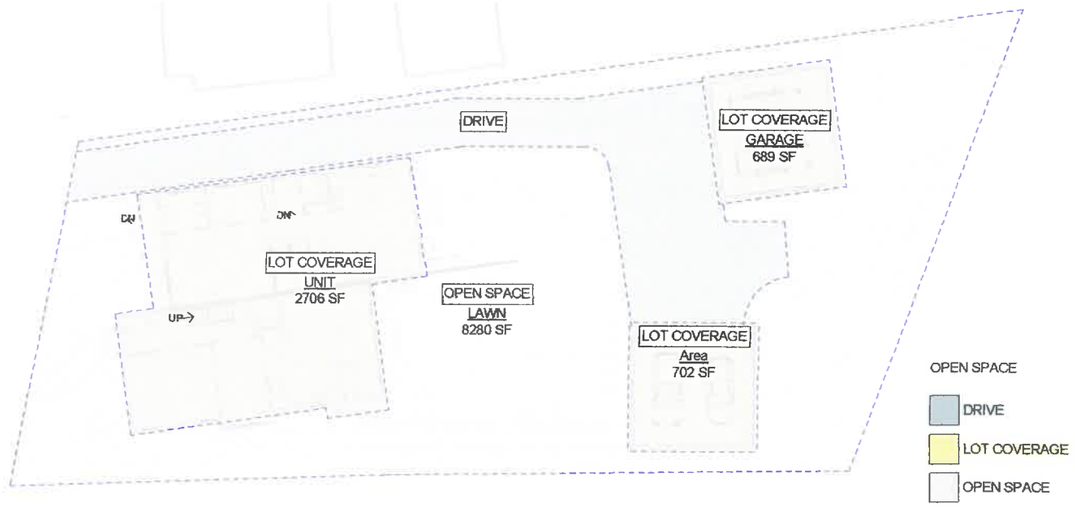

2 OPEN SPACE & LOT COVERAGE
1/16" = 1'-0"

OPEN SPACE/LOT COVERAGE		
Name	Area	PERCENTAGE OF LOT AREA
DRIVE		
Drive 1	2324 SF	16%
DRIVE	2324 SF	16%
LOT COVERAGE		
UNIT	2706 SF	18%
GARAGE	689 SF	5%
Area	702 SF	5%
LOT COVERAGE	4097 SF	28%
OPEN SPACE		
LAWN	8280 SF	56%
OPEN SPACE	8280 SF	56%
TOTAL (LOT AREA)	14701 SF	100%

MAX. LOT COVERAGE 30%
PROVIDED LOT COVERAGE 28%

MIN. OPEN SPACE 40%
PROVIDED OPEN SPACE 56%

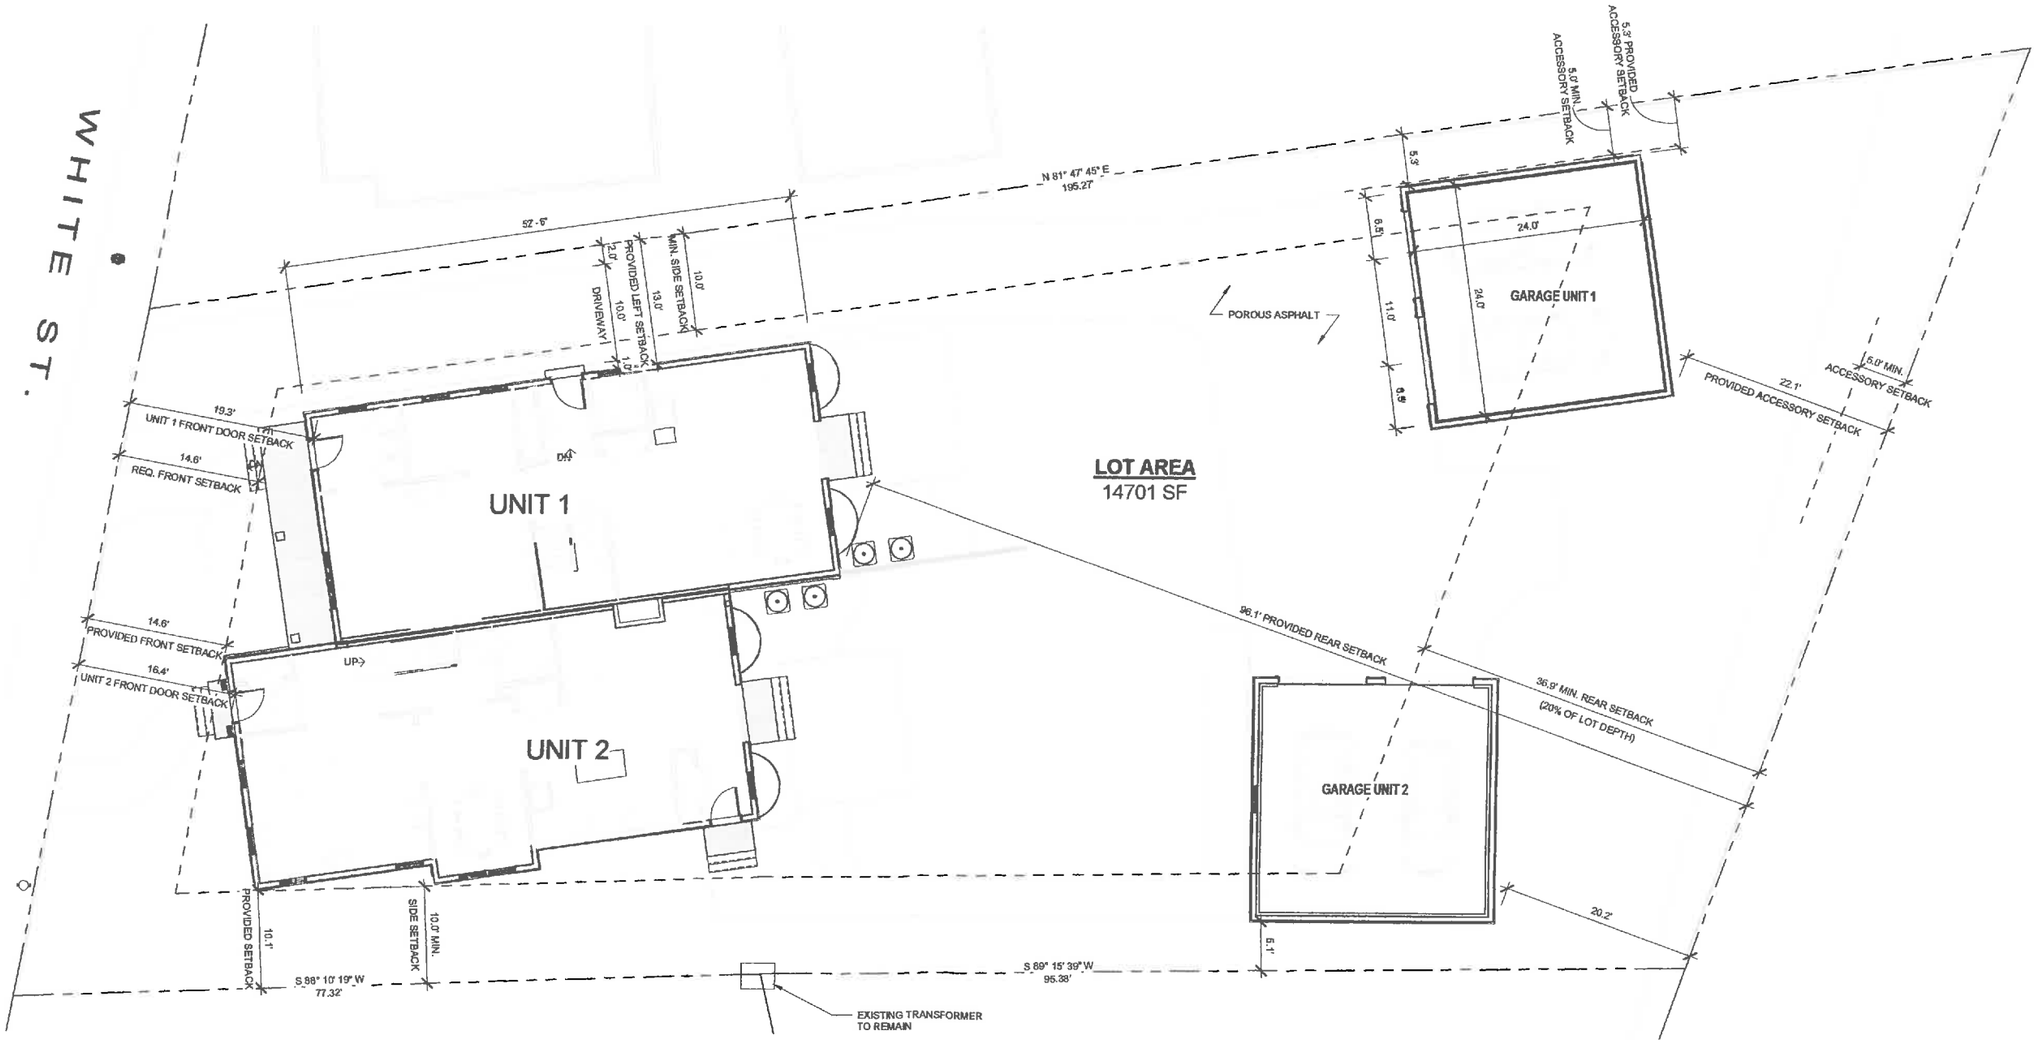

1 PROPOSED SITE PLAN
1/8" = 1'-0"

11/10/2016 1:13:27 PM