2 FRONT VIEW

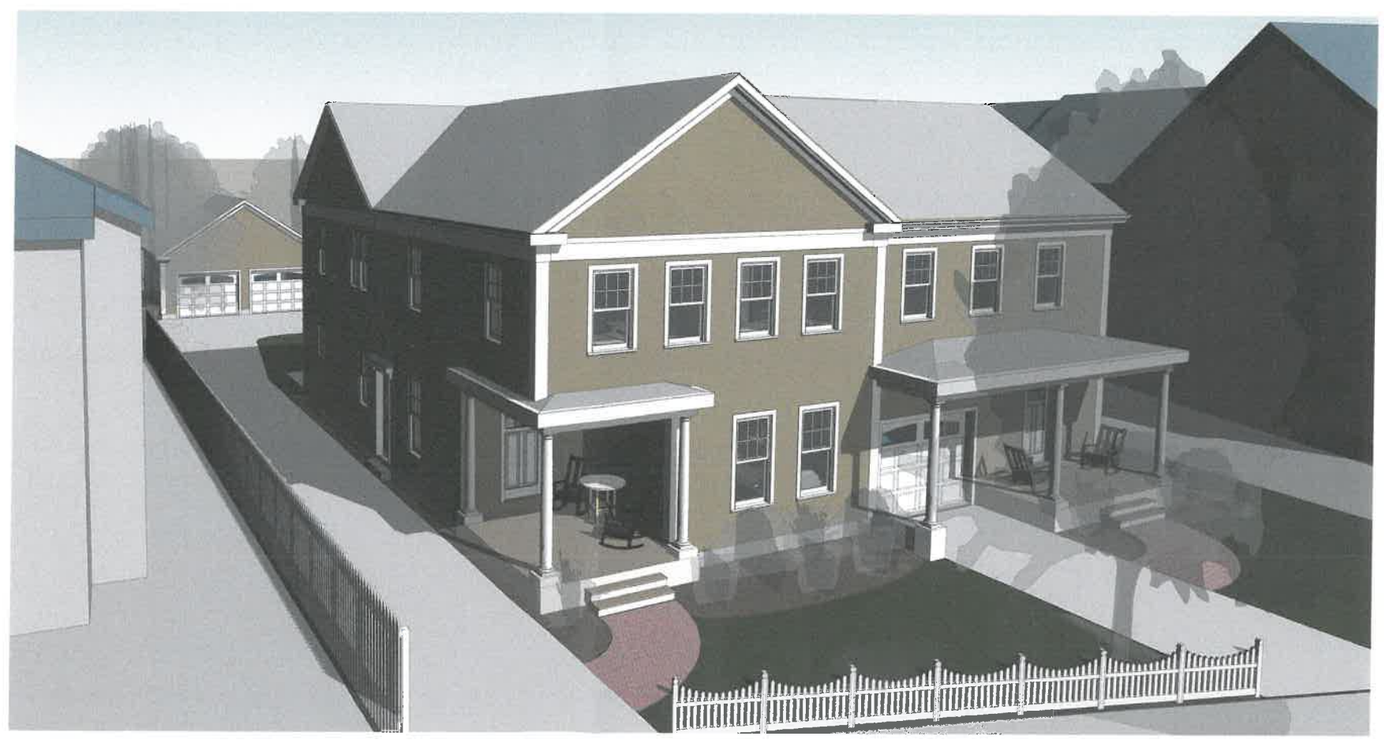

1 BIRD'S EYE

| No. | Description | Date |
|---|---|---|
| | | |

stamp

client
EH CONSTRUCTION CO.

title
3D VIEWS

project
52 WHITE ST.


BOYES-WATSON ARCHITECTS
thirty bow street
somerville, ma
02143
architects@boyeswatson.com
phone (617) 629 5063
fax (617) 629 8201


job number 000

scale

date issued 08/27/15

SPECIAL PERMIT SET - NOT FOR CONSTRUCTION

sheet no.

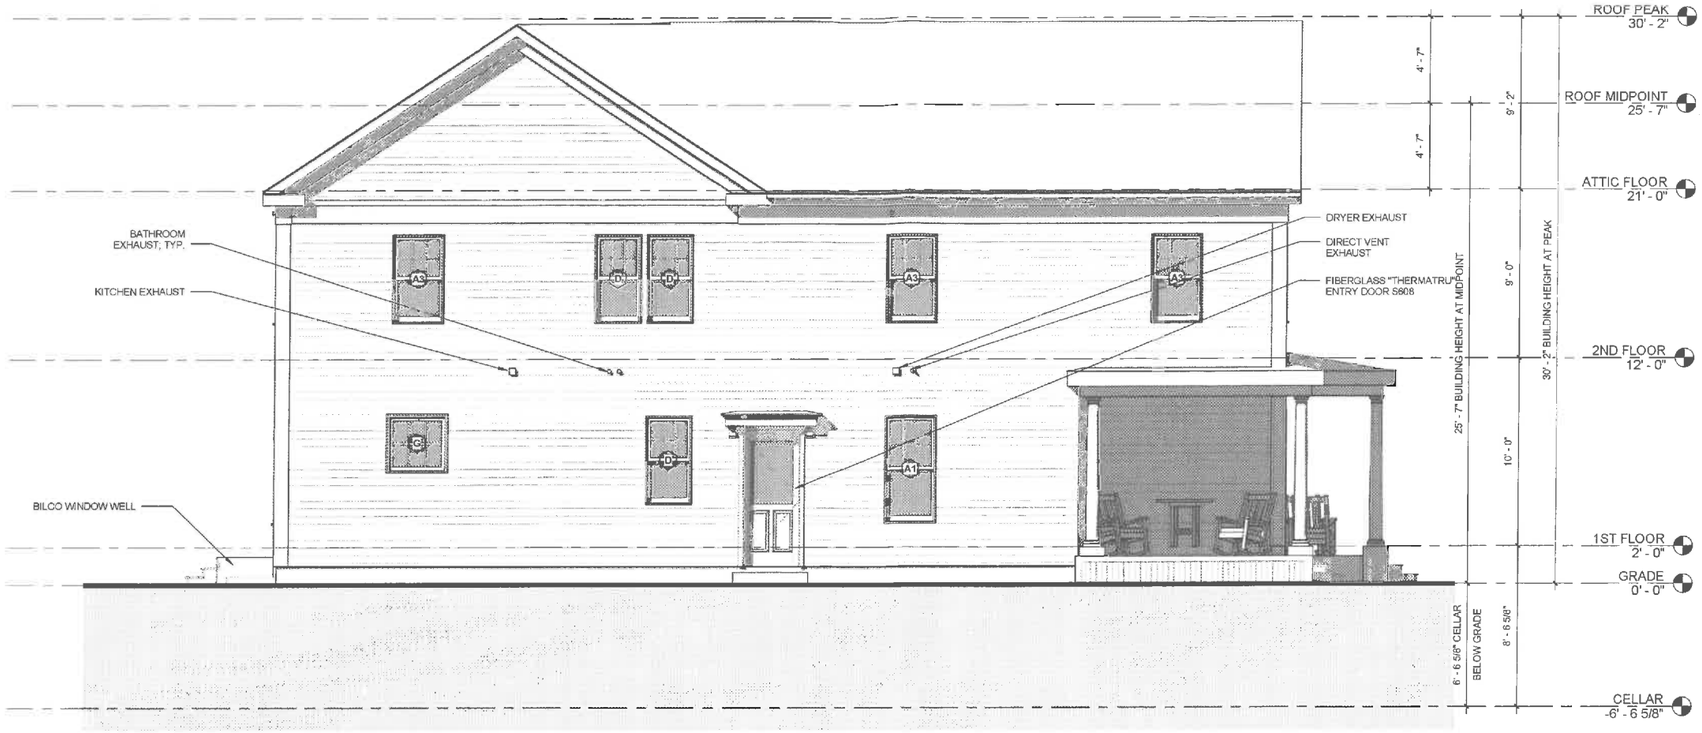


2 LEFT SIDE ELEVATION
1/4" = 1'-0"

1 FRONT ELEVATION
1/4" = 1'-0"

stamp

client
EH CONSTRUCTION CO.

title
ELEVATIONS

project
52 WHITE ST.

BOYES-WATSON ARCHITECTS
thirty bow street
somerville, ma
02143
architects@boyeswatson.com
phone (617) 629 8330
fax (617) 629 8301

job number 000

scale 1/4" = 1'-0"

date issued 08/27/15

SPECIAL PERMIT SET - NOT FOR CONSTRUCTION

sheet no
A201

2 RIGHT SIDE ELEVATION
1/4" = 1'-0"

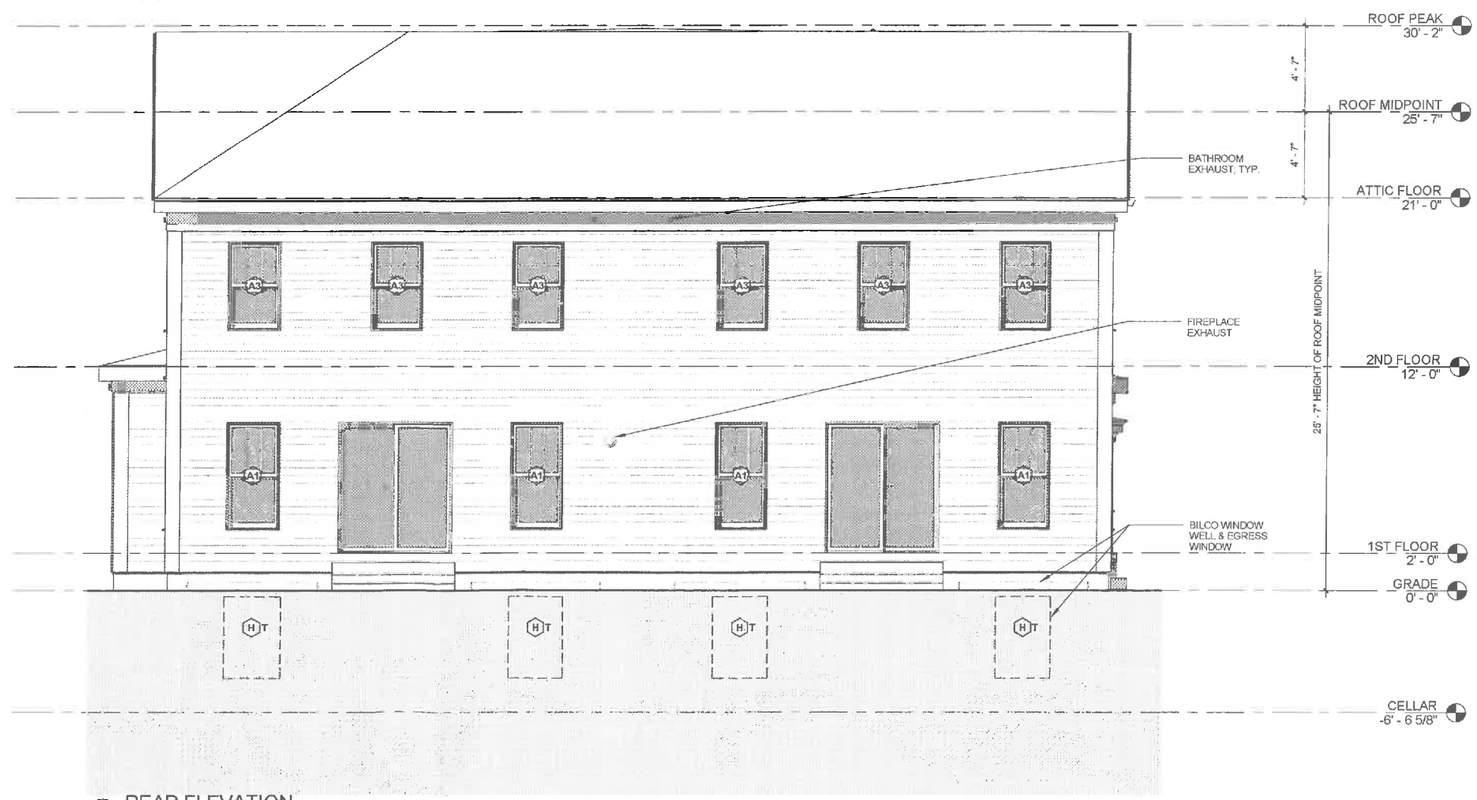


1 REAR ELEVATION

stamp

client
EH CONSTRUCTION CO.

title
ELEVATIONS

project
52 WHITE ST.


BOYES-WATSON ARCHITECTS
thirty bow street
somerville, ma
02143


job number 000

scale 1/4" = 1'-0"

date issued 08/27/15

SPECIAL PERMIT SET - NOT FOR CONSTRUCTION

sheet no.
A202

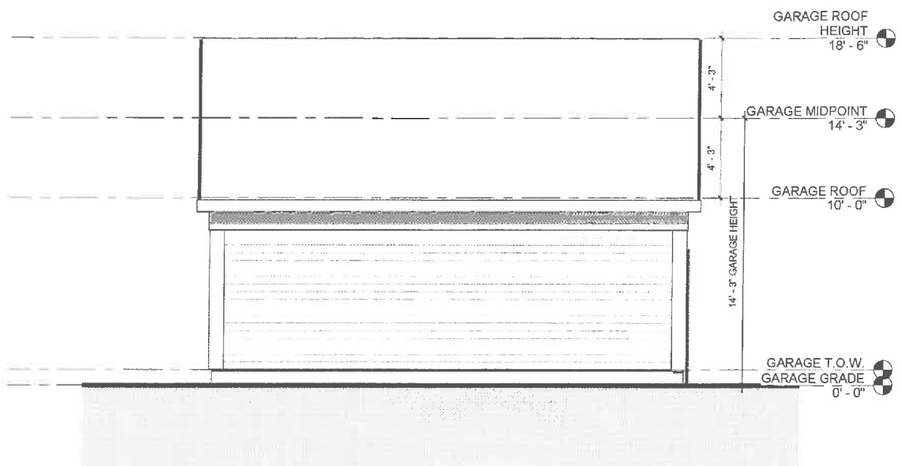


4 GARAGE LEFT ELEVATION
1/4" = 1'-0"

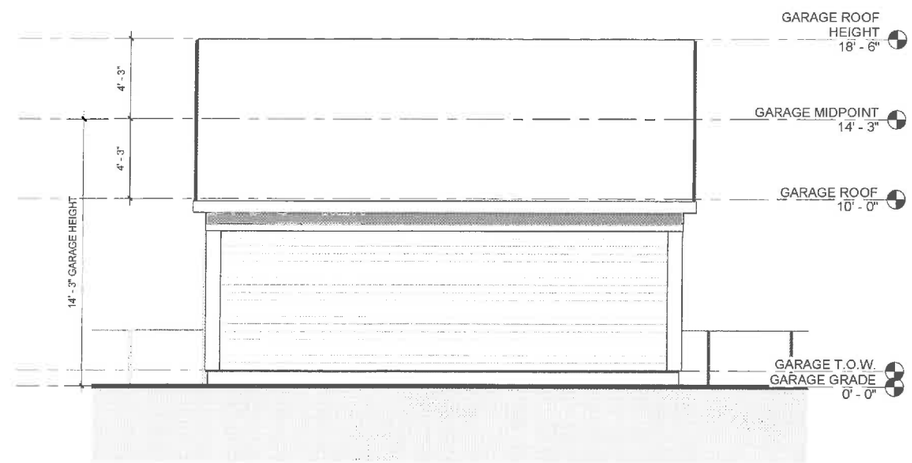


2 GARAGE RIGHT ELEVATION
1/4" = 1'-0"

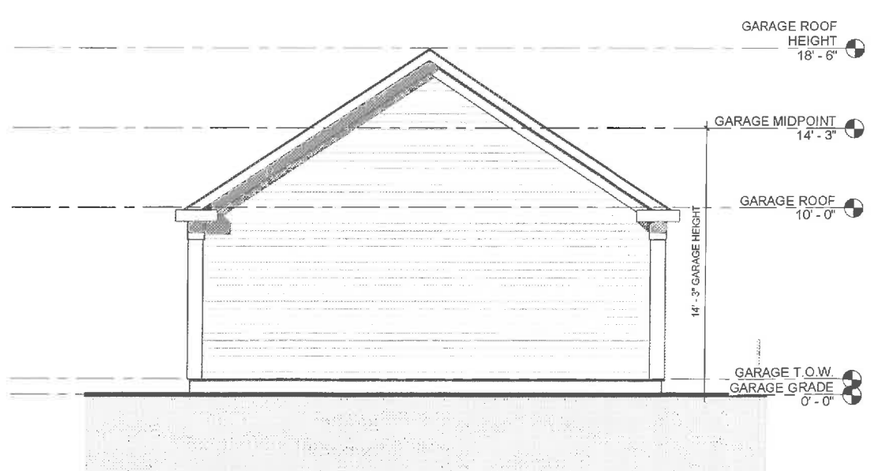


3 GARAGE REAR ELEVATION
1/4" = 1'-0"

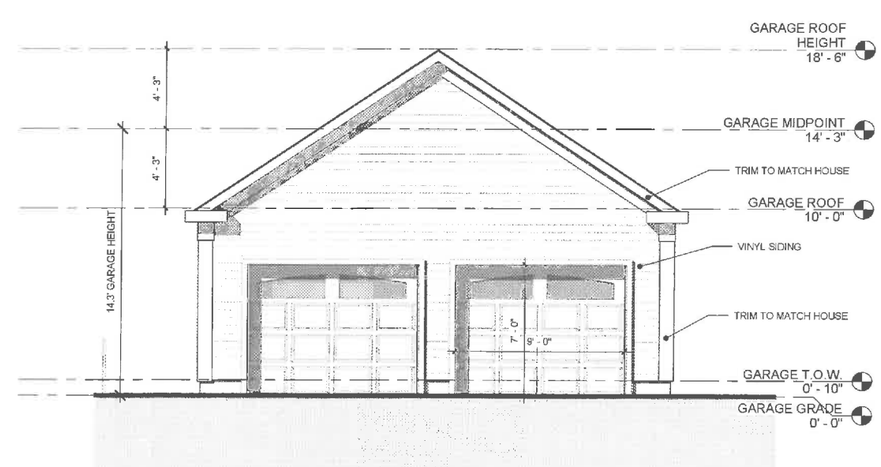


1 GARAGE FRONT ELEVATION
1/4" = 1'-0"

stamp

client
EH CONSTRUCTION CO.

title
GARAGE ELEVATIONS

project
52 WHITE ST.

BOYES-WATSON ARCHITECTS
thirty bow street
somerville, ma
02143

job number 000

scale 1/4" = 1'-0"

date issued 08/27/15

SPECIAL PERMIT SET - NOT FOR CONSTRUCTION

sheet no
A203

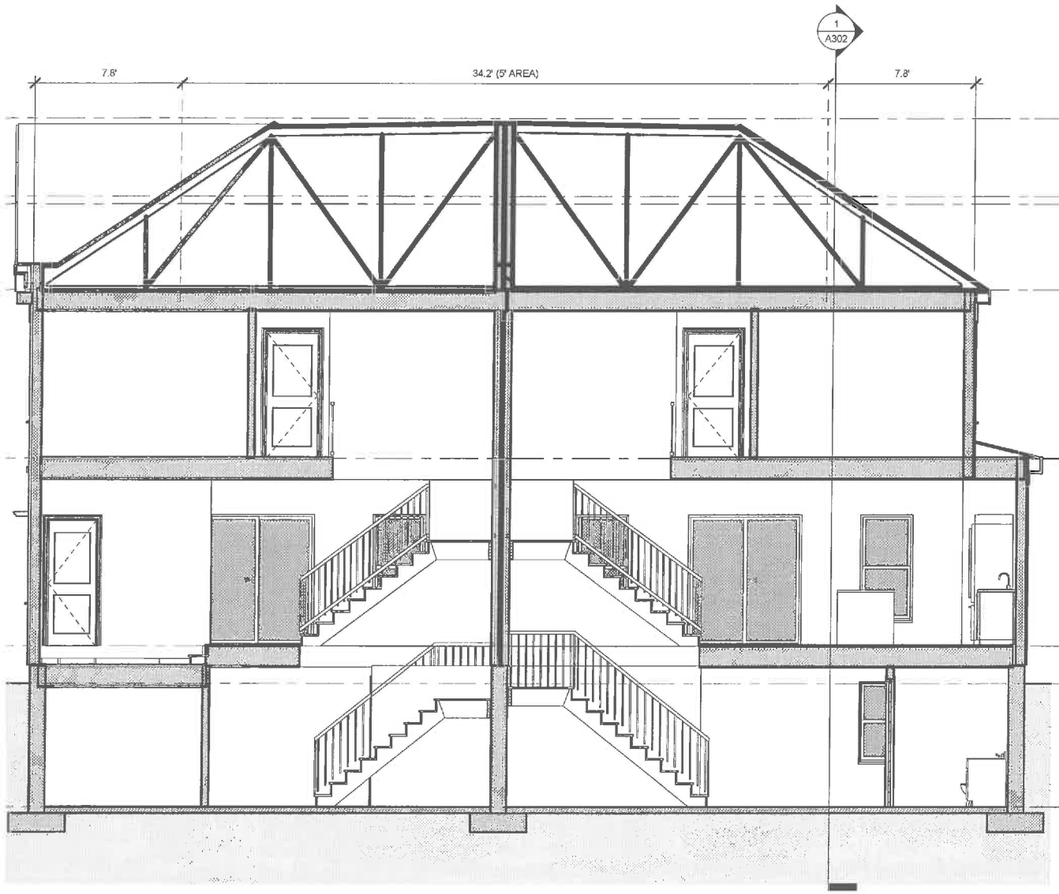


2 CROSS SECTION
1/4" = 1'-0"

1 LONG SECTION
1/4" = 1'-0"

stamp

client
EH CONSTRUCTION CO.

title
BUILDING SECTIONS - REAR

project
52 WHITE ST.

BOYES-WATSON ARCHITECTS
thirty bow street
somerville, ma
02143

job number 000

scale 1/4" = 1'-0"

date issued 08/27/15

SPECIAL PERMIT SET - NOT FOR CONSTRUCTION

sheet no.
A302