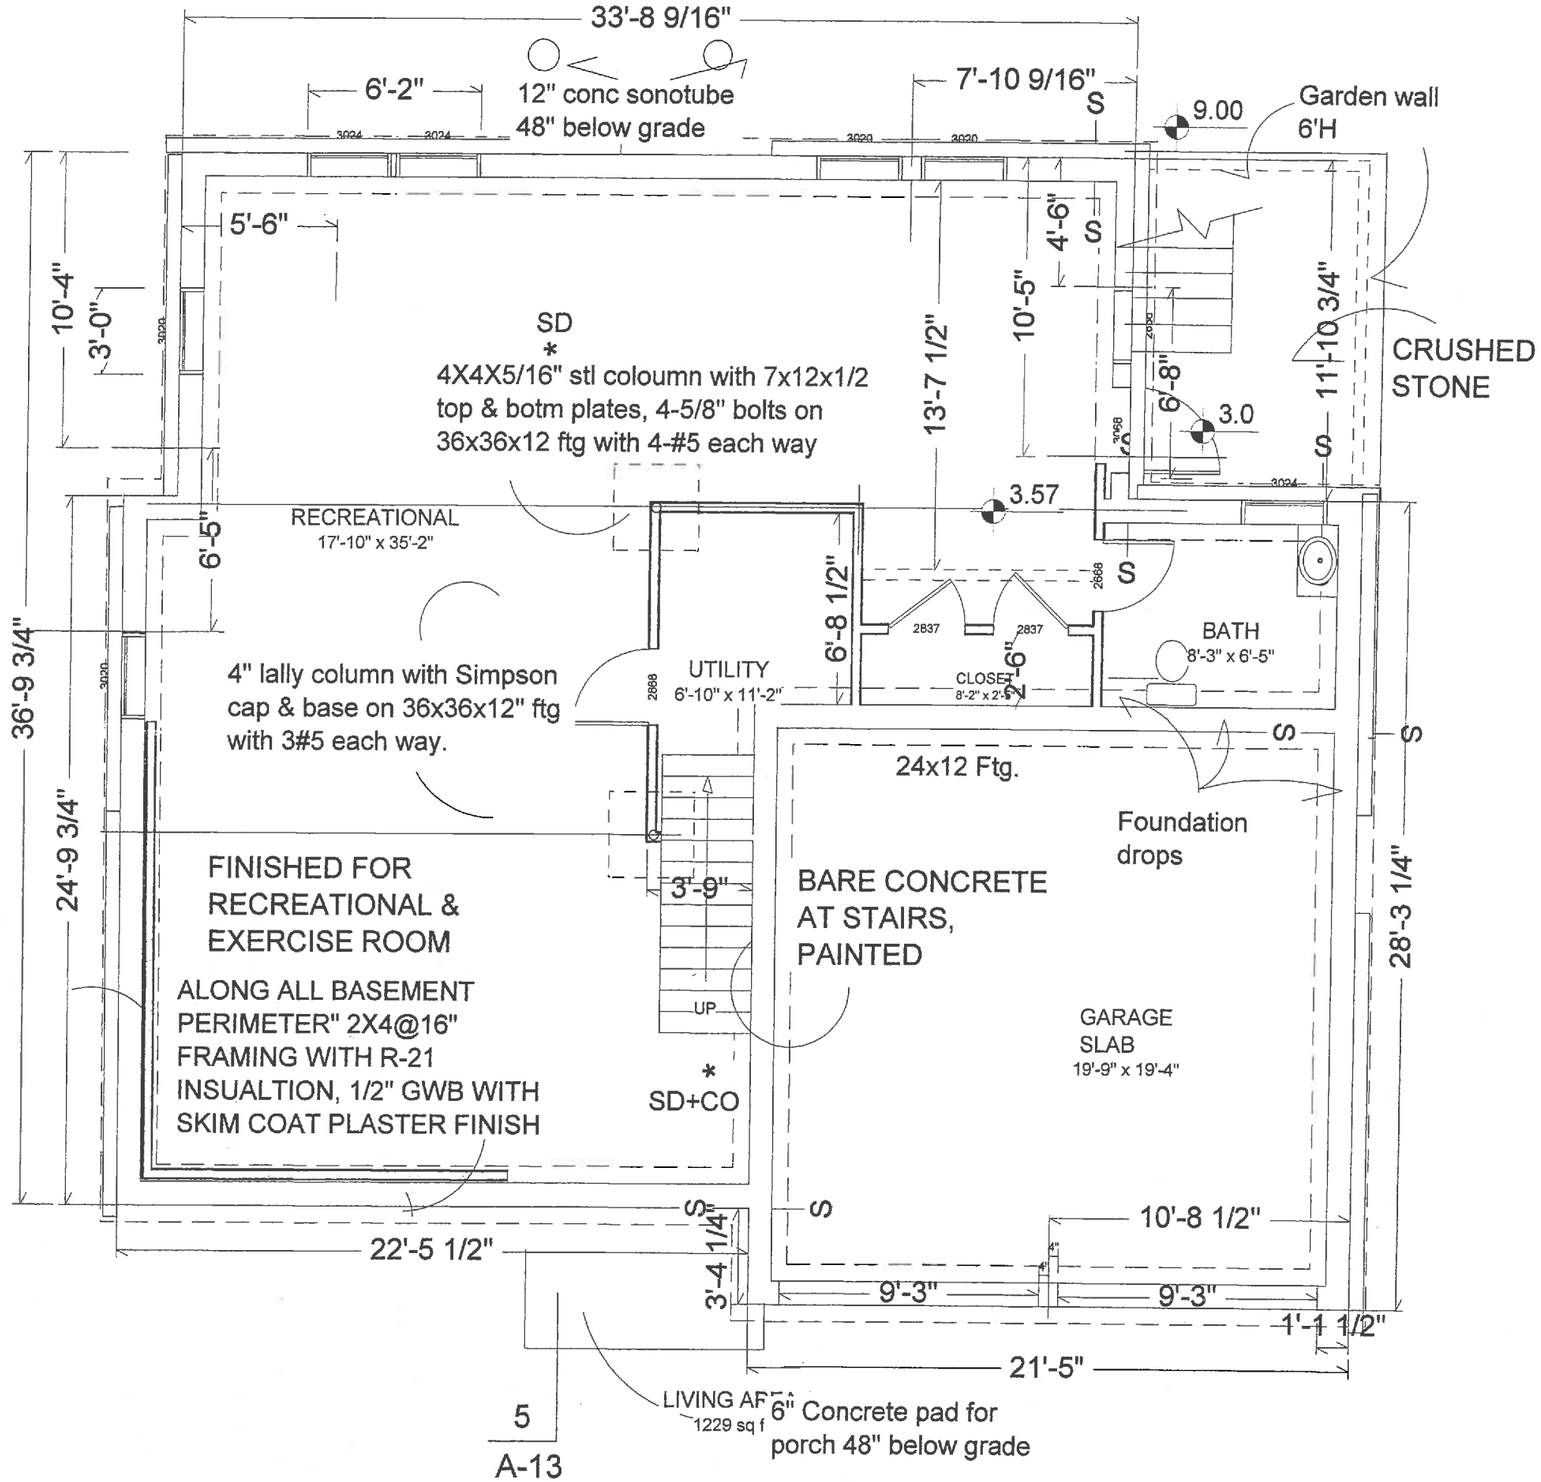

NOTES:

BASEMENT FINISHED
FOR RECREATIONAL &
EXERCISE ROOM

Top of Foundation11.74
Top of slab 3.57
Bot. of Footing 2.15
5" 4000psi conc slab with
6x6x6gage WWF on
6mm poly & compacted
12" crushed stone.
10" conc found. walls with
2-#5 bars top & bottom, #5
dowels@18" 6'. Provide
exp.joint below entry
Install RX2000 waterstop
below slab around
foundation perimeter.

REGISTERED ARCHITECT
NORAYR KHERLOP
NO. 3493
BELMONT
MASS
COMMONWEALTH OF MASSACHUSETTS

COMMUNITY
DEVELOPMENT
2016 JUN 16 PM 2:36

A-1
6/5/15

BASEMENT &
FOUNDATION PLAN
3/16"=1'-0"

NORDESIGN & BUILD LLC
ARCHITECTS
21 HOUGH ROAD BELMONT MA
02478 617-283-5299

9 WESTLUND ROAD
BELMONT MA

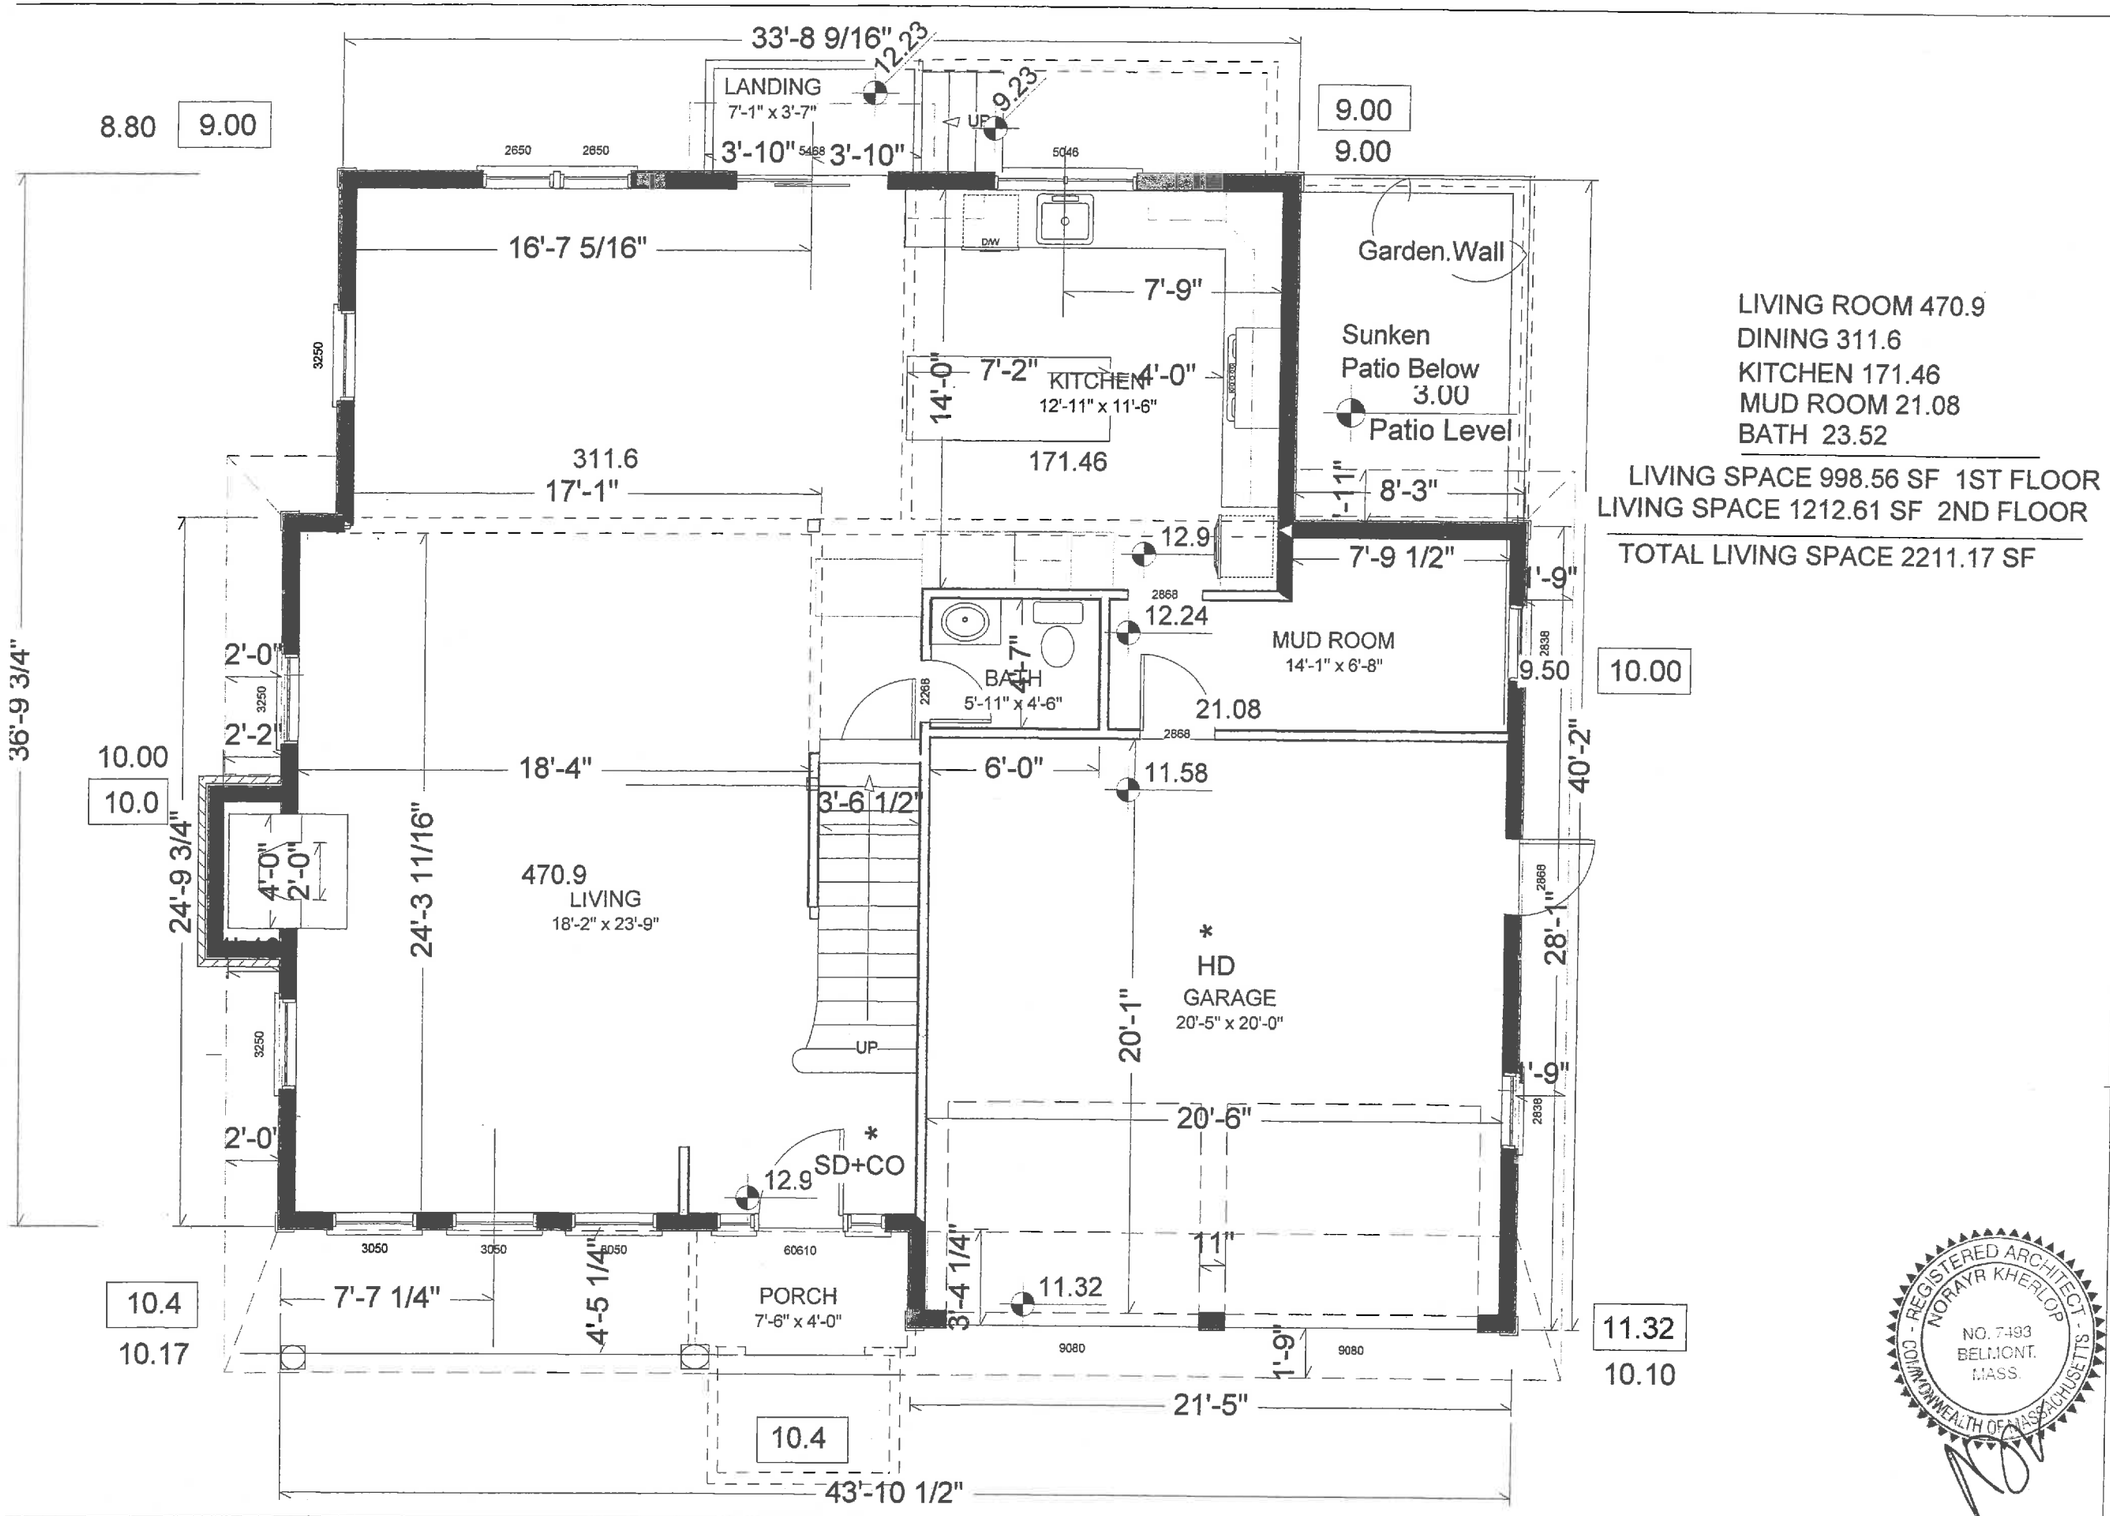

LIVING ROOM 470.9
DINING 311.6
KITCHEN 171.46
MUD ROOM 21.08
BATH 23.52

LIVING SPACE 998.56 SF 1ST FLOOR
LIVING SPACE 1212.61 SF 2ND FLOOR

TOTAL LIVING SPACE 2211.17 SF

REGISTERED ARCHITECT
NORAYR KHERLOP
NO. 7493
BELMONT, MASS.
COMMONWEALTH OF MASSACHUSETTS

A-2
5/5/16

FIRST FLOOR PLAN
3/16"=1'-0"

NORDESIGN & BUILD LLC
ARCHITECTS
21 HOUGH ROAD BELMONT MA
02478 617-283-5299

9 WESTLUND ROAD
BELMONT MA

LIVING AREA

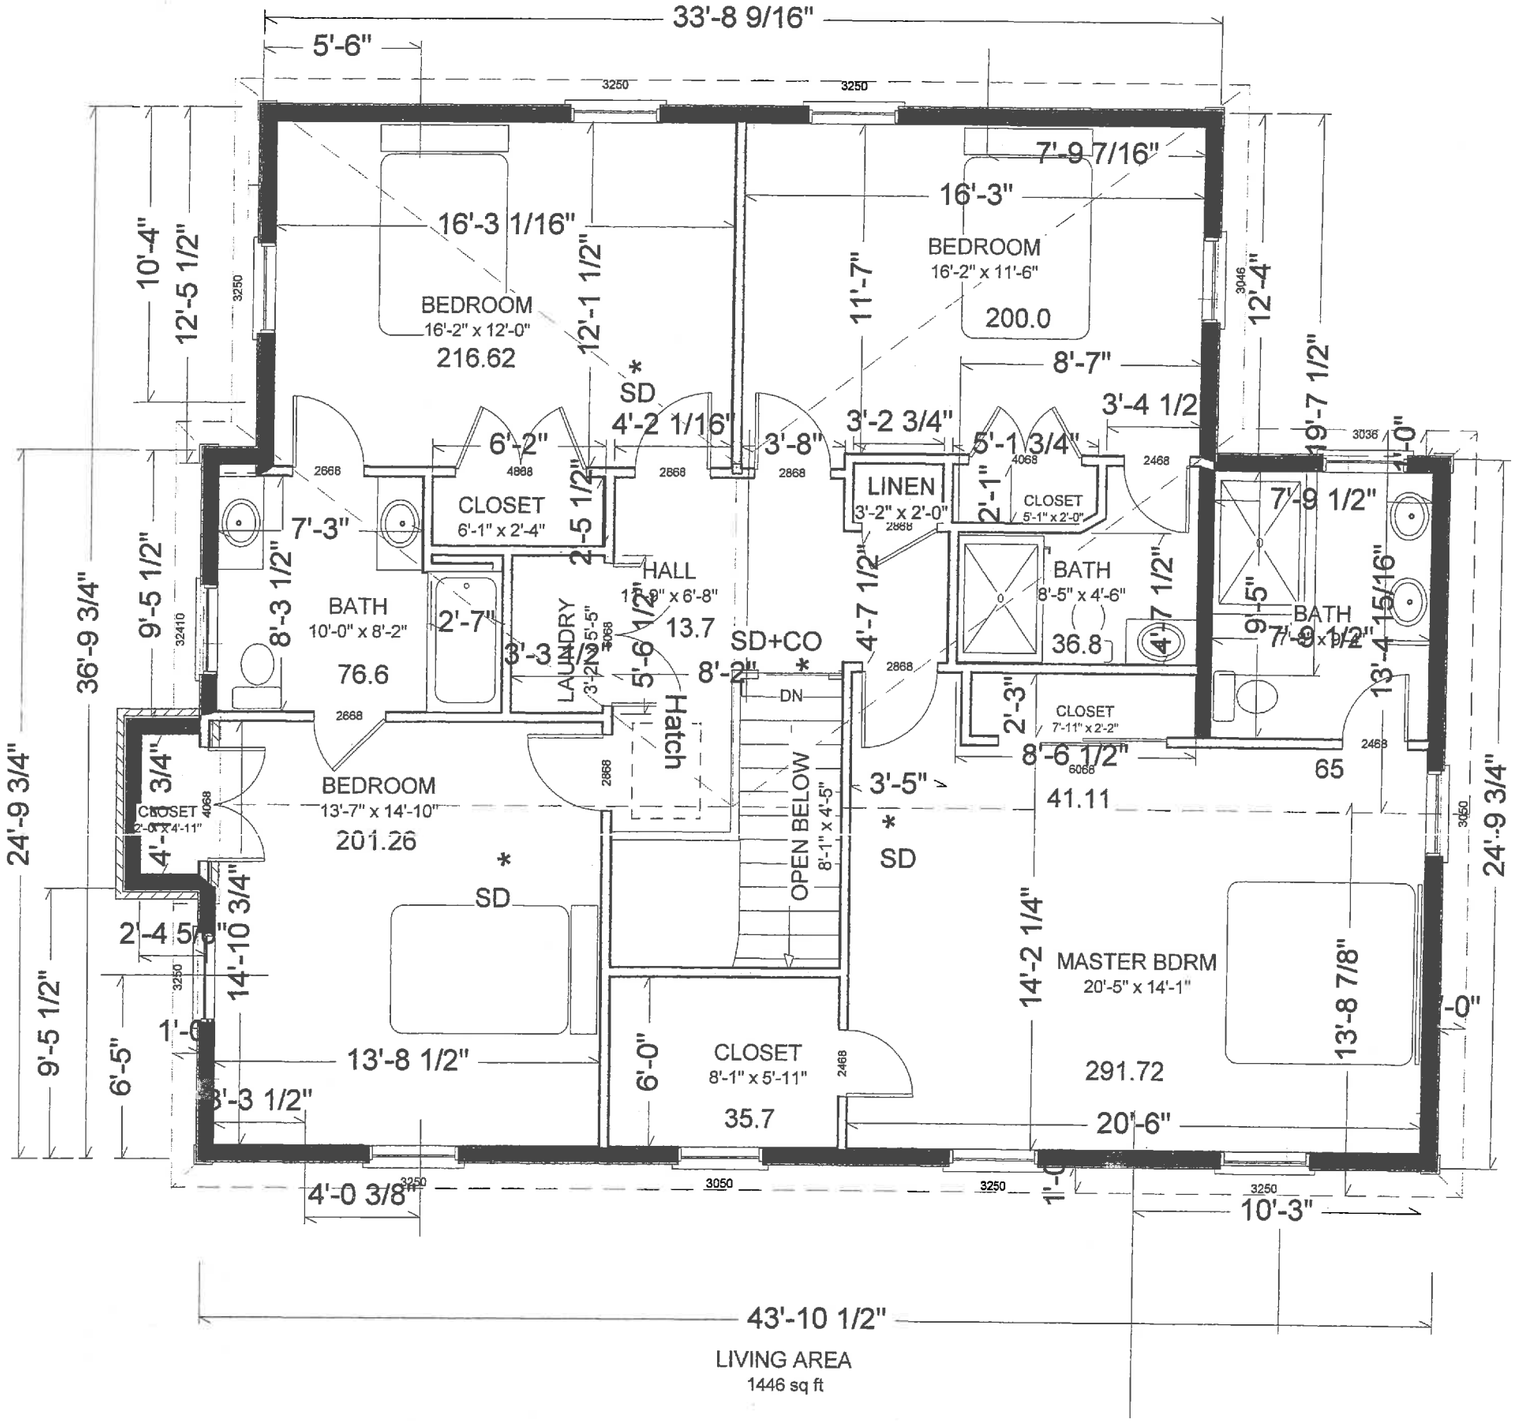

BEDROOM 1 216.62
STUDY, 200.00
BEDROOM 2 201.26
MASTER BEDROOM 291.72
CLOSETS 12.8 35.7 41.11
LAUNDRY, LINEN F-CLOSET 35.0
FILE ROOM 36.8
BATHS 76.6, 65

LIVING SPACE 1212.61 SF

A-3
9/15/15

FIRST FLOOR PLAN
3/16"=1'-0"

NORDESIGN & BUILD LLC
ARCHITECTS
21 HOUGH ROAD BELMONT MA
02478 617-283-5299

9 WESTLUND ROAD
BELMONT MA

A-5
5/5/16

FRONT (SOUTH) ELEVATION
3/16"=1'-0"

NORDESIGN & BUILD LLC
ARCHITECTS
21 HOUGH ROAD BELMONT MA
02478 617-283-5299

9 WESTLUND ROAD
BELMONT MA

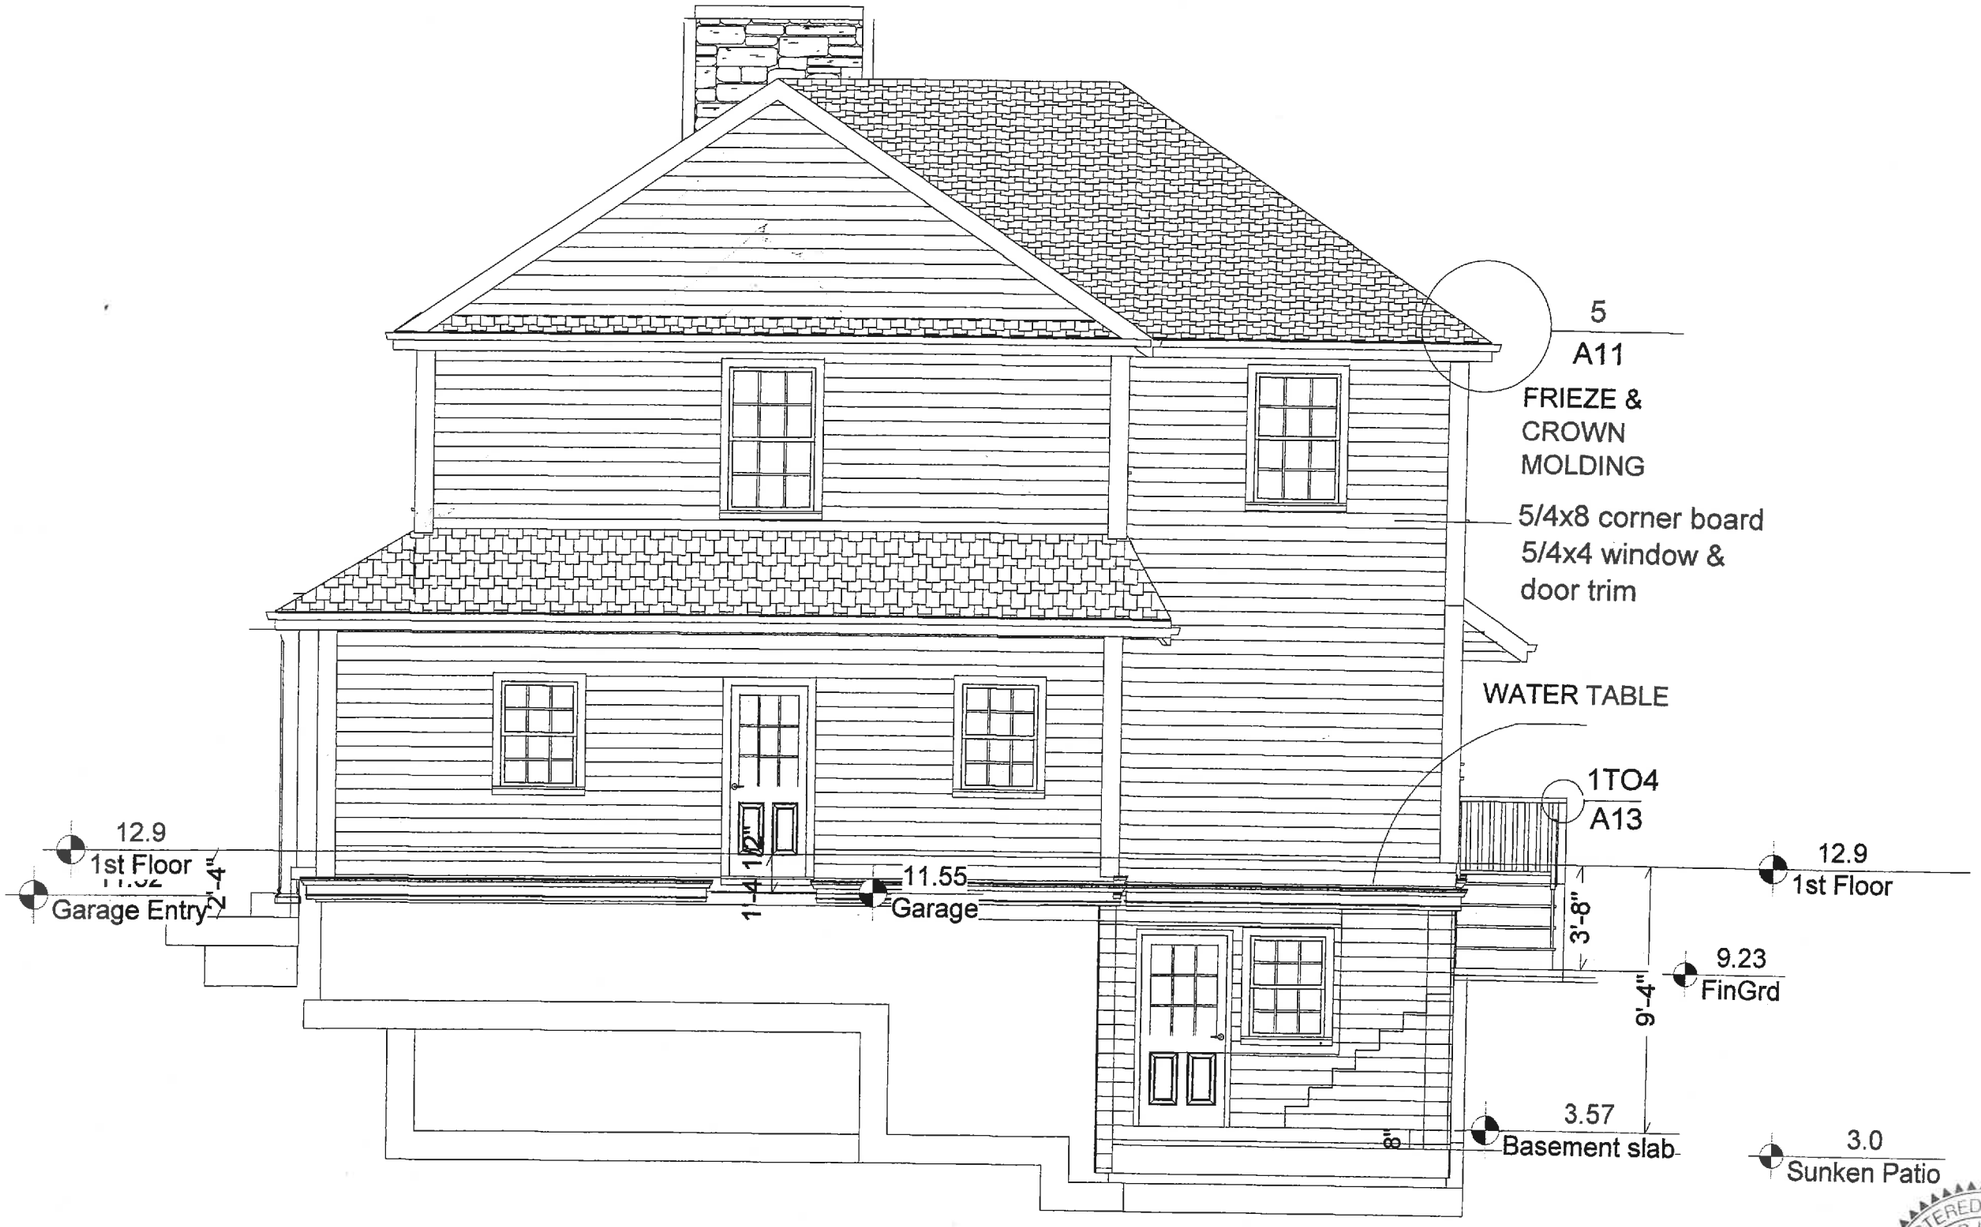

A-6
5/5/16

EAST SIDE ELEVATION
3/16"=1'0"

NORDESIGN & BUILD LLC
ARCHITECTS
21 HOUGH ROAD BELMONT MA
02478 617-283-5299

9 WESTLUND ROAD
BELMONT MA

A-7
6/5/16

NORTH (REAR)
ELEVATION
3/16"=1'-0"

NORDESIGN & BUILD LLC
ARCHITECTS
21 HOUGH ROAD BELMONT MA
02478 617-283-5299

9 WESTLUND ROAD
BELMONT MA

REGISTERED ARCHITECT
NORAYR KHERLOP
NO 7493
BELMONT
MASS
COMMONWEALTH OF MASSACHUSETTS

REGISTERED ARCHITECT
NORAYR KHERLOP
NO. 7493
BELMONT,
MASS.
COMMONWEALTH OF MASSACHUSETTS

A-8
5/5/16

WEST SIDE
ELEVATION
3/16"=1'-0"

NORDESIGN & BUILD LLC
ARCHITECTS
21 HOUGH ROAD BELMONT MA
02478 617-283-5299

9 WESTLUND ROAD
BELMONT MA