B1

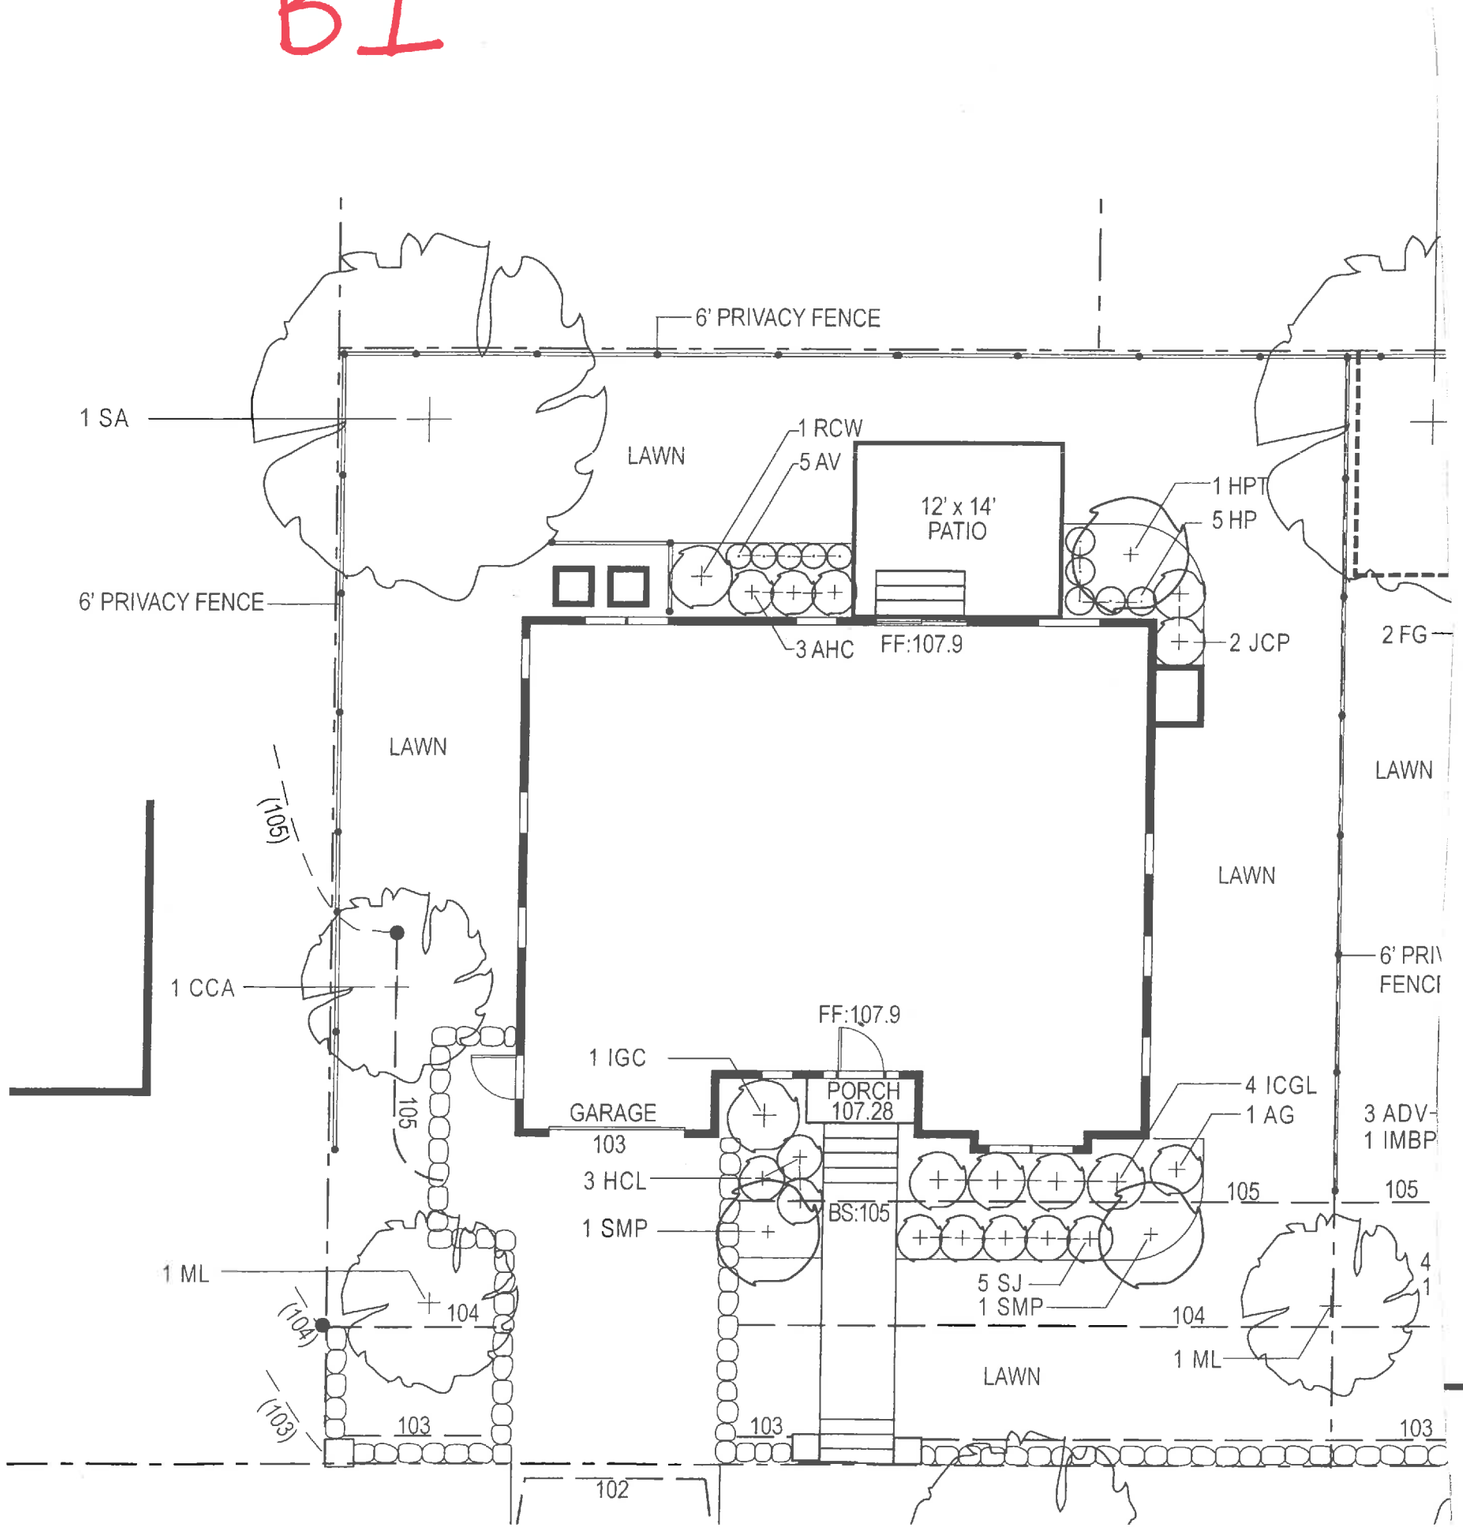

LEGEND

EXISTING TREE

PROPOSED TREE

PROPOSED SHRUB

PROPOSED PERENNIAL

PROPOSED ANNUAL

TW/BW TOP/BOTTOM OF WALL

104 PROPOSED CONTOUR

(103) EXISTING CONTOUR

Scale: 1" = 10'

0 10 20 40

REV. NO.	DATE	DESCRIPTION
1	9/21/2015	REVISE LANDSCAPE PLAN BAS HOUSE PLANS RECEIVED ON

DRAWING TITLE: PLANTING PLAN

DRAWN BY: J.S.

CHECKED

SCALE: AS NOTED

DATE: Aug 4, 2015

DRAWING NUMBER: L-1

SHEET 1 OF 1

B2

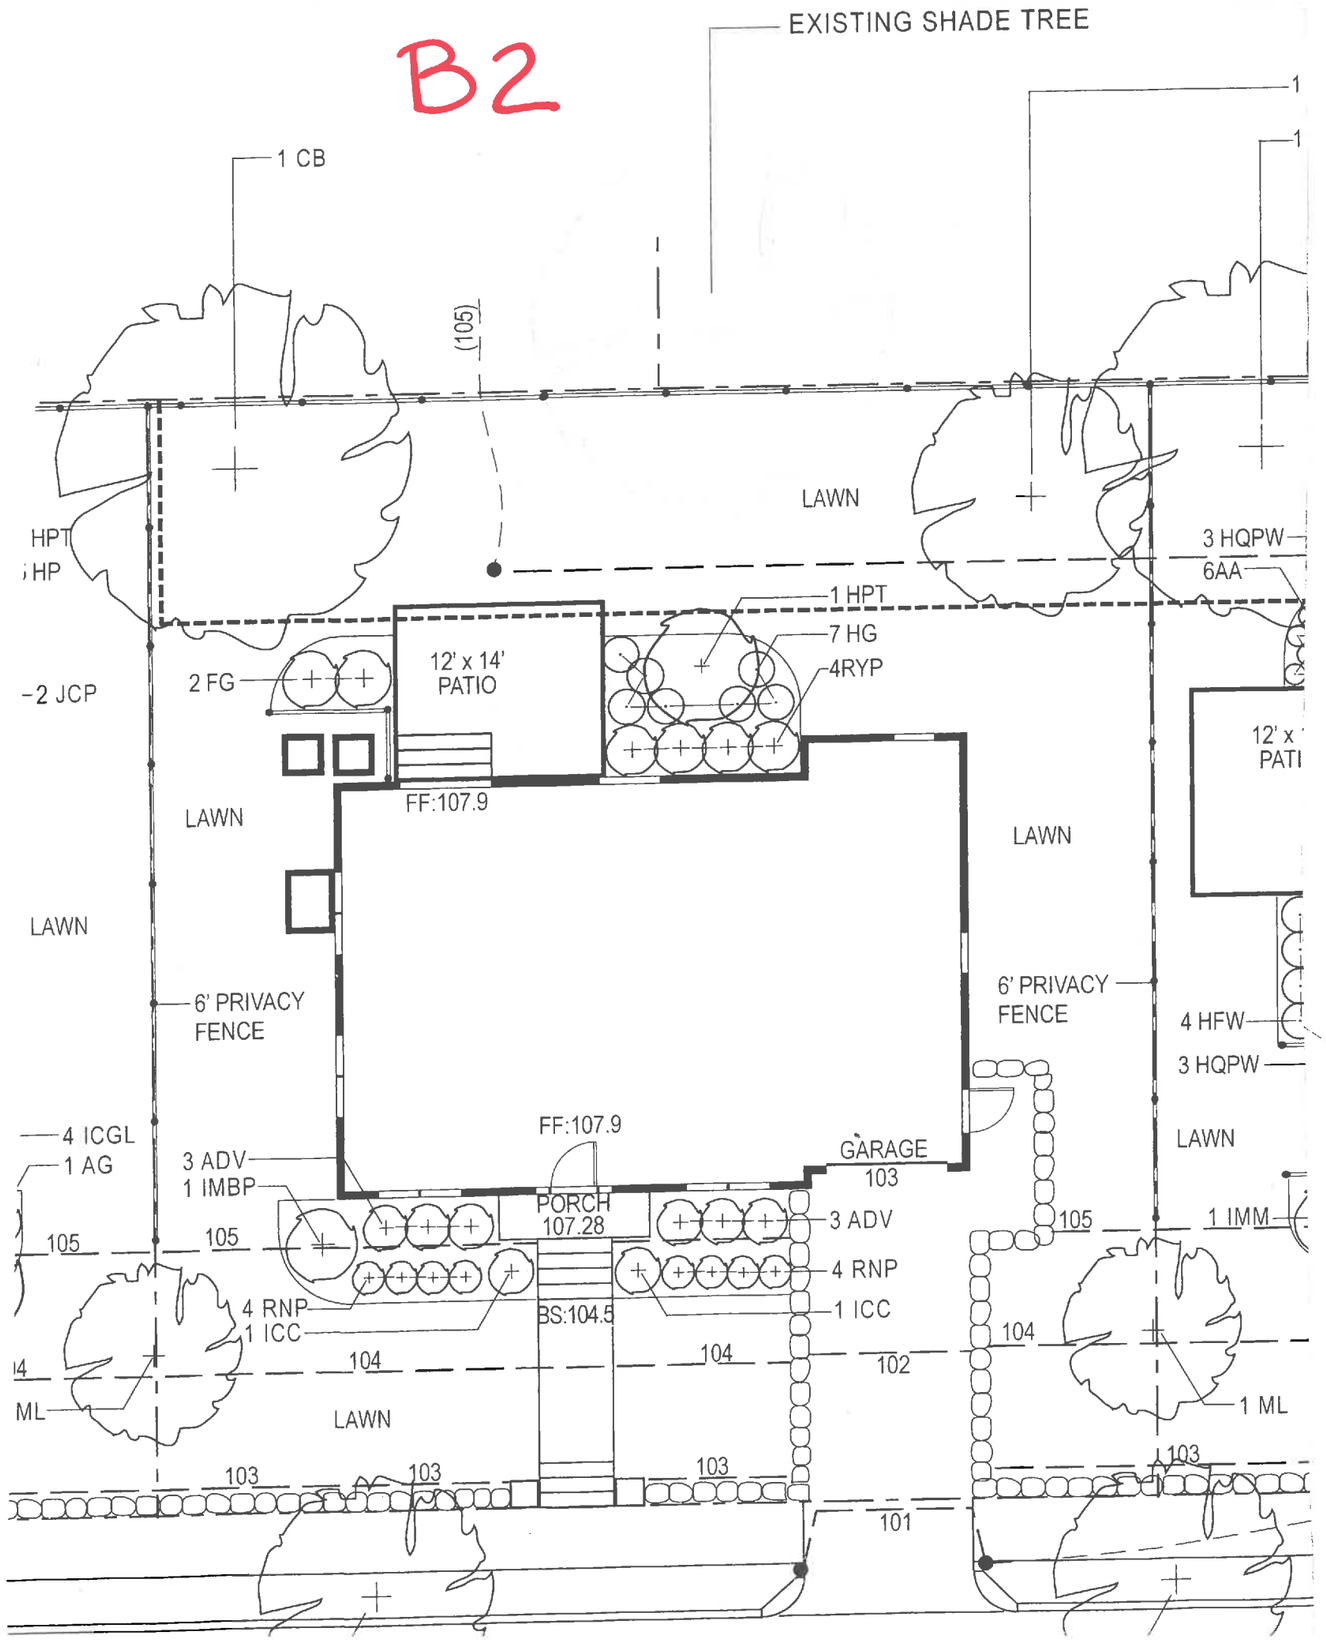

LEGEND

EXISTING TREE

PROPOSED TREE

PROPOSED SHRUB

PROPOSED PERENNIAL

PROPOSED ANNUAL

TW/BW TOP/BOTTOM OF WALL

104 PROPOSED CONTOUR

(103) EXISTING CONTOUR

Scale: 1" = 10'

0 10 20 40

REV. NO.	DATE	DESCRIPTION
1	9/21/2015	REVISE LANDSCAPE PLAN BAS HOUSE PLANS RECEIVED ON

DRAWING TITLE: PLANTING PLAN

DRAWN BY: J.S.

CHECKED

SCALE: AS NOTED

DATE: Aug 4, 2015

DRAWING NUMBER: L-1

SHEET 1 OF 1

B3

LEGEND

EXISTING TREE

PROPOSED TREE

PROPOSED SHRUB

PROPOSED PERENNIAL

PROPOSED ANNUAL

TW/BW TOP/BOTTOM OF WALL

104 PROPOSED CONTOUR

(103) EXISTING CONTOUR

Scale: 1" = 10'

0 10 20 40

REV. NO.	DATE	DESCRIPTION
1	9/21/2015	REVISE LANDSCAPE PLAN BAS HOUSE PLANS RECEIVED ON

DRAWING TITLE

PLANTING PLAN

DRAWING NU
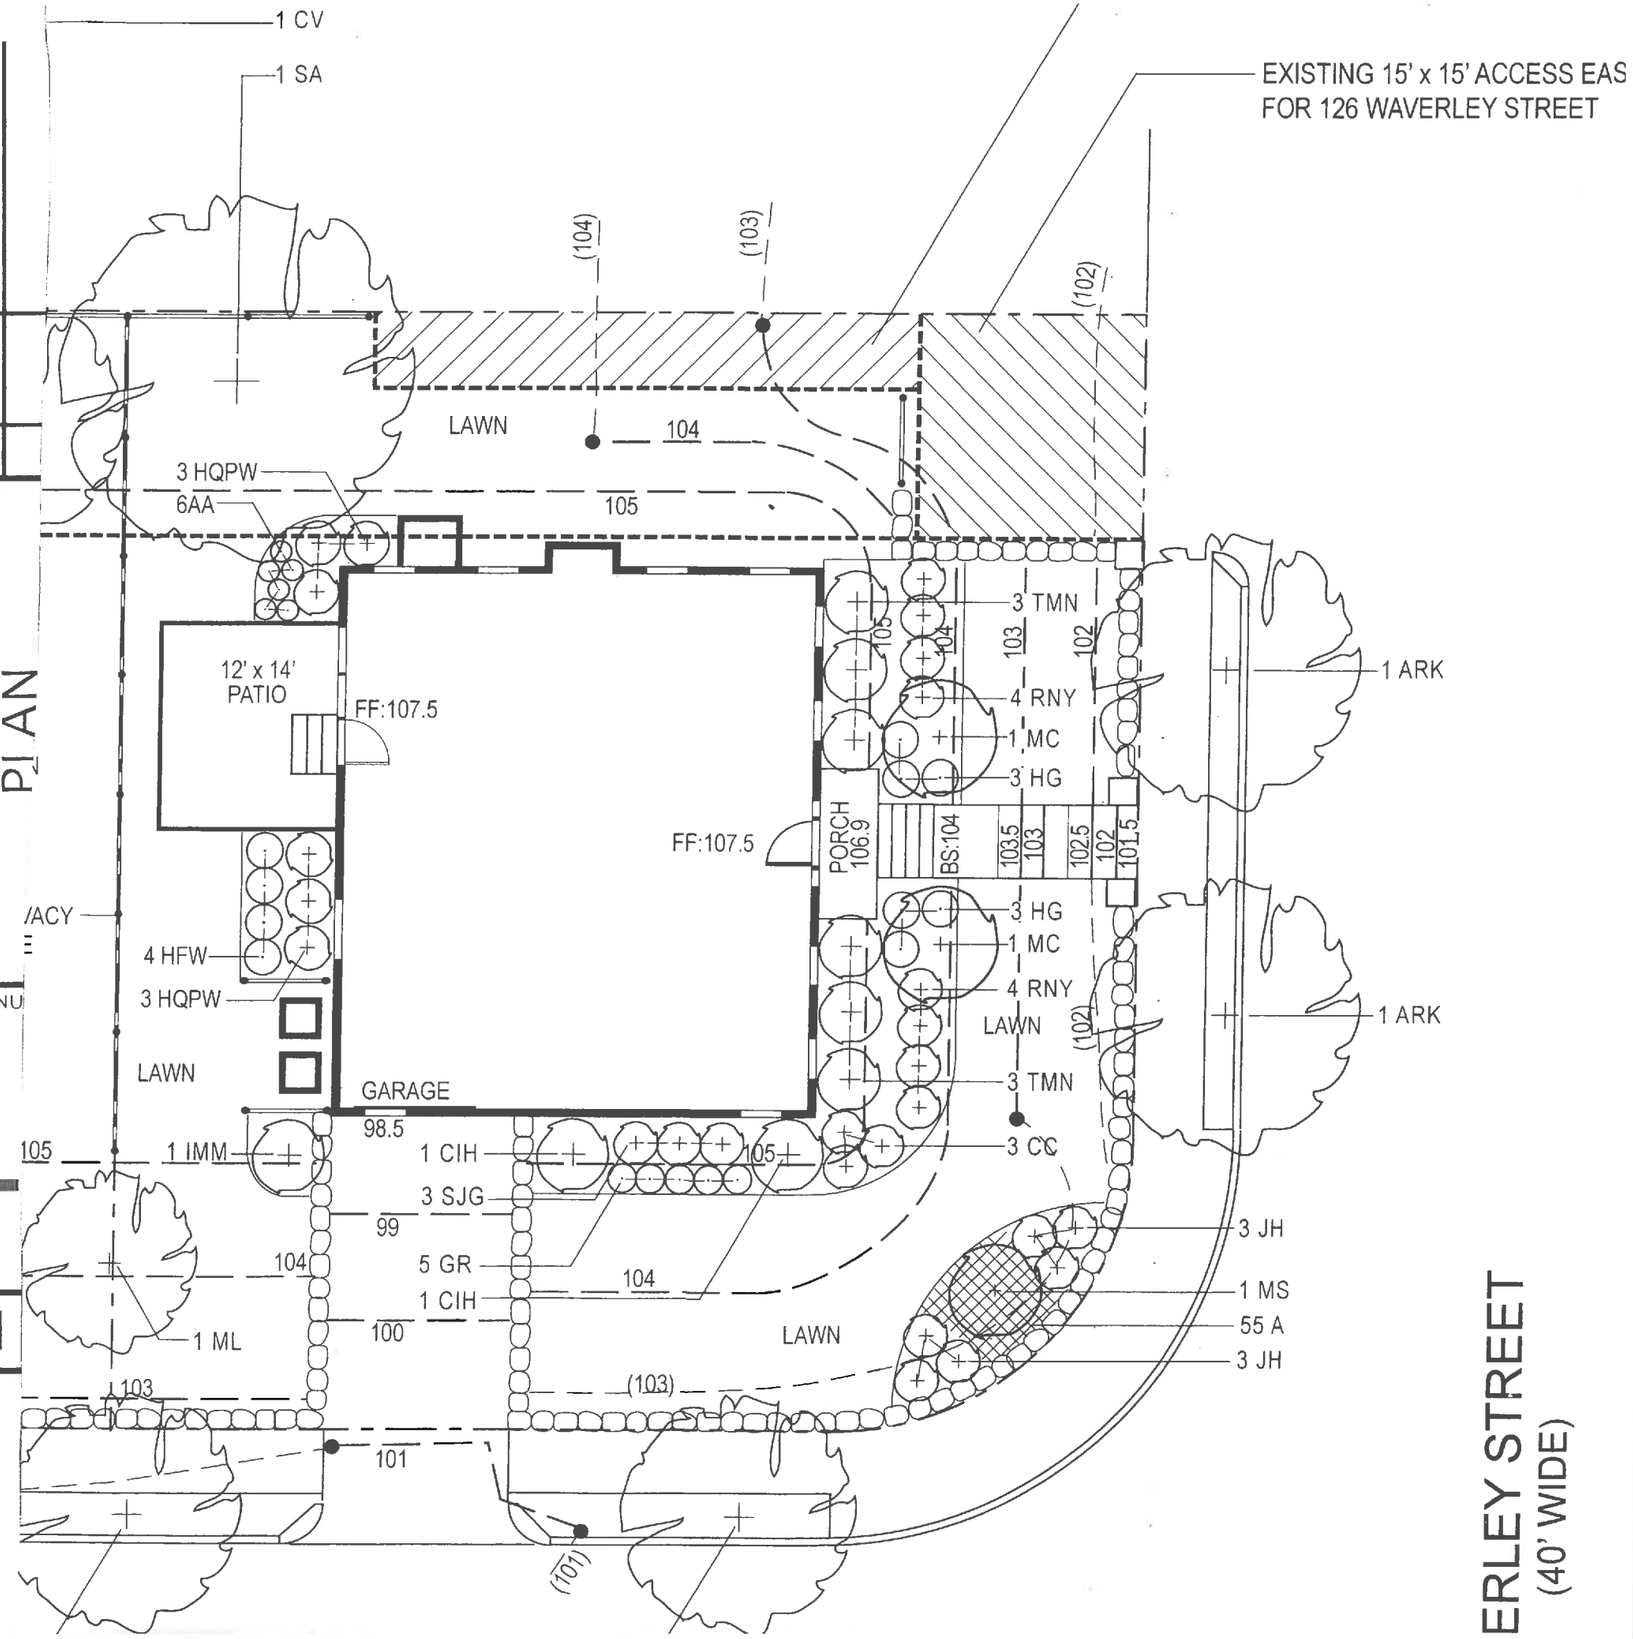
SHEET 1