B2

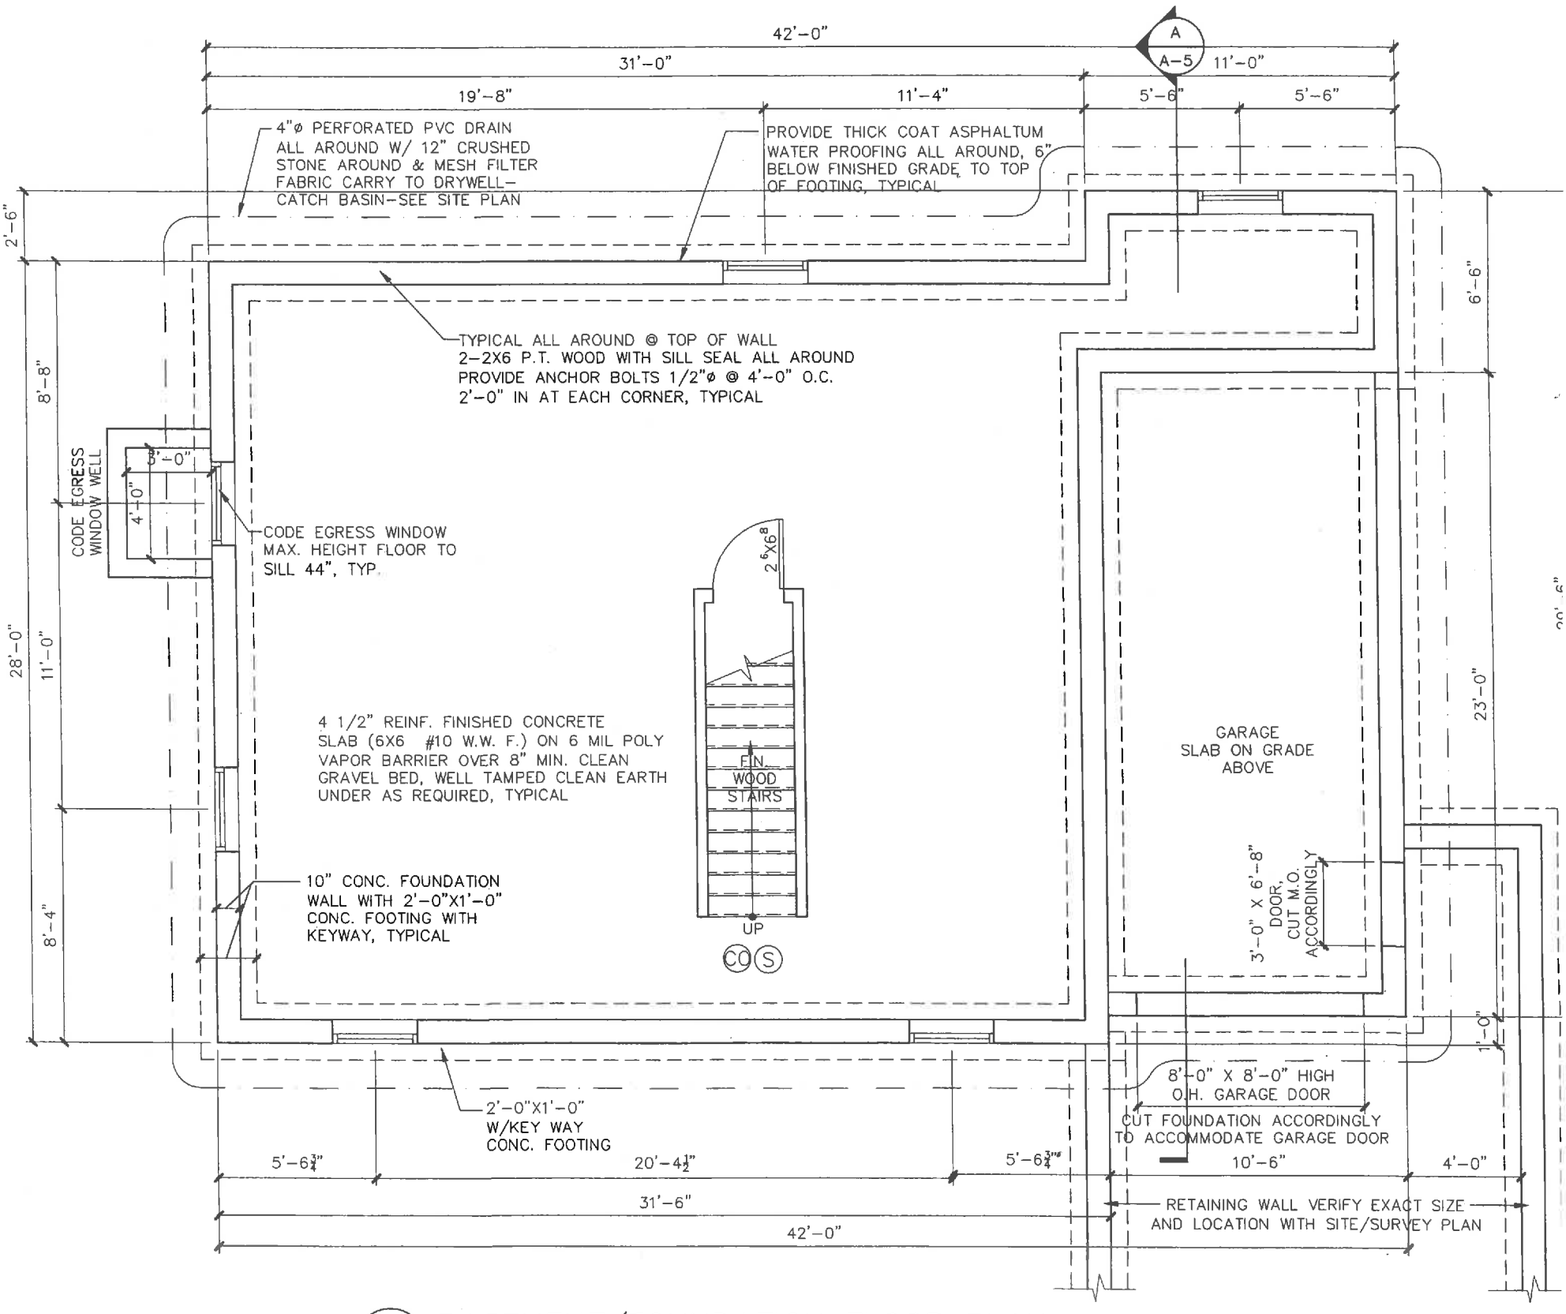

BASEMENT/FOUNDATION FLOOR PLAN

SCALE 1/4"=1'-0"

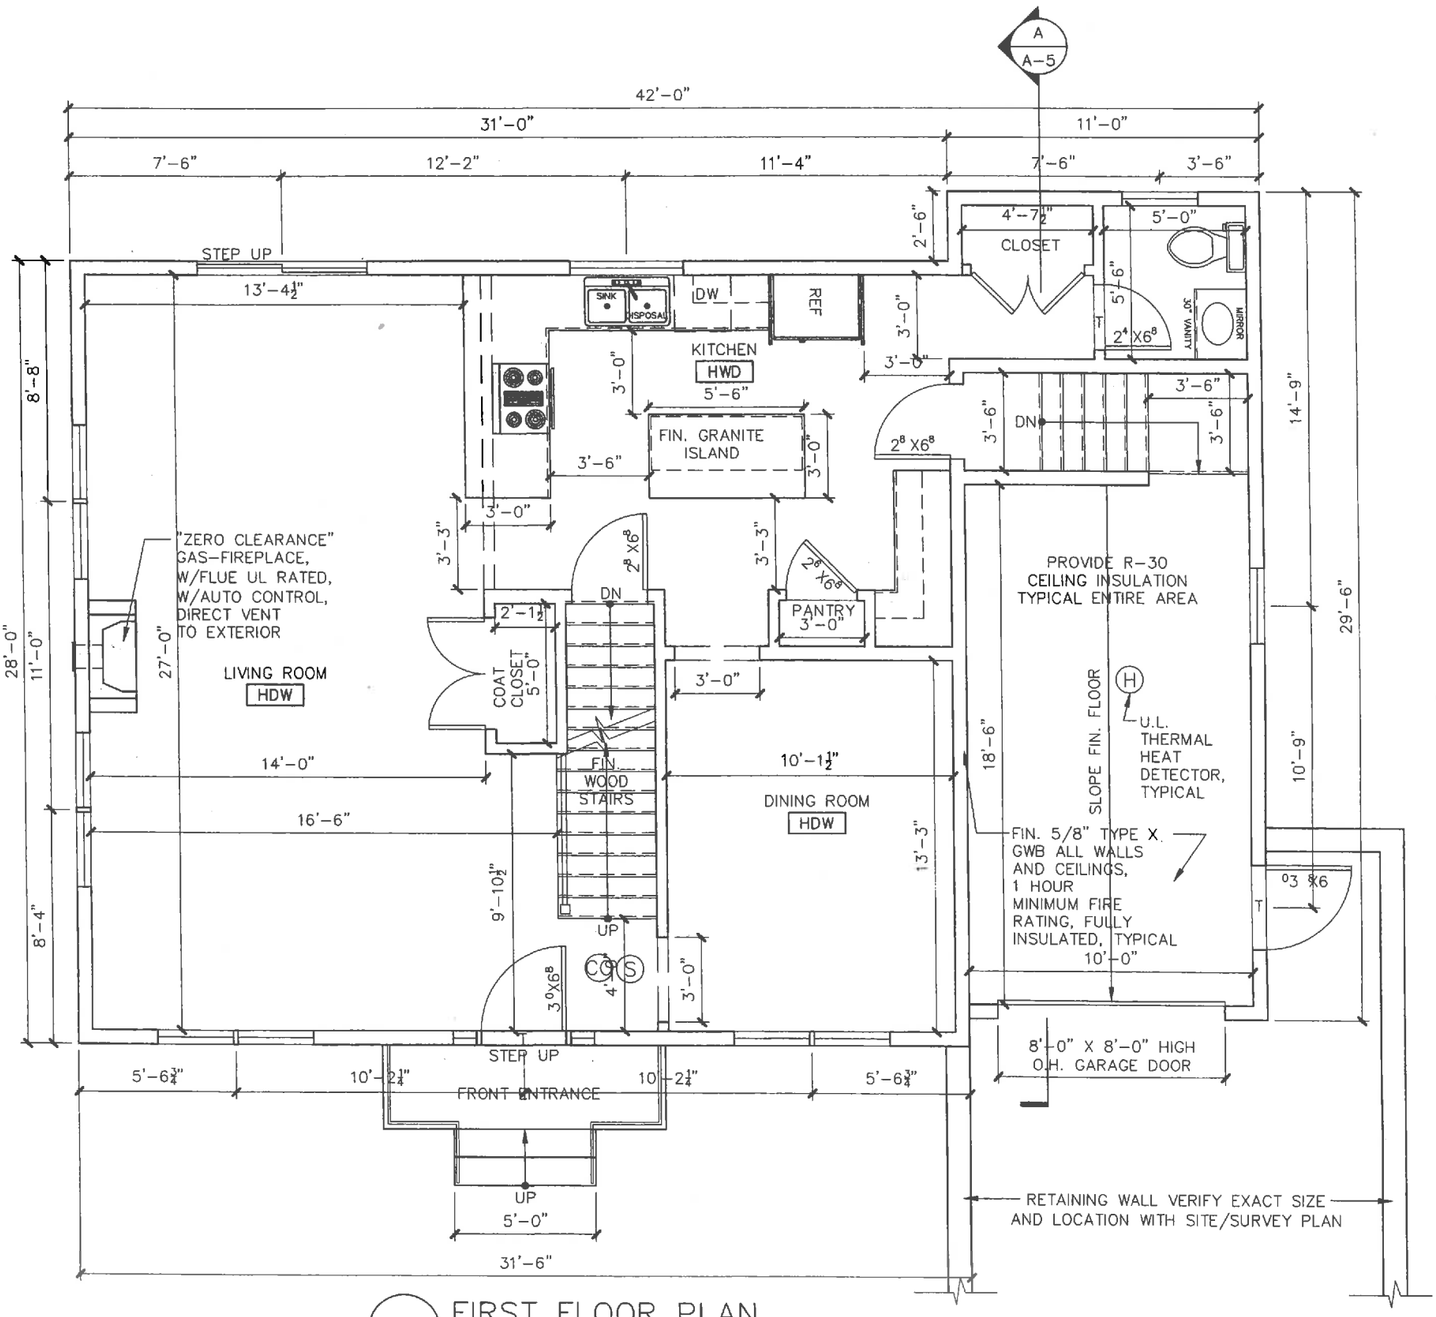

FIRST FLOOR PLAN

SCALE 1/4"=1'-0"

B2

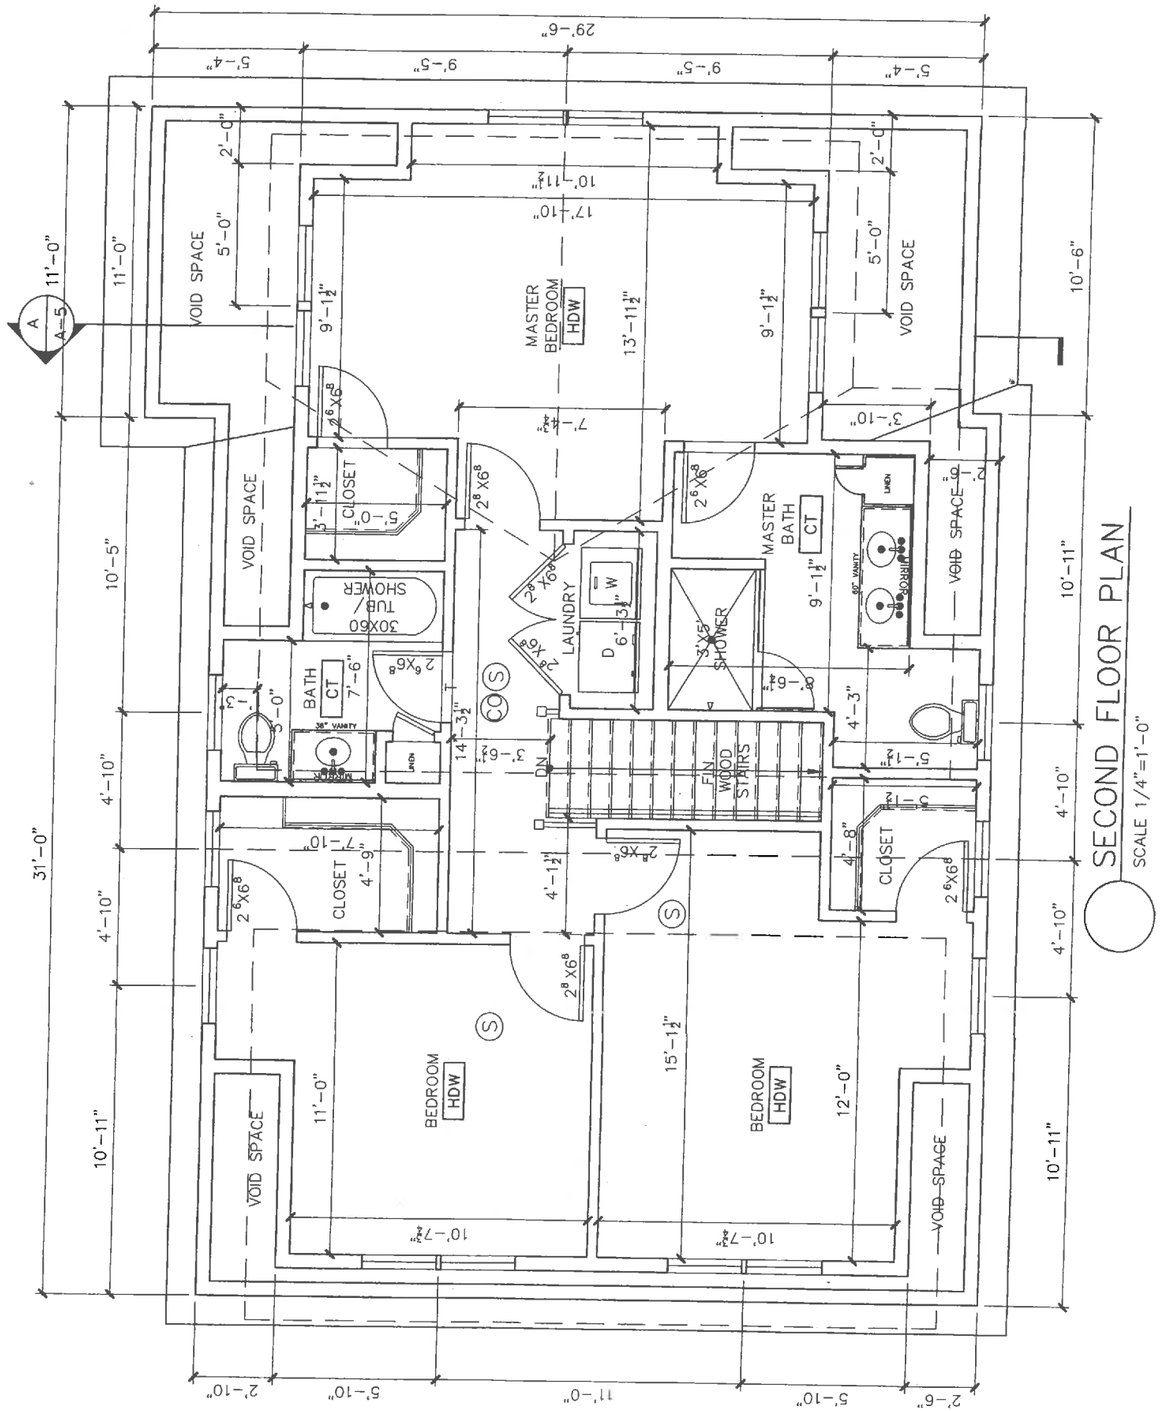

SECOND FLOOR PLAN
SCALE 1/4"=1'-0"
MASTER BEDROOM
HDW
MASTER BATH
CT
VOID SPACE
CLOSET
30X60 TUB/ SHOWER
BATH
CT
LAUNDRY
W
D
3'X5' SHOWER
FIN WOOD STAIRS
BEDROOM
HDW
BEDROOM
HDW
VOID SPACE
VOID SPACE
VOID SPACE
VOID SPACE
VOID SPACE

B2

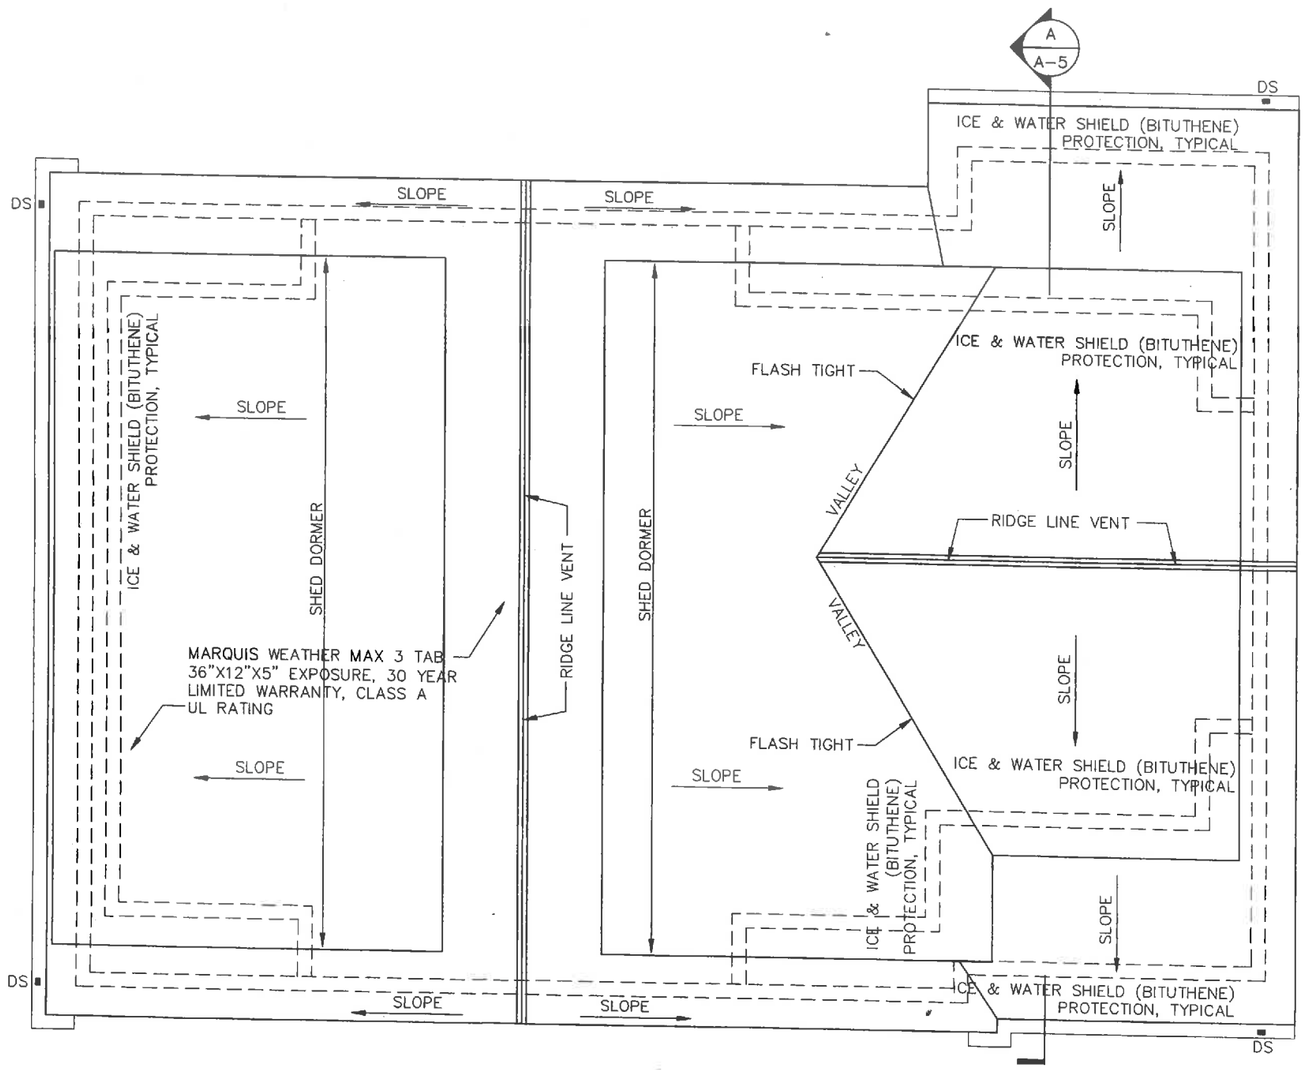

ROOF PLAN

SCALE 1/4"=1'-0"

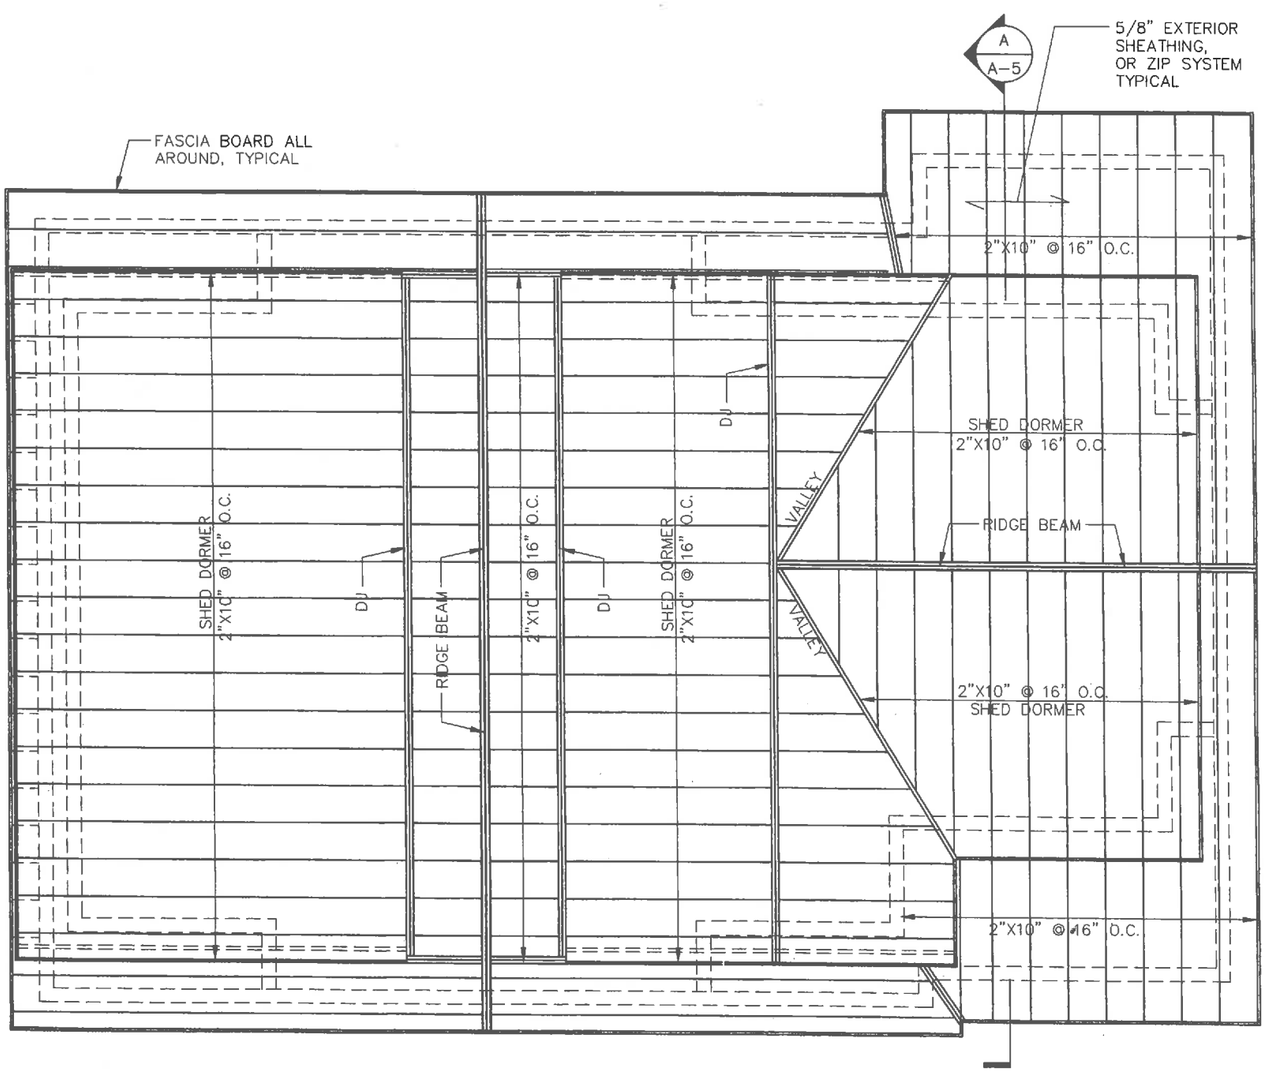

ROOF FRAMING PLAN

SCALE 1/4"=1'-0"

- ALL MATERIAL FINISHES AND COLORS TO BE AS PER OWNER
- ALL CROWN, BASE, TRIM, ETC MOLDINGS AS PER OWNER
- ALL PAINTING AND PAINT COLORS TO BE AS PER OWNER
- ALL DIMENSIONS TO BE VERIFIED IN THE FIELD
- EXACT PLACEMENT OF SHW COL. AND BEAM POCKETS TO BE VERIFIED WITH LUMBER COMPANY

SEE PRE-ENGINEERED STRUCTURAL DRAWINGS
AS DESIGNED BY OTHERS, TYPICAL, IE: (NATIONAL LUMBER COMPANY)