B3

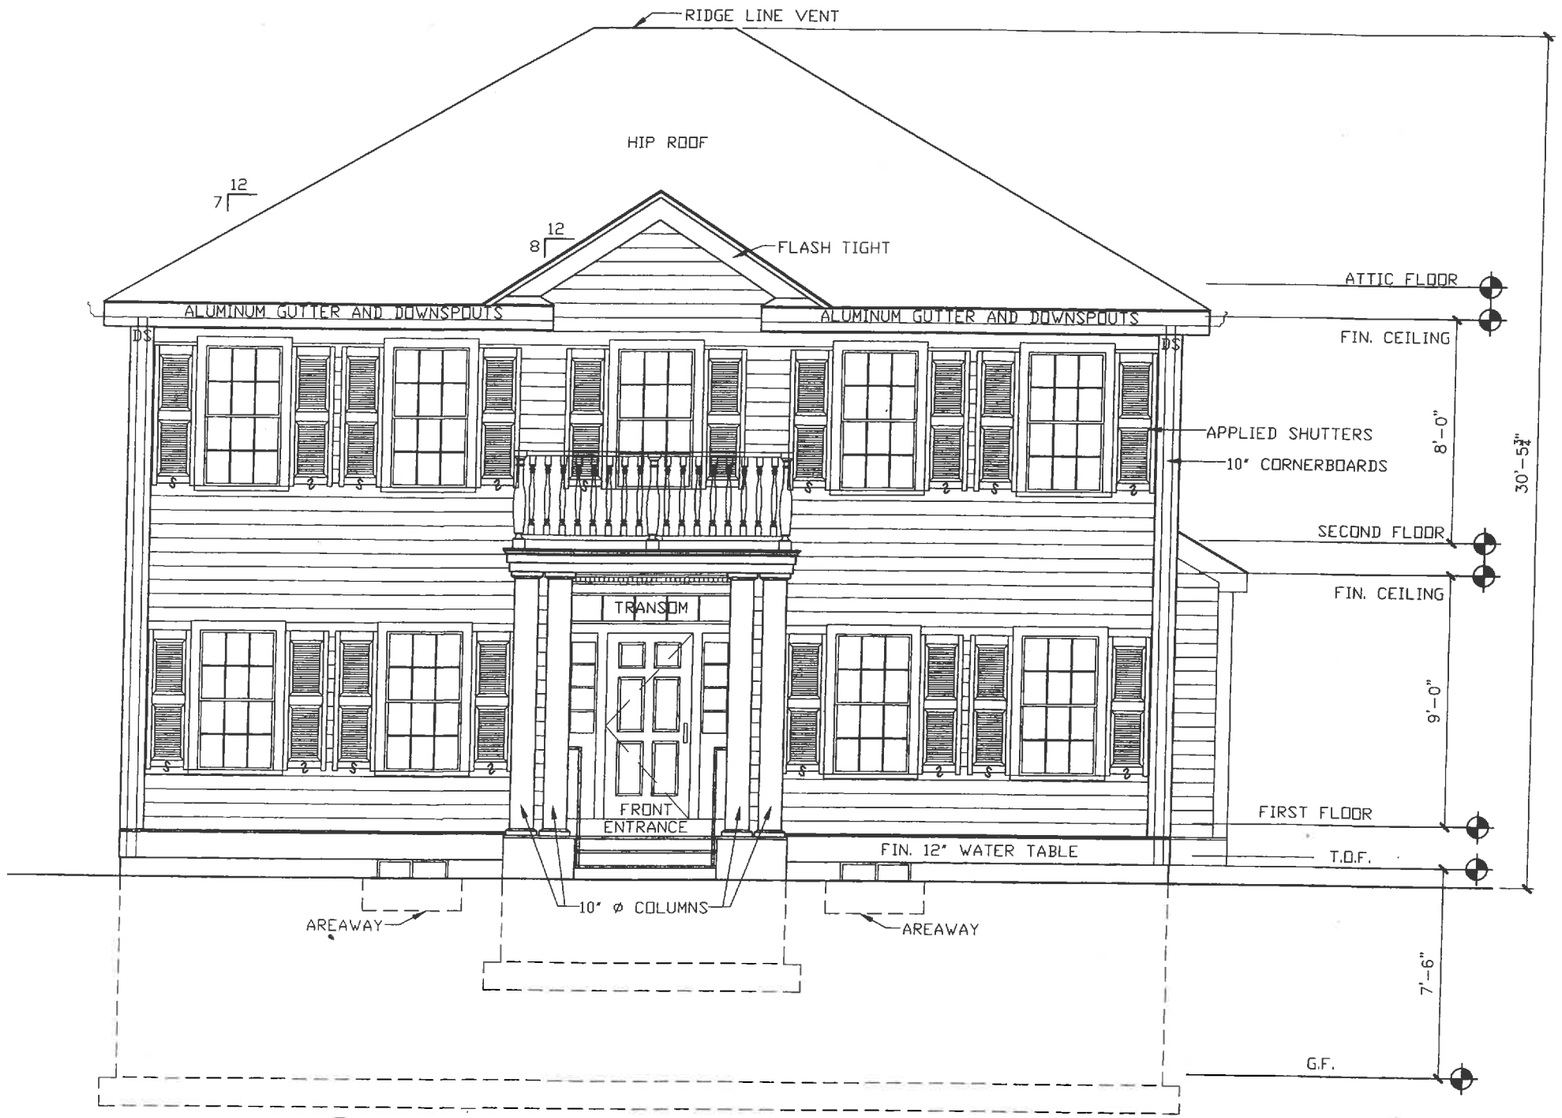

FRONT ELEVATION–WAVERLEY STREET

SCALE 1/4"=1'-0"

B3

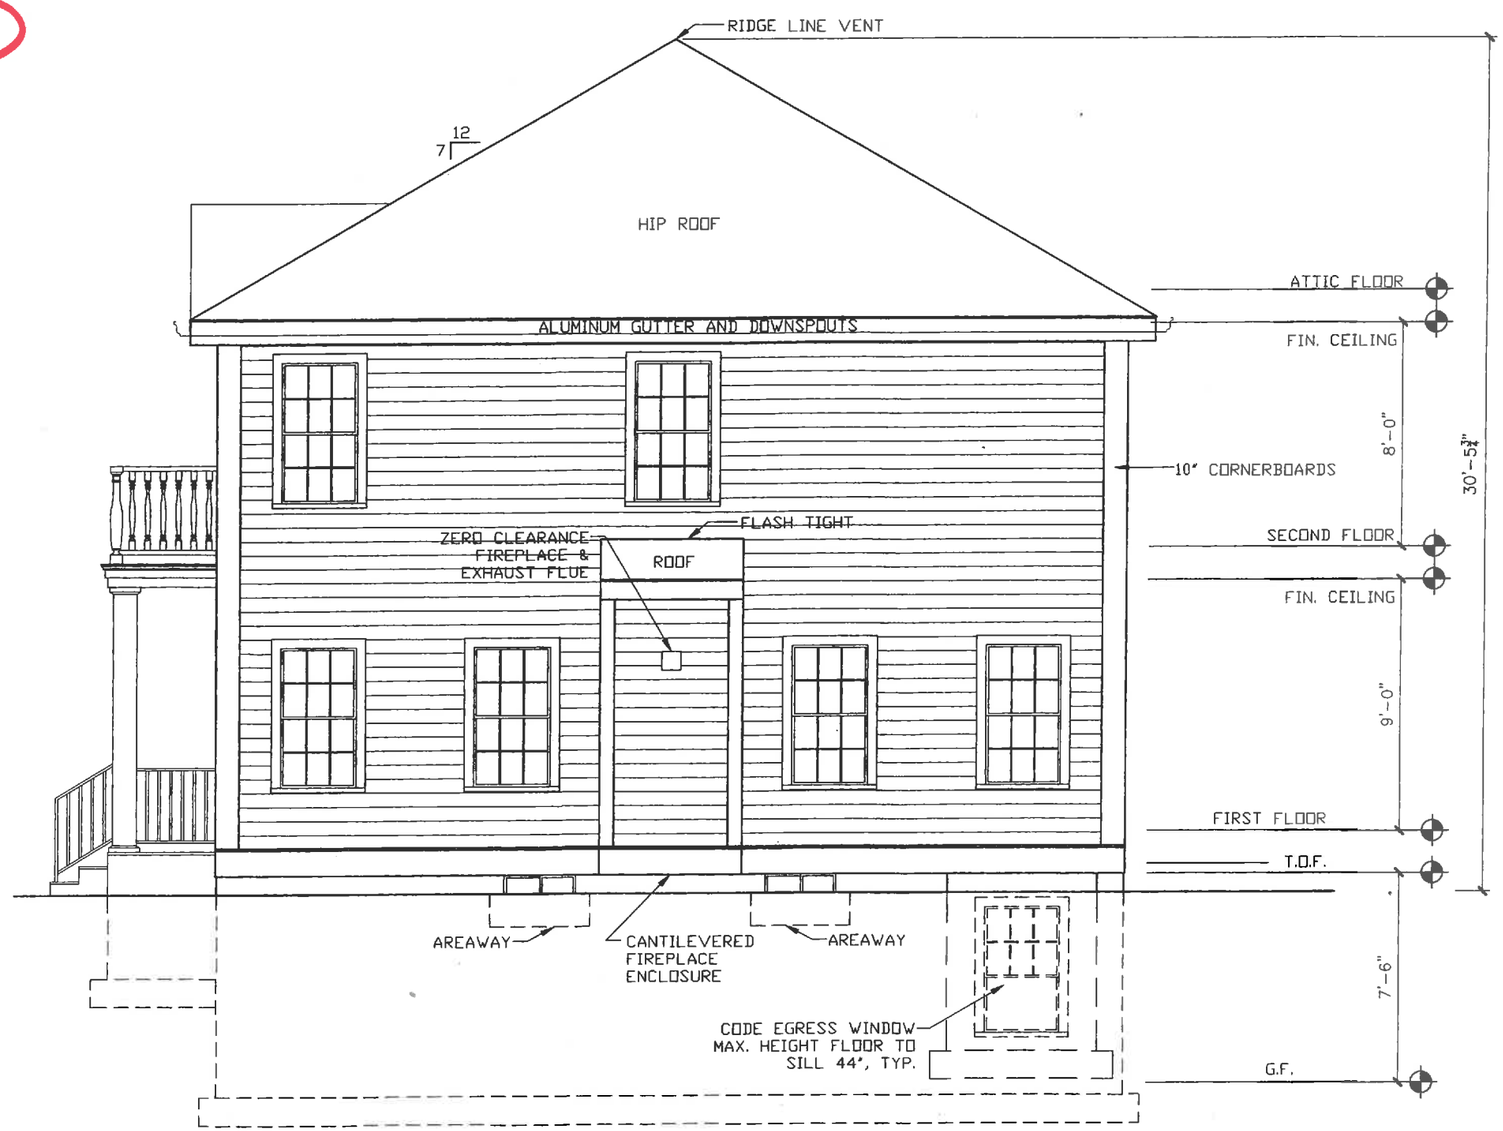

RIGHT SIDE ELEVATION

SCALE 1/4"=1'-0"

B3

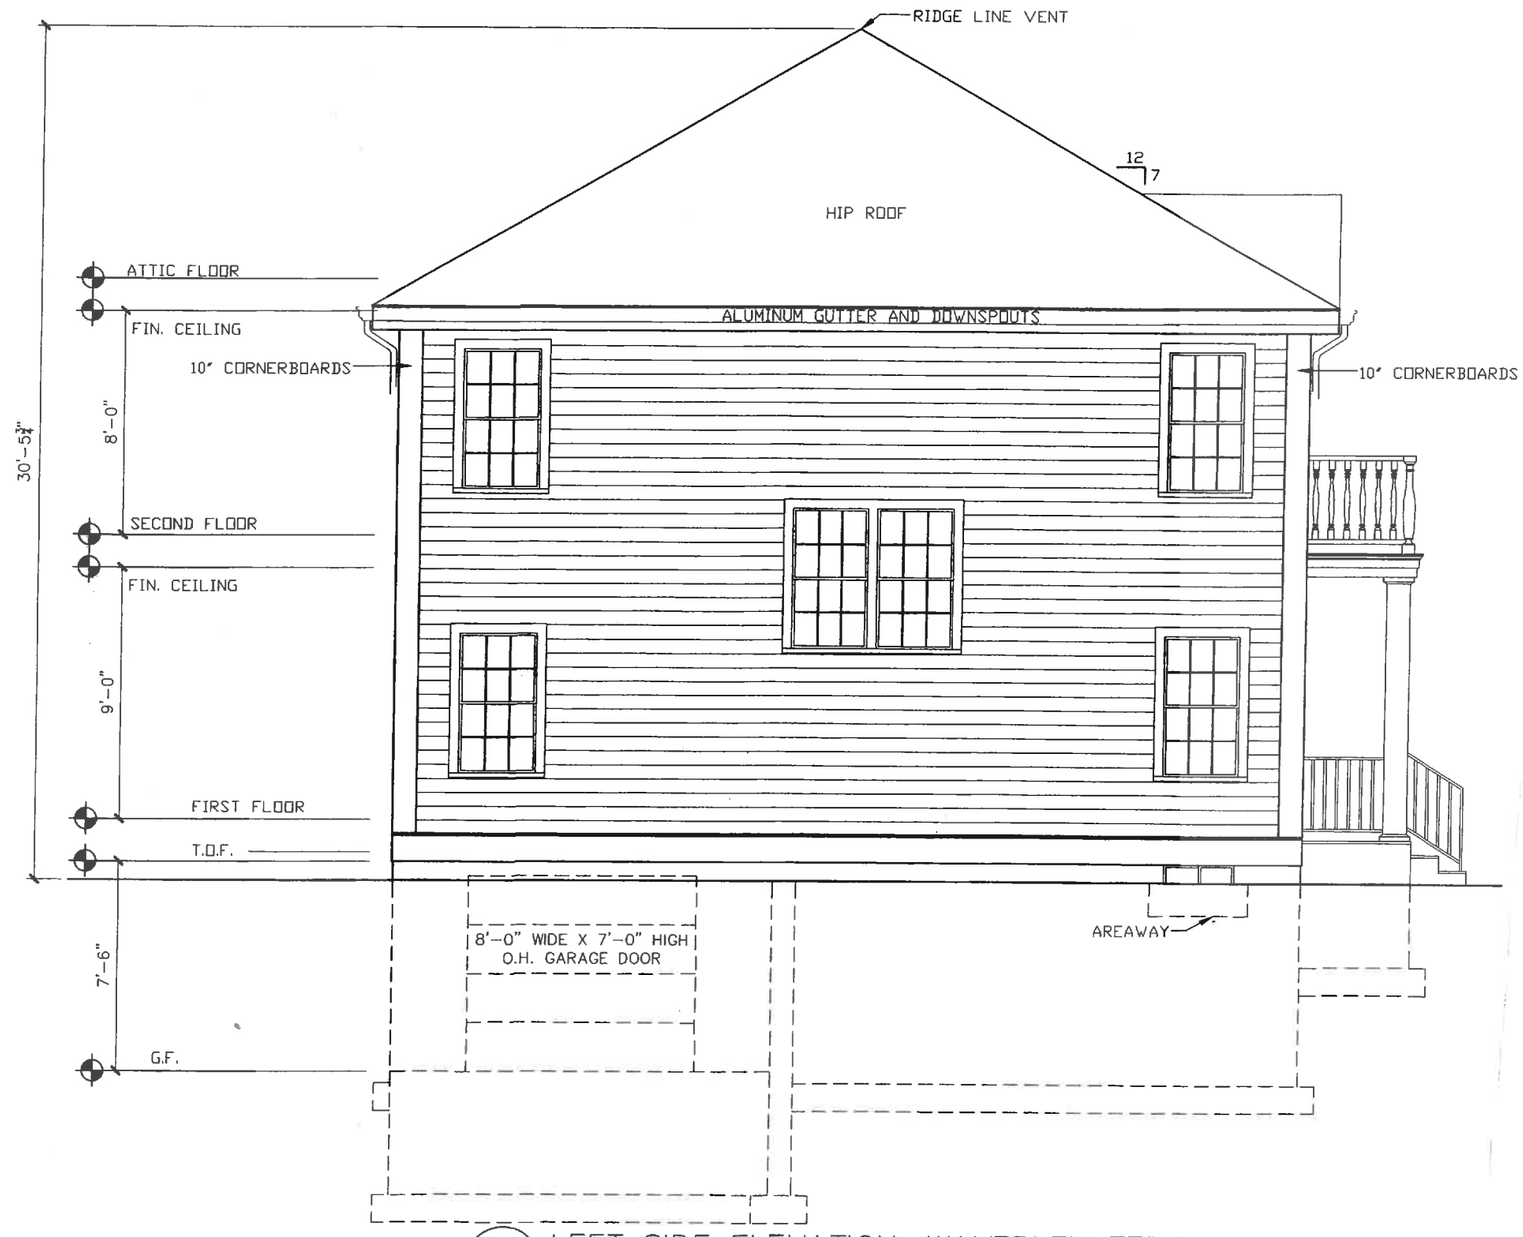

LEFT SIDE ELEVATION—WAVERLEY TERRACE

SCALE 1/4"=1'-0"

B3

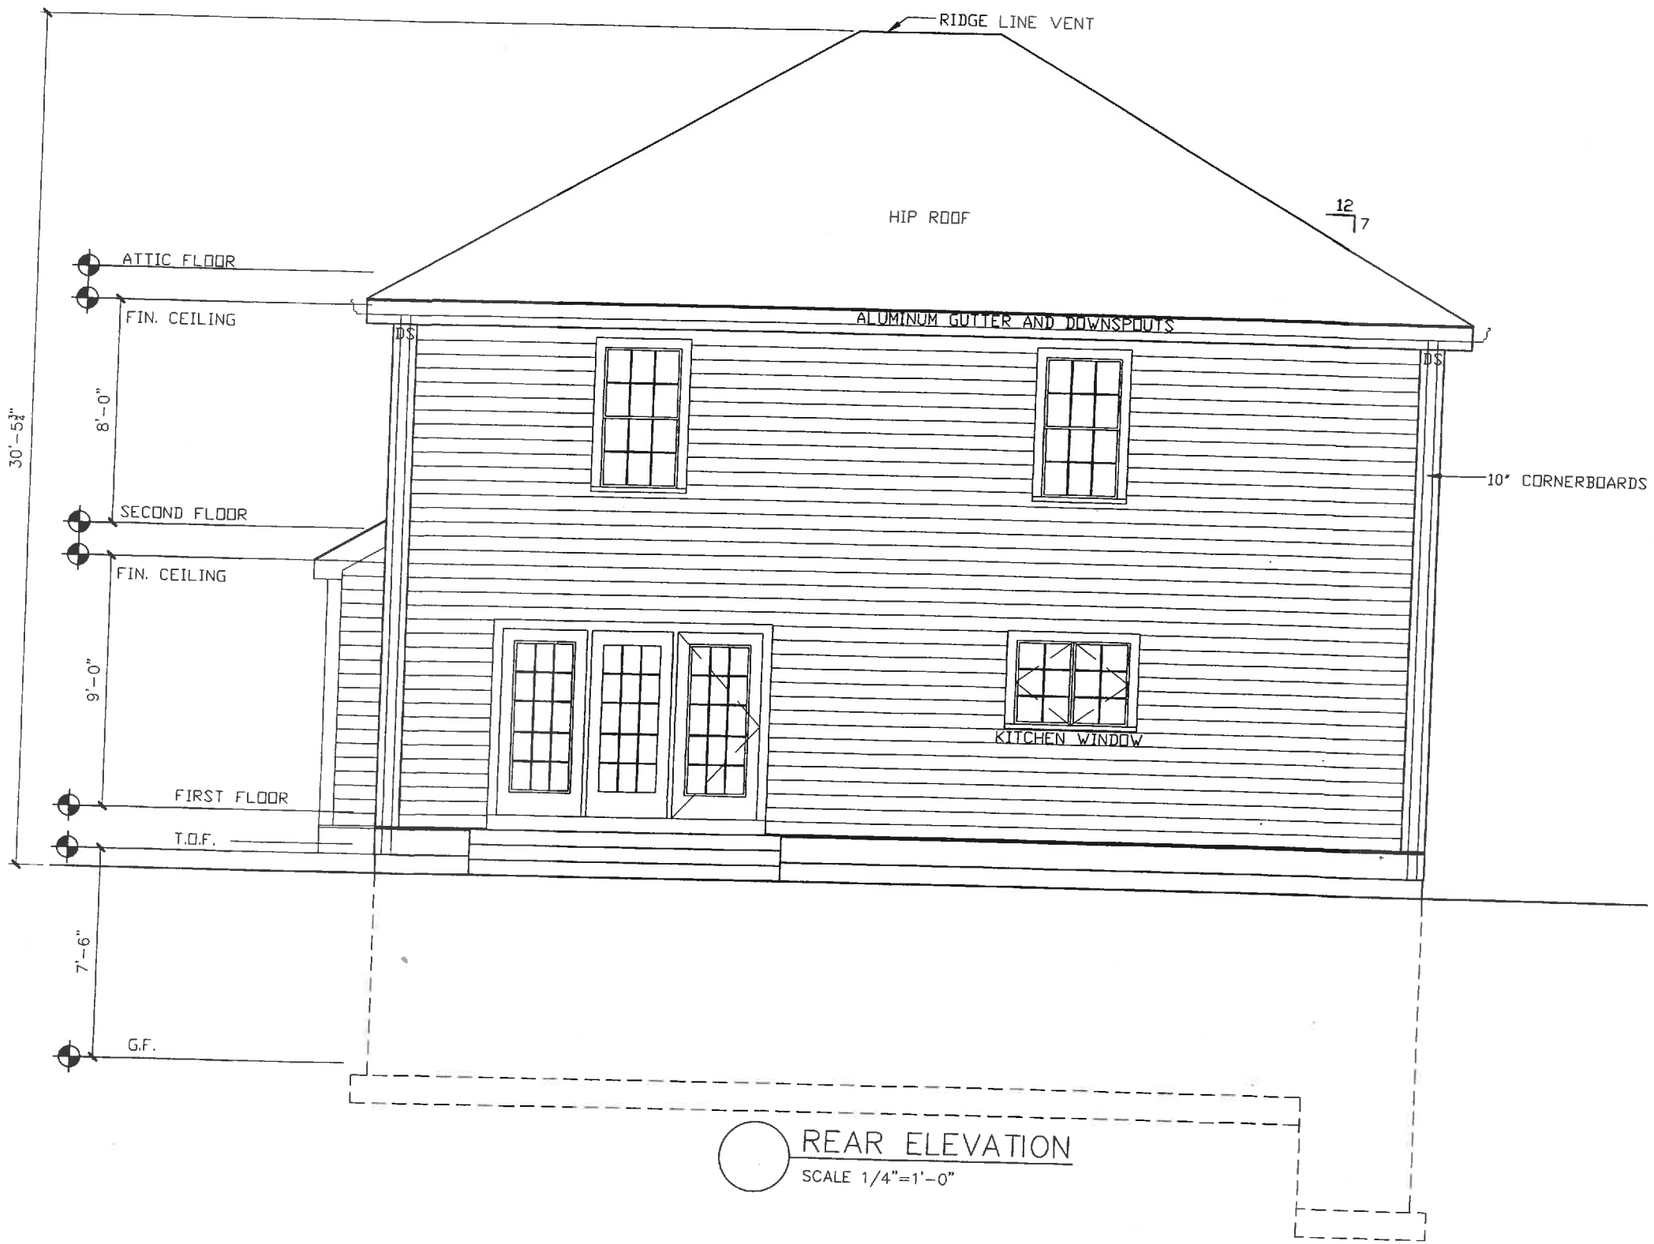

REAR ELEVATION

SCALE 1/4"=1'-0"

B3

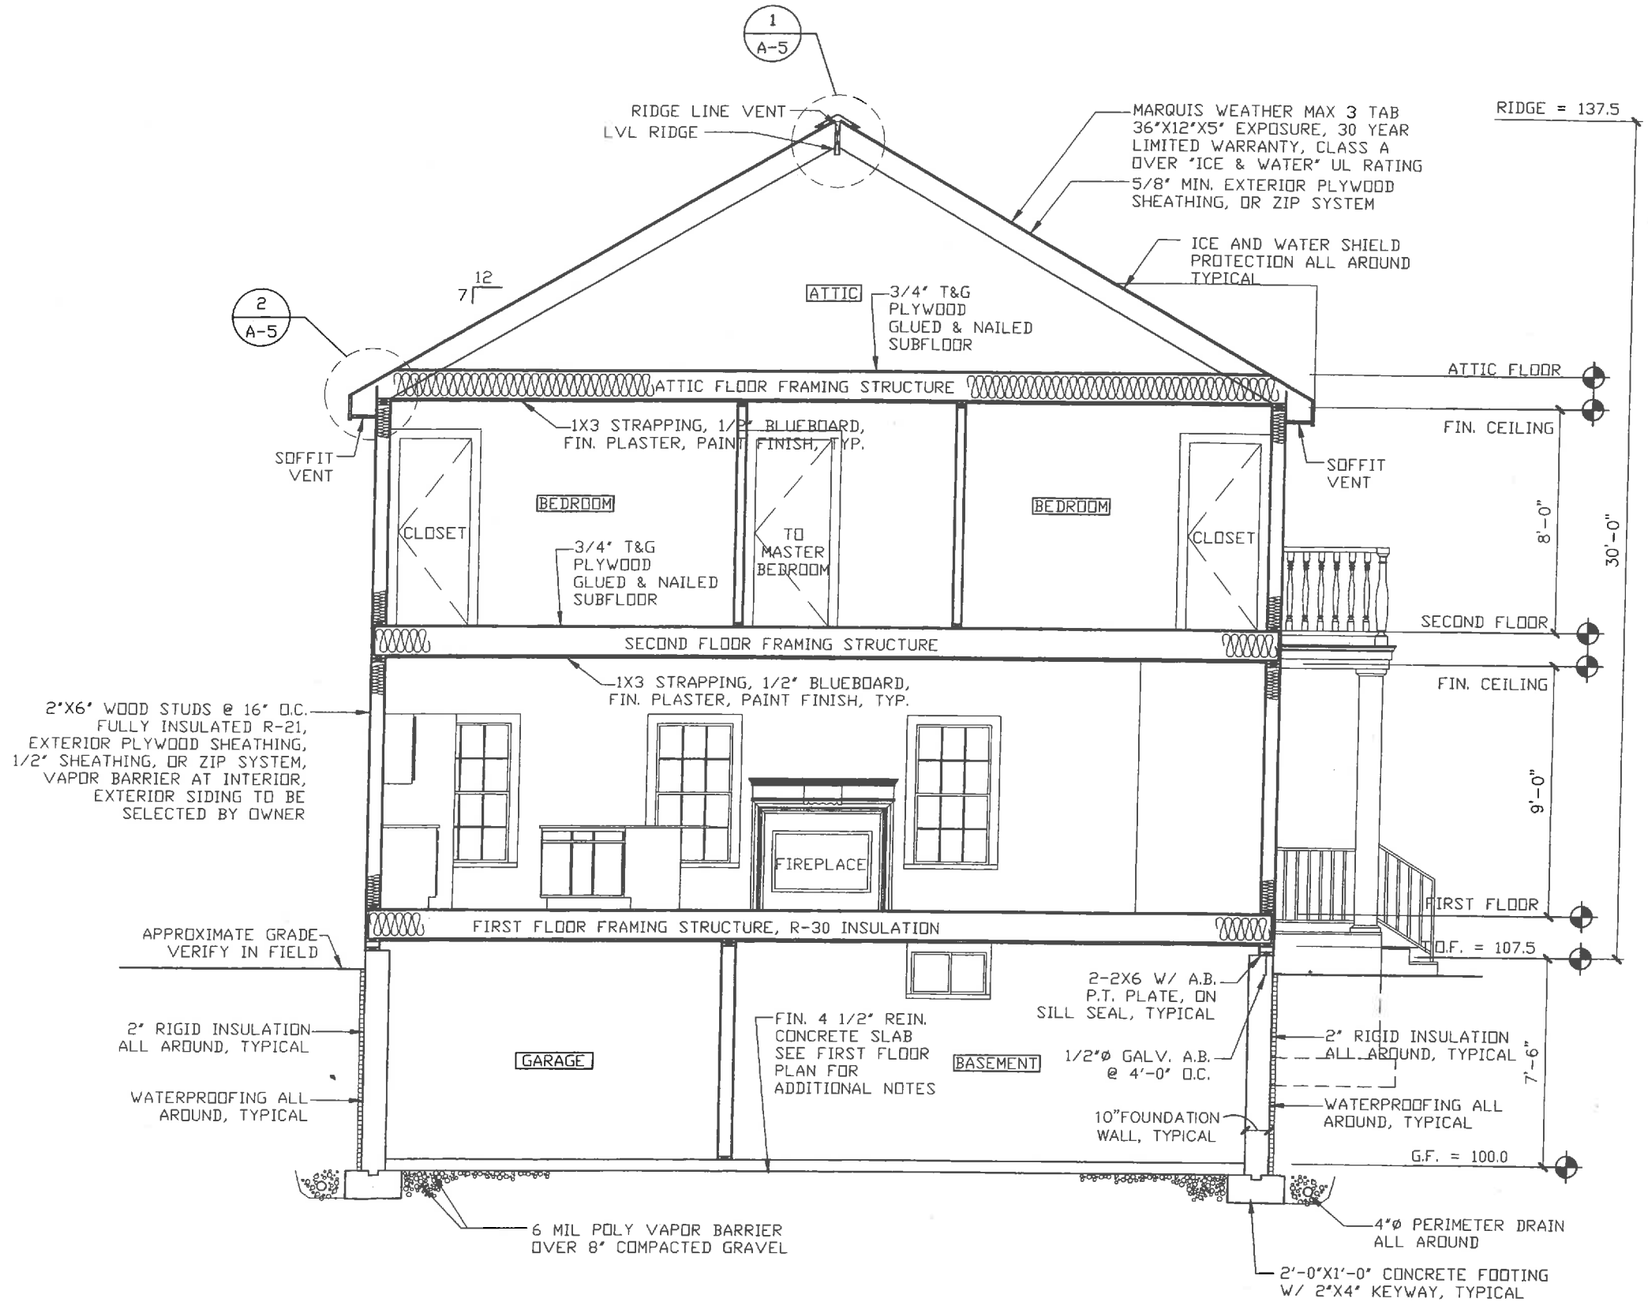

TYPICAL SECTION

1/4"= 1'-0"