B3

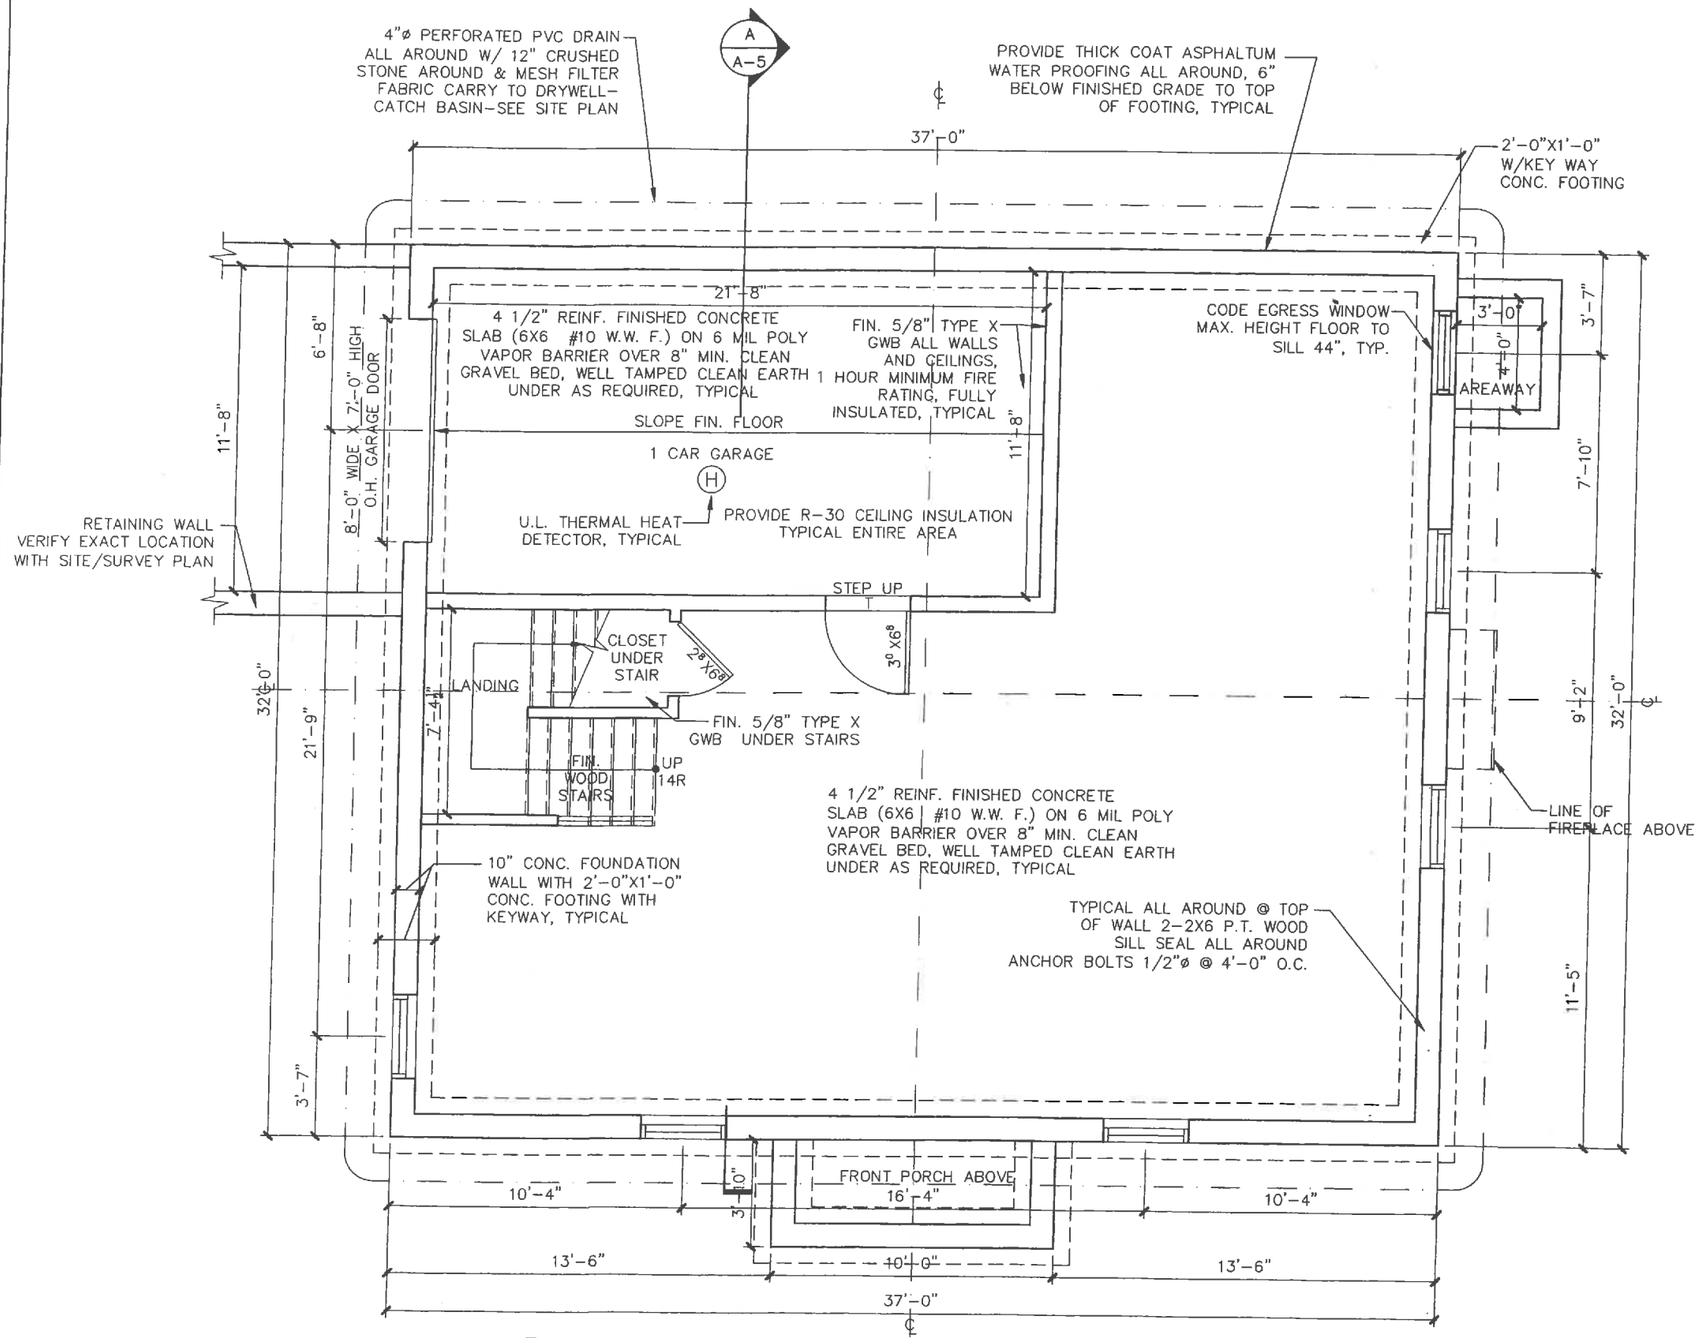

FOUNDATION/GARAGE/BASEMENT FLOOR PLAN

SCALE 1/4"=1'-0"

EXACT MATERIALS, COLORS TEXTURES, ETC.

B3

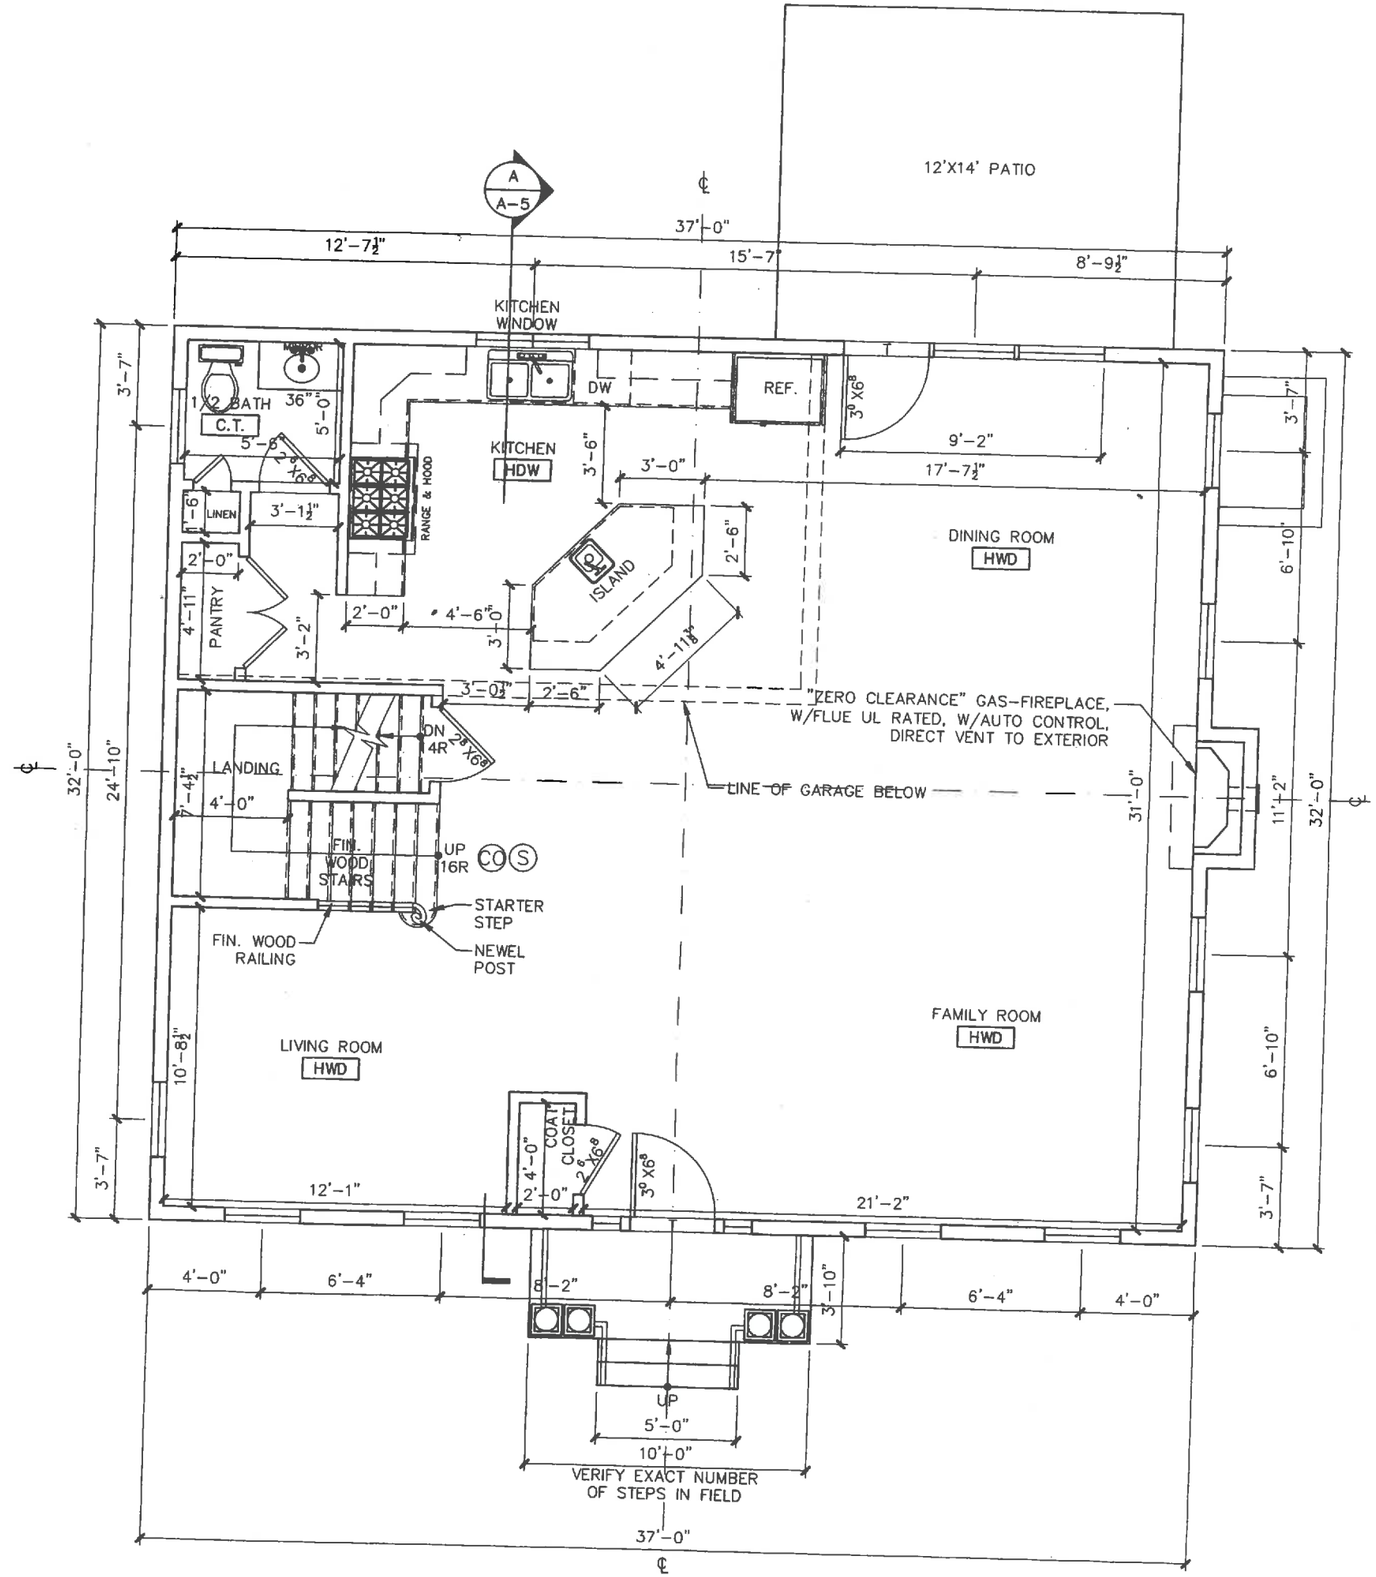

FIRST FLOOR PLAN

B3

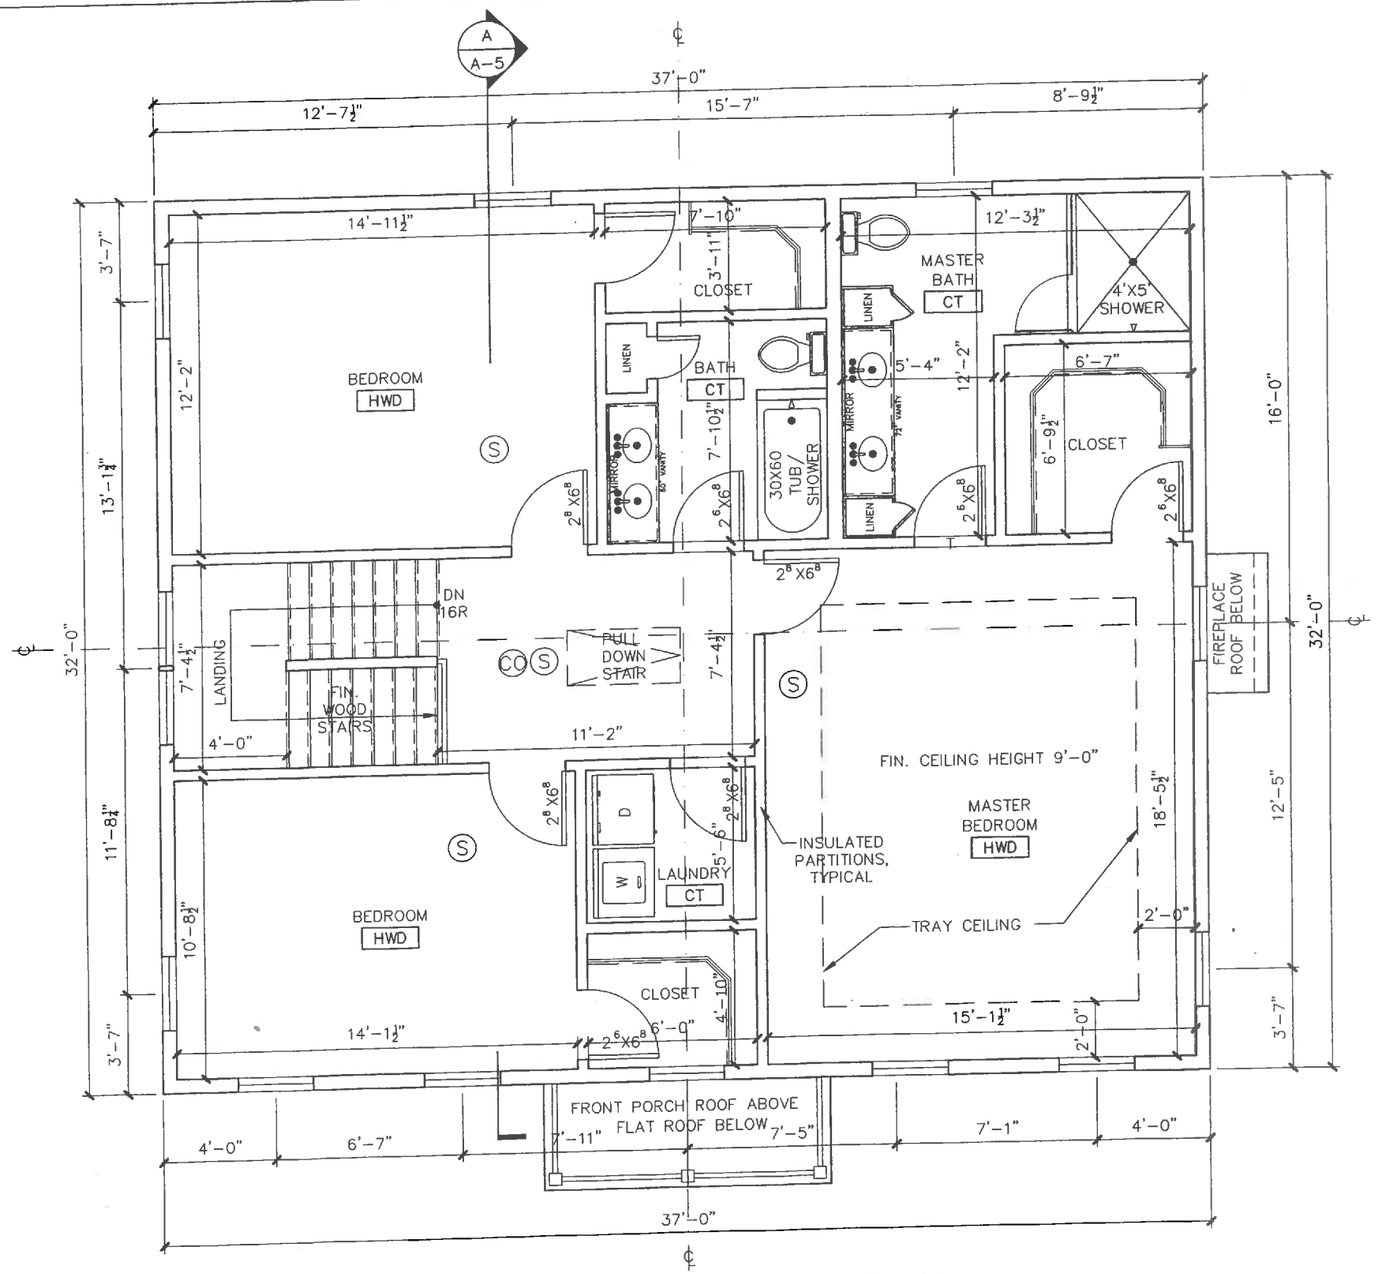

SECOND FLOOR PLAN

SCALE 1/4"=1'-0"

B3

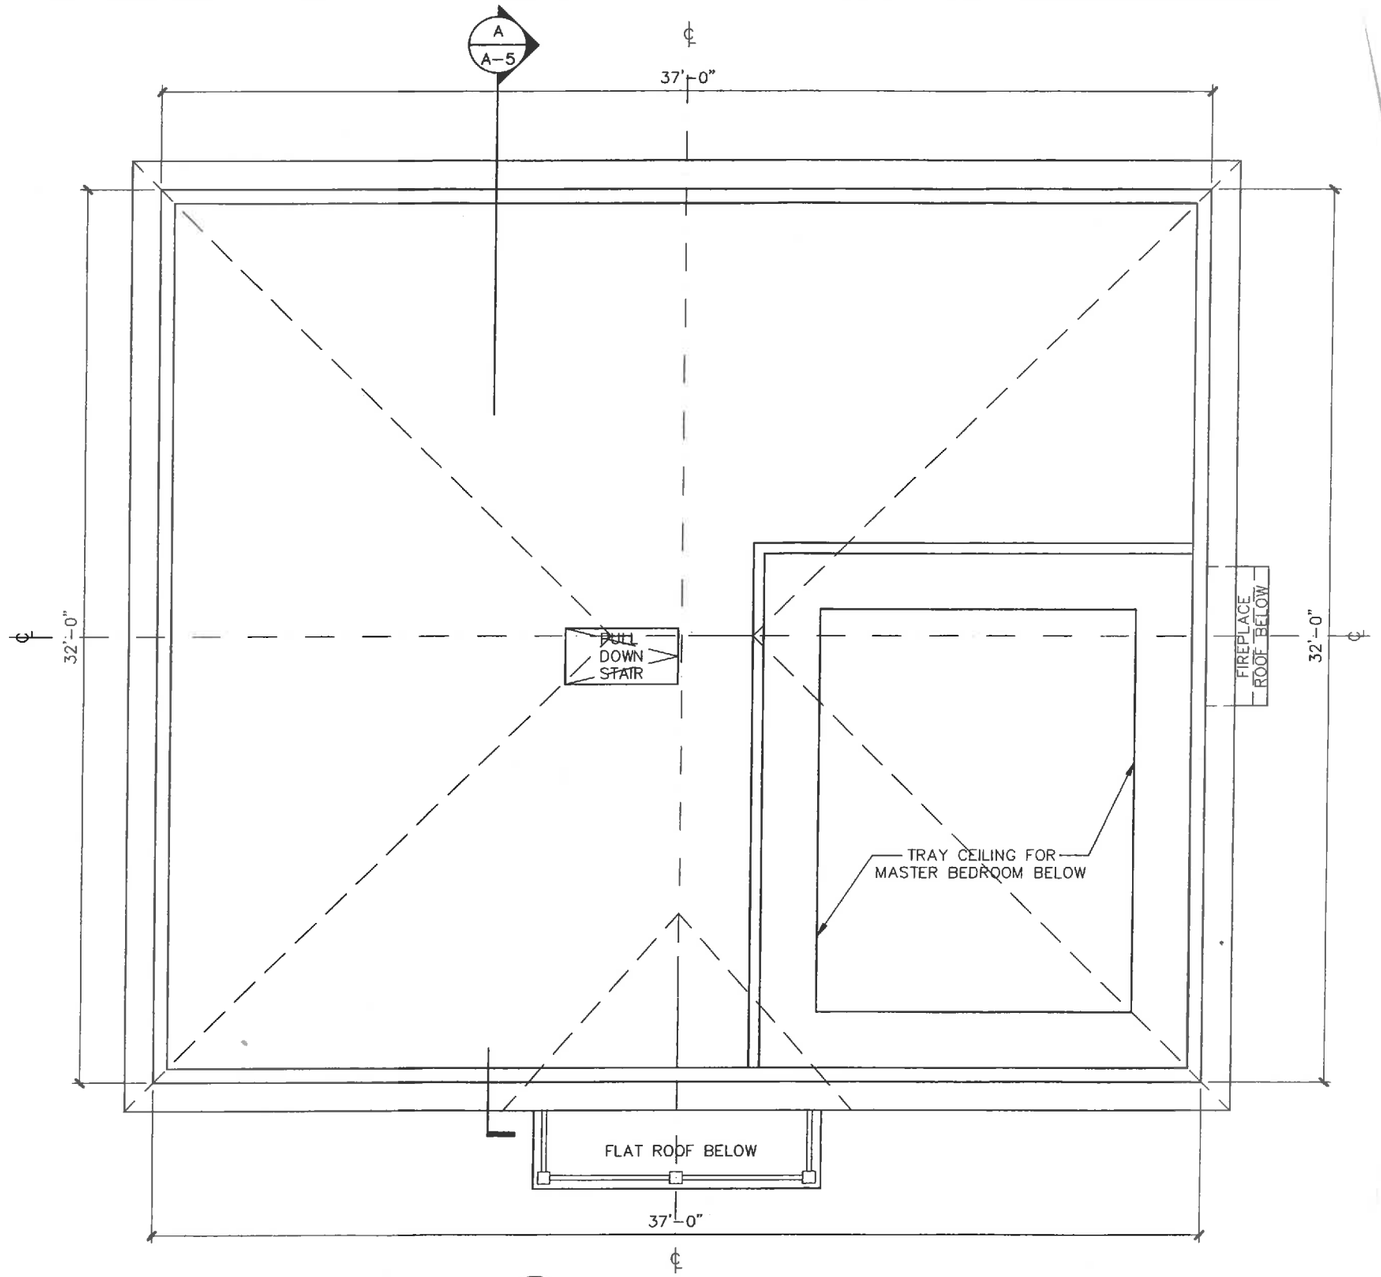

ATTIC PLAN

SCALE 1/4"=1'-0"

B3

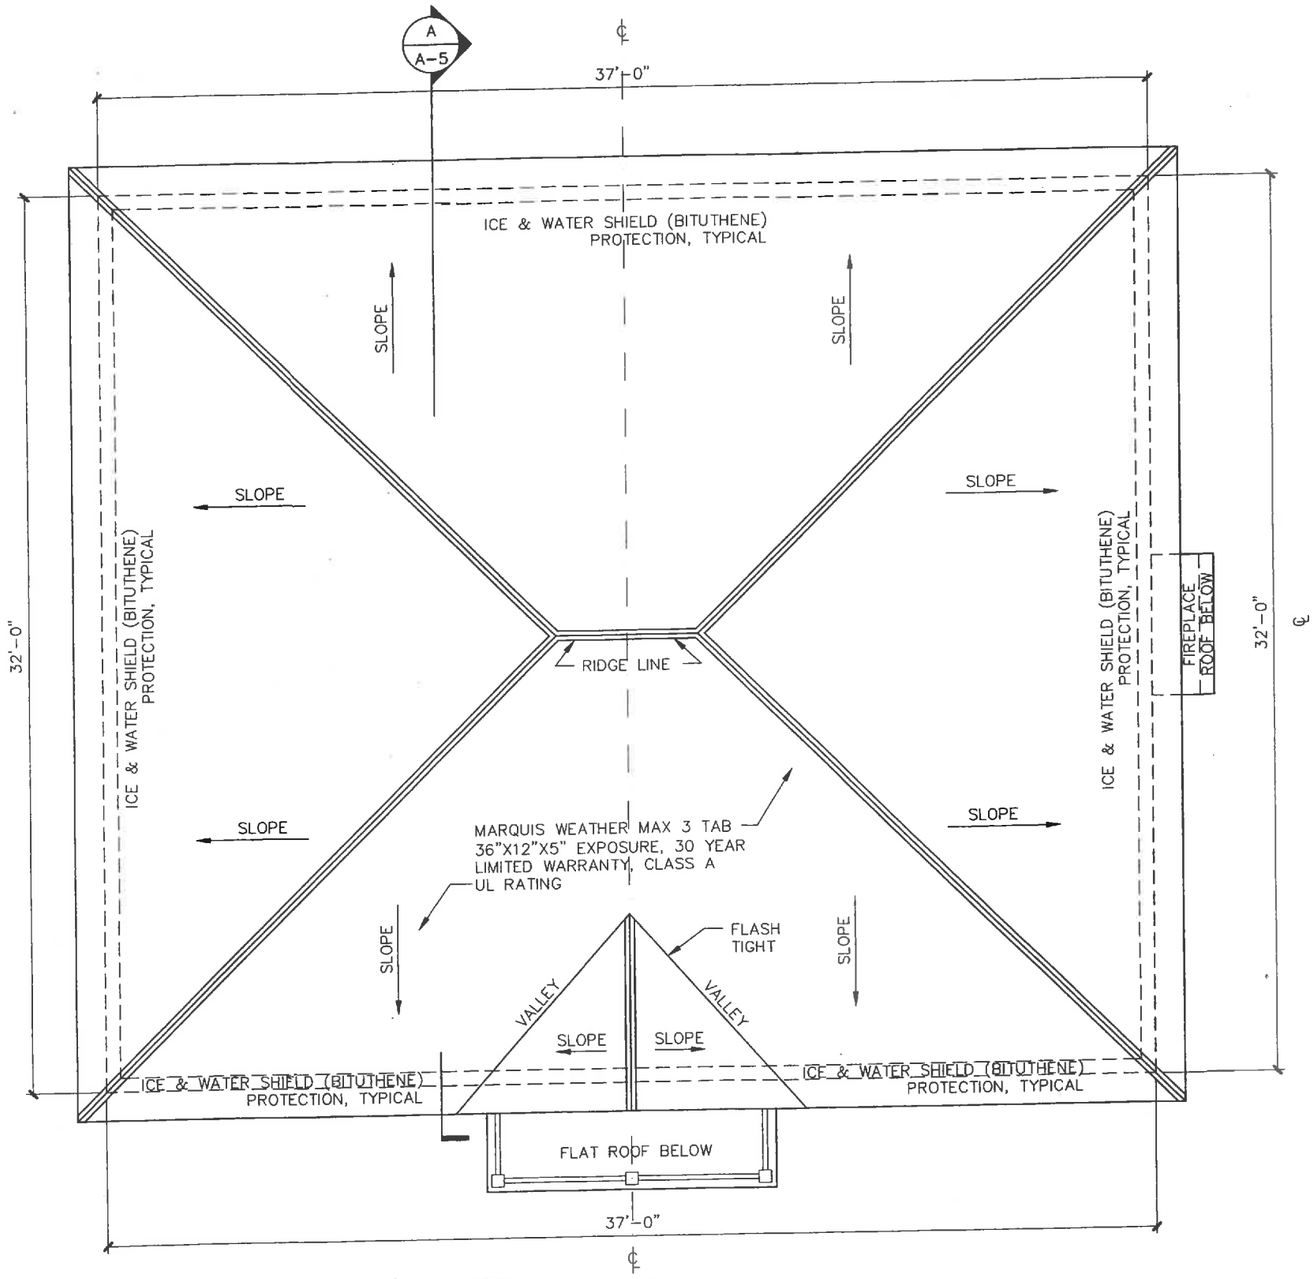

ROOF PLAN

SCALE 1/4"=1'-0"

B3

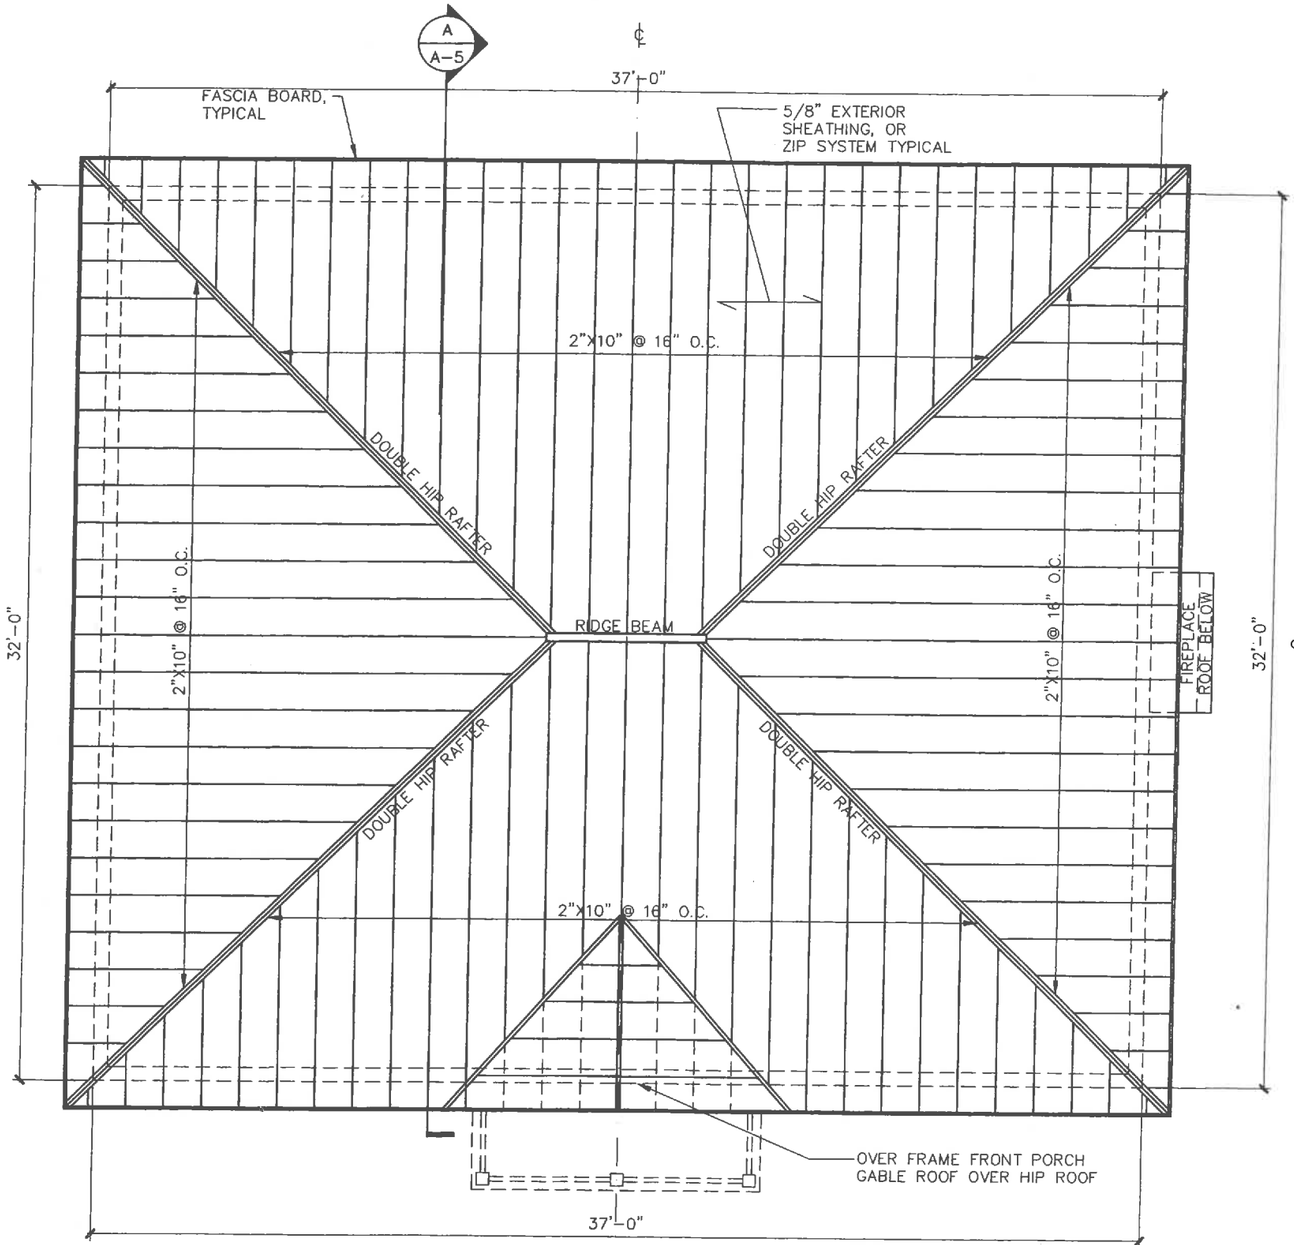

ROOF FRAMING PLAN

SCALE 1/4"=1'-0"