SPECIAL PERMIT REVIEW

CUSHING VILLAGE

SCOPE OF REVIEW

(SEE ACCOMPANYING NARRATIVE)

1. UPDATES TO THE HYLAND
2. RELOCATION OF MUNICIPAL PARKING ACCESS
3. EXPANDED ROOF ROOM OF THE WINSLOW
4. GENERAL BUILDING ELEVATIONS - WALL VENTS

LIST OF DRAWINGS

		TITLE SHEET
1.	A 1.1 - A 1.4	COLORED ELEVATIONS
	A 2.1 - A 2.6	3D VIEWS
	AG1.1 / AH1.2 - A1.5	HYLAND PLANS
2.	AP 1.1	POMONA PLAN
3.	AW 1.4	WINSLOW ROOF PLAN
4.	A 3.1 - A 3.4	WINSLOW ELEVATIONS
	A 3.5 - A 3.9	POMONA ELEVATIONS
	A3.10 - A3.14	HYLAND ELEVATIONS

PETER QUINN ARCHITECTS

ARCHITECTURE
PLANNING
COMMUNITY DESIGN

PETER QUINN ARCHITECTS LLC
259 ELM ST, SUITE 301
SOMERVILLE MA 02144
PH 617-354-3989 FAX 617-868-0280

SEAL

CONSULTANT

CONSULTANT

PROJECT

CUSHING VILLAGE
CUSHING SQUARE
BELMONT, MA

PREPARED FOR

SMITH LEGACY PARTNERS
6 LITTLEFIELD ROAD
ACTON, MA 01720

DRAWING TITLE

TITLE SHEET
SPECIAL PERMIT

SCALE AS NOTED

REVISION	DATE
SPECIAL PERMIT REVIEW	23 OCT 2014

DRAWN BY	REVIEWED BY
WFD/AMF	PQ

SHEET

1. UPDATES TO THE HYLAND

HYLAND - COMMON ST. ELEV.

PROPOSED REVISIONS

HYLAND - COMMON ST. ELEV.

SPECIAL PERMIT APPROVED

PETER QUINN ARCHITECTS

ARCHITECTURE
PLANNING
COMMUNITY DESIGN

PETER QUINN ARCHITECTS LLC
259 ELM ST, SUITE 301
SOMERVILLE MA 02144
PH 617-354-3989 FAX 617-868-0280

SEAL

CONSULTANT

CONSULTANT

PROJECT

CUSHING VILLAGE
CUSHING SQUARE
BELMONT, MA

PREPARED FOR

SMITH LEGACY PARTNERS
6 LITTLEFIELD ROAD
ACTON, MA 01720

DRAWING TITLE

THE HYLAND BUILDING 3

SCALE AS NOTED

REVISION	DATE
SPECIAL PERMIT REVIEW	23 OCT 2014

DRAWN BY	*REVIEWED BY*
WFD/AMF	PQ

SHEET

A 1.1

HYLAND - BELMONT ST. ELEV.

PROPOSED REVISIONS

HYLAND - BELMONT ST. ELEV.

SPECIAL PERMIT APPROVED

PETER QUINN ARCHITECTS

ARCHITECTURE
PLANNING
COMMUNITY DESIGN

PETER QUINN ARCHITECTS LLC
259 ELM ST, SUITE 301
SOMERVILLE MA 02144
PH 617-354-3989 FAX 617-868-0280

SEAL

CONSULTANT

CONSULTANT

PROJECT

CUSHING VILLAGE
CUSHING SQUARE
BELMONT, MA

PREPARED FOR

SMITH LEGACY PARTNERS
6 LITTLEFIELD ROAD
ACTON, MA 01720

DRAWING TITLE

THE HYLAND
BUILDING 3

SCALE AS NOTED

REVISION	DATE
SPECIAL PERMIT REVIEW	23 OCT 2014

DRAWN BY	*REVIEWED BY*
WFD/AMF	PQ

SHEET

A 1.2

HYLAND - WEST ELEV.

PROPOSED REVISIONS

HYLAND - WEST ELEV.

SPECIAL PERMIT APPROVED

PETER QUINN ARCHITECTS

ARCHITECTURE
PLANNING
COMMUNITY DESIGN

PETER QUINN ARCHITECTS LLC
259 ELM ST, SUITE 301
SOMERVILLE MA 02144
PH 617-354-3989 FAX 617-868-0280

SEAL

CONSULTANT

CONSULTANT

PROJECT
CUSHING VILLAGE
CUSHING SQUARE
BELMONT, MA

PREPARED FOR
SMITH LEGACY PARTNERS
6 LITTLEFIELD ROAD
ACTON, MA 01720

DRAWING TITLE
THE HYLAND
BUILDING 3

SCALE AS NOTED

REVISION	DATE
SPECIAL PERMIT REVIEW	23 OCT 2014

DRAWN BY	REVIEWED BY
WFD/AMF	PQ

SHEET
A 1.3

HYLAND - HORNE ROAD ELEV.

PROPOSED REVISIONS

HYLAND - HORNE ROAD ELEV.

SPECIAL PERMIT APPROVED

PETER QUINN ARCHITECTS

ARCHITECTURE
PLANNING
COMMUNITY DESIGN

PETER QUINN ARCHITECTS LLC
259 ELM ST, SUITE 301
SOMERVILLE MA 02144
PH 617-354-3989 FAX 617-868-0280

SEAL

CONSULTANT

CONSULTANT

PROJECT
CUSHING VILLAGE
CUSHING SQUARE
BELMONT, MA

PREPARED FOR
SMITH LEGACY PARTNERS
6 LITTLEFIELD ROAD
ACTON, MA 01720

DRAWING TITLE
THE HYLAND
BUILDING 3

SCALE AS NOTED

REVISION	DATE
SPECIAL PERMIT REVIEW	23 OCT 2014
SPECIAL PERMIT REVIEW	1 OCT 2014

DRAWN BY	REVIEWED BY
WFD/AMF	PQ

SHEET
A 1.4

HYLAND - HORNE RD. & COMMON ST.

PROPOSED REVISIONS

HYLAND - HORNE RD. & COMMON ST.

SPECIAL PERMIT APPROVED

PETER QUINN ARCHITECTS

ARCHITECTURE
PLANNING
COMMUNITY DESIGN

PETER QUINN ARCHITECTS LLC
259 ELM ST, SUITE 301
SOMERVILLE MA 02144
PH 617-354-3989 FAX 617-868-0280

SEAL

CONSULTANT

CONSULTANT

PROJECT

CUSHING VILLAGE
CUSHING SQUARE
BELMONT, MA

PREPARED FOR

SMITH LEGACY PARTNERS
6 LITTLEFIELD ROAD
ACTON, MA 01720

DRAWING TITLE

THE HYLAND
BUILDING 3

SCALE AS NOTED

REVISION	DATE
SPECIAL PERMIT REVIEW	23 OCT 2014

DRAWN BY	*REVIEWED BY*
WFD/AMF	PQ

SHEET

A 2.1

HYLAND - COMMON ST.

PROPOSED REVISIONS

HYLAND - COMMON ST.

SPECIAL PERMIT APPROVED

PETER QUINN ARCHITECTS

ARCHITECTURE
PLANNING
COMMUNITY DESIGN

PETER QUINN ARCHITECTS LLC
259 ELM ST, SUITE 301
SOMERVILLE MA 02144
PH 617-354-3989 FAX 617-868-0280

SEAL

CONSULTANT

CONSULTANT

PROJECT
CUSHING VILLAGE
CUSHING SQUARE
BELMONT, MA

PREPARED FOR
SMITH LEGACY PARTNERS
6 LITTLEFIELD ROAD
ACTON, MA 01720

DRAWING TITLE
THE HYLAND
BUILDING 3

SCALE AS NOTED

REVISION	DATE
SPECIAL PERMIT REVIEW	23 OCT 2014

DRAWN BY	REVIEWED BY
WFD/AMF	PQ

SHEET
A 2.2

HYLAND - COMMON ST. & BELMONT ST.

PROPOSED REVISIONS

HYLAND - COMMON ST. & BELMONT ST.

SPECIAL PERMIT APPROVED

PETER QUINN ARCHITECTS

ARCHITECTURE
PLANNING
COMMUNITY DESIGN

PETER QUINN ARCHITECTS LLC
259 ELM ST, SUITE 301
SOMERVILLE MA 02144
PH 617-354-3989 FAX 617-868-0280

SEAL

CONSULTANT

CONSULTANT

PROJECT

CUSHING VILLAGE
CUSHING SQUARE
BELMONT, MA

PREPARED FOR

SMITH LEGACY PARTNERS
6 LITTLEFIELD ROAD
ACTON, MA 01720

DRAWING TITLE

THE HYLAND
BUILDING 3

SCALE AS NOTED

REVISION	DATE
SPECIAL PERMIT REVIEW	23 OCT 2014

DRAWN BY	*REVIEWED BY*
WFD/AMF	PQ

SHEET

A 2.3

HYLAND - BELMONT ST.

PROPOSED REVISIONS

HYLAND - BELMONT ST.

SPECIAL PERMIT APPROVED

PETER QUINN ARCHITECTS

ARCHITECTURE
PLANNING
COMMUNITY DESIGN

PETER QUINN ARCHITECTS LLC
259 ELM ST, SUITE 301
SOMERVILLE MA 02144
PH 617-354-3989 FAX 617-868-0280

SEAL

CONSULTANT

CONSULTANT

PROJECT

CUSHING VILLAGE
CUSHING SQUARE
BELMONT, MA

PREPARED FOR

SMITH LEGACY PARTNERS
6 LITTLEFIELD ROAD
ACTON, MA 01720

DRAWING TITLE

THE HYLAND
BUILDING 3

SCALE AS NOTED

REVISION	DATE
SPECIAL PERMIT REVIEW	23 OCT 2014
DRAWN BY WFD/AMF	*REVIEWED BY* PQ

SHEET

A 2.4

HYLAND - WEST ELEVATION (LARGE LANDSCAPING NOT SHOWN)

PROPOSED REVISIONS

HYLAND - WEST ELEVATION (LARGE LANDSCAPING NOT SHOWN)

SPECIAL PERMIT APPROVED

PETER QUINN ARCHITECTS

ARCHITECTURE
PLANNING
COMMUNITY DESIGN

PETER QUINN ARCHITECTS LLC
259 ELM ST, SUITE 301
SOMERVILLE MA 02144
PH 617-354-3989 FAX 617-868-0280

SEAL

CONSULTANT

CONSULTANT

PROJECT

CUSHING VILLAGE
CUSHING SQUARE
BELMONT, MA

PREPARED FOR

SMITH LEGACY PARTNERS
6 LITTLEFIELD ROAD
ACTON, MA 01720

DRAWING TITLE

THE HYLAND
BUILDING 3

SCALE AS NOTED

REVISION	DATE
SPECIAL PERMIT REVIEW	23 OCT 2014

DRAWN BY	*REVIEWED BY*
WFD/AMF	PQ

SHEET

A 2.5

HYLAND - HORNE ROAD

PROPOSED REVISIONS

HYLAND - HORNE ROAD

SPECIAL PERMIT APPROVED

PETER QUINN ARCHITECTS

ARCHITECTURE
PLANNING
COMMUNITY DESIGN

PETER QUINN ARCHITECTS LLC
259 ELM ST, SUITE 301
SOMERVILLE MA 02144
PH 617-354-3989 FAX 617-868-0280

SEAL

CONSULTANT

CONSULTANT

PROJECT

CUSHING VILLAGE
CUSHING SQUARE
BELMONT, MA

PREPARED FOR

SMITH LEGACY PARTNERS
6 LITTLEFIELD ROAD
ACTON, MA 01720

DRAWING TITLE

THE HYLAND
BUILDING 3

SCALE AS NOTED

REVISION	DATE
SPECIAL PERMIT REVIEW	23 OCT 2014

DRAWN BY	*REVIEWED BY*
WFD/AMF	PQ

SHEET

A 2.6

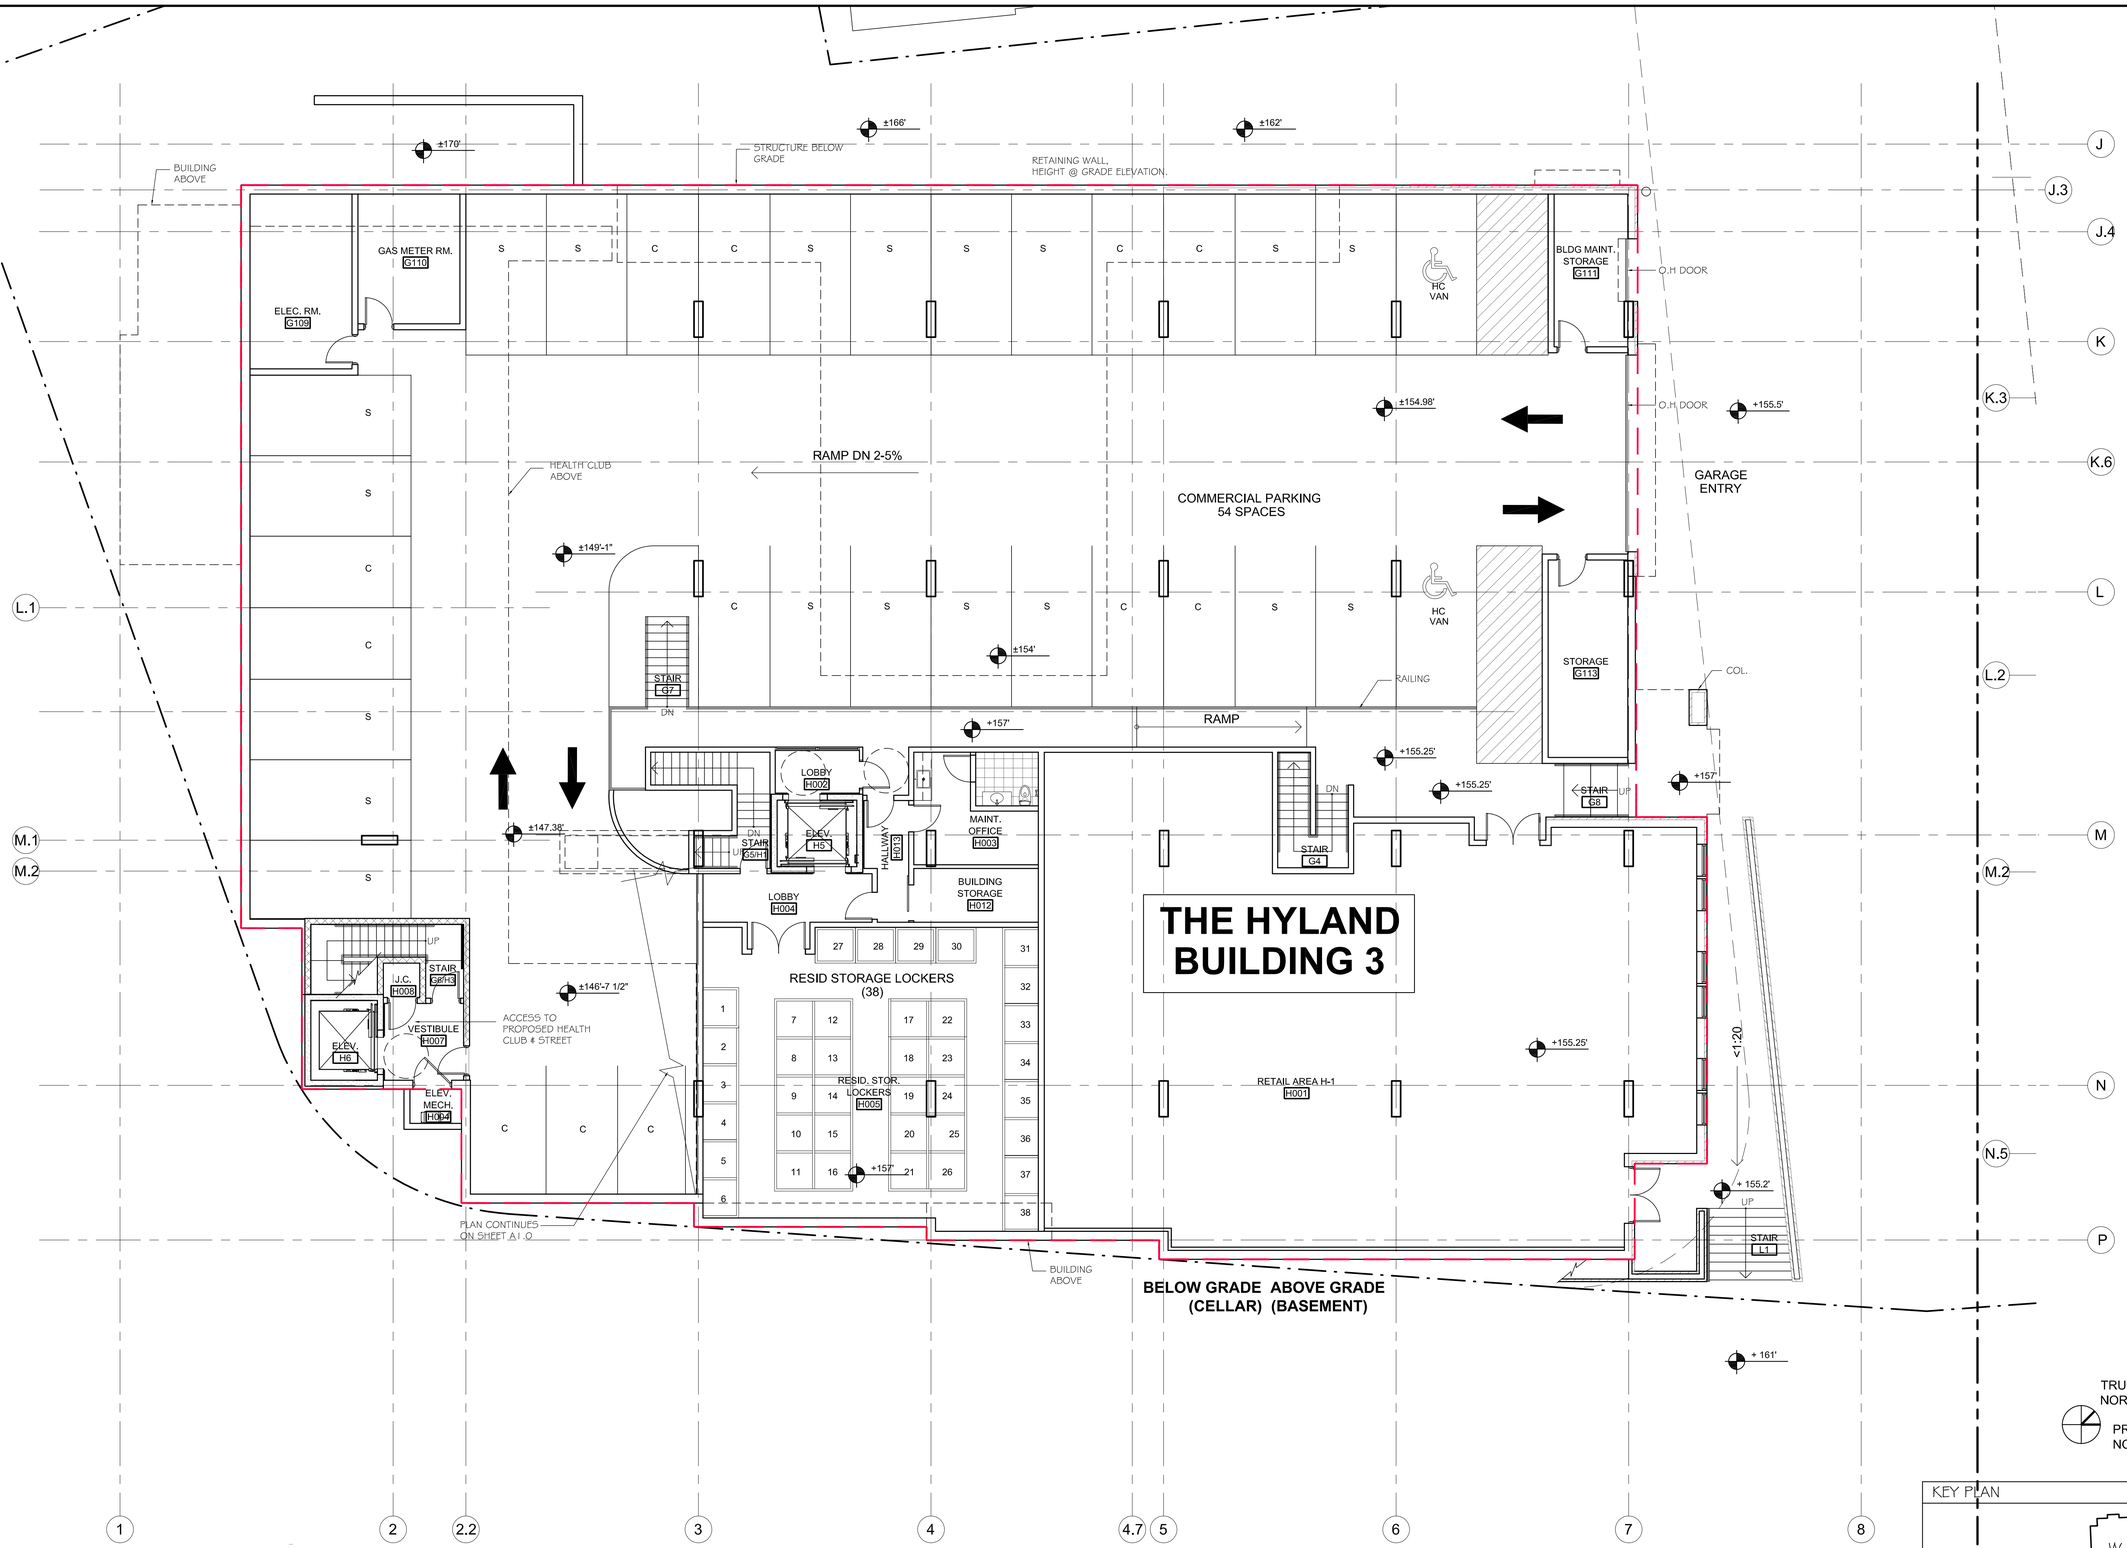

SPECIAL PERMIT APPROVED

PROPOSED REVISIONS

1 HYLAND BUILDING PARKING ENTRY PLAN
SCALE 1/8" - 1'-0"

KEY PLAN

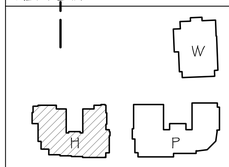

PETER QUINN ARCHITECTS
ARCHITECTURE
PLANNING
COMMUNITY DESIGN

PETER QUINN ARCHITECTS LLC
259 ELM ST, SUITE 301
SOMERVILLE MA 02144
PH 617-354-3989 FAX 617-868-0280

SEAL

CONSULTANT

CONSULTANT

PROJECT
CUSHING VILLAGE
CUSHING SQUARE
BELMONT, MA

PREPARED FOR
SMITH LEGACY PARTNERS
6 LITTLEFIELD ROAD
ACTON, MA 01720

DRAWING TITLE
PARKING ENTRY PLAN

THE HYLAND
SCALE AS NOTED

REVISION	DATE
SPECIAL PERMIT REVIEW	23 OCT 2014
SPECIAL PERMIT REVIEW	1 OCT 2014

DRAWN BY	REVIEWED BY
KVS/AMF	PQ

SHEET
AG1.1

THE HYLAND BUILDING 3

PRIVATE PATIO
PRIVATE PATIO
COURTYARD GREEN ROOF
COMMON PATIO
LOWER FLOOR SLAB
FITNESS CENTER H119
LINE OF PATIO ABOVE
HALLWAY H122
HALLWAY H124
STAIR H3
STAIR G5/H1
STAIR G6/H3
STAIR H2
ELEV. H4
ELEV. H5
TOOL STORAGE H116
COMMON RM. H115
EXIT
ELEC. RM. H114
DATA RM. H123
VESTIBULE H121
OFFICE H103
CONF. H102
LOBBY H101
H.C. STAFF TOILET H104
MANAGEMENT OFFICE H105
VEST FITNESS H106
MAIL BOXES
FIRE ALARM PANEL
LIFT
OUTSIDE
PLANTER
UNIT H118
UNIT H117
UNIT H112
UNIT H113
UNIT H111
UNIT H110
UNIT H109
UNIT H107
UNIT H108
± 162'-7"
± 166.0'
± 166.0'
± 165.0'
DN
UP

SPECIAL PERMIT APPROVED

PROPOSED REVISIONS

1 HYLAND BUILDING FIRST FLOOR PLAN
SCALE 1/8" - 1'-0"

TRUE NORTH
PROJECT NORTH

KEY PLAN

PETER QUINN ARCHITECTS
ARCHITECTURE
PLANNING
COMMUNITY DESIGN

PETER QUINN ARCHITECTS LLC
259 ELM ST, SUITE 301
SOMERVILLE MA 02144
PH 617-354-3989 FAX 617-868-0280

SEAL

CONSULTANT

CONSULTANT

PROJECT
CUSHING VILLAGE
CUSHING SQUARE
BELMONT, MA

PREPARED FOR
SMITH LEGACY PARTNERS
6 LITTLEFIELD ROAD
ACTON, MA 01720

DRAWING TITLE
FIRST FLOOR PLAN

THE HYLAND
SCALE AS NOTED

REVISION	DATE
SPECIAL PERMIT REVIEW	23 OCT 2014
SPECIAL PERMIT REVIEW	1 OCT 2014

DRAWN BY	REVIEWED BY
KVS/AMF	PQ

SHEET
AH1.2

THE HYLAND BUILDING 3

PATIO
PATIO
PATIO
PATIO
PATIO
PLANTER
PATIO
PLANTER
PATIO

UNIT H212
UNIT H211
UNIT H210
UNIT H213
UNIT H214
UNIT H201
UNIT H202
UNIT H203
UNIT H204
UNIT H205
UNIT H206
UNIT H207
UNIT H208
UNIT H209

HALLWAY H228
HALLWAY H222

STAIR H1
STAIR H2
ELEV. H5
ELEV. MECH. RM. H219
RES. LOBBY H218
LOBBY H220
DATA RM. H217
± 176'-6"

WD
M
H
W
D
GW
UP
DN

J
J.3
J.4
K
K.3
K.6
L
L.1
L.2
M
M.1
M.2
N
N.5
P

1
2
2.2
3
4
4.7
5
6
7
8

TRUE NORTH
PROJECT NORTH

KEY PLAN

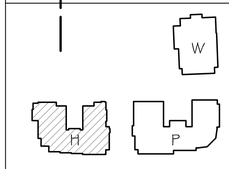

SPECIAL PERMIT APPROVED

PROPOSED REVISIONS

1 HYLAND BUILDING SECOND FLOOR PLAN
SCALE 1/8" - 1'-0"

PETER QUINN ARCHITECTS
ARCHITECTURE
PLANNING
COMMUNITY DESIGN

PETER QUINN ARCHITECTS LLC
259 ELM ST, SUITE 301
SOMERVILLE MA 02144
PH 617-354-3989 FAX 617-868-0280

SEAL

CONSULTANT

CONSULTANT

PROJECT
CUSHING VILLAGE
CUSHING SQUARE
BELMONT, MA

PREPARED FOR
SMITH LEGACY PARTNERS
6 LITTLEFIELD ROAD
ACTON, MA 01720

DRAWING TITLE
SECOND FLOOR PLAN

THE HYLAND
SCALE AS NOTED

REVISION	DATE
SPECIAL PERMIT REVIEW	23 OCT 2014
SPECIAL PERMIT REVIEW	1 OCT 2014

DRAWN BY	REVIEWED BY
KVS/AMF	PQ

SHEET
AH1.3

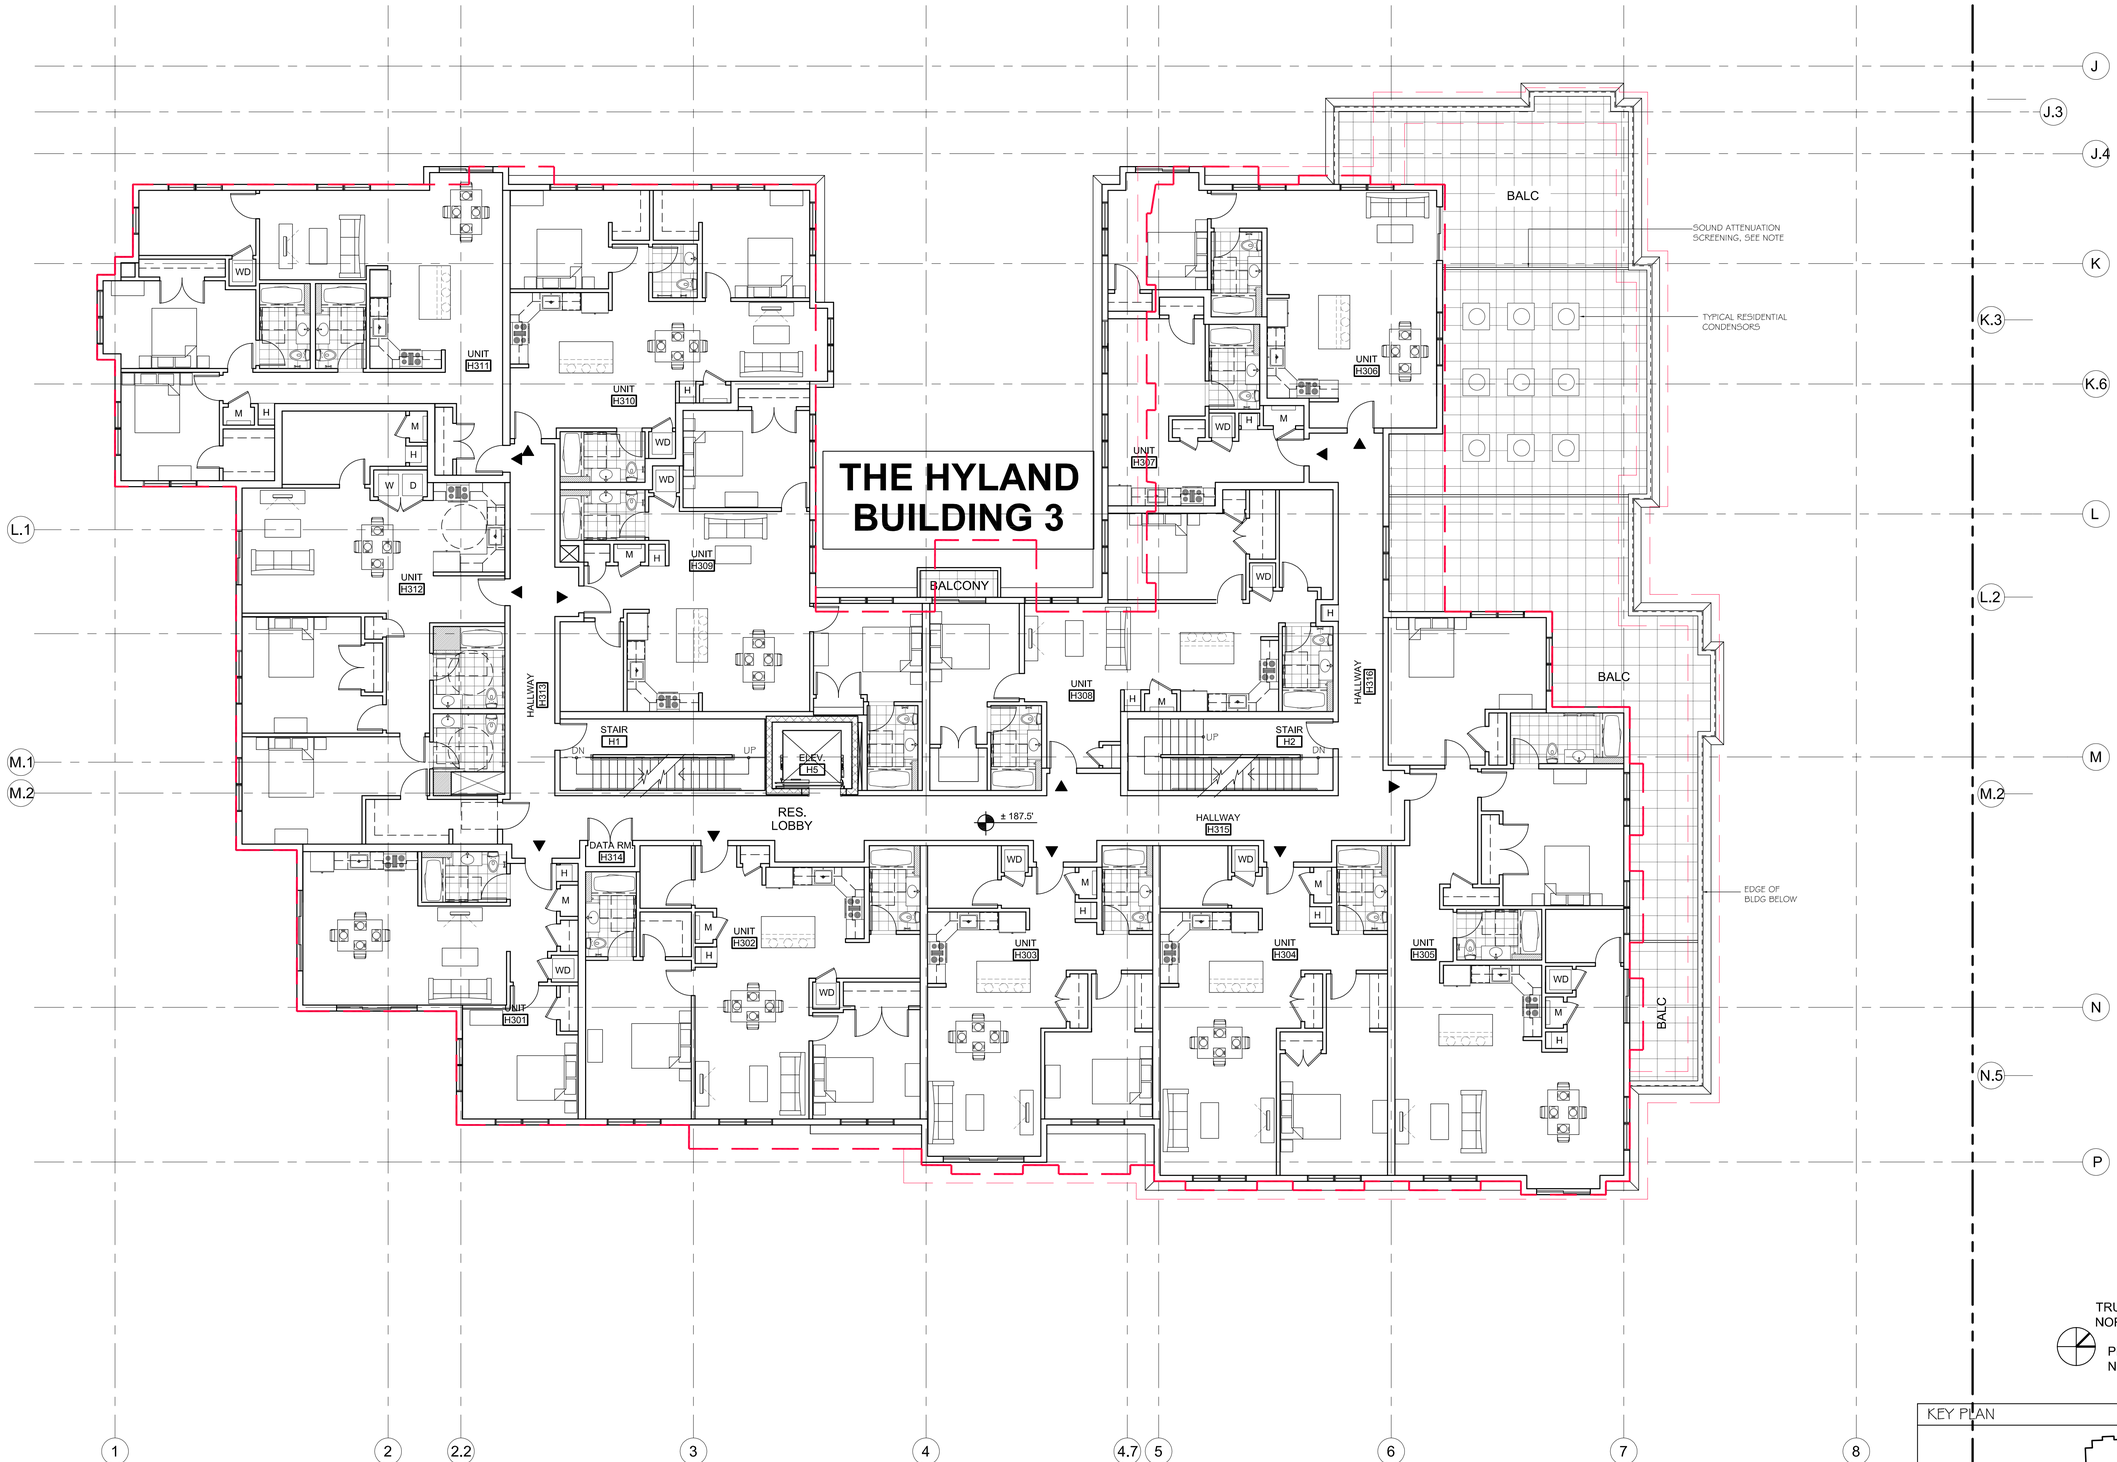

SPECIAL PERMIT APPROVED

PROPOSED REVISIONS

1 HYLAND BUILDING THIRD FLOOR PLAN
SCALE 1/8" - 1'-0"

TRUE NORTH
PROJECT NORTH

KEY PLAN

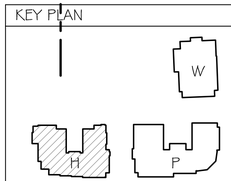

PETER QUINN ARCHITECTS

ARCHITECTURE
PLANNING
COMMUNITY DESIGN

PETER QUINN ARCHITECTS LLC
259 ELM ST, SUITE 301
SOMERVILLE MA 02144
PH 617-354-3989 FAX 617-868-0280

SEAL

CONSULTANT

CONSULTANT

PROJECT

CUSHING VILLAGE
CUSHING SQUARE
BELMONT, MA

PREPARED FOR

SMITH LEGACY PARTNERS
6 LITTLEFIELD ROAD
ACTON, MA 01720

DRAWING TITLE

THIRD FLOOR PLAN

THE HYLAND
SCALE AS NOTED

REVISION	DATE
GMP	5 MAY 2014
PROGRESS	1 APRIL 2014

DRAWN BY	REVIEWED BY
KVS/AMF	PQ

SHEET

AH1.4

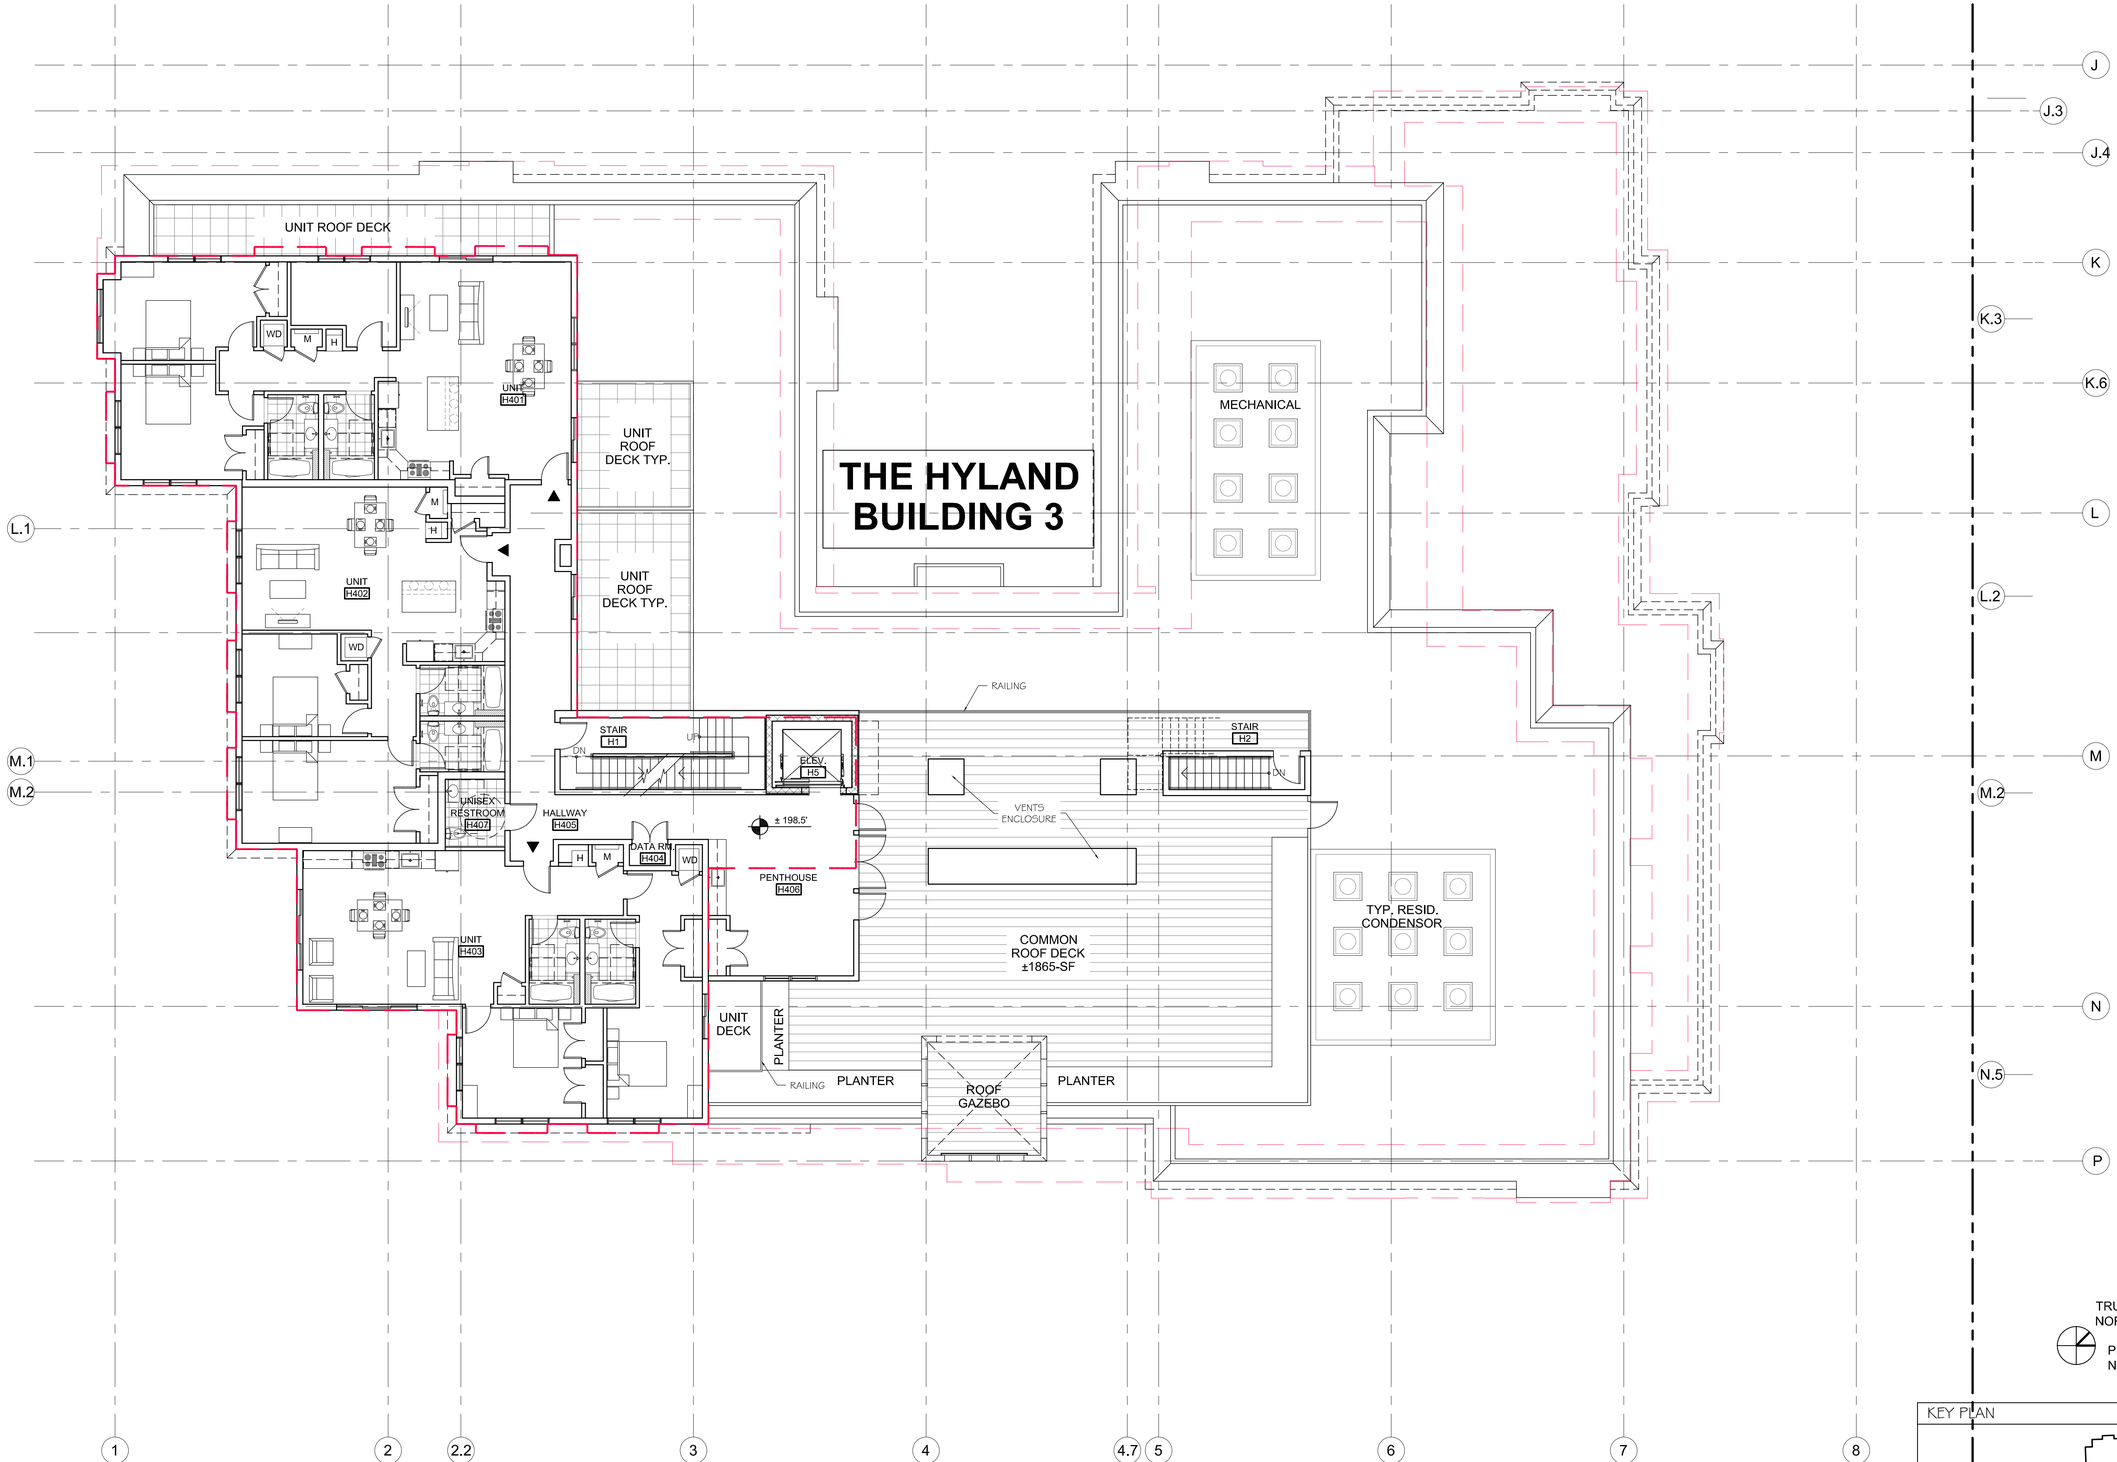

SPECIAL PERMIT APPROVED

PROPOSED REVISIONS

1 HYLAND BUILDING FOURTH FLOOR PLAN
SCALE 1/8" - 1'-0"

TRUE NORTH
PROJECT NORTH

KEY PLAN

PETER QUINN ARCHITECTS
ARCHITECTURE
PLANNING
COMMUNITY DESIGN

PETER QUINN ARCHITECTS LLC
259 ELM ST, SUITE 301
SOMERVILLE MA 02144
PH 617-354-3989 FAX 617-868-0280

SEAL

CONSULTANT

CONSULTANT

PROJECT
CUSHING VILLAGE
CUSHING SQUARE
BELMONT, MA

PREPARED FOR
SMITH LEGACY PARTNERS
6 LITTLEFIELD ROAD
ACTON, MA 01720

DRAWING TITLE
FOURTH FLOOR PLAN

THE HYLAND
SCALE AS NOTED

REVISION	DATE
SPECIAL PERMIT REVIEW	23 OCT 2014
SPECIAL PERMIT REVIEW	1 OCT 2014

DRAWN BY	REVIEWED BY
KVS/AMF	PQ

SHEET
AH1.5

2. RELOCATION PARKING ACCESS

THE POMONA BUILDING 2

WALKWAY

WALKWAY

± 153.6

LOCATION OF MUNICIPAL PARKING ACCESS

MUNICIPAL LOBBY P109

ELEV. G3

DN

LOADING DOCK P110

COLUMN, SEE STR. DWGS

STAIR P2 UP

ENTRY VESTIBULE P101

STAIR P3

± 155'

RETAIL P102

± 155'

STAIR G3

STAIR TO GARAGE

UP

DN

STAIR G2/P1

ELEV. P2

ELECT. P105

STORAGE P106

MAILBOXES

MAILBOXES

MARKET LOBBY P103

LOBBY P108

FIRE ALARM PANEL

VESTIBULE P104

TRUE NORTH

PROJECT NORTH

PROPOSED REVISIONS

POMONA BUILDING
1 FIRST FLOOR PLAN
SCALE 1/8" - 1'-0"

KEY PLAN

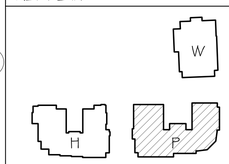

PETER QUINN ARCHITECTS

ARCHITECTURE
PLANNING
COMMUNITY DESIGN

PETER QUINN ARCHITECTS LLC
259 ELM ST, SUITE 301
SOMERVILLE MA 02144
PH 617-354-3989 FAX 617-868-0280

SEAL

CONSULTANT

CONSULTANT

PROJECT

CUSHING VILLAGE
CUSHING SQUARE
BELMONT, MA

PREPARED FOR

SMITH LEGACY PARTNERS
6 LITTLEFIELD ROAD
ACTON, MA 01720

DRAWING TITLE

FIRST FLOOR PLAN

THE POMONA

SCALE AS NOTED

REVISION	DATE
SPECIAL PERMIT REVIEW	23 OCT 2014

DRAWN BY	REVIEWED BY
KVS/AMF	PQ

SHEET

AP1.1

3. EXPANDED ROOF ROOM

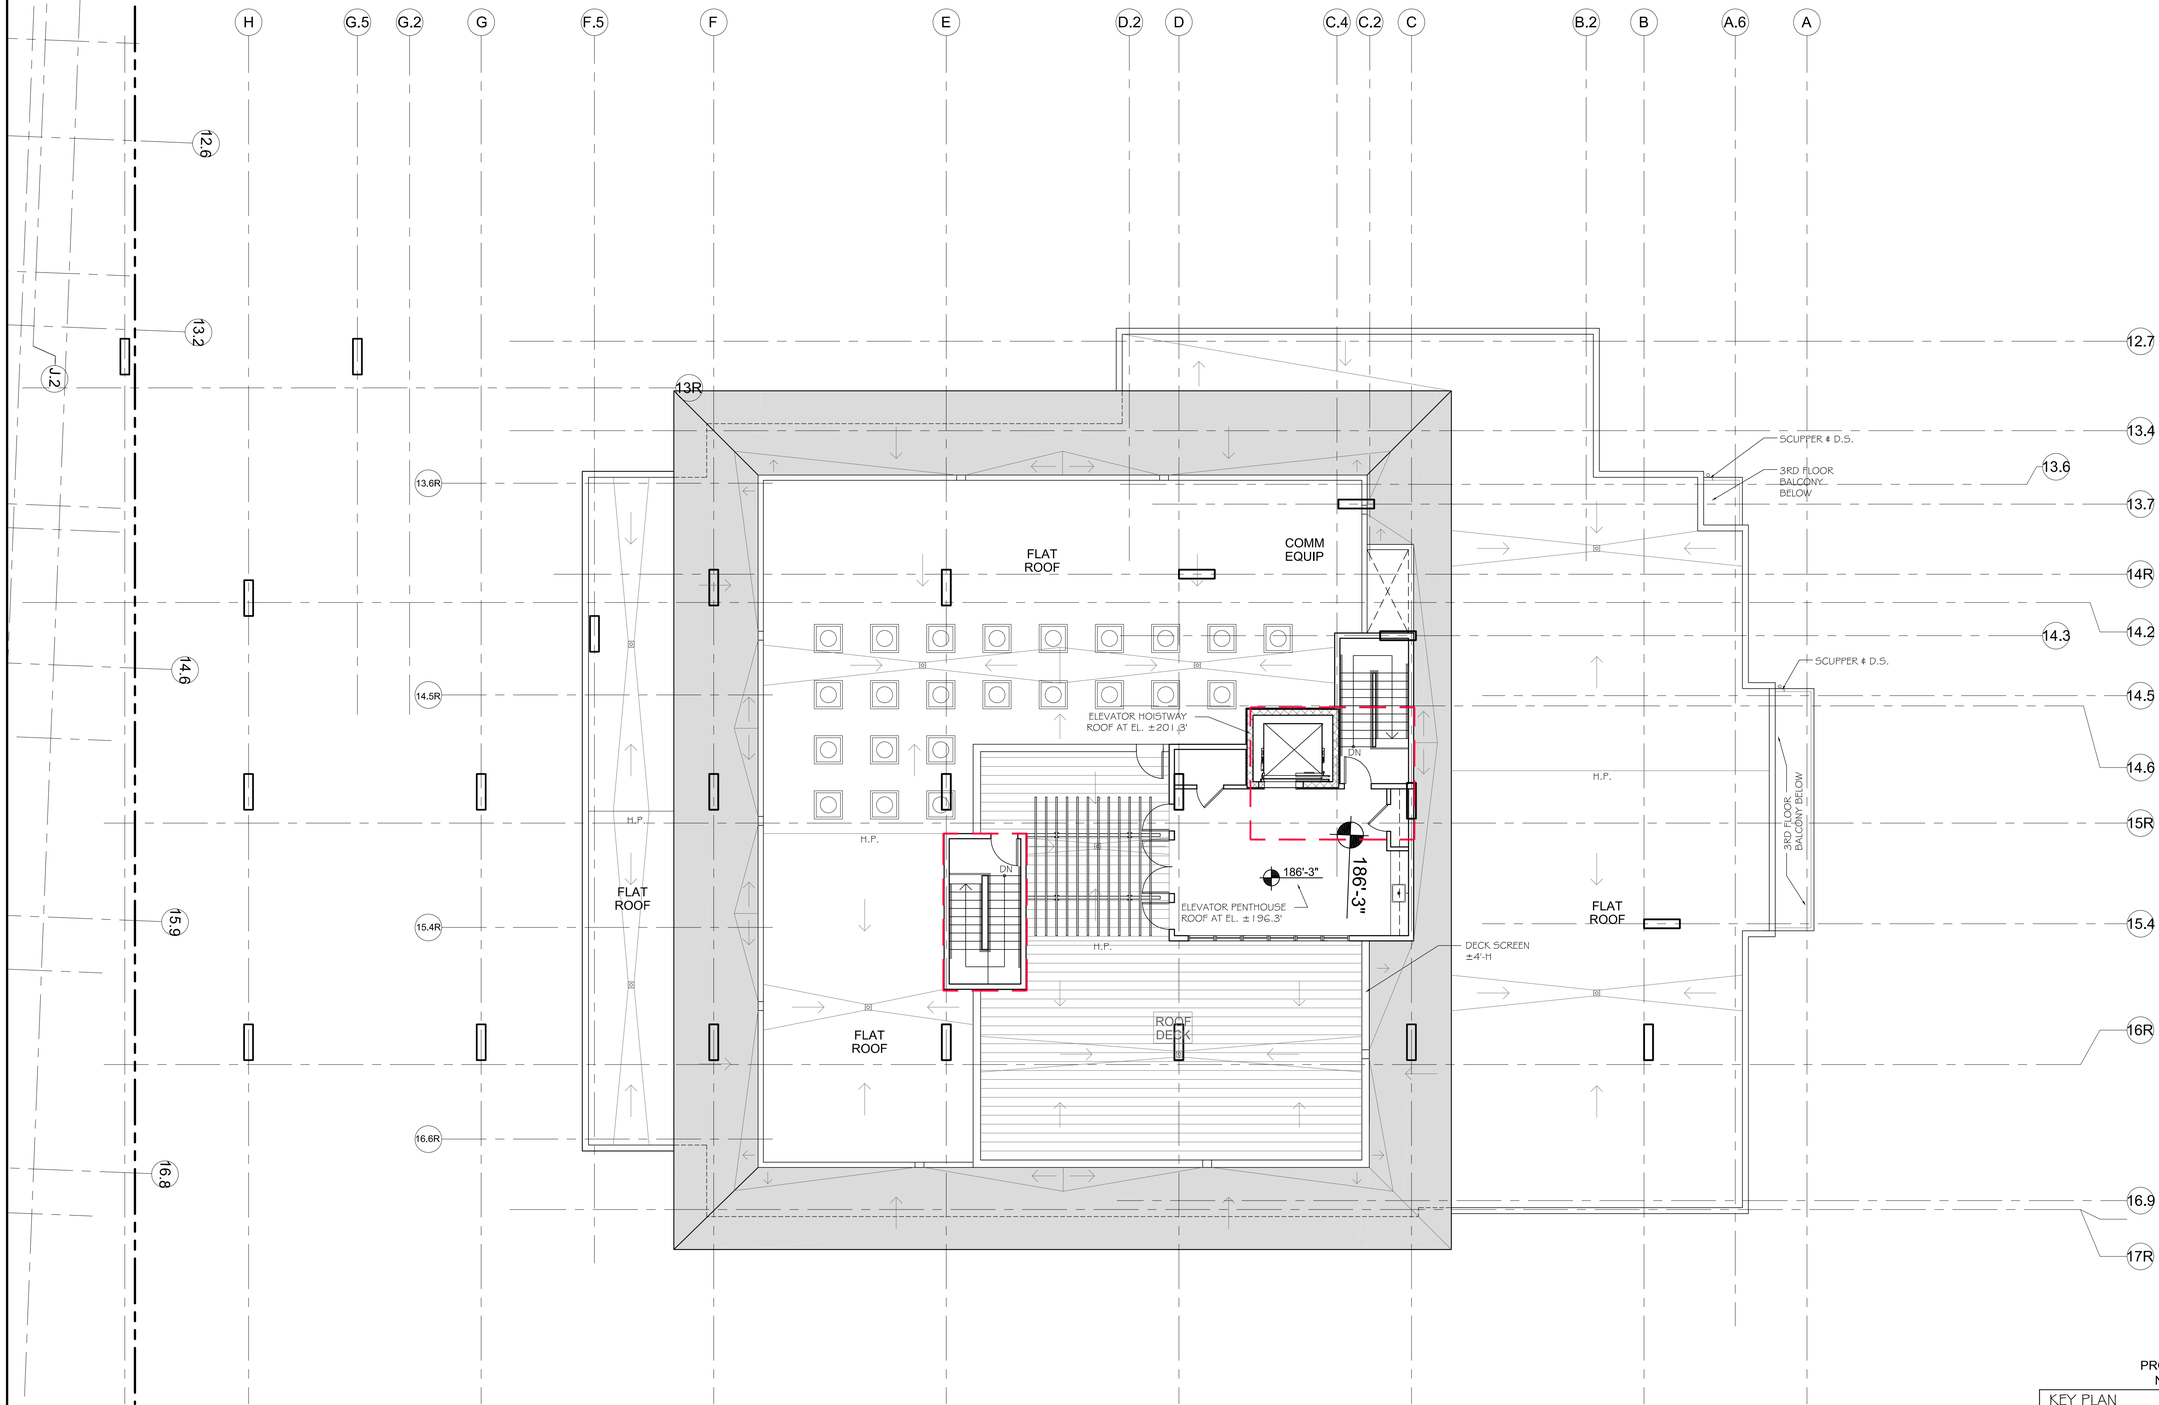

SPECIAL PERMIT APPROVED

PROPOSED REVISIONS

1 HYLAND BUILDING SECOND FLOOR PLAN
SCALE 1/8" - 1'-0"

PROJECT NORTH

TRUE NORTH

KEY PLAN

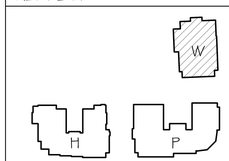

PETER QUINN ARCHITECTS

ARCHITECTURE
PLANNING
COMMUNITY DESIGN

PETER QUINN ARCHITECTS LLC
259 ELM ST, SUITE 301
SOMERVILLE MA 02144
PH 617-354-3989 FAX 617-868-0280

SEAL

CONSULTANT

CONSULTANT

PROJECT
CUSHING VILLAGE
CUSHING SQUARE
BELMONT, MA

PREPARED FOR
SMITH LEGACY PARTNERS
6 LITTLEFIELD ROAD
ACTON, MA 01720

DRAWING TITLE
ROOF PLAN

THE WINSLOW

SCALE AS NOTED

REVISION	DATE
SPECIAL PERMIT REVIEW	23 OCT 2014

DRAWN BY	REVIEWED BY
KVS/AMF	PQ

SHEET
AW1.4

4. GENERAL ELEVATIONS

TYPICAL BUILDING MATERIALS

- CLAD METAL CORNICE AND PARAPET
- FIBER CEMENT TRIM BOARD, OR EQ
- FIBER CEMENT SHINGLES
- FIBER CEMENT SIGN BOARD
- DECORATIVE LIGHTS TBD
- CANVAS AWNING
- STOREFRONT GLAZING
- BRICK W/ ROWLOCK
- STONE TILE BASE

1 TRAPELO ROAD ELEVATION
SCALE: 3/32"=1'-0"

PROPOSED REVISIONS

- CLAD METAL CORNICE AND PARAPET
- FIBER CEMENT TRIM BOARD, OR EQ
- FIBER CEMENT SHINGLES
- FIBER CEMENT SIGN BOARD
- DECORATIVE LIGHTS TBD
- CANVAS AWNING
- STOREFRONT GLAZING
- BRICK W/ ROWLOCK
- STONE TILE BASE

1 TRAPELO ROAD ELEVATION
SCALE: 3/32"=1'-0"

SPECIAL PERMIT APPROVED

PETER QUINN ARCHITECTS
ARCHITECTURE
PLANNING
COMMUNITY DESIGN

PETER QUINN ARCHITECTS LLC
259 ELM ST, SUITE 301
SOMERVILLE MA 02144
PH 617-354-3989 FAX 617-868-0280

SEAL

CONSULTANT

CONSULTANT

PROJECT

CUSHING VILLAGE
CUSHING SQUARE
BELMONT, MA

PREPARED FOR

SMITH LEGACY PARTNERS
6 LITTLEFIELD ROAD
ACTON, MA 01720

DRAWING TITLE

THE WINSLOW
BUILDING 1

ELEVATIONS

SCALE AS NOTED

REVISION	DATE
SPECIAL PERMIT REVIEW	23 OCT 2014

DRAWN BY	REVIEWED BY
KVS/AMF	PQ

SHEET

A3.1

2 WILLISTON ROAD ELEVATION
SCALE: 3/32"=1'-0"

PROPOSED REVISIONS

2 WILLISTON ROAD ELEVATION
SCALE: 3/32"=1'-0"

SPECIAL PERMIT APPROVED

PETER QUINN ARCHITECTS
ARCHITECTURE
PLANNING
COMMUNITY DESIGN

PETER QUINN ARCHITECTS LLC
259 ELM ST, SUITE 301
SOMERVILLE MA 02144
PH 617-354-3989 FAX 617-868-0280

SEAL

CONSULTANT

CONSULTANT

PROJECT
CUSHING VILLAGE
CUSHING SQUARE
BELMONT, MA

PREPARED FOR
SMITH LEGACY PARTNERS
6 LITTLEFIELD ROAD
ACTON, MA 01720

DRAWING TITLE
THE WINSLOW
BUILDING 1

ELEVATIONS
SCALE AS NOTED

REVISION	DATE
SPECIAL PERMIT REVIEW	23 OCT 2014

DRAWN BY	REVIEWED BY
KVS/AMF	PQ

SHEET
A3.2

3 REAR ELEVATION
SCALE: 3/32"=1'-0"

PROPOSED REVISIONS

3 REAR ELEVATION
SCALE: 3/32"=1'-0"

SPECIAL PERMIT APPROVED

PETER QUINN ARCHITECTS
ARCHITECTURE
PLANNING
COMMUNITY DESIGN

PETER QUINN ARCHITECTS LLC
259 ELM ST, SUITE 301
SOMERVILLE MA 02144
PH 617-354-3989 FAX 617-868-0280

SEAL

CONSULTANT

CONSULTANT

PROJECT
CUSHING VILLAGE
CUSHING SQUARE
BELMONT, MA

PREPARED FOR
SMITH LEGACY PARTNERS
6 LITTLEFIELD ROAD
ACTON, MA 01720

DRAWING TITLE
THE WINSLOW
BUILDING 1

ELEVATIONS
SCALE AS NOTED

REVISION	DATE
SPECIAL PERMIT REVIEW	23 OCT 2014
DRAWN BY	REVIEWED BY
KVS/AMF	PQ

SHEET
A3.3

4 SIDE ELEVATION (DRIVEWAY)
SCALE: 3/32"=1'-0"

PROPOSED REVISIONS

4 SIDE ELEVATION (DRIVEWAY)
SCALE: 3/32"=1'-0"

SPECIAL PERMIT APPROVED

PETER QUINN ARCHITECTS
ARCHITECTURE
PLANNING
COMMUNITY DESIGN

PETER QUINN ARCHITECTS LLC
259 ELM ST, SUITE 301
SOMERVILLE MA 02144
PH 617-354-3989 FAX 617-868-0280

SEAL

CONSULTANT

CONSULTANT

PROJECT
CUSHING VILLAGE
CUSHING SQUARE
BELMONT, MA

PREPARED FOR
SMITH LEGACY PARTNERS
6 LITTLEFIELD ROAD
ACTON, MA 01720

DRAWING TITLE
THE WINSLOW
BUILDING 1

ELEVATIONS
SCALE AS NOTED

REVISION	DATE
SPECIAL PERMIT REVIEW	23 OCT 2014
DRAWN BY: KVS/AMF	REVIEWED BY: PQ

SHEET
A3.4

1 COMMON STREET ELEVATION
SCALE: 3/32"=1'-0"

PROPOSED REVISIONS

1 COMMON STREET ELEVATION
SCALE: 3/32"=1'-0"

SPECIAL PERMIT APPROVED

PETER QUINN ARCHITECTS
ARCHITECTURE
PLANNING
COMMUNITY DESIGN

PETER QUINN ARCHITECTS LLC
259 ELM ST, SUITE 301
SOMERVILLE MA 02144
PH 617-354-3989 FAX 617-868-0280

SEAL

CONSULTANT

CONSULTANT

PROJECT
CUSHING VILLAGE
CUSHING SQUARE
BELMONT, MA

PREPARED FOR
SMITH LEGACY PARTNERS
6 LITTLEFIELD ROAD
ACTON, MA 01720

DRAWING TITLE
THE POMONA BUILDING 2

ELEVATIONS

SCALE AS NOTED

REVISION	DATE
SPECIAL PERMIT REVIEW	23 OCT 2014

DRAWN BY	REVIEWED BY
KVS/AMF	PQ

SHEET
A3.5

2 CORNER ELEVATION (FLATTENED)
SCALE: 3/32"=1'-0"

PROPOSED REVISIONS

2 CORNER ELEVATION (FLATTENED)
SCALE: 3/32"=1'-0"

SPECIAL PERMIT APPROVED

PETER QUINN ARCHITECTS
ARCHITECTURE
PLANNING
COMMUNITY DESIGN

PETER QUINN ARCHITECTS LLC
259 ELM ST, SUITE 301
SOMERVILLE MA 02144
PH 617-354-3989 FAX 617-868-0280

SEAL

CONSULTANT

CONSULTANT

PROJECT

CUSHING VILLAGE
CUSHING SQUARE
BELMONT, MA

PREPARED FOR

SMITH LEGACY PARTNERS
6 LITTLEFIELD ROAD
ACTON, MA 01720

DRAWING TITLE

THE POMONA
BUILDING 2

ELEVATIONS

SCALE AS NOTED

REVISION	DATE
SPECIAL PERMIT REVIEW	23 OCT 2014

DRAWN BY	*REVIEWED BY*
KVS/AMF	PQ

SHEET

A3.6

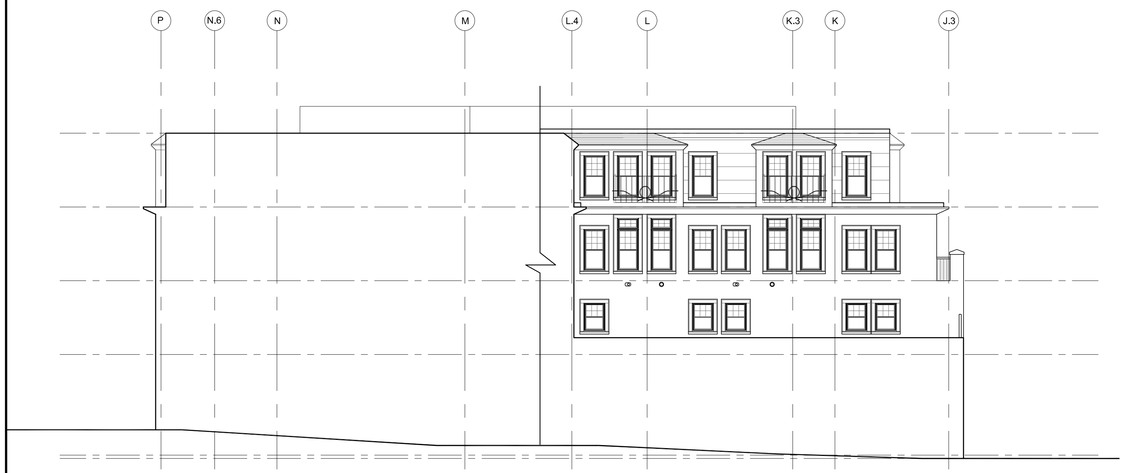

a COURTYARD ELEVATION
SCALE: 3/32"=1'-0" (VIEWING SOUTH)

3 TRAPELO ROAD ELEVATION
SCALE: 3/32"=1'-0"

PROPOSED REVISIONS

a COURTYARD ELEVATION
SCALE: 3/32"=1'-0" (VIEWING SOUTH)

3 TRAPELO ROAD ELEVATION
SCALE: 3/32"=1'-0"

SPECIAL PERMIT APPROVED

PETER QUINN ARCHITECTS
ARCHITECTURE
PLANNING
COMMUNITY DESIGN

PETER QUINN ARCHITECTS LLC
259 ELM ST, SUITE 301
SOMERVILLE MA 02144
PH 617-354-3989 FAX 617-868-0280

SEAL

CONSULTANT

CONSULTANT

PROJECT
CUSHING VILLAGE
CUSHING SQUARE
BELMONT, MA

PREPARED FOR
SMITH LEGACY PARTNERS
6 LITTLEFIELD ROAD
ACTON, MA 01720

DRAWING TITLE
THE POMONA
BUILDING 2

ELEVATIONS

SCALE AS NOTED

REVISION	DATE
SPECIAL PERMIT REVIEW	23 OCT 2014

DRAWN BY	REVIEWED BY
KVS/AMF	PQ

SHEET
A3.7

4 REAR ELEVATION (PARKING)
SCALE: 3/32"=1'-0"

PROPOSED REVISIONS

4 REAR ELEVATION (PARKING)
SCALE: 3/32"=1'-0"

SPECIAL PERMIT APPROVED

PETER QUINN ARCHITECTS
ARCHITECTURE
PLANNING
COMMUNITY DESIGN

PETER QUINN ARCHITECTS LLC
259 ELM ST, SUITE 301
SOMERVILLE MA 02144
PH 617-354-3989 FAX 617-868-0280

SEAL

CONSULTANT

CONSULTANT

PROJECT

CUSHING VILLAGE
CUSHING SQUARE
BELMONT, MA

PREPARED FOR

SMITH LEGACY PARTNERS
6 LITTLEFIELD ROAD
ACTON, MA 01720

DRAWING TITLE

THE POMONA
BUILDING 2

ELEVATIONS

SCALE AS NOTED

REVISION	DATE
SPECIAL PERMIT REVIEW	23 OCT 2014

DRAWN BY	REVIEWED BY
KVS/AMF	PQ

SHEET

A3.8

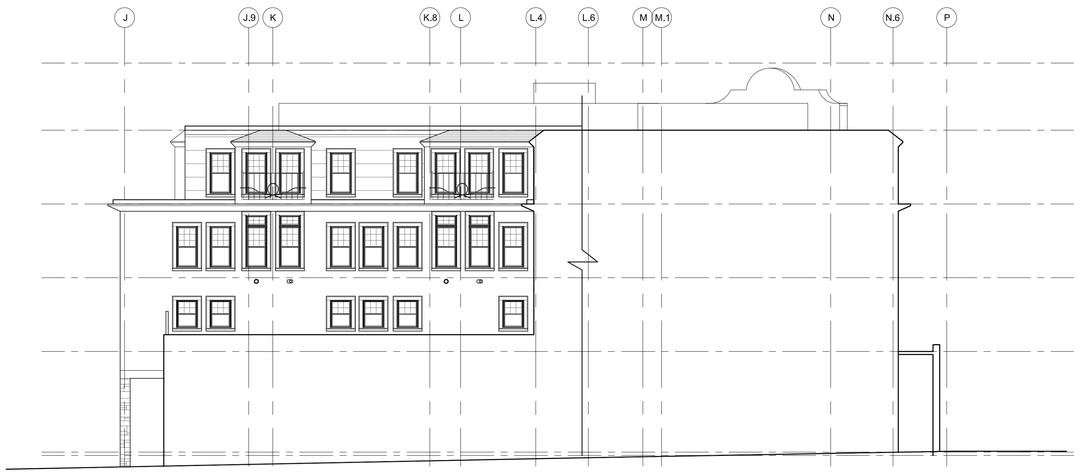

b COURTYARD ELEVATION
SCALE: 3/32"=1'-0" (VIEWING NORTH)

5 HORNE ROAD ELEVATION
SCALE: 3/32"=1'-0"

PROPOSED REVISIONS

b COURTYARD ELEVATION
SCALE: 3/32"=1'-0" (VIEWING NORTH)

5 HORNE ROAD ELEVATION
SCALE: 3/32"=1'-0"

SPECIAL PERMIT APPROVED

PETER QUINN ARCHITECTS
ARCHITECTURE
PLANNING
COMMUNITY DESIGN

PETER QUINN ARCHITECTS LLC
259 ELM ST, SUITE 301
SOMERVILLE MA 02144
PH 617-354-3989 FAX 617-868-0280

SEAL

CONSULTANT

CONSULTANT

PROJECT
CUSHING VILLAGE
CUSHING SQUARE
BELMONT, MA

PREPARED FOR
SMITH LEGACY PARTNERS
6 LITTLEFIELD ROAD
ACTON, MA 01720

DRAWING TITLE
THE POMONA
BUILDING 2

ELEVATIONS

SCALE AS NOTED

REVISION	DATE
SPECIAL PERMIT REVIEW	23 OCT 2014

DRAWN BY	REVIEWED BY
KVS/AMF	PQ

SHEET
A3.9

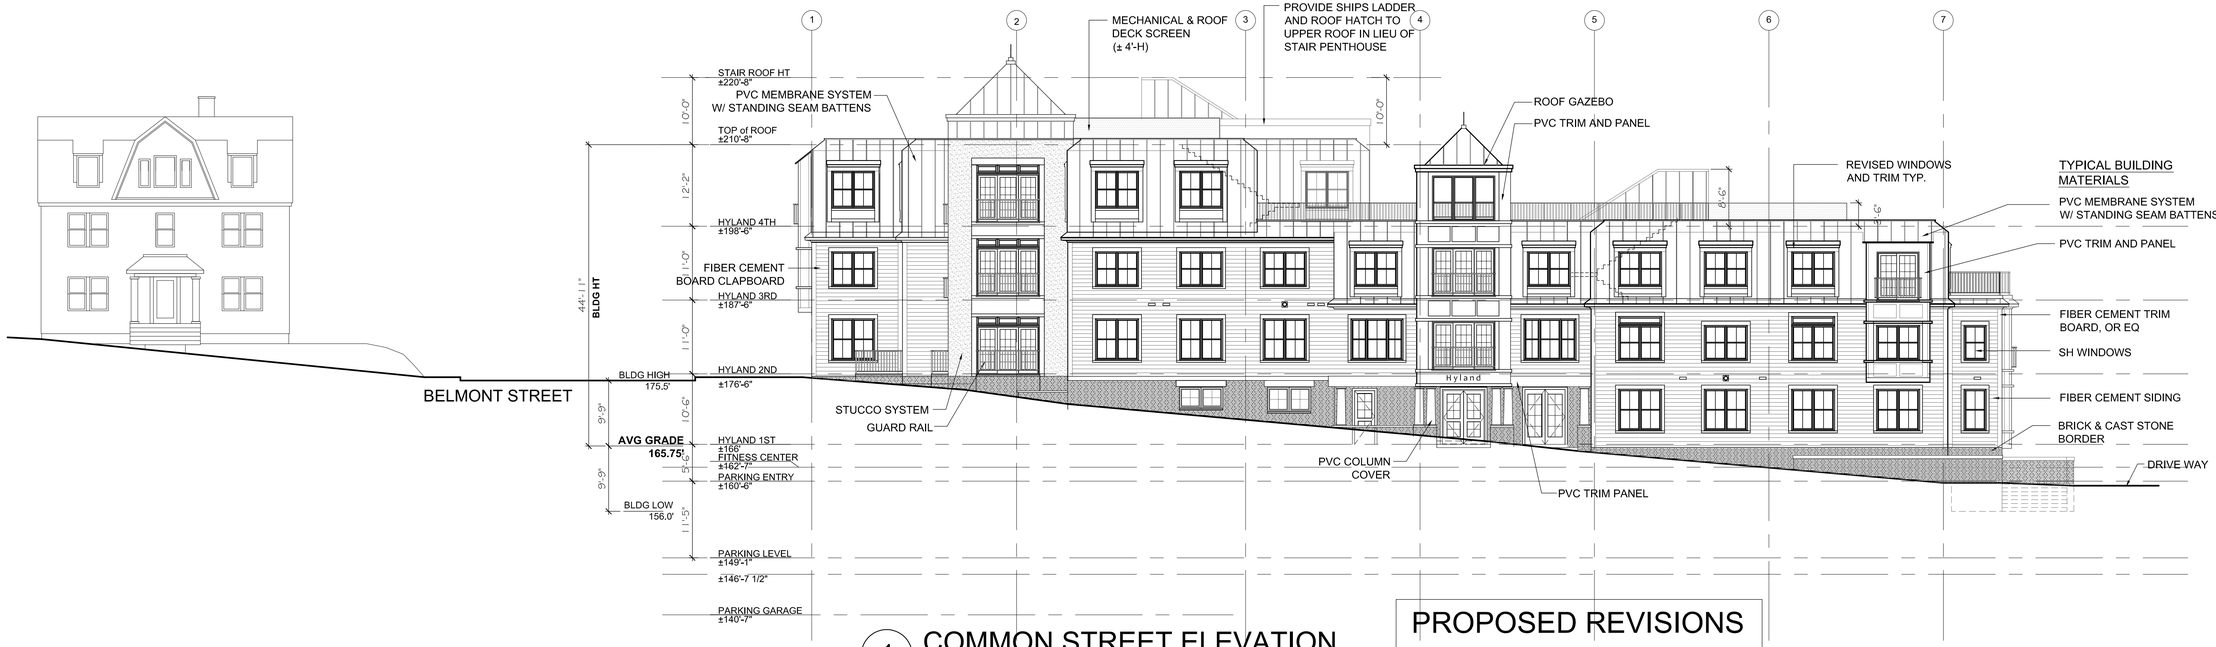

1 COMMON STREET ELEVATION
SCALE: 3/32"=1'-0"

PROPOSED REVISIONS

1 COMMON STREET ELEVATION
SCALE: 3/32"=1'-0"

SPECIAL PERMIT APPROVED

PETER QUINN ARCHITECTS
ARCHITECTURE
PLANNING
COMMUNITY DESIGN

PETER QUINN ARCHITECTS LLC
259 ELM ST, SUITE 301
SOMERVILLE MA 02144
PH 617-354-3989 FAX 617-868-0280

SEAL

CONSULTANT

CONSULTANT

PROJECT
CUSHING VILLAGE
CUSHING SQUARE
BELMONT, MA

PREPARED FOR
SMITH LEGACY PARTNERS
6 LITTLEFIELD ROAD
ACTON, MA 01720

DRAWING TITLE
THE HYLAND BUILDING 3

ELEVATIONS

SCALE AS NOTED

REVISION	DATE
SPECIAL PERMIT REVIEW	23 OCT 2014

DRAWN BY	REVIEWED BY
KVS/AMF	PQ

SHEET
A3.10

2 BELMONT STREET ELEVATION
SCALE: 3/32"=1'-0"

PROPOSED REVISIONS

2 BELMONT STREET ELEVATION
SCALE: 3/32"=1'-0"

SPECIAL PERMIT APPROVED

PETER QUINN ARCHITECTS

ARCHITECTURE
PLANNING
COMMUNITY DESIGN

PETER QUINN ARCHITECTS LLC
259 ELM ST, SUITE 301
SOMERVILLE MA 02144
PH 617-354-3989 FAX 617-868-0280

SEAL

CONSULTANT

CONSULTANT

PROJECT

CUSHING VILLAGE
CUSHING SQUARE
BELMONT, MA

PREPARED FOR

SMITH LEGACY PARTNERS
6 LITTLEFIELD ROAD
ACTON, MA 01720

DRAWING TITLE

THE HYLAND
BUILDING 3

ELEVATIONS

SCALE AS NOTED

REVISION	DATE
SPECIAL PERMIT REVIEW	23 OCT 2014

DRAWN BY	*REVIEWED BY*
KVS/AMF	PQ

SHEET

A3.11

3 WEST ELEVATION
SCALE: 3/32"=1'-0"

PROPOSED REVISIONS

3 WEST ELEVATION
SCALE: 3/32"=1'-0"

SPECIAL PERMIT APPROVED

PETER QUINN ARCHITECTS

ARCHITECTURE
PLANNING
COMMUNITY DESIGN

PETER QUINN ARCHITECTS LLC
259 ELM ST, SUITE 301
SOMERVILLE MA 02144
PH 617-354-3989 FAX 617-868-0280

SEAL

CONSULTANT

CONSULTANT

PROJECT

CUSHING VILLAGE
CUSHING SQUARE
BELMONT, MA

PREPARED FOR

SMITH LEGACY PARTNERS
6 LITTLEFIELD ROAD
ACTON, MA 01720

DRAWING TITLE

THE HYLAND BUILDING 3

ELEVATIONS

SCALE AS NOTED

REVISION	DATE
SPECIAL PERMIT REVIEW	23 OCT 2014

DRAWN BY	REVIEWED BY
KVS/AMF	PQ

SHEET

A3.12

PROPOSED REVISIONS

4 HORNE ROAD ELEVATION
SCALE: 3/32"=1'-0"

4 HORNE ROAD ELEVATION
SCALE: 3/32"=1'-0"

SPECIAL PERMIT APPROVED

PETER QUINN ARCHITECTS
ARCHITECTURE
PLANNING
COMMUNITY DESIGN

PETER QUINN ARCHITECTS LLC
259 ELM ST, SUITE 301
SOMERVILLE MA 02144
PH 617-354-3989 FAX 617-868-0280

SEAL

CONSULTANT

CONSULTANT

PROJECT
CUSHING VILLAGE
CUSHING SQUARE
BELMONT, MA

PREPARED FOR
SMITH LEGACY PARTNERS
6 LITTLEFIELD ROAD
ACTON, MA 01720

DRAWING TITLE
THE HYLAND BUILDING 3

ELEVATIONS
SCALE AS NOTED

REVISION	DATE
SPECIAL PERMIT REVIEW	23 OCT 2014

DRAWN BY	REVIEWED BY
KVS/AMF	PQ

SHEET
A3.13

a COURTYARD ELEVATION
SCALE: 3/32"=1'-0"

b COURTYARD ELEVATION
SCALE: 3/32"=1'-0"

PROPOSED REVISIONS

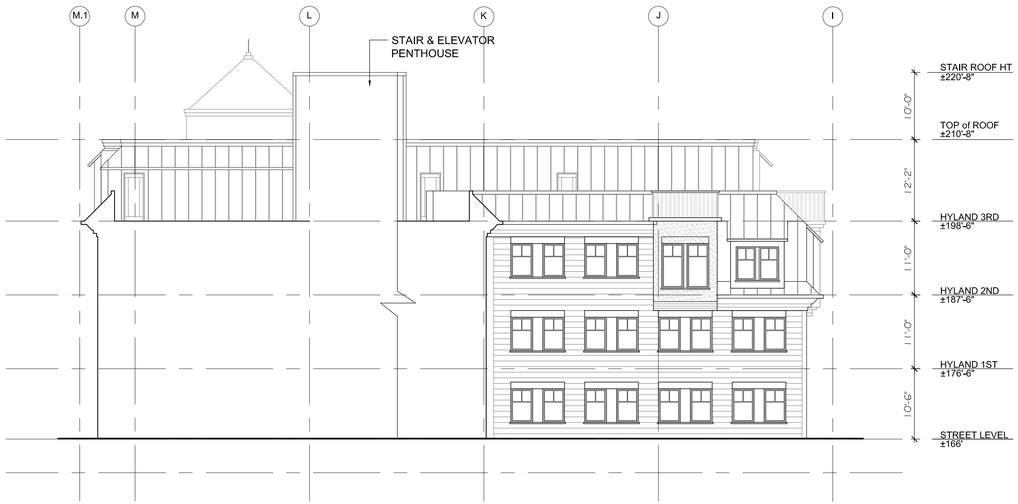

a COURTYARD ELEVATION
SCALE: 3/32"=1'-0" (VIEWING SOUTH)

SPECIAL PERMIT APPROVED

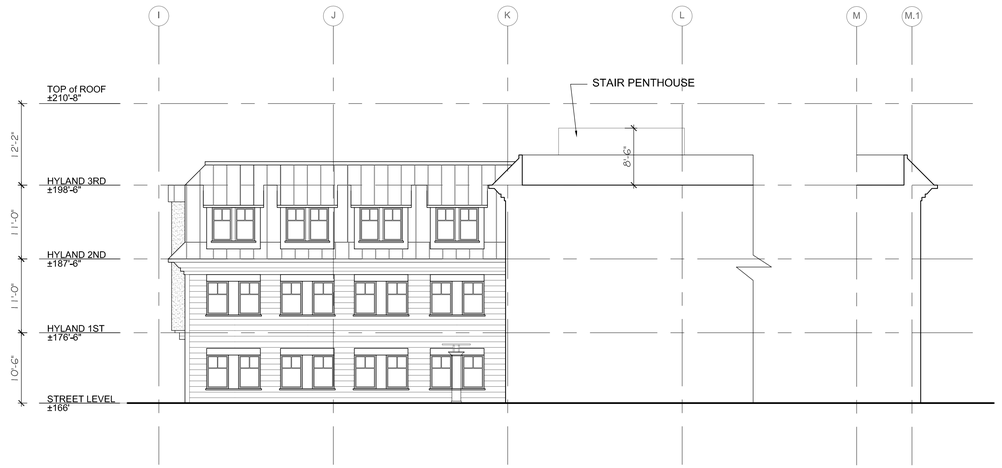

b COURTYARD ELEVATION
SCALE: 3/32"=1'-0" (VIEWING NORTH)

PETER QUINN ARCHITECTS
ARCHITECTURE
PLANNING
COMMUNITY DESIGN

PETER QUINN ARCHITECTS LLC
259 ELM ST, SUITE 301
SOMERVILLE MA 02144
PH 617-354-3989 FAX 617-868-0280

SEAL

CONSULTANT

CONSULTANT

PROJECT
CUSHING VILLAGE
CUSHING SQUARE
BELMONT, MA

PREPARED FOR
SMITH LEGACY PARTNERS
6 LITTLEFIELD ROAD
ACTON, MA 01720

DRAWING TITLE
THE HYLAND BUILDING 3

ELEVATIONS
SCALE AS NOTED

REVISION	DATE
SPECIAL PERMIT REVIEW	23 OCT 2014

DRAWN BY	REVIEWED BY
KVS/AMF	PQ

SHEET
A3.14