Lot B-1 (15 Waverly Street)

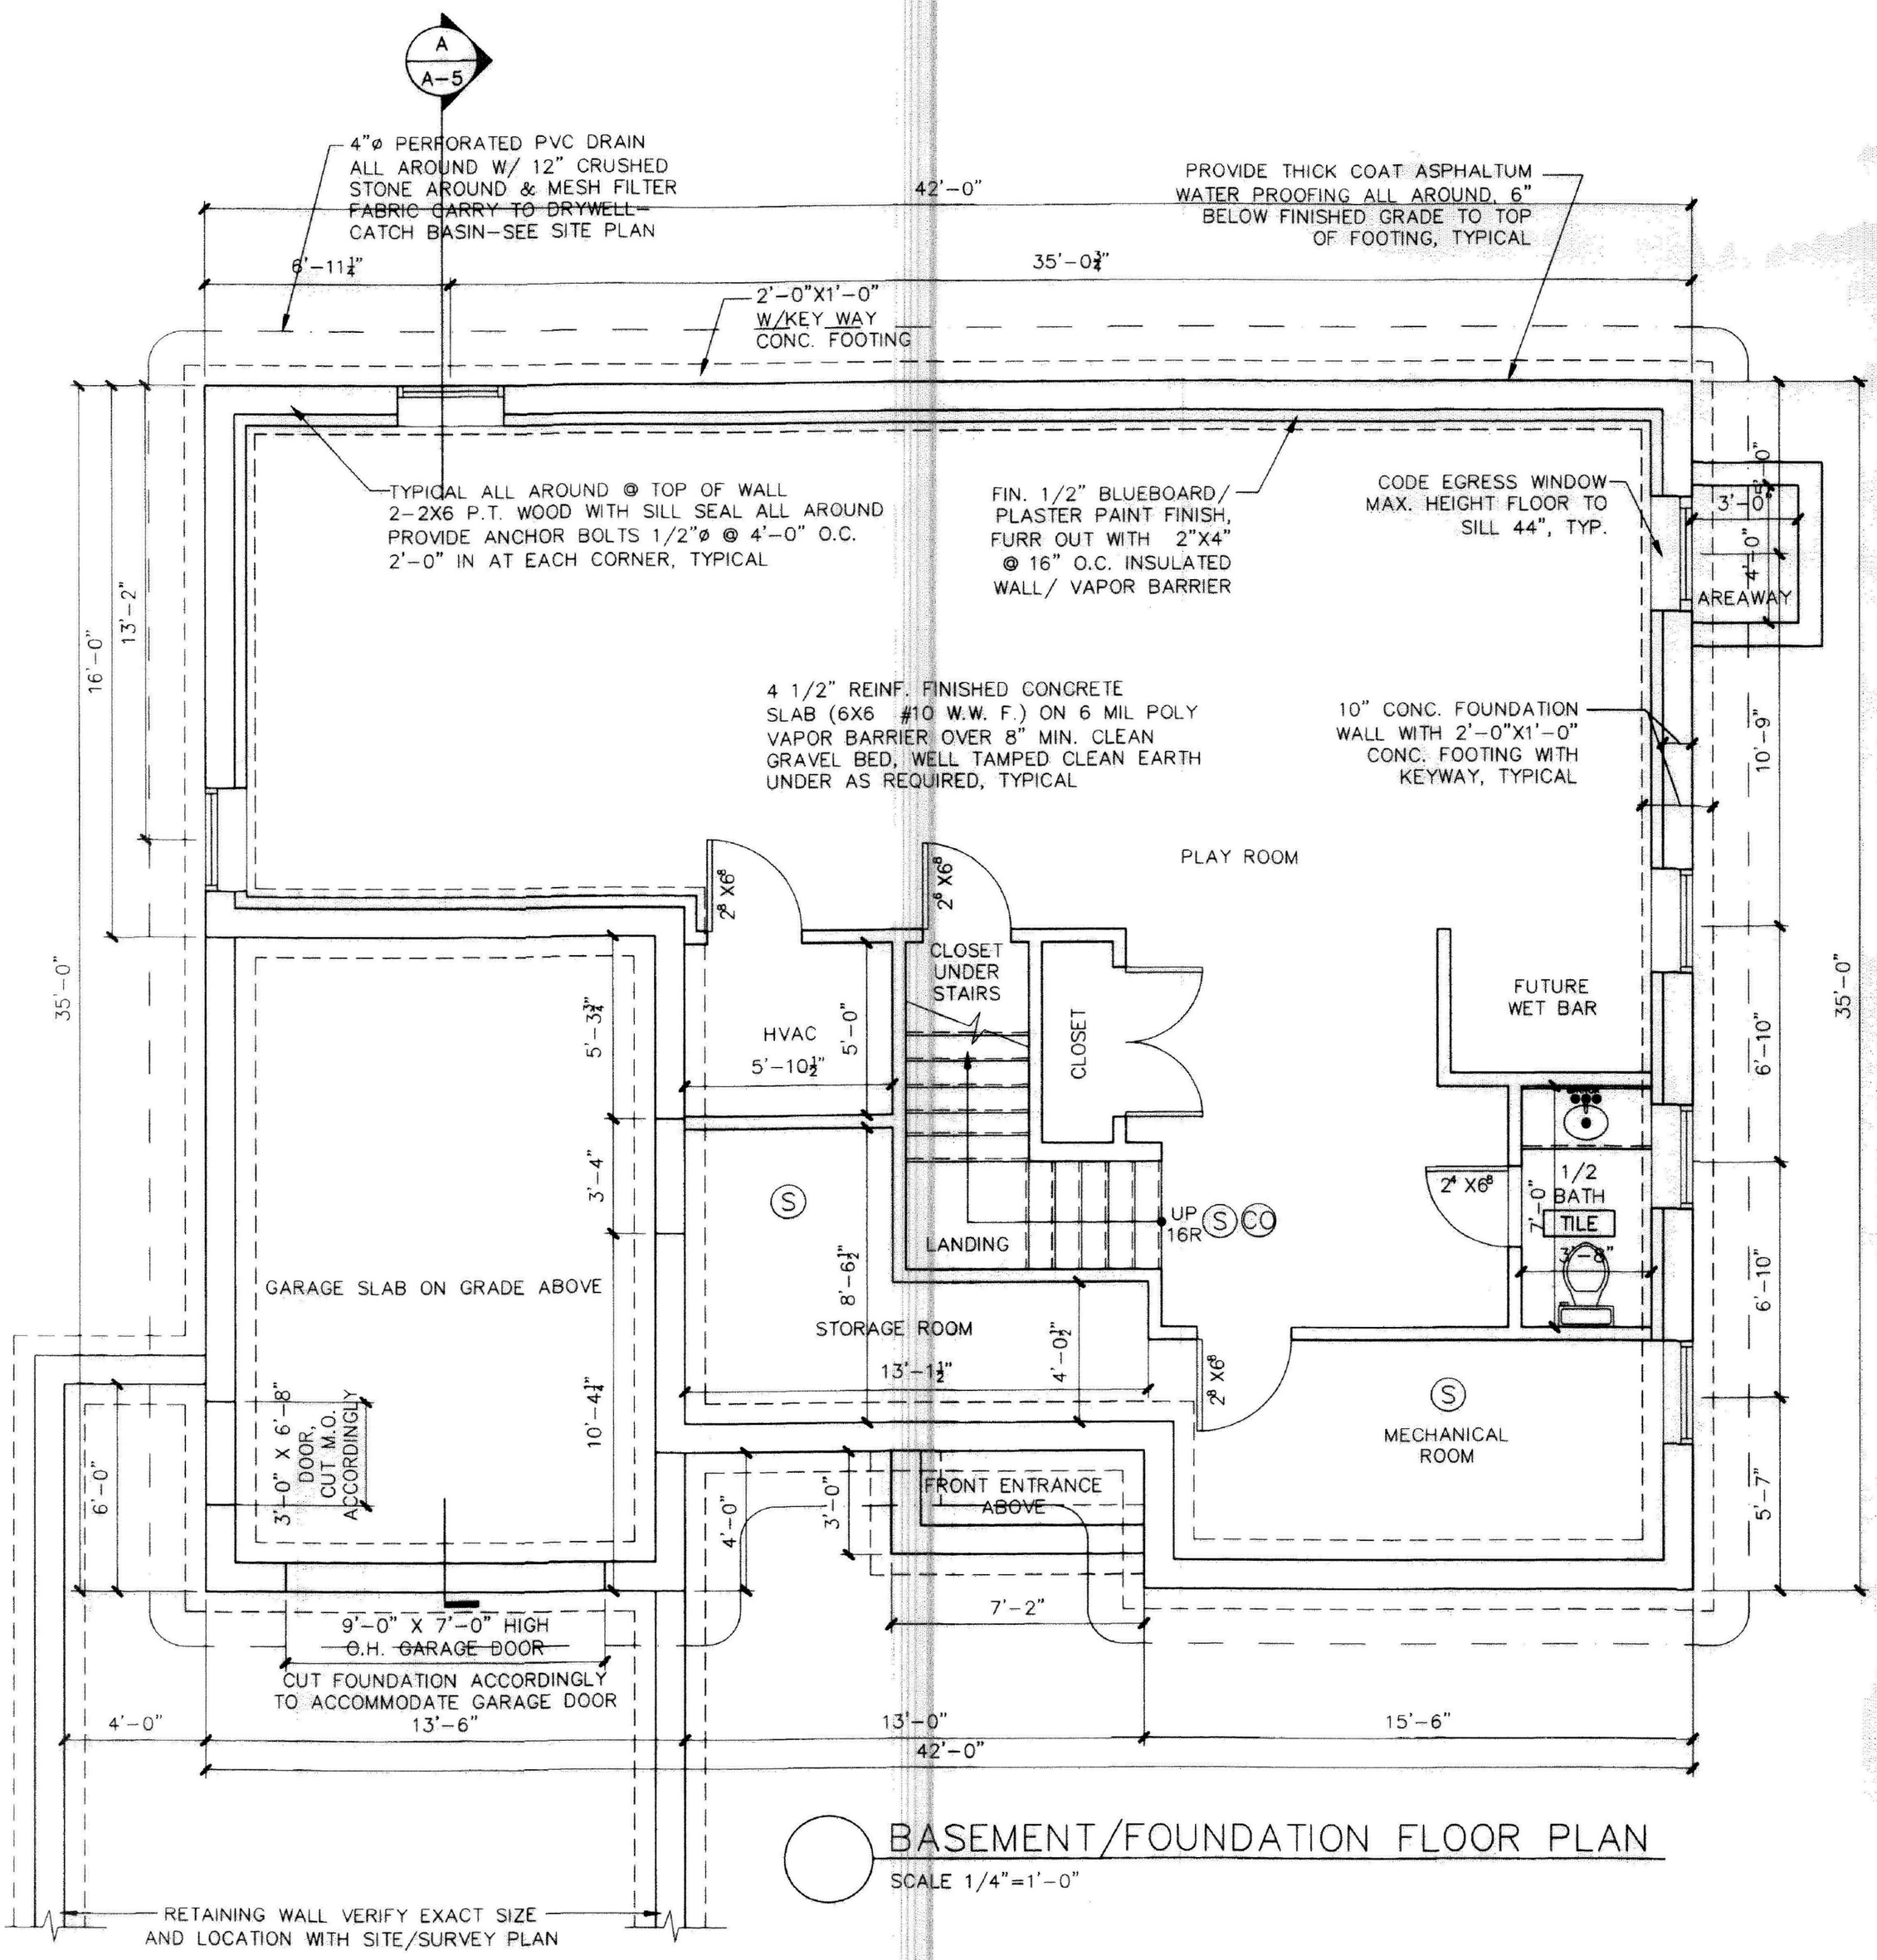

BASEMENT/FOUNDATION FLOOR PLAN

SCALE 1/4"=1'-0"