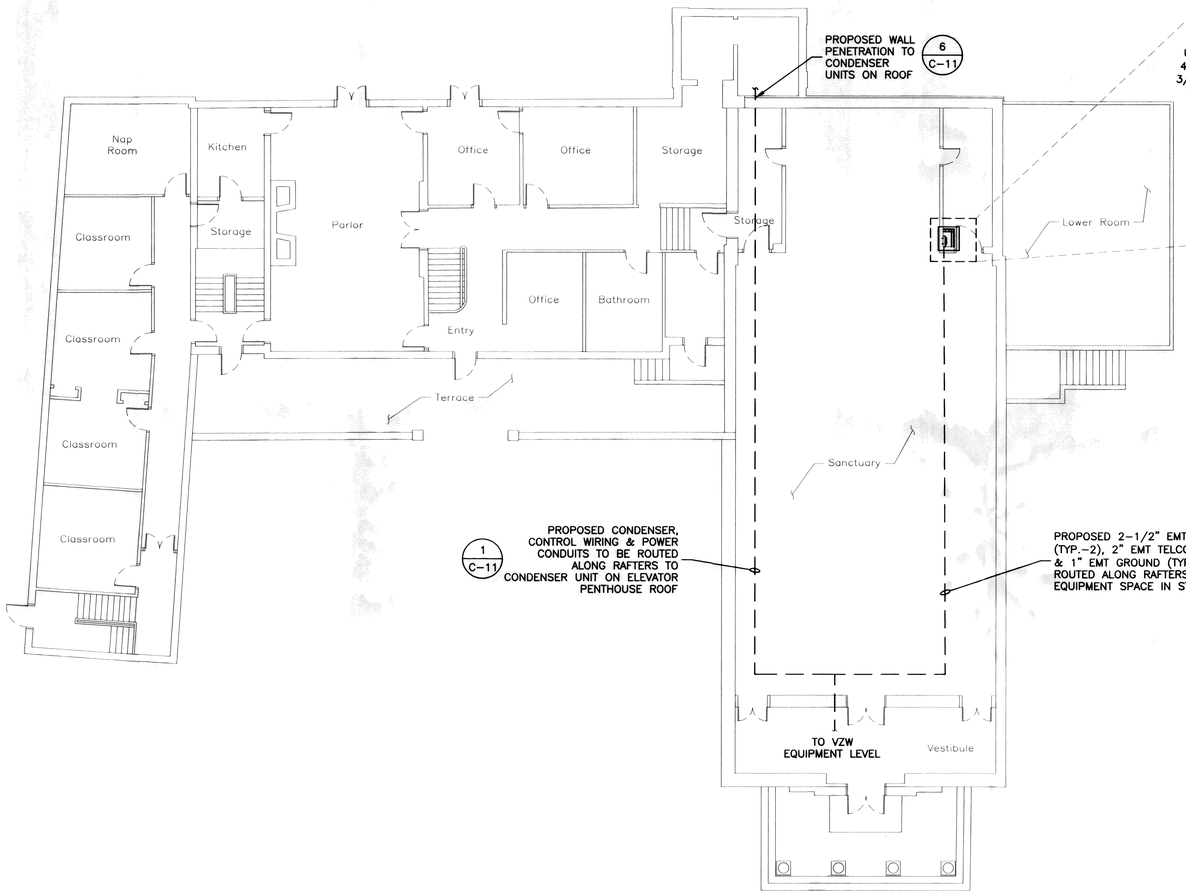

PROPOSED FIRST FLOOR PLAN

1

SCALE: 1"=20' FOR 11"x17"
1"=10' FOR 22"x34"

0' 10' 20'

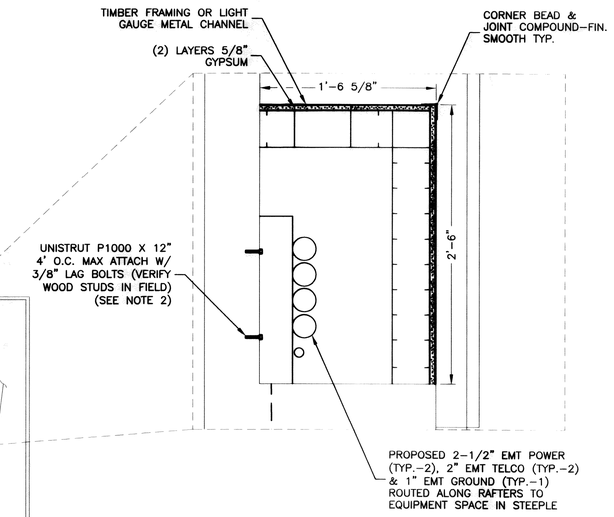

NOTES:

1. CONSTRUCTION MANAGER AND LANDLORD TO APPROVE FINAL LOCATION OF CONDUIT AND PAINT COLOR.
2. CONTRACTOR TO VERIFY EXISTING WALL TYPE AND MOUNT UNISTRUT WITH APPROPRIATE HARDWARE.
3. FIRESTOP AT FLOOR AND CEILING.
4. PROVIDE ACCESS PANELS FOR FUTURE USE AS NECESSARY.

CHASE DETAIL

SCALE: N.T.S.

NOTES:

1. NORTH ARROW SHOWN AS APPROXIMATE.
2. SOME EXISTING AND PROPOSED INFORMATION NOT SHOWN FOR CLARITY.
3. PLAN BASED ON OBSERVATIONS MADE DURING SITE VISIT BY DEWBERRY ENGINEERS INC. ON 07-31-14 AND BUILDING PLANS PROVIDED BY THE PLYMOUTH CONG. CHURCH.
4. VERIFY ALL PROPOSED ROUTINGS PRIOR TO CONSTRUCTION.
5. PROPOSED CHASE TO MATCH EXISTING ARCHITECTURE.

verizon WIRELESS

VERIZON WIRELESS
400 FRIBERG PARKWAY
WESTBOROUGH, MA 01581-3956

BELMONT 3 MA

CONSTRUCTION DRAWINGS		
0	11/16/15	FOR CONSTRUCTION
A	09/04/15	FOR REVIEW

Dewberry®

Dewberry Engineers Inc.
280 SUMMER ST.
10TH FLOOR
BOSTON, MA 02210
PHONE: 617.695.3400
FAX: 617.695.3310

COMMONWEALTH OF MASSACHUSETTS
BENJAMIN B. REVETTE
CIVIL
No. 49220
REGISTERED PROFESSIONAL ENGINEER

DRAWN BY:	MR
REVIEWED BY:	DAS
CHECKED BY:	BBR
PROJECT NUMBER:	50002925
JOB NUMBER:	50066098
SITE ADDRESS:	

582 PLEASANT STREET
BELMONT, MA 02478

SHEET TITLE

PROPOSED FIRST FLOOR PLAN

SHEET NUMBER

C-7