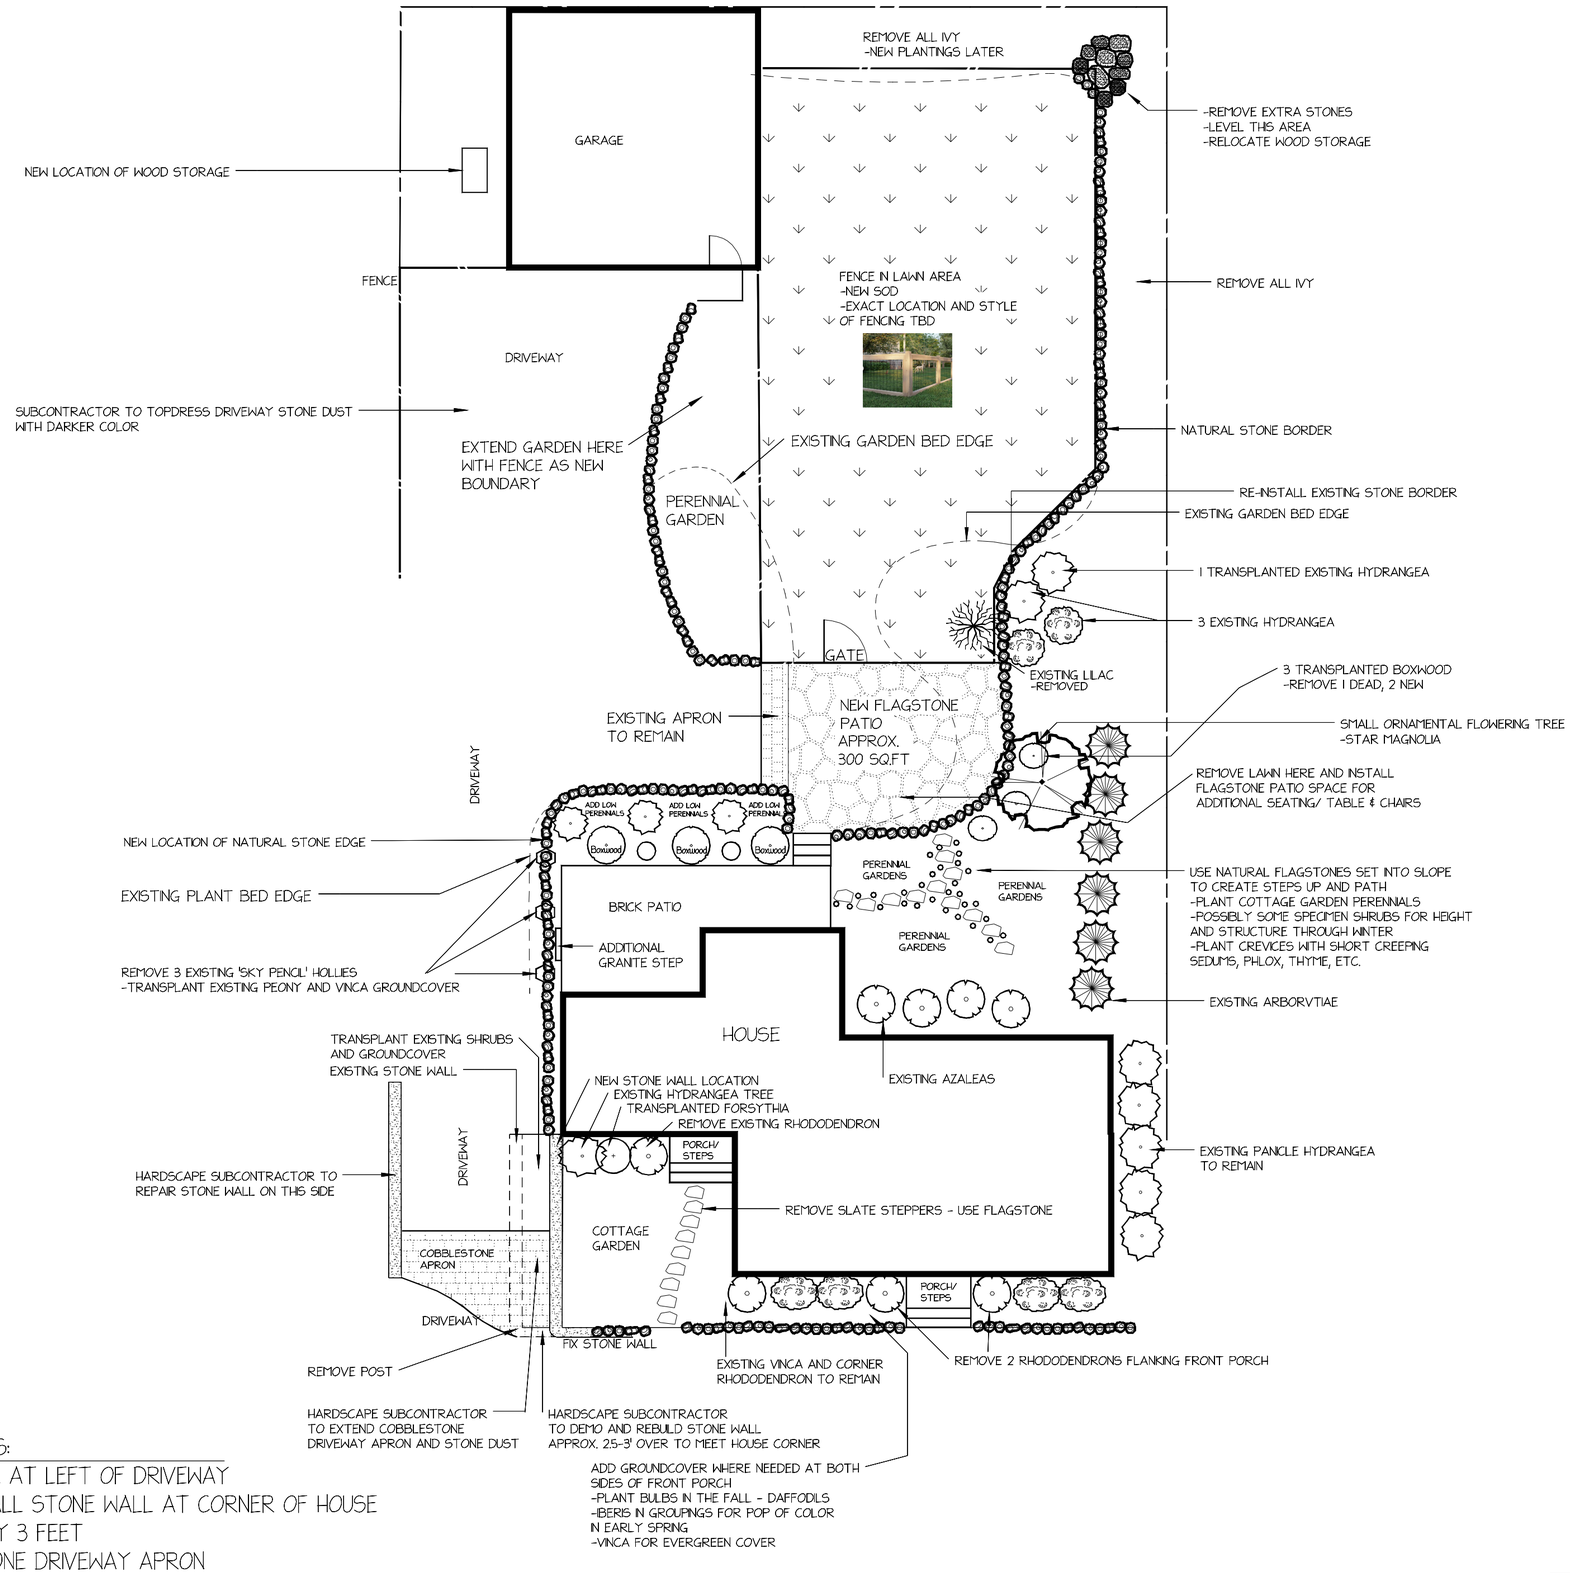

HARDSCAPE CHANGES:

- -REPAIR STONE WALL AT LEFT OF DRIVEWAY
- -DEMO AND RE-INSTALL STONE WALL AT CORNER OF HOUSE TO EXTEND DRIVEWAY 3 FEET
- -EXTEND COBBLESTONE DRIVEWAY APRON
- -TOPDRESS DRIVEWAY STONEDUST WITH DARKER COLOR
- -INSTALL GRANITE STEP TO BRICK PATIO
- -RE-USE AND INSTALL NATURAL STONES AS BORDER ALONG RIGHT SIDE OF DRIVEWAY
- -REMOVE STONES AND LEVEL OUT IN BACK RIGHT CORNER
- -FLAGSTONE PATIO SPACE IN BACKYARD AND STEPPERS

0 5 10 20
SCALE IN FEET

SCALE: 1" = 10'
**WHEN PRINTED ON 18" X 24" SHEET SIZE

PEMBERTON GARDEN SERVICES

DESIGN BY:
Brittany S.

NORTH

KATHARINE FALLON
7 ALEXANDER AVE. BELMONT

SCALE 1" = 10'
DATE JULY 2023
DRAWING # 2

Powered by DynaSCAPE®