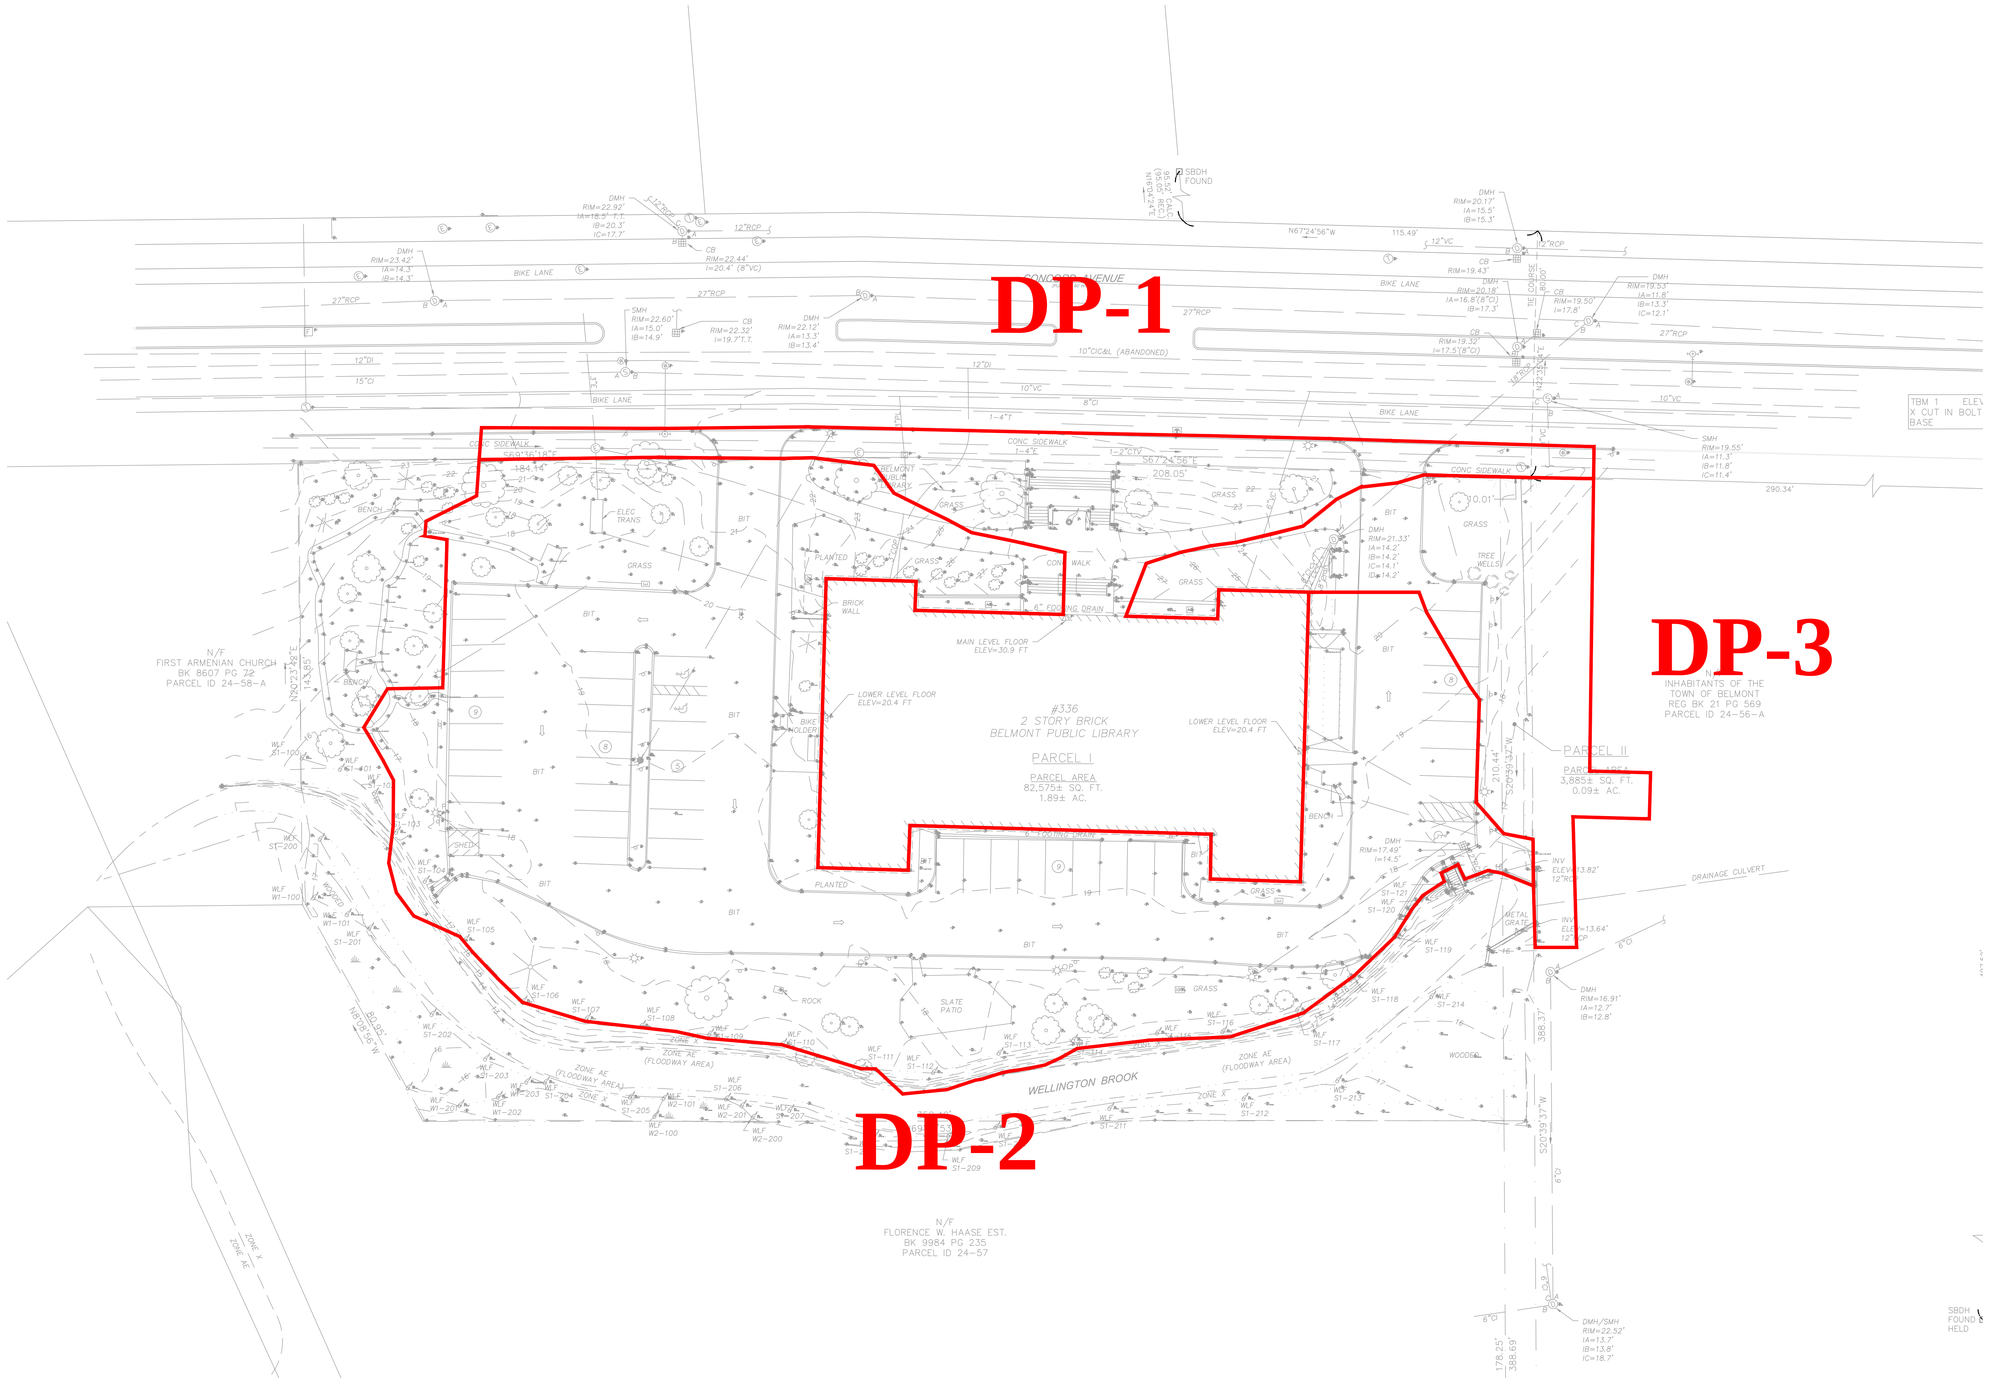


SCALE:
1" = 20'
20 10 0 20 40


Civil: Nitsch Engineering, 2 Center Plaza, Ste 430, Boston, MA 02108. T: 617.338.0063
Landscape: Simson, 288 Norfolk St, Cambridge, MA 02139 T: 617.876.8960
Structural: LeMessurier, 1380 Soldiers Field Rd, Boston, MA 02135 T: 617.868.1200
Envelope: Simpson Gumpertz & Heger, 1 Beacon St, Boston, MA 02108 T: 617.482.9400
Sustainability: The Green Engineer, 23 Bradford St, Concord, MA 01742 T: 978.369.8978
MEP/FP: WSP, 100 Summer St, 13th Fl, Boston, MA 02110 T: 617.426.7330
Lighting: Lutron, 1 Lutron Way, Coopersburg, PA 18036 T: 610.282.3800
Code: Code Red, 154 Turnpike Rd, Ste 200, Southborough, MA 01772 T: 617.500.7633
Acoustics: Acentech, 33 Moulton St, Cambridge, MA 02138 T: 617.499.8000
Specifications: Mann Associates, 1121 Washington St, Newton, MA 02465 T: 617.964.5477


Nitsch Engineering

**BELMONT PUBLIC LIBRARY**
336 Concord Ave, Belmont, MA 02478


Oudens Ello Architecture, LLC
14 Milk Street, Suite 4, Boston, MA 02108
T: 617.422.0880 F: 617.422.0881


| Revision: | Date: |
|---|---|
| Site Plan Review | 08.02.2023 |

Sheet Title:
EXISTING DRAINAGE AREAS

| | |
|---|---|
| Date: | 10/13/23 |
| Scale: | 1" = 20' |
| Drawn: | AHC |
| Checked: | DC |
| Project No: | 2301 |

Sheet No.: DR-1