BELMONT / WATERTOWN
TRAPELO RD & BELMONT ST

STATE	FED. PROJ. AID NO.	SHEET NO.	TOTAL SHEETS
MASS.	xxxxx	11	77
PROJ. FILE NO. 604688			

FINAL RIGHT OF WAY
TYPICAL SECTIONS

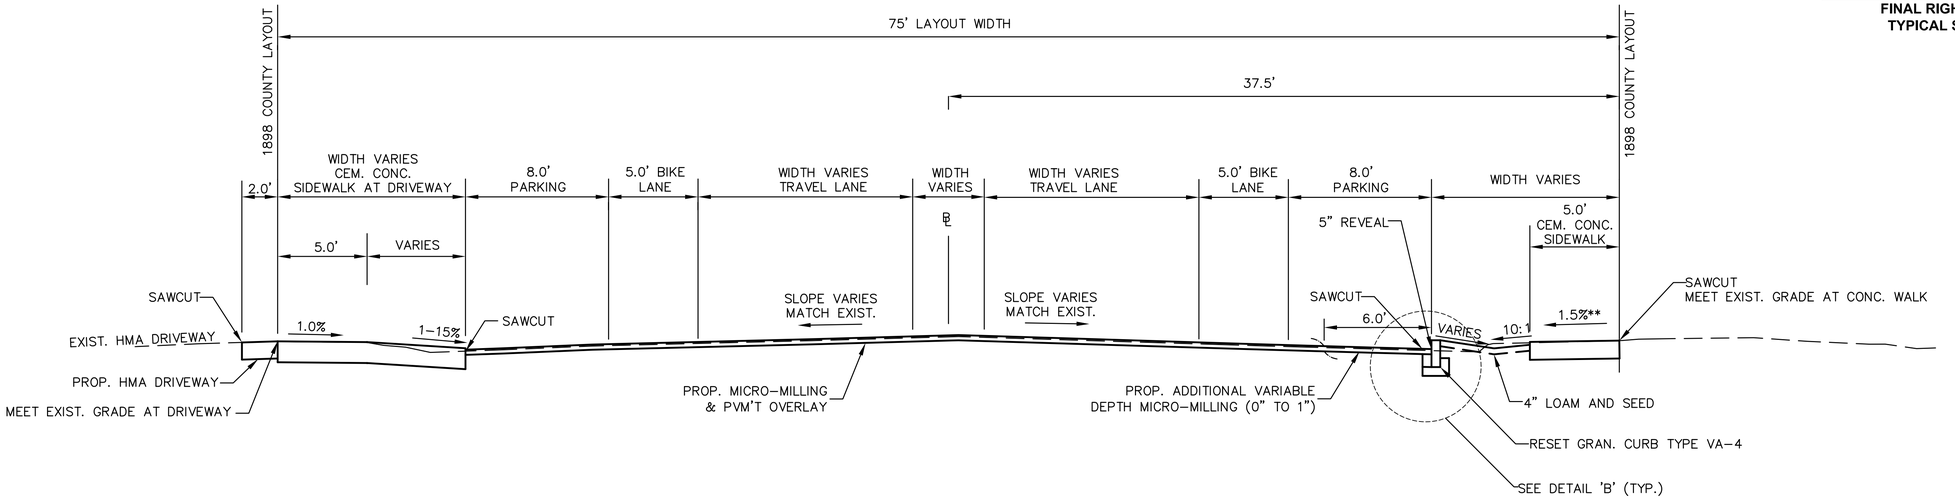

TRAPELO ROAD (STA 58+00 TO 61+05)

SCALE: 1" = 4'

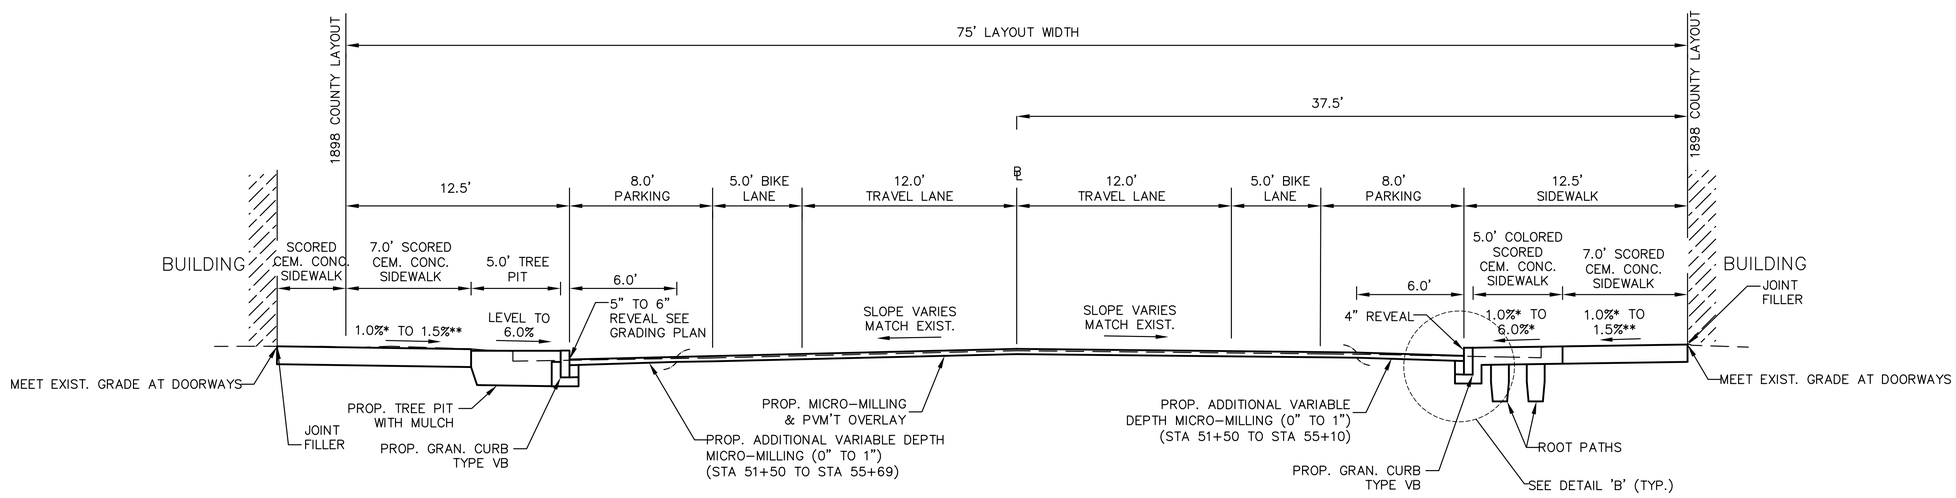

TRAPELO ROAD (STA 51+50 TO 58+00)

SCALE: 1" = 4'

*1.5% PREFERRED
** CONSTRUCTION TOLERANCE ±0.5%