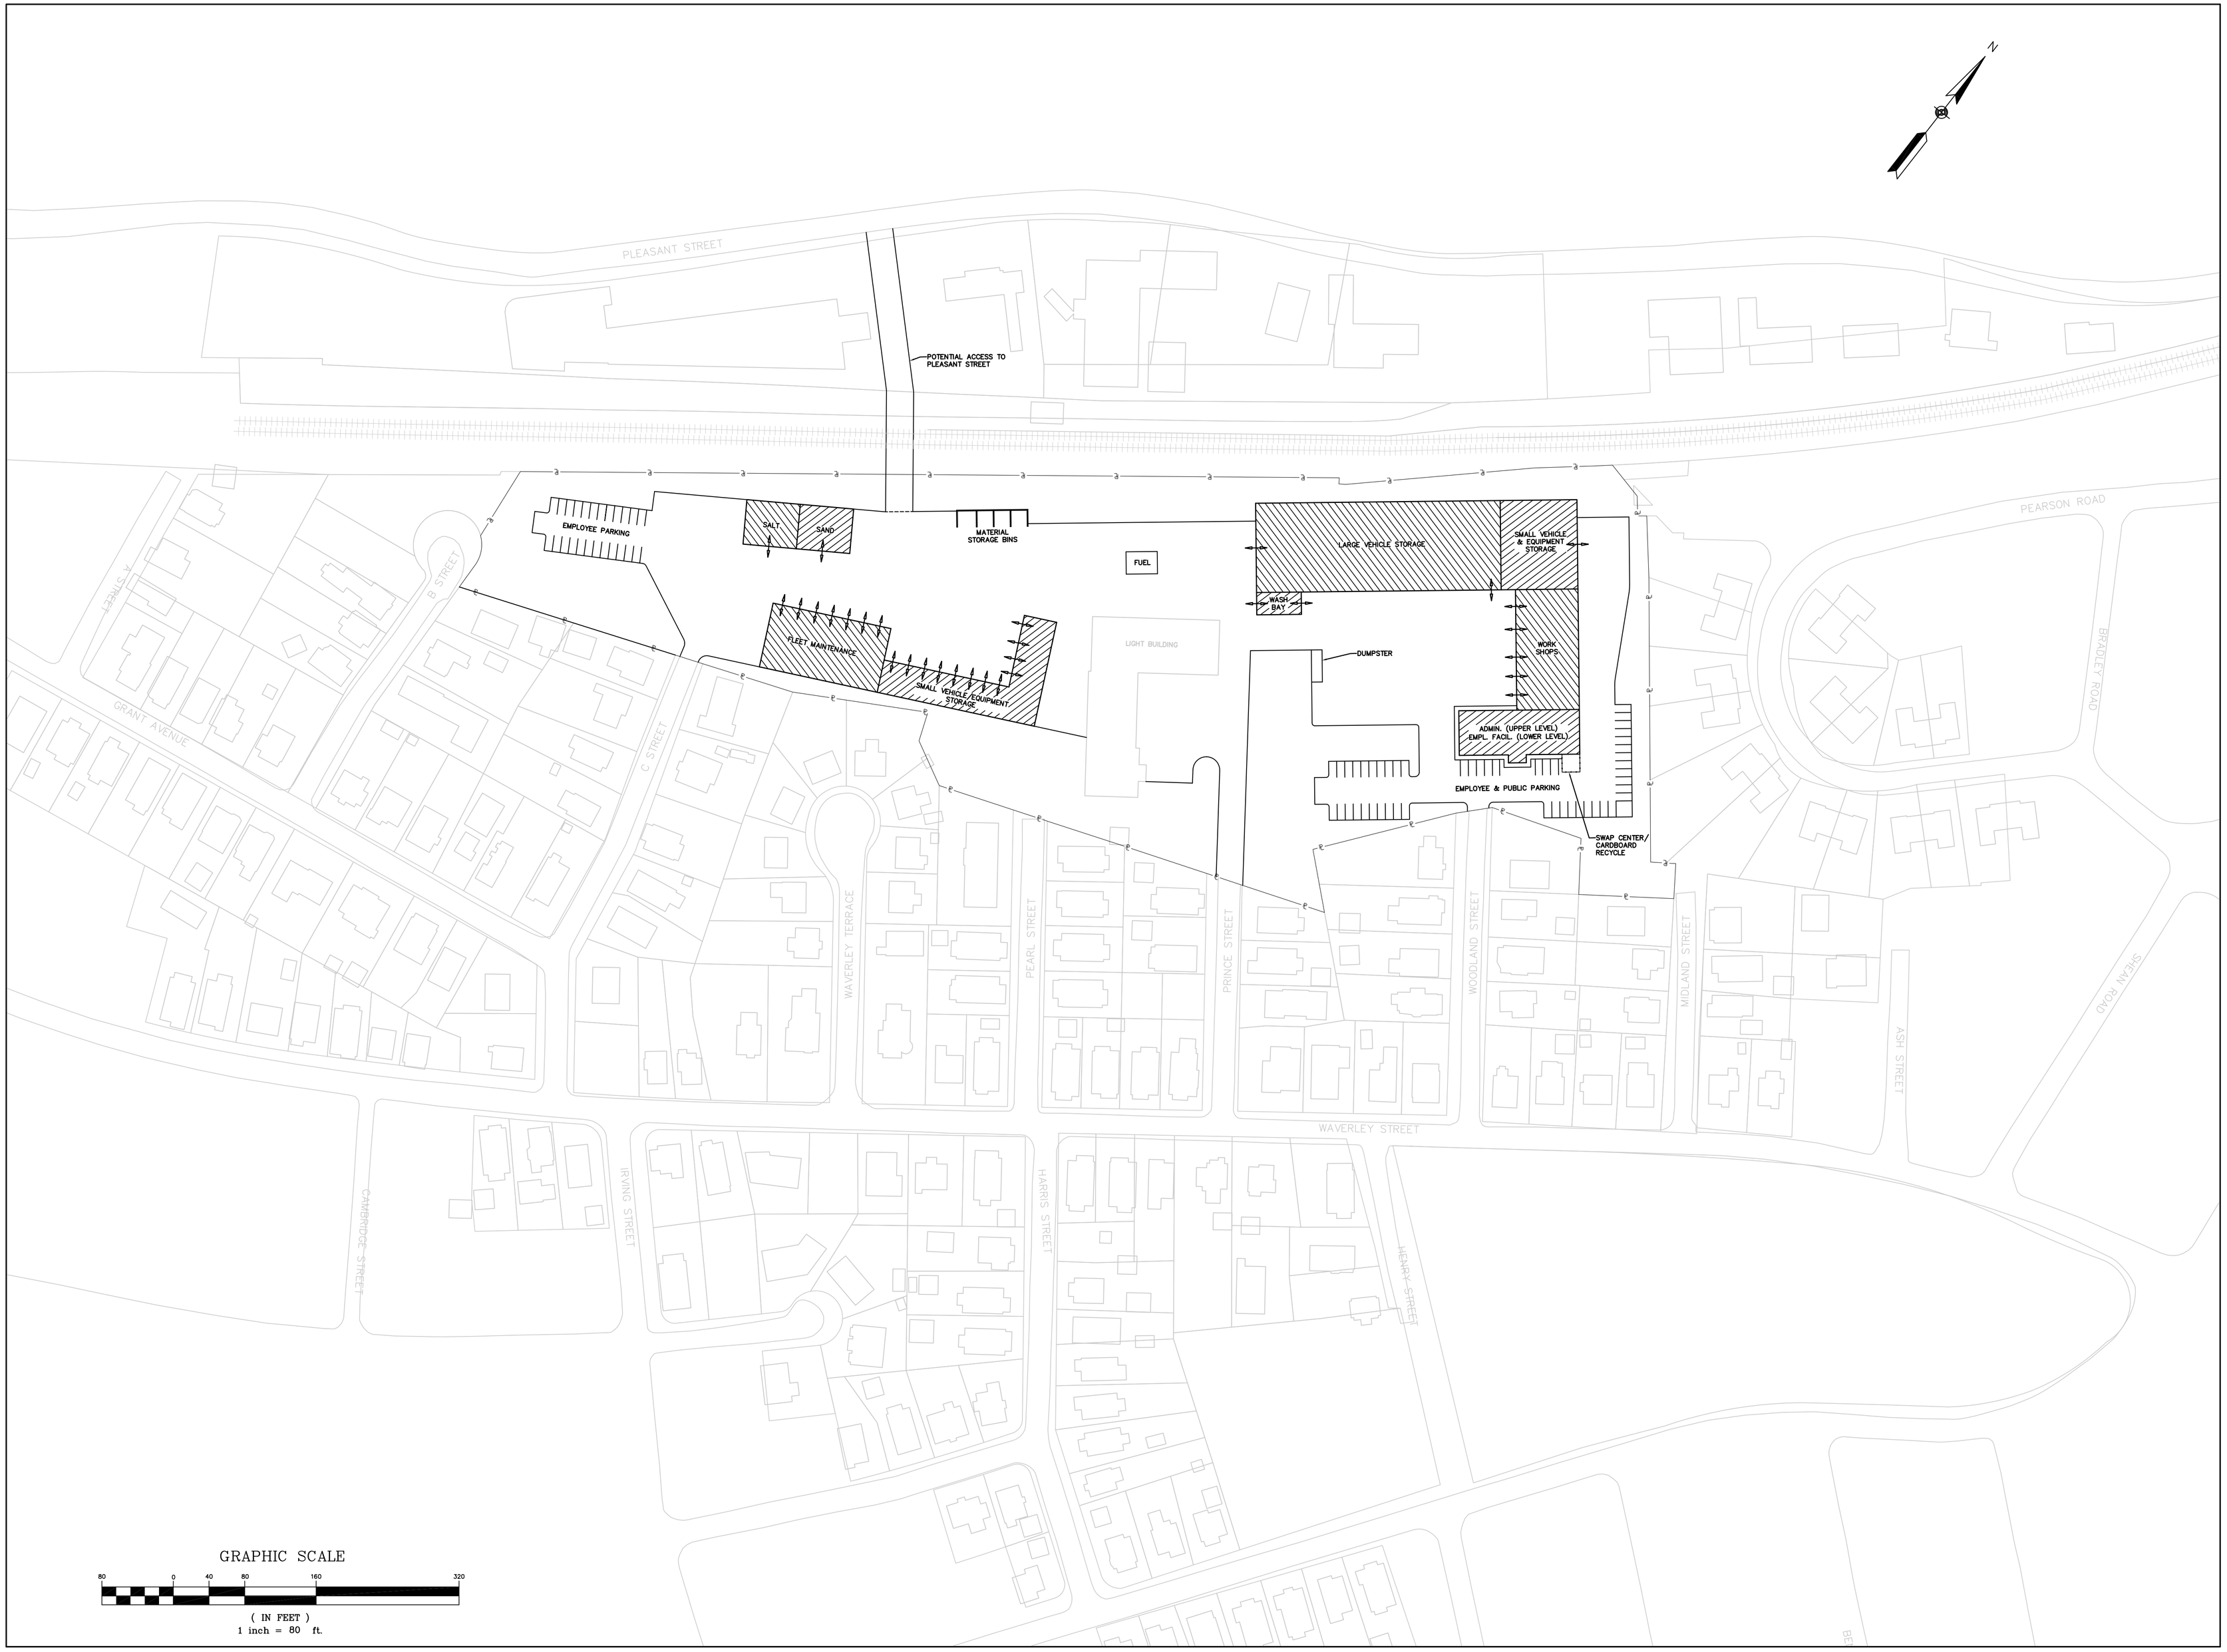

GRAPHIC SCALE

80 0 40 80 160 320

(IN FEET)
1 inch = 80 ft.

TOWN OF BELMONT, MASSACHUSETTS

NEW PUBLIC WORKS FACILITY

Gannett Fleming

150 Wood Road
Braintree MA, 02184
(781) 380-7750

Title:

PROPOSED SITE PLAN

NO	DATE	DESCRIPTION

REVISIONS

Date: XX/XX/06	Job No: 46040
Scale: AS NOTED	Drawing No: C-100
Designed By: JJA	
Drawn By: RDG	
Checked By: XXX	

H:\46040\Site Plan.dwg, SITE PLAN, 4/7/2006 4:20:04 PM