FRONT ELEVATION - LOT B-1
NOVEMBER 16, 2015

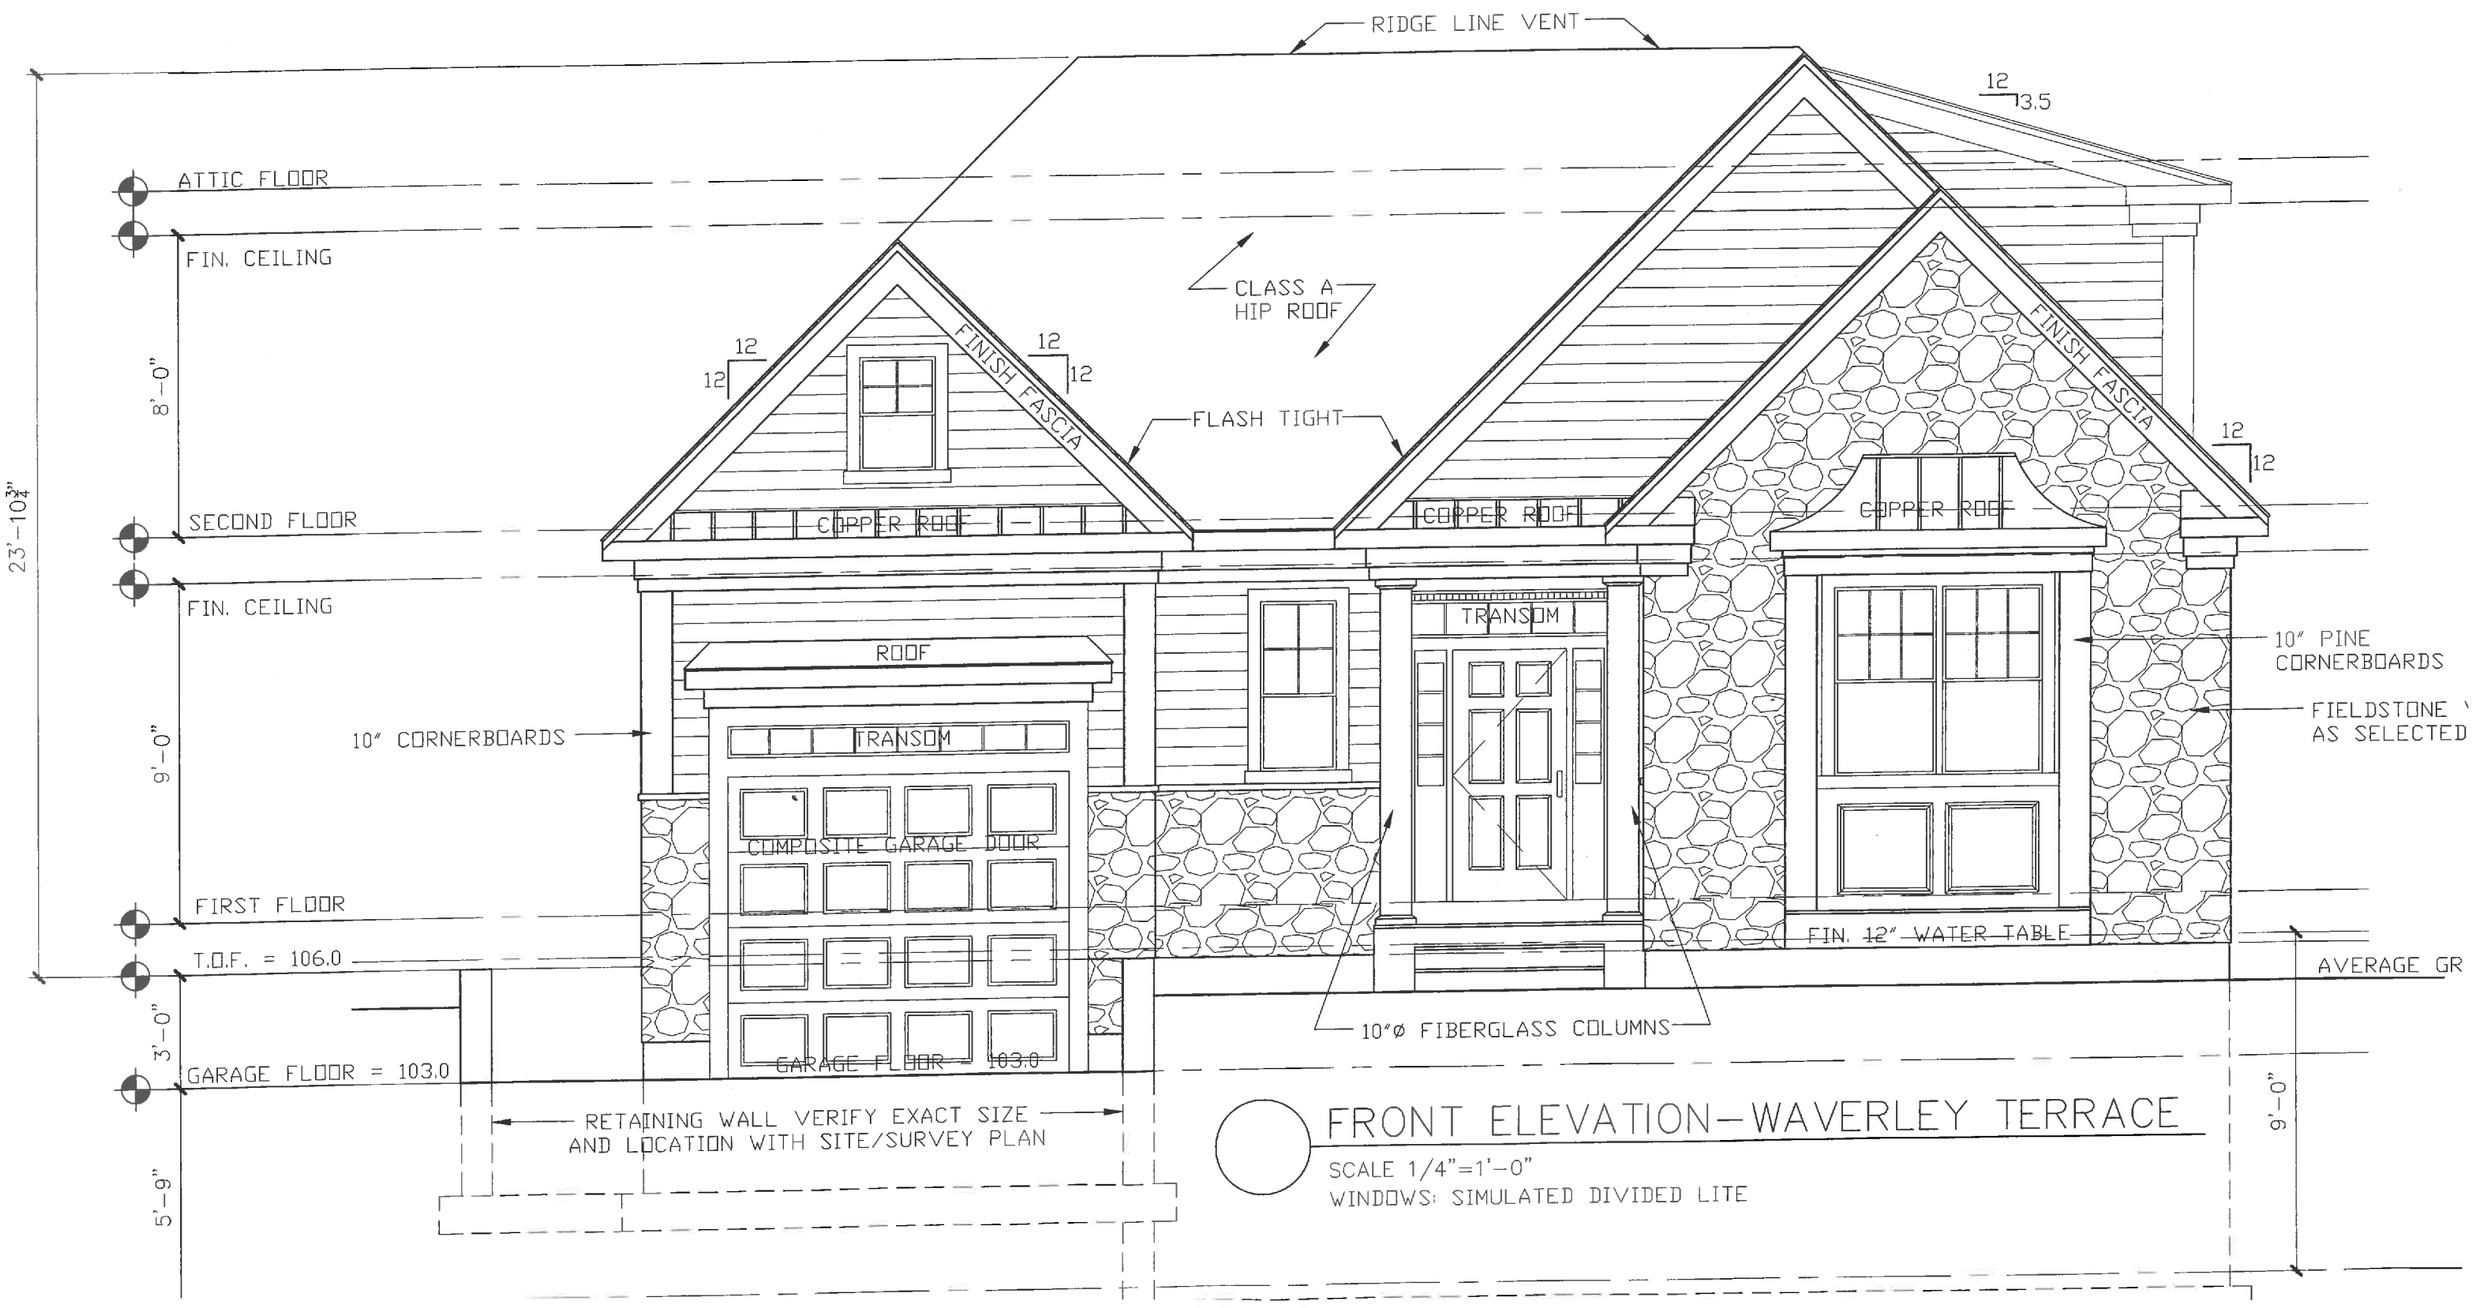

LEFT SIDE ELEVATION - LOT B-1
NOVEMBER 16, 2015

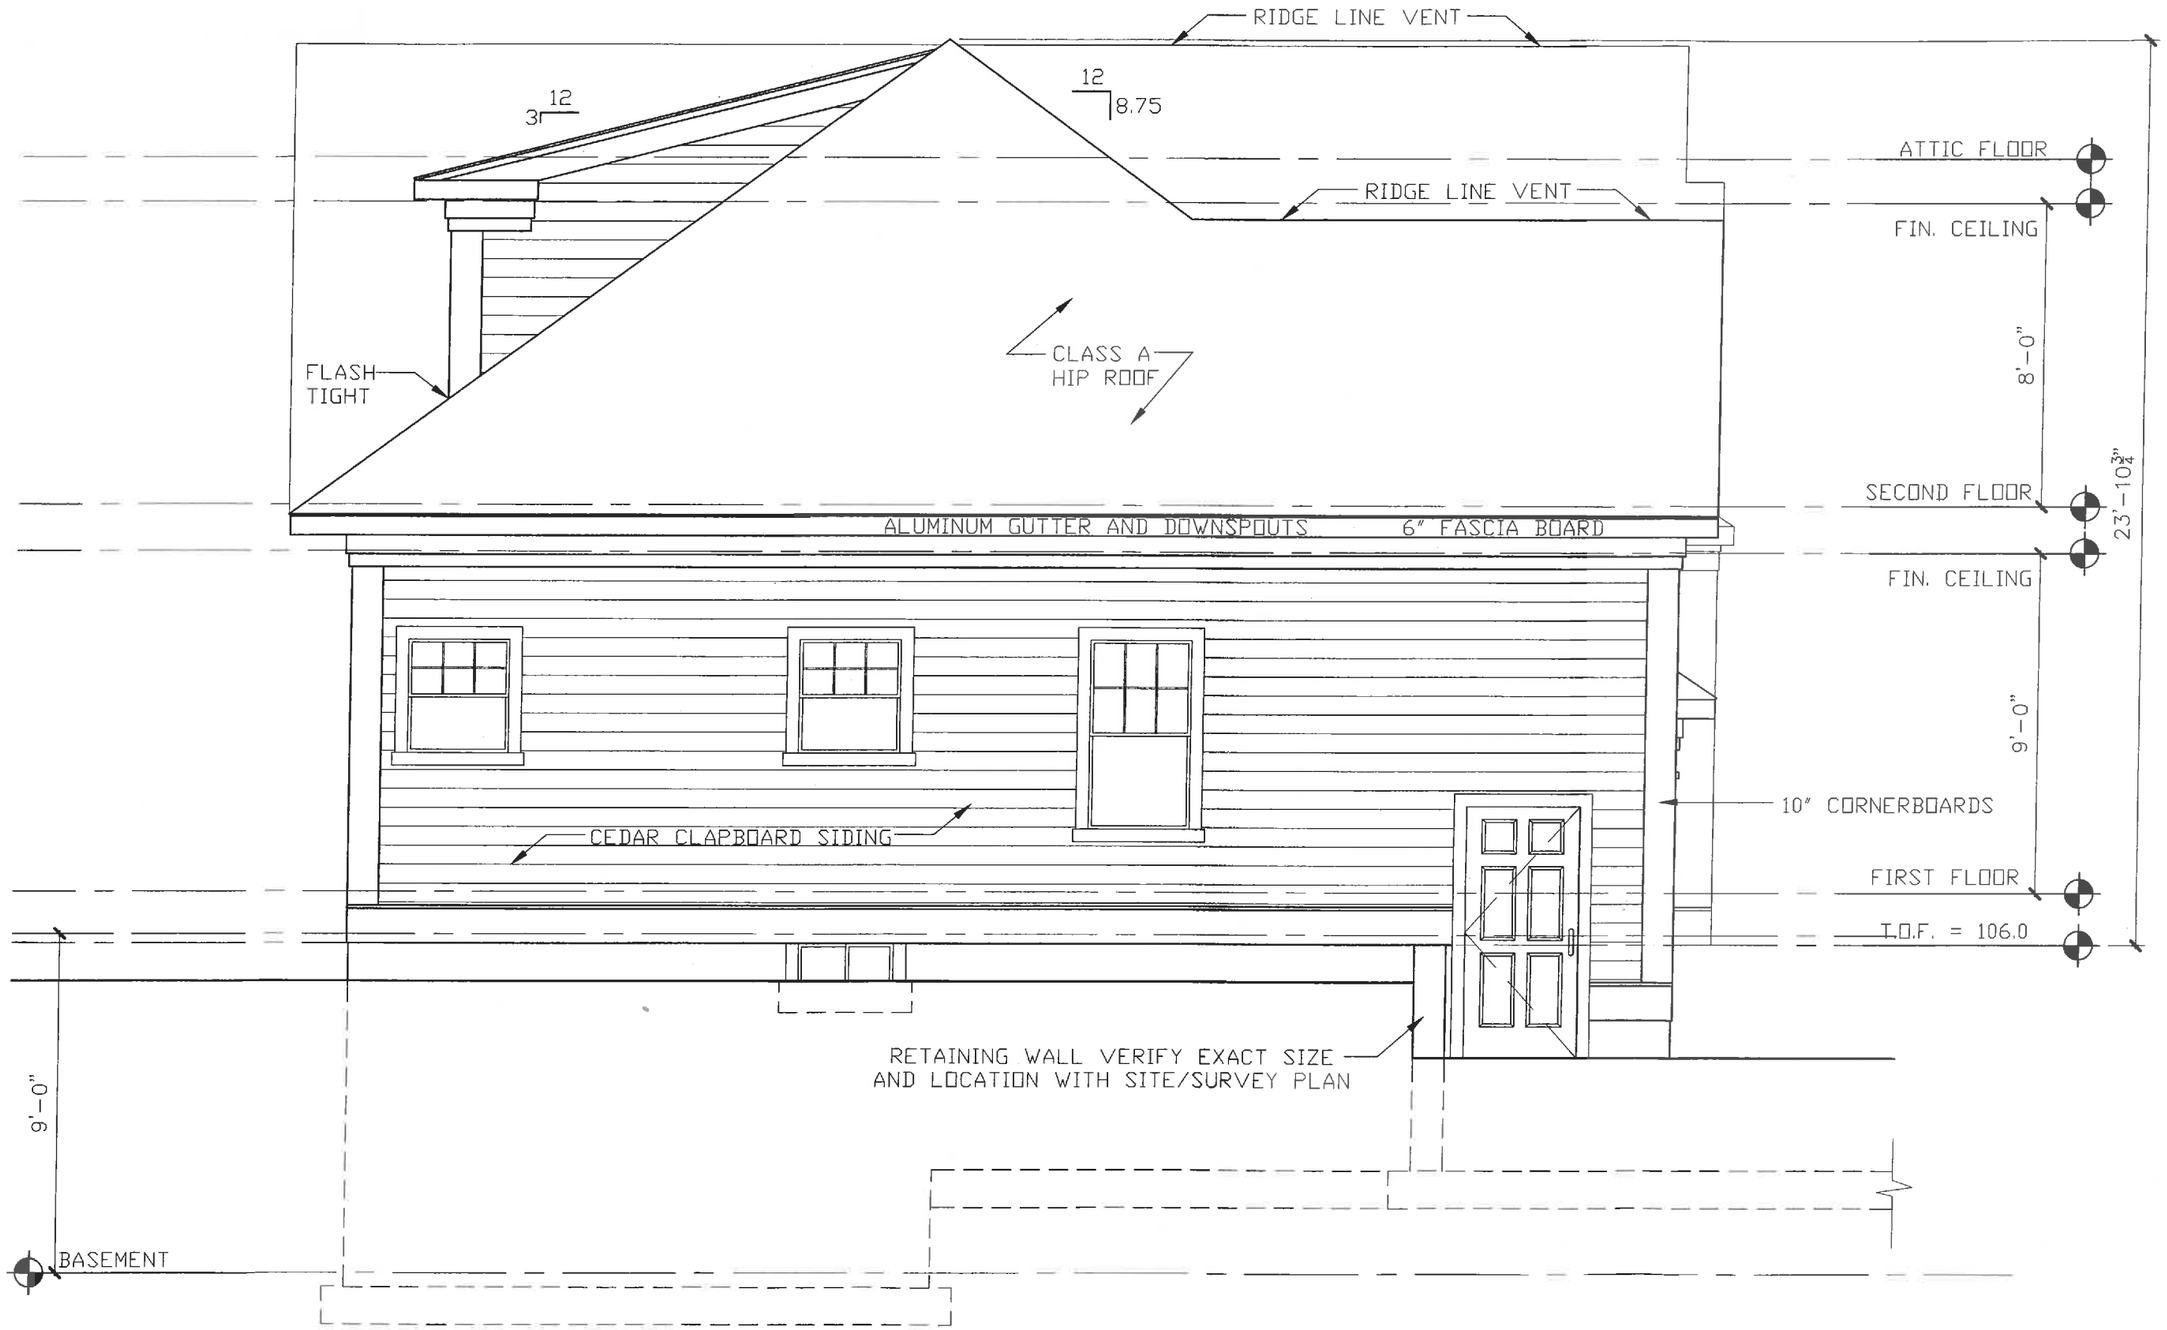

LEFT SIDE ELEVATION

SCALE 1/4"=1'-0"
WINDOWS: SIMULATED DIVIDED LITE

RIGHT SIDE ELEVATION - LOT B-1
NOVEMBER 16, 2015

REAR ELEVATION - LOT B-1
NOVEMBER 16, 2015

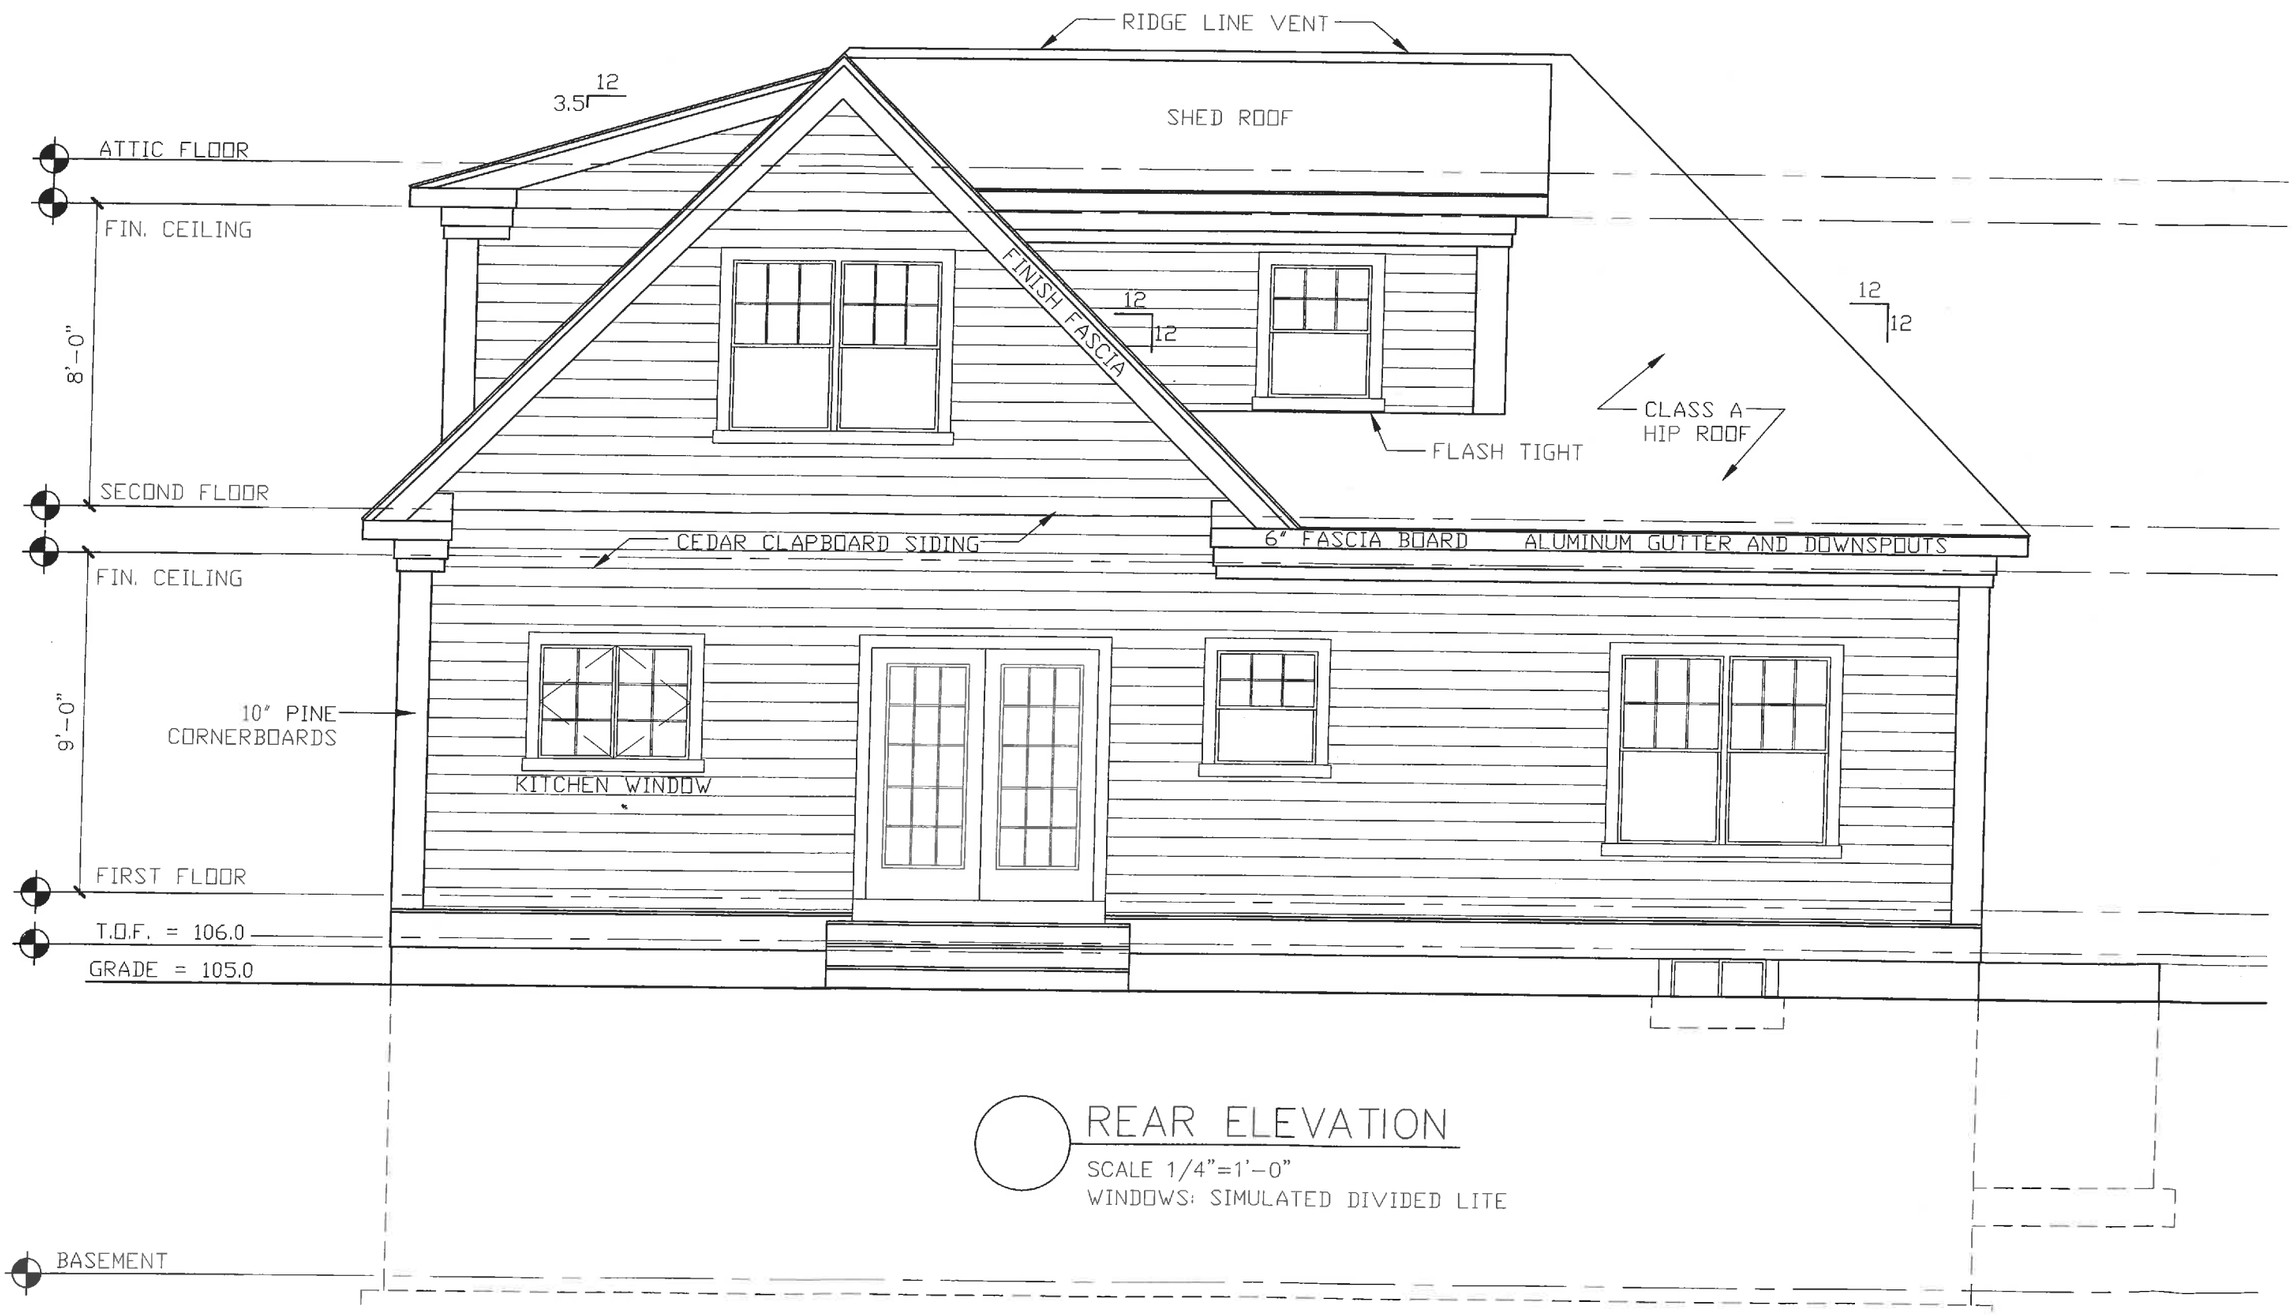

REAR ELEVATION
SCALE 1/4"=1'-0"
WINDOWS: SIMULATED DIVIDED LITE