BASEMENT FLOOR PLAN - LOT B-1
NOVEMBER 16, 2015

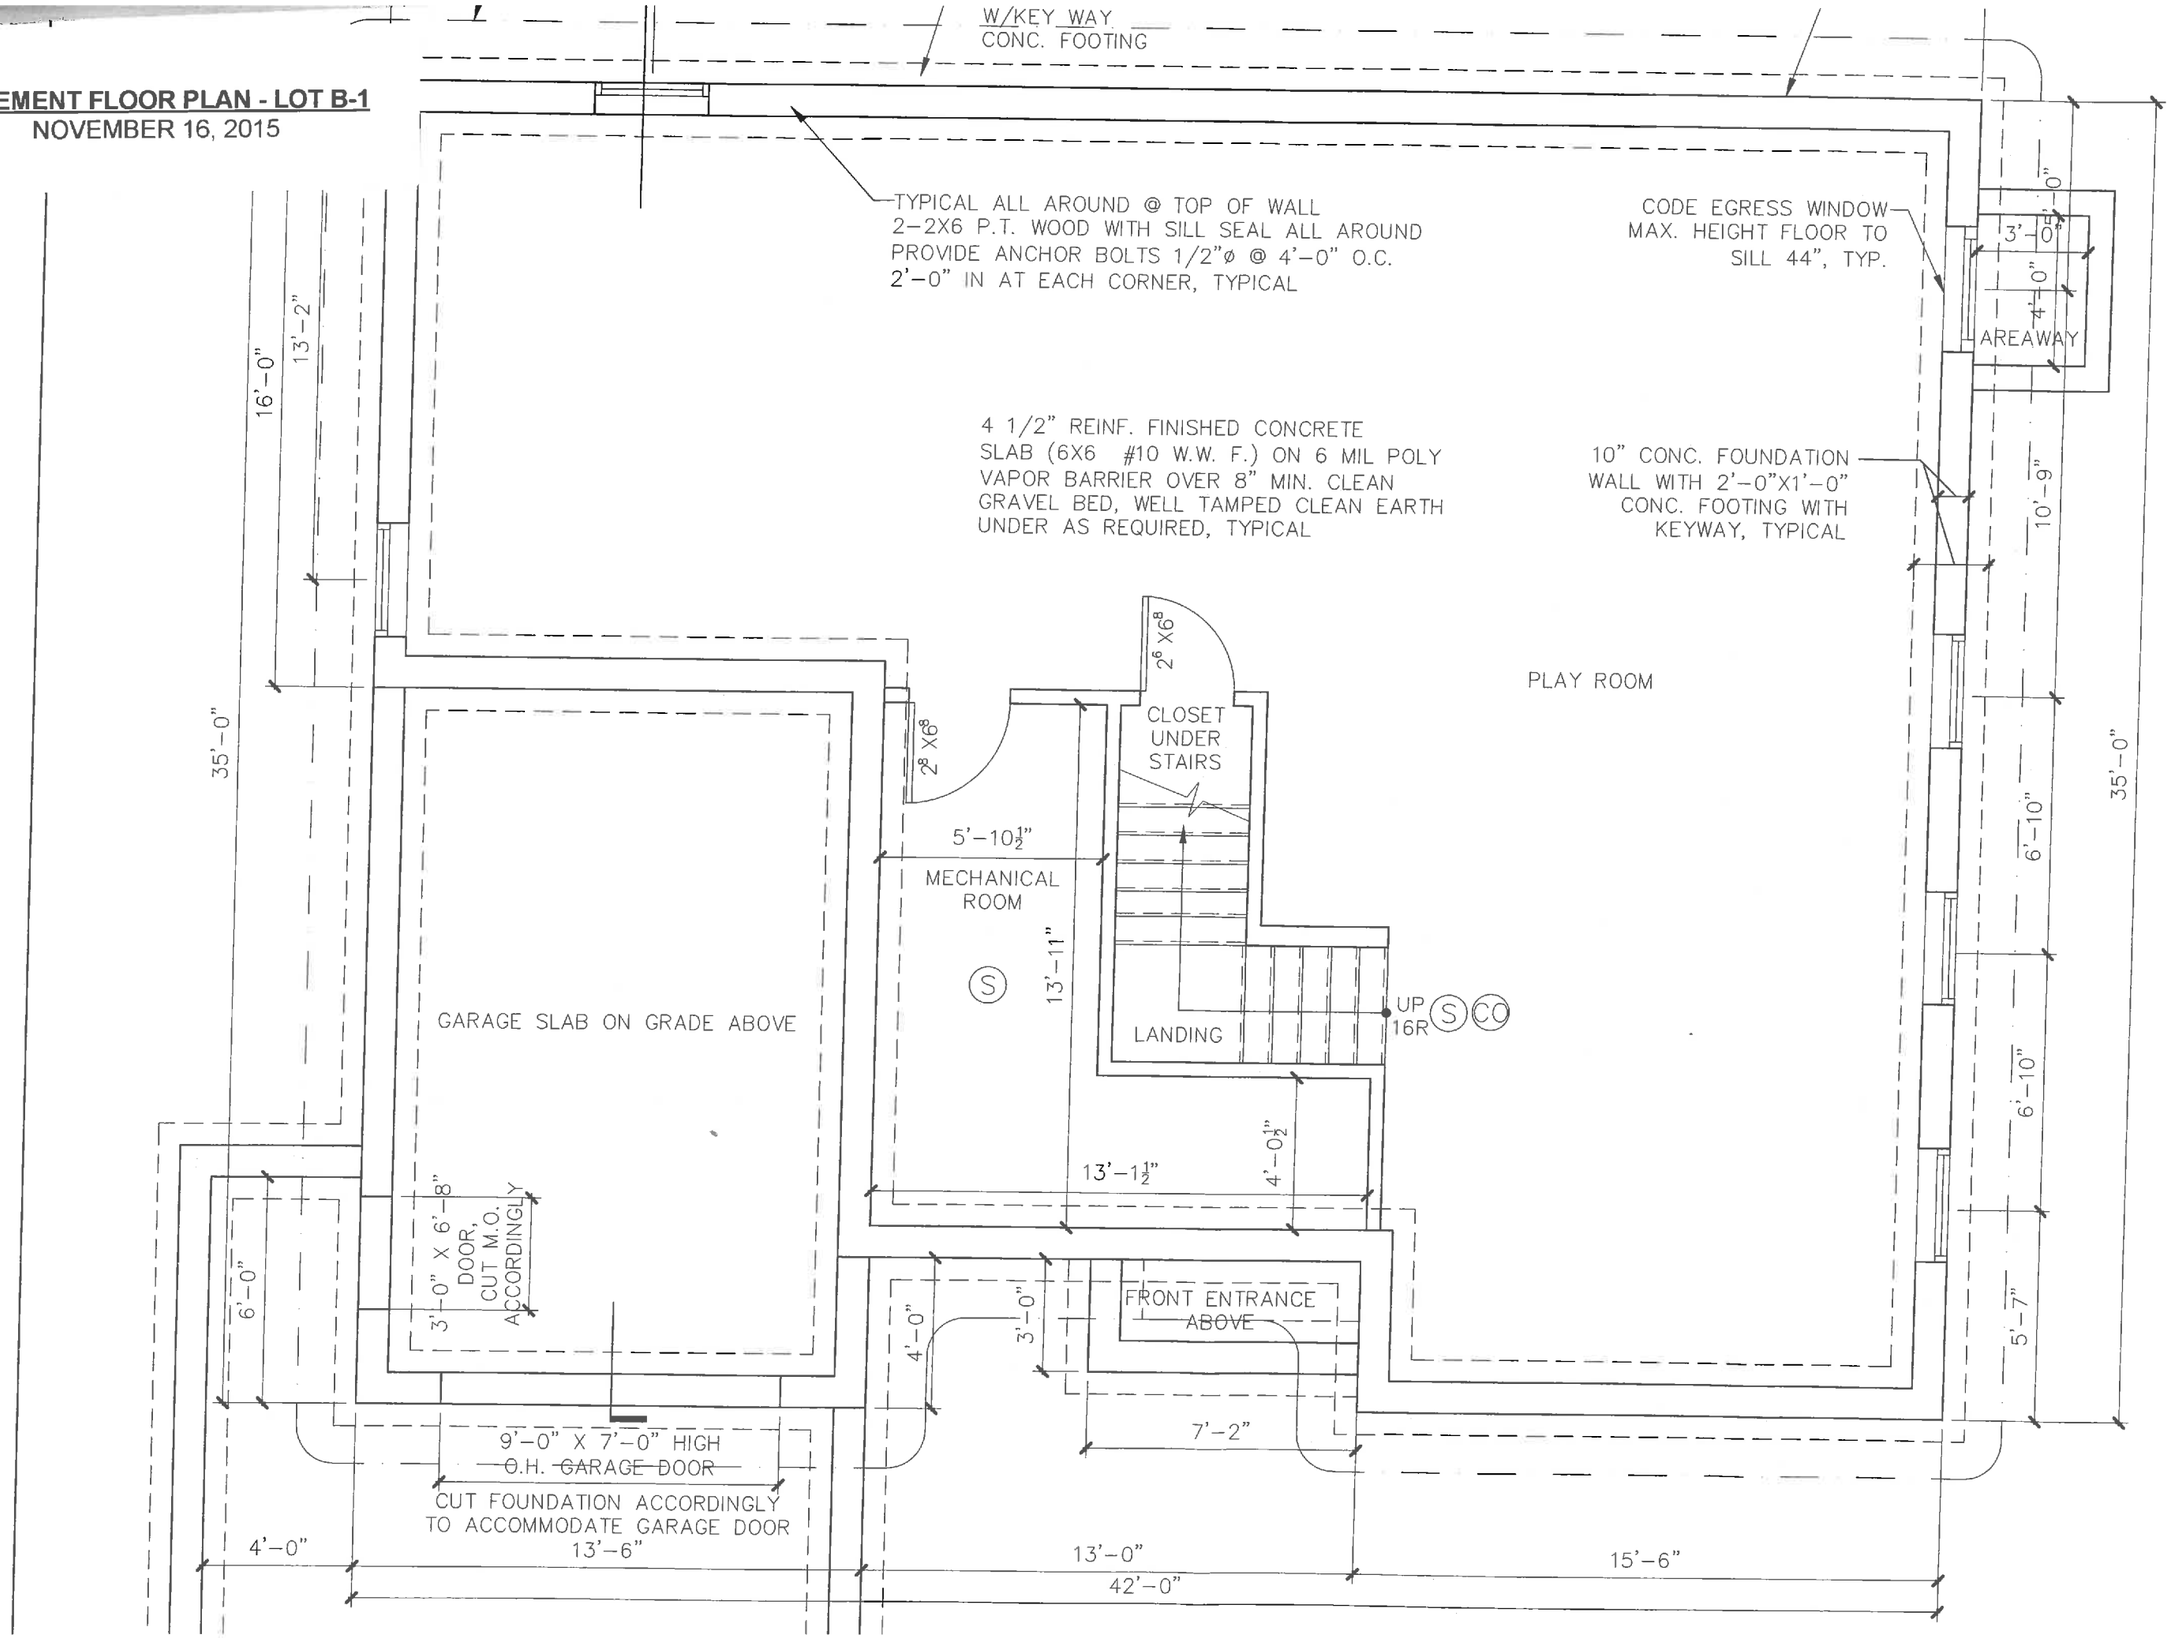

FIRST FLOOR PLAN - LOT B-1
NOVEMBER 16, 2015

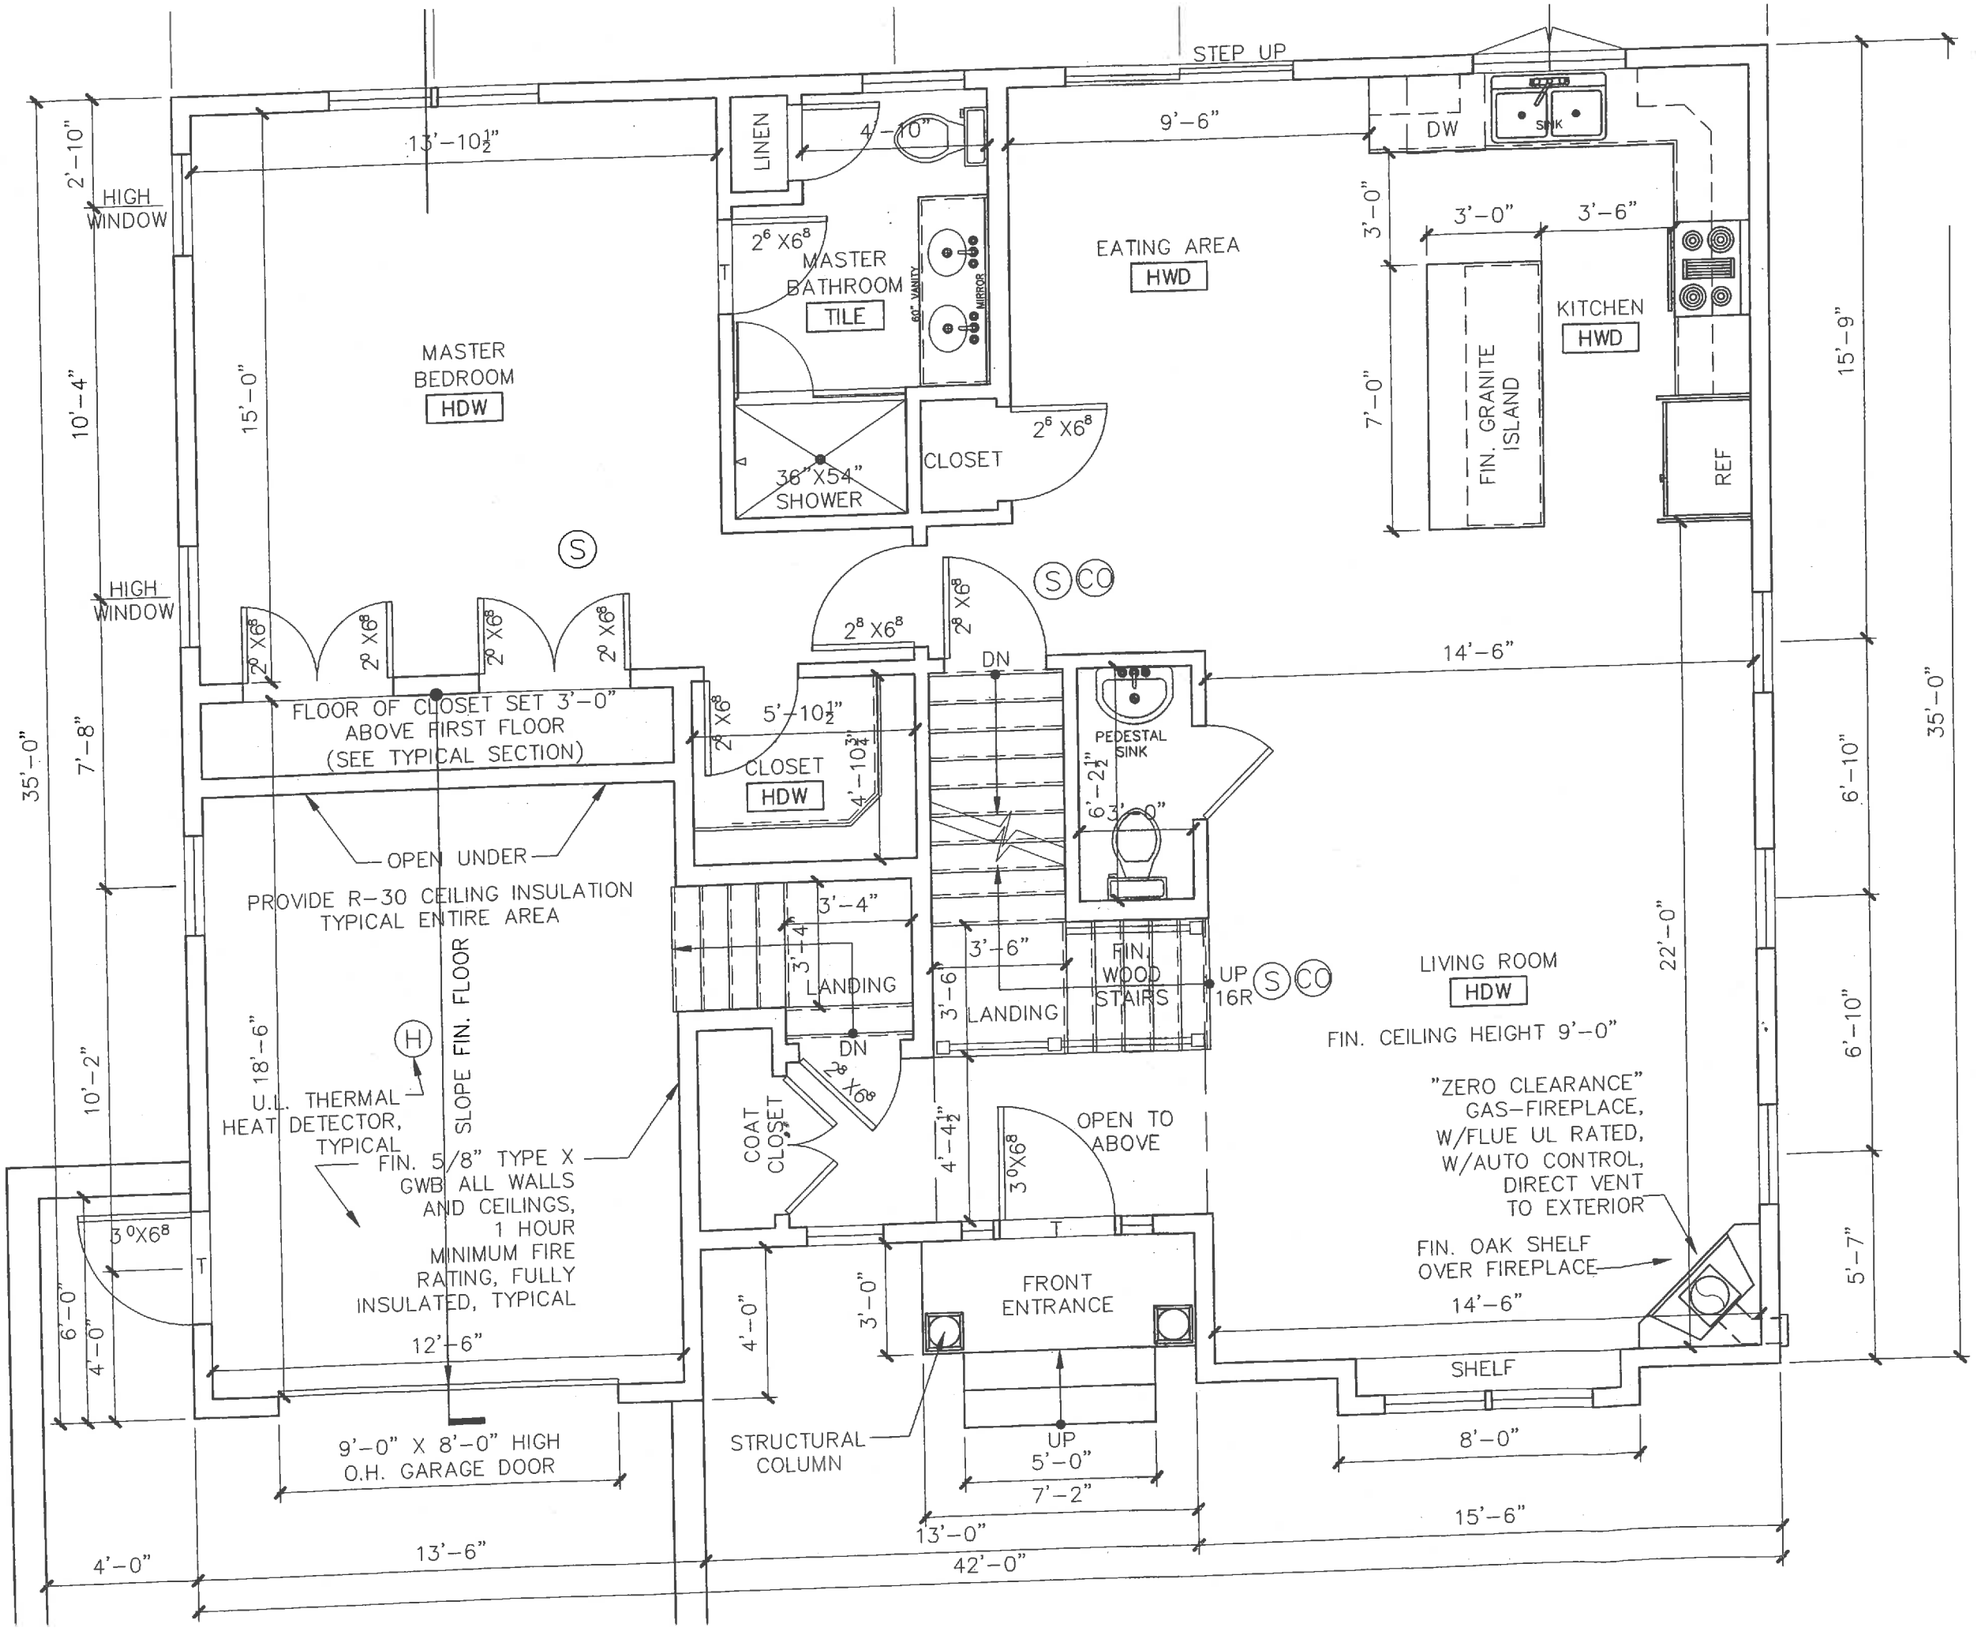

SECOND FLOOR PLAN - LOT B-1
NOVEMBER 16, 2015

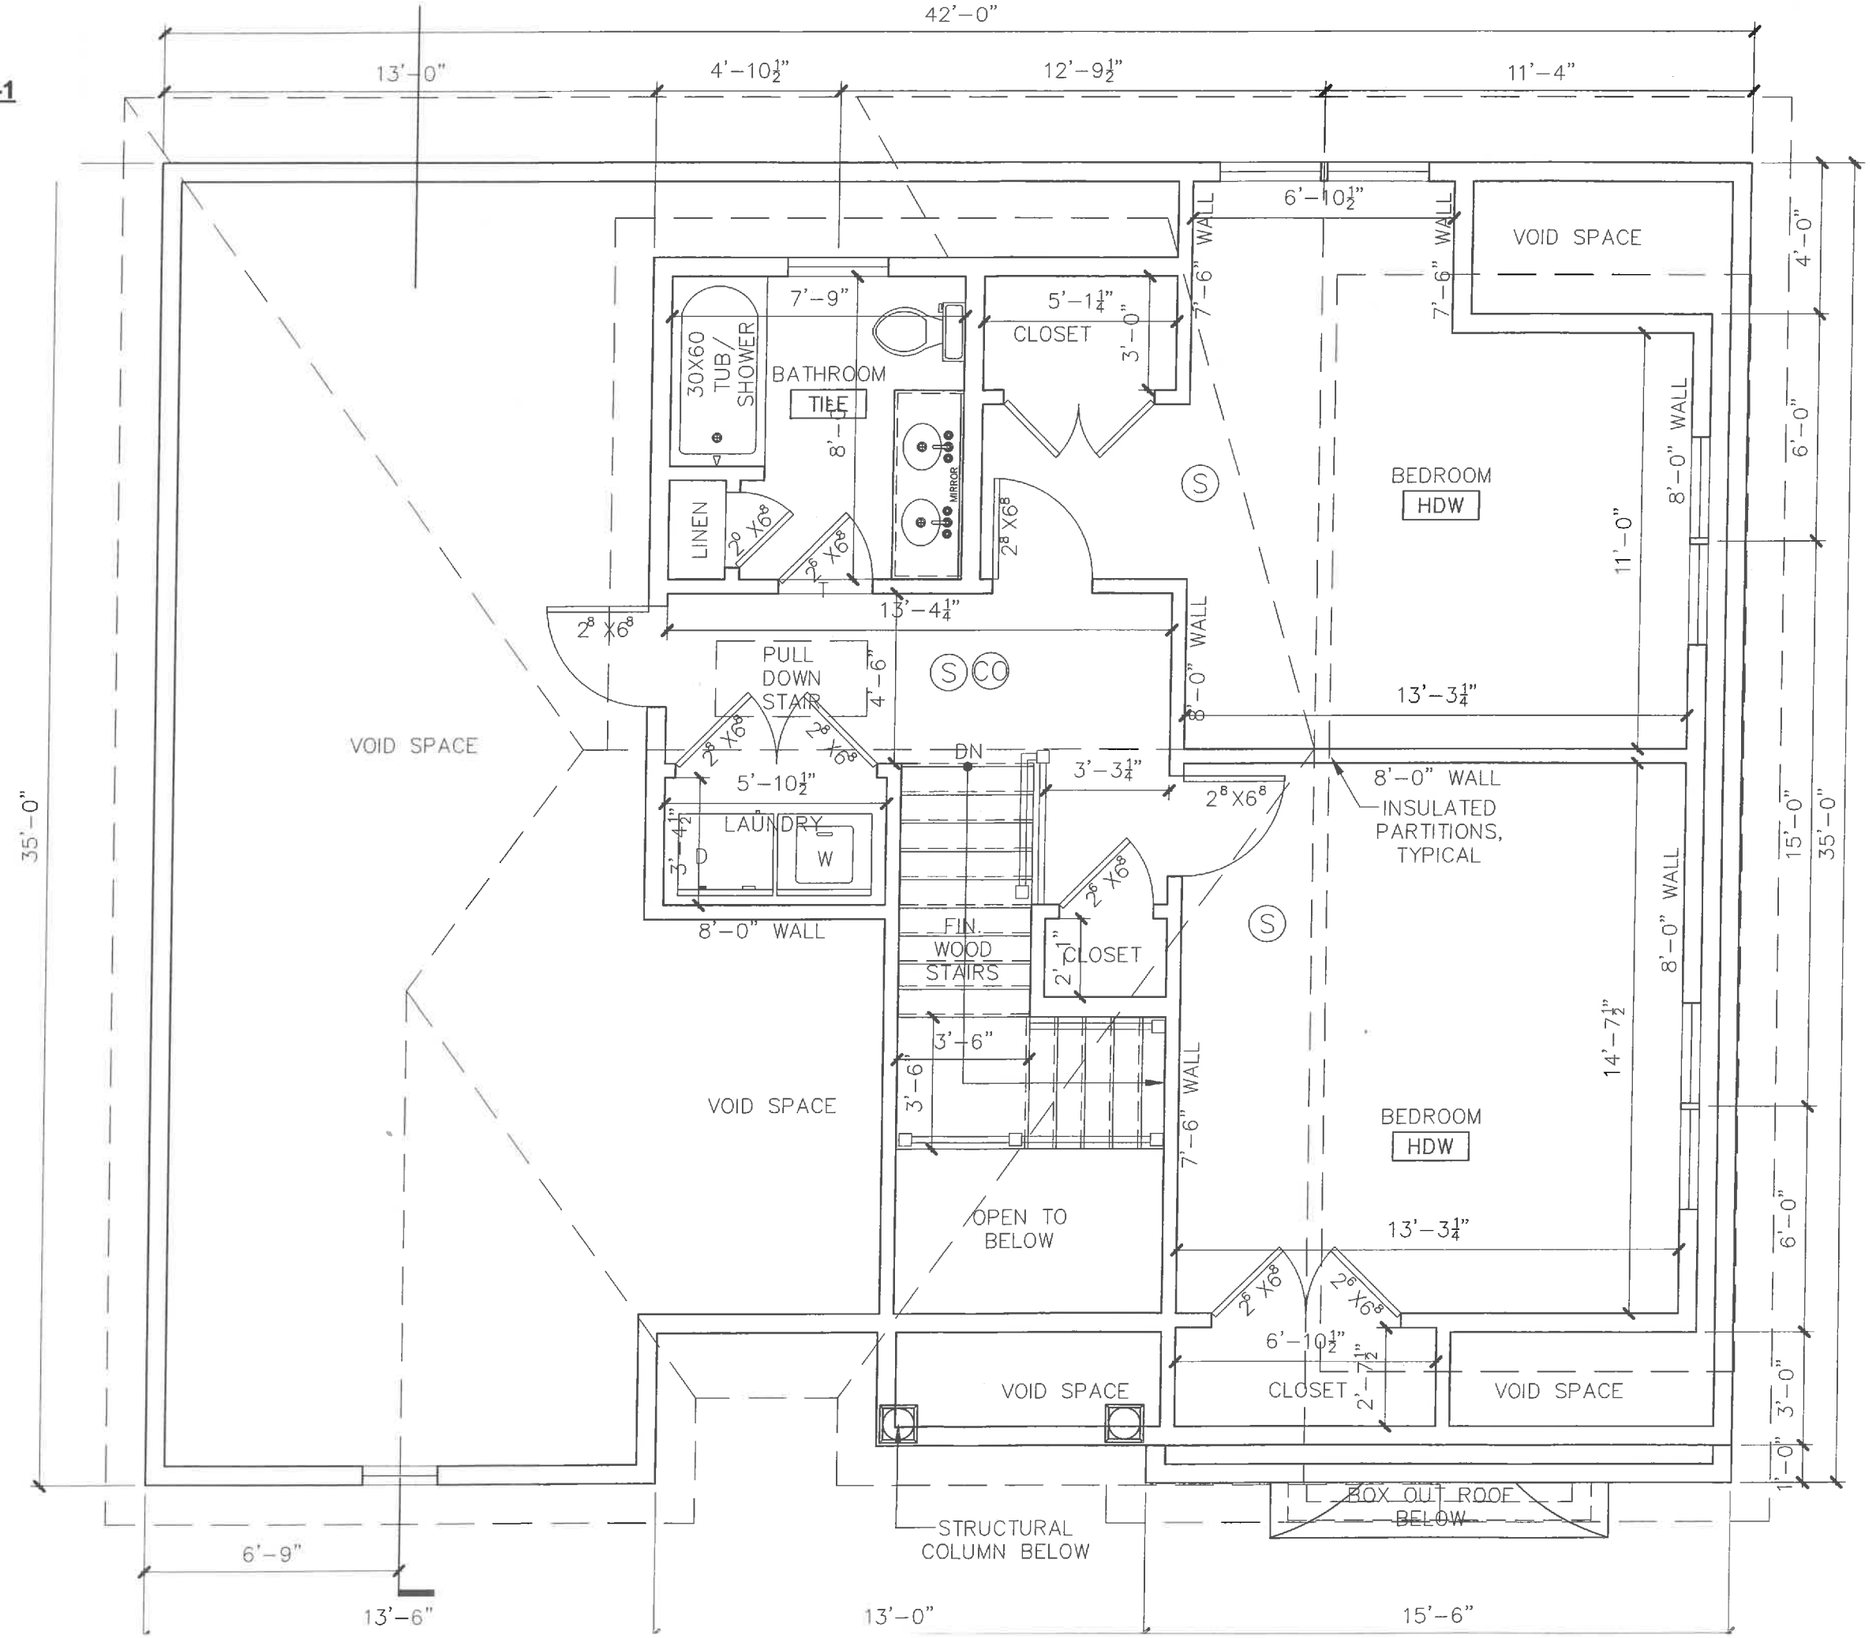

ROOF PLAN - LOT B-1
NOVEMBER 16, 2015

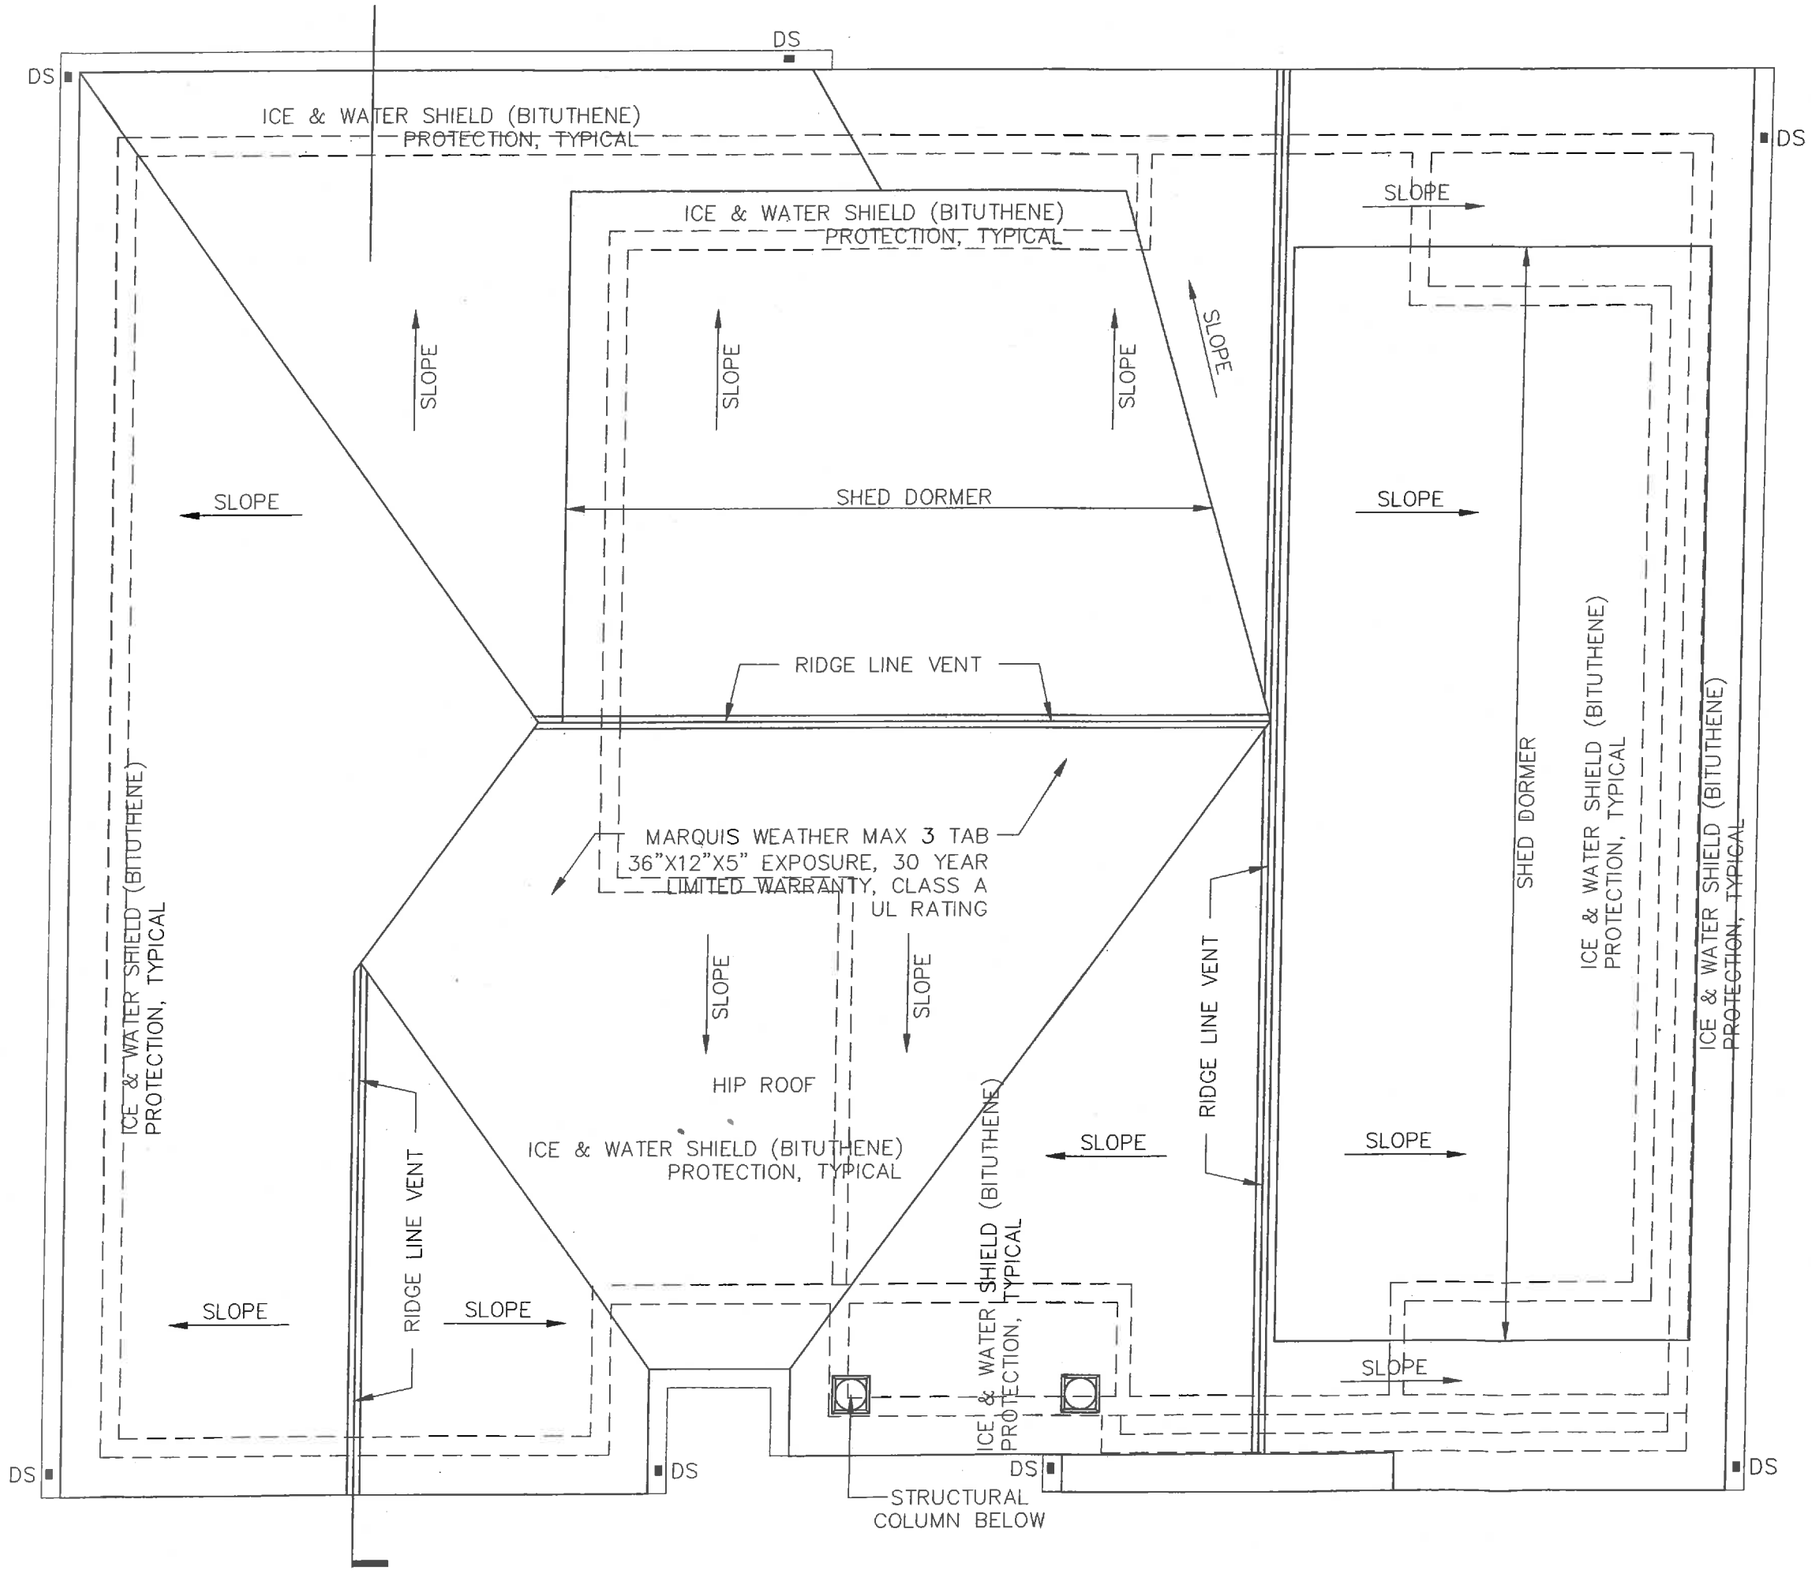
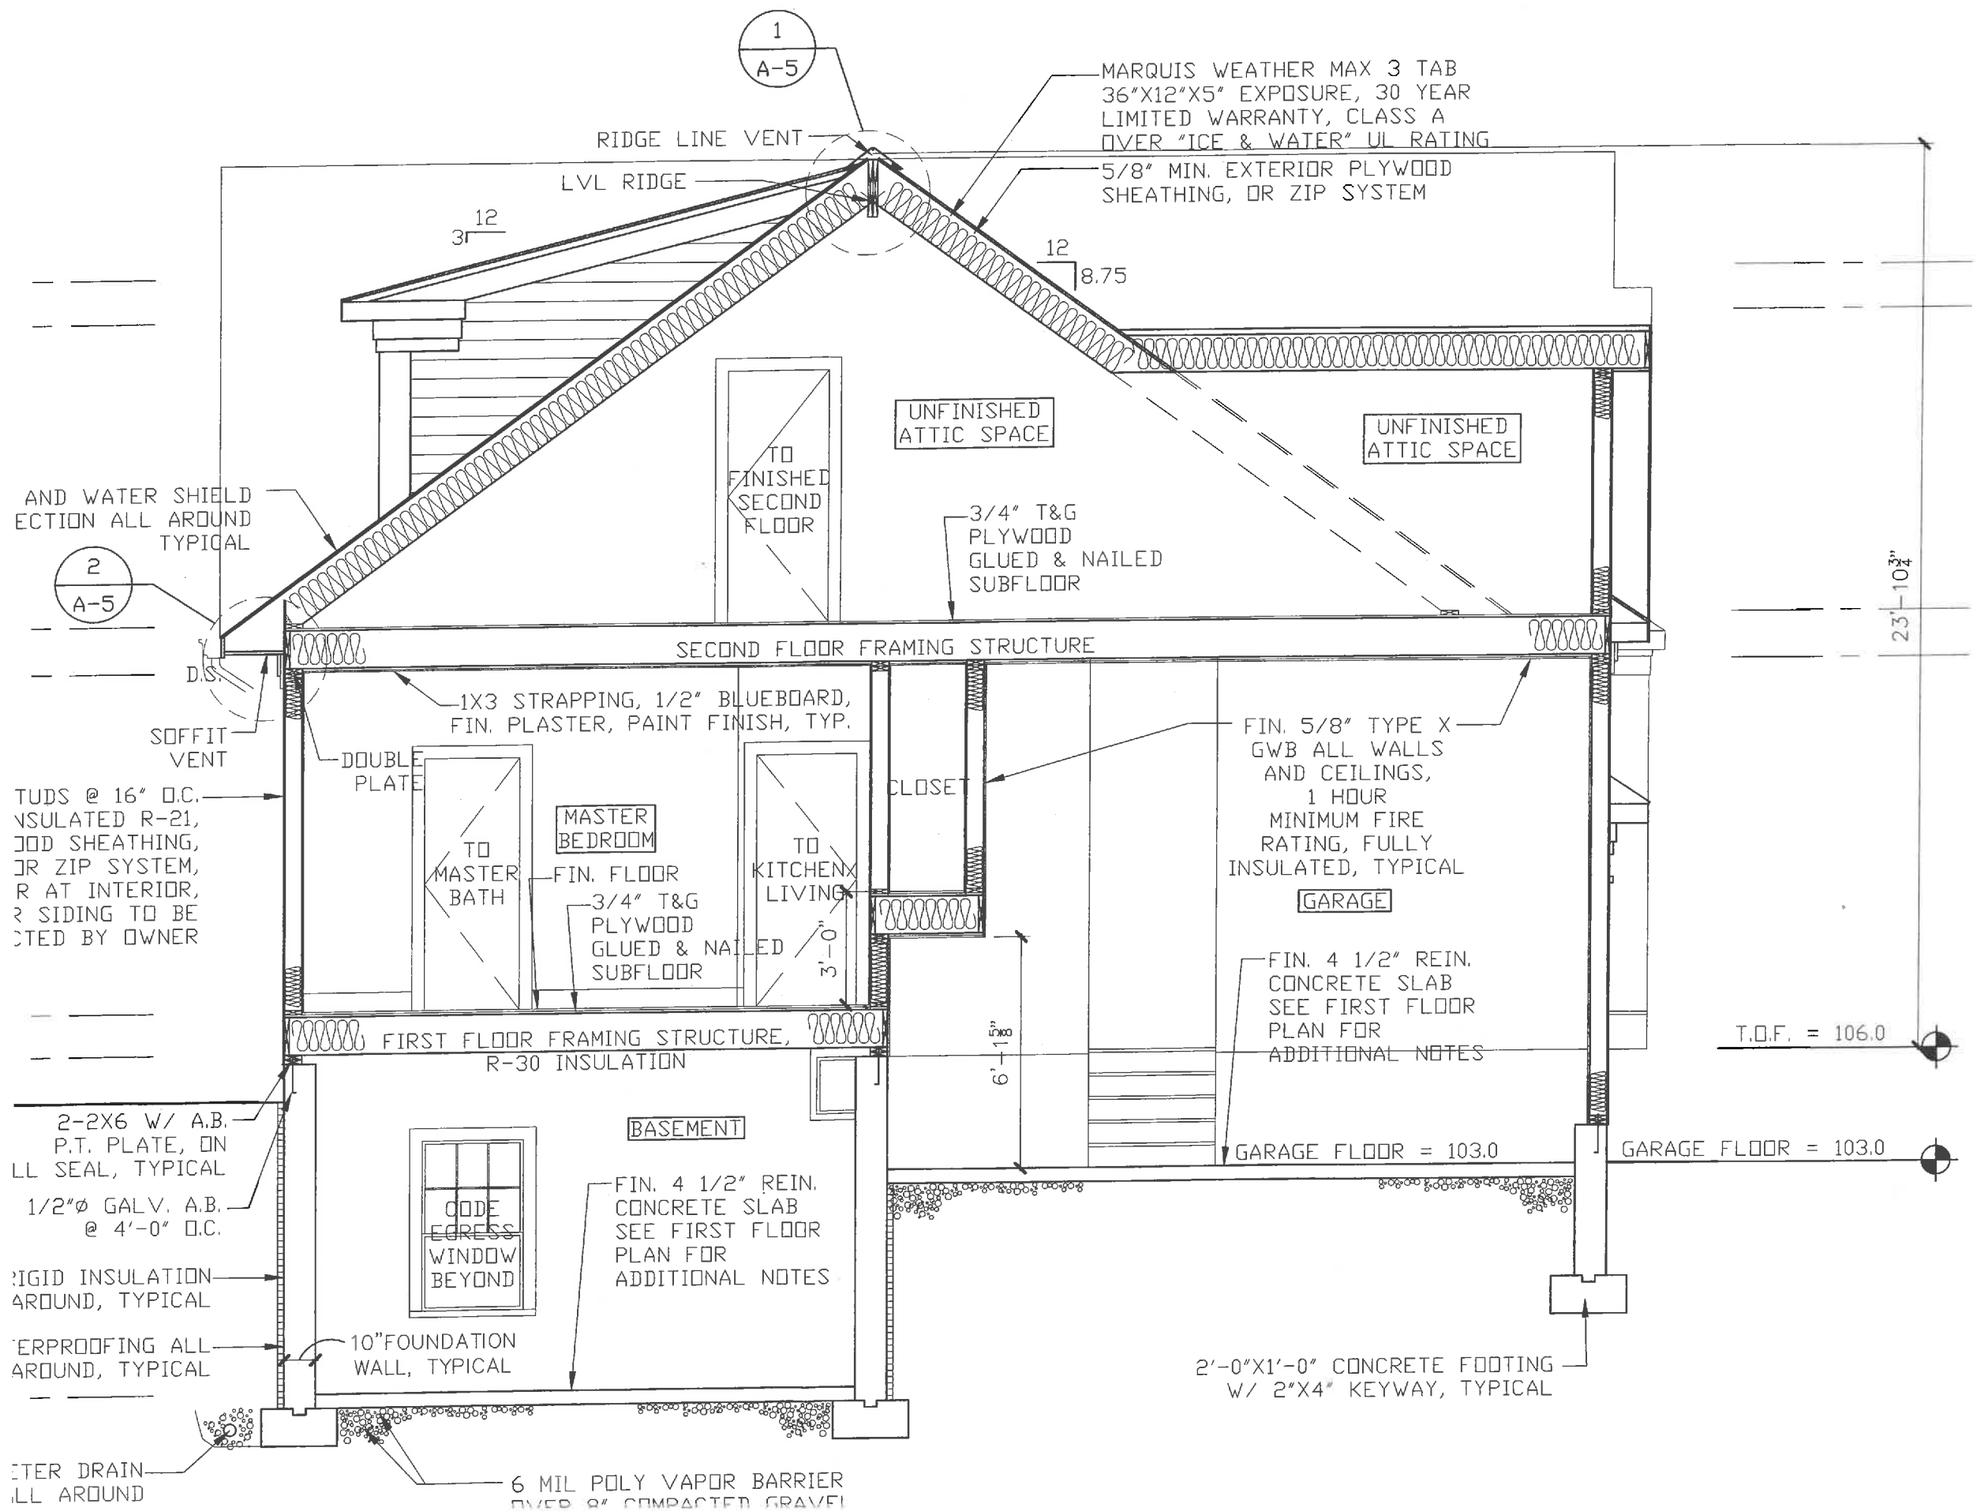
CROSS SECTION - LOT B-1
NOVEMBER 16, 2015