ROOF ELEVATIONS - PART 1
NOVEMBER 16, 2015

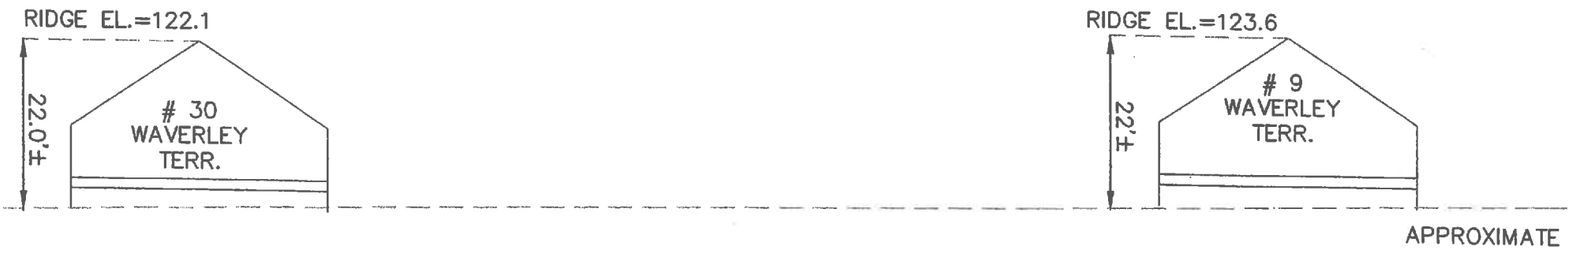

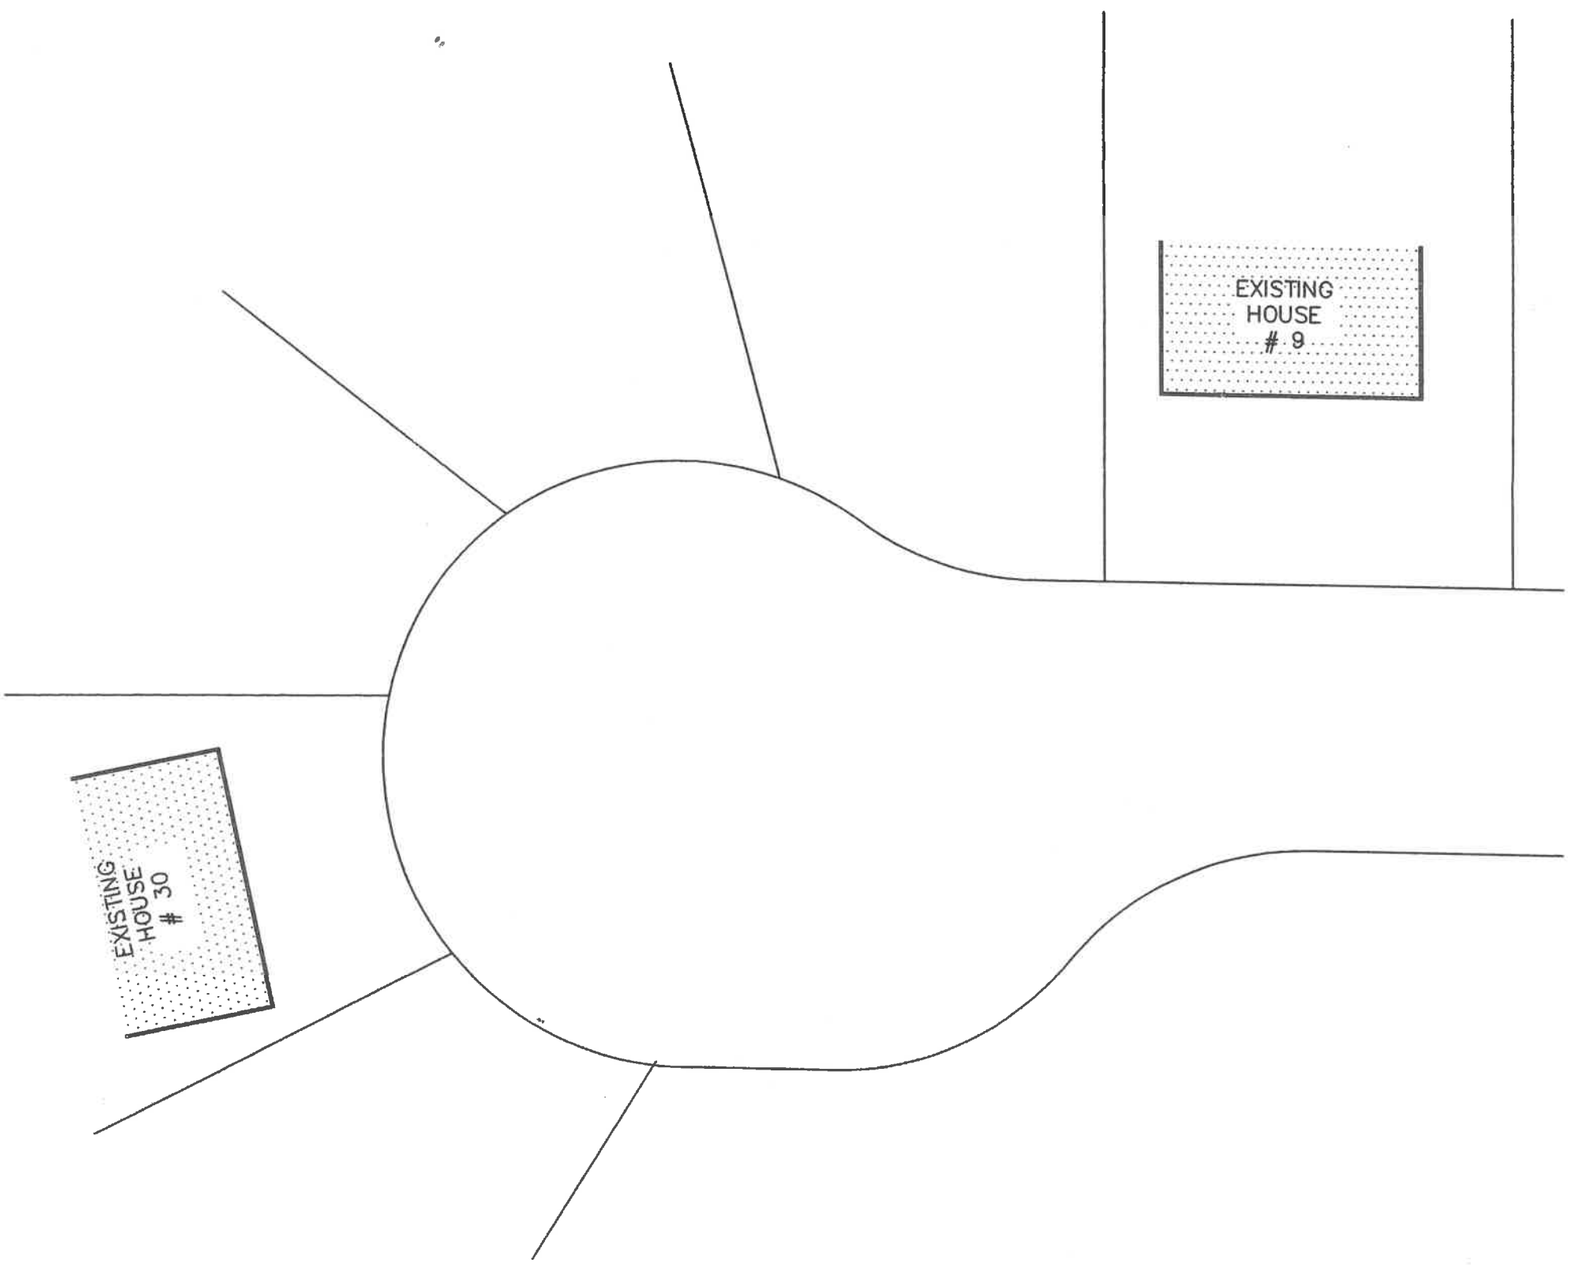

PLAN REF.
PLAN # 438 OF 2014
PLAN BELONGING TO THE
ESTATE OF HENRY HARRIS
PLAN BOOK 165 PLAN 9

THE PROPERTIES SHOWN ON THIS PLAN ARE IN FLOOD ZONE "X" AND ARE NOT IN THE 100 YEAR FLOOD PLAIN AS DESIGNATED BY THE FLOOD INSURANCE RATE # 25017C0418E DATED JUNE 4, 2010

THIS PLAN SHC
ELEVATIONS OF
"B-3' AND THE
OF HOUSES #

2015 NOV 16 PM 3:28
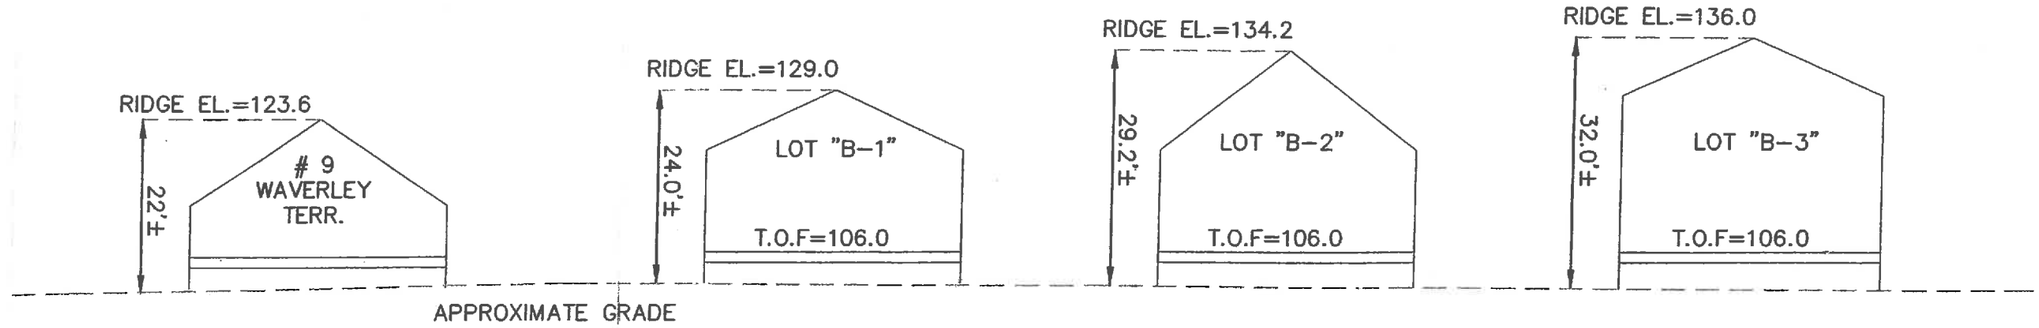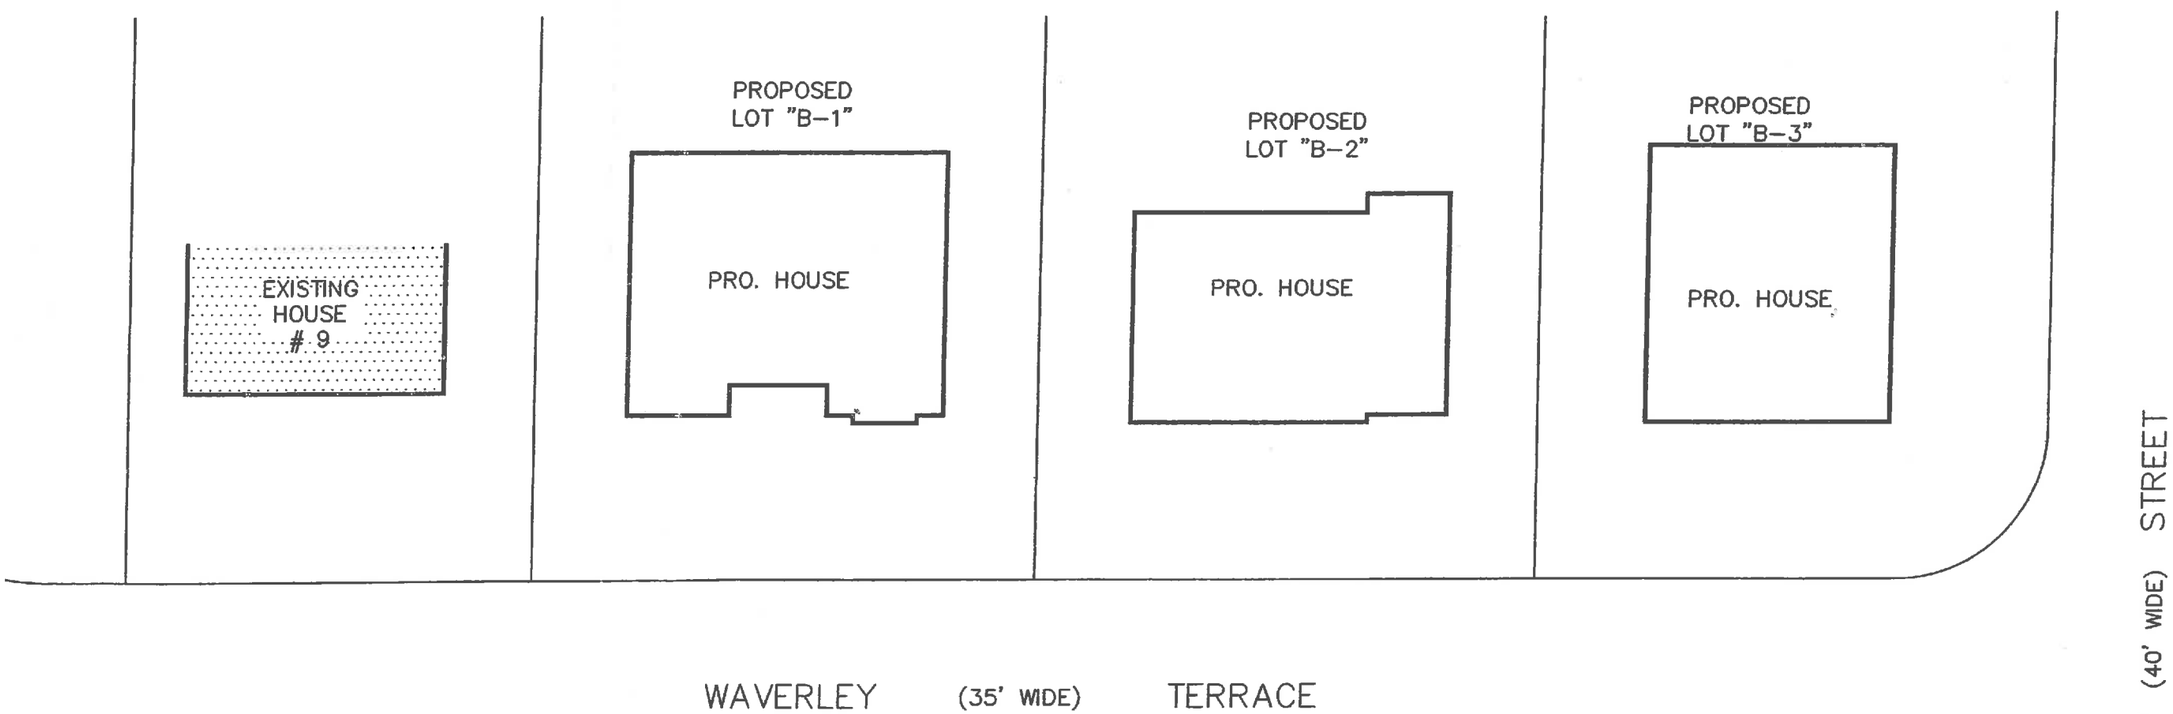
ROOF ELEVATIONS - PART 2
NOVEMBER 16, 2015