STREET ELEVATIONS - PART 1
NOVEMBER 16, 2015

STREET ELEVATIONS - PART 2
NOVEMBER 16, 2015

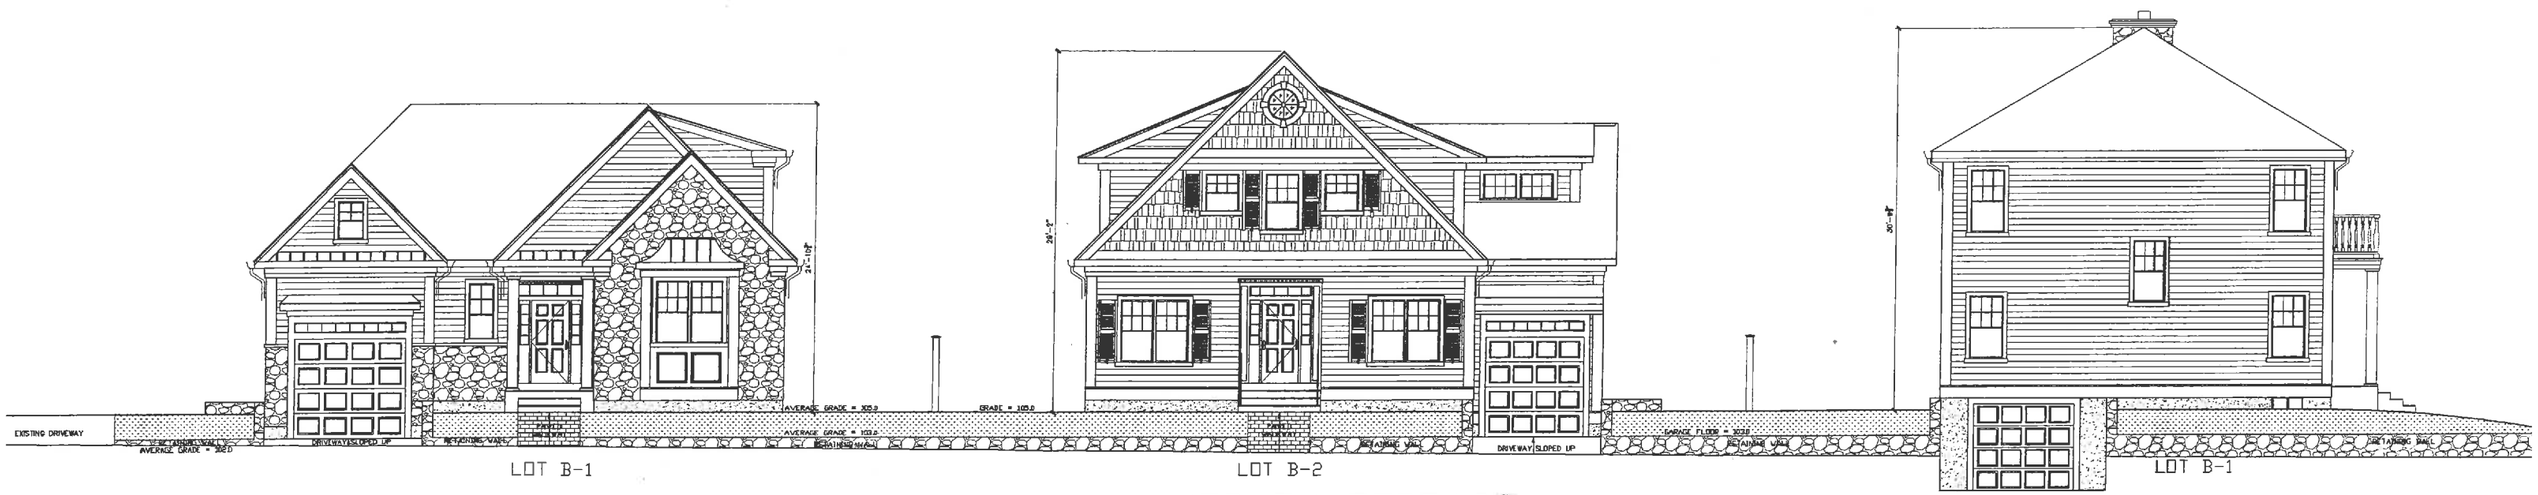

WAVERLEY TERRACE