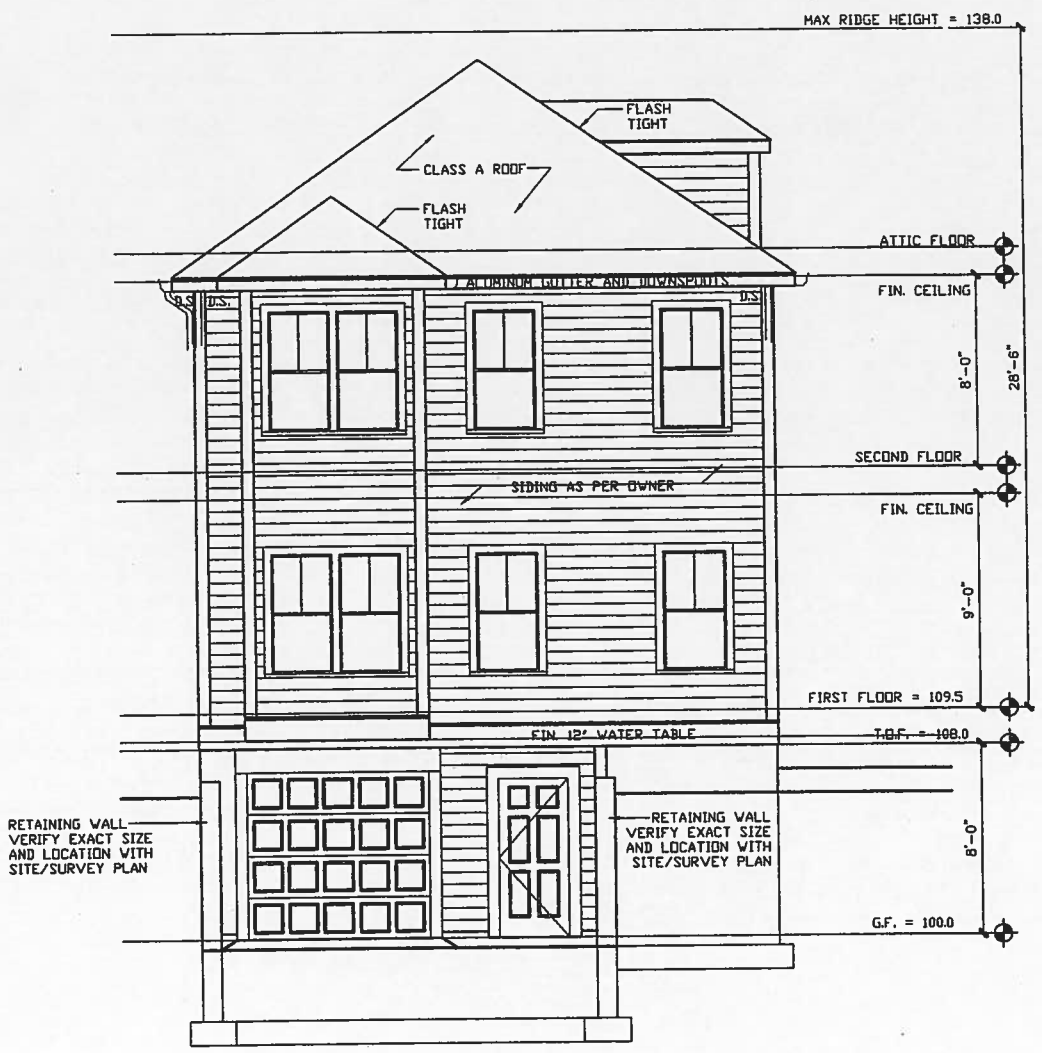

LEFT SIDE ELEVATION
SCALE 1/4"=1'-0"

FRONT ELEVATION
SCALE 1/4"=1'-0"

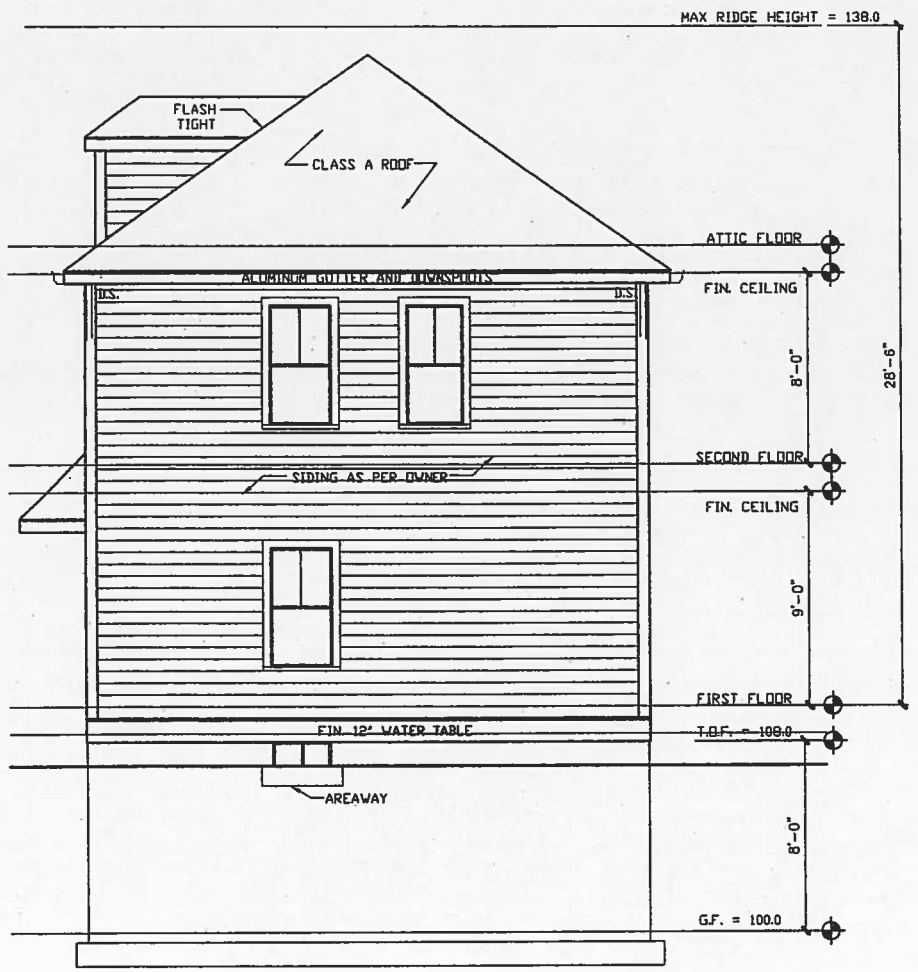

RIGHT SIDE ELEVATION
SCALE 1/4"=1'-0"

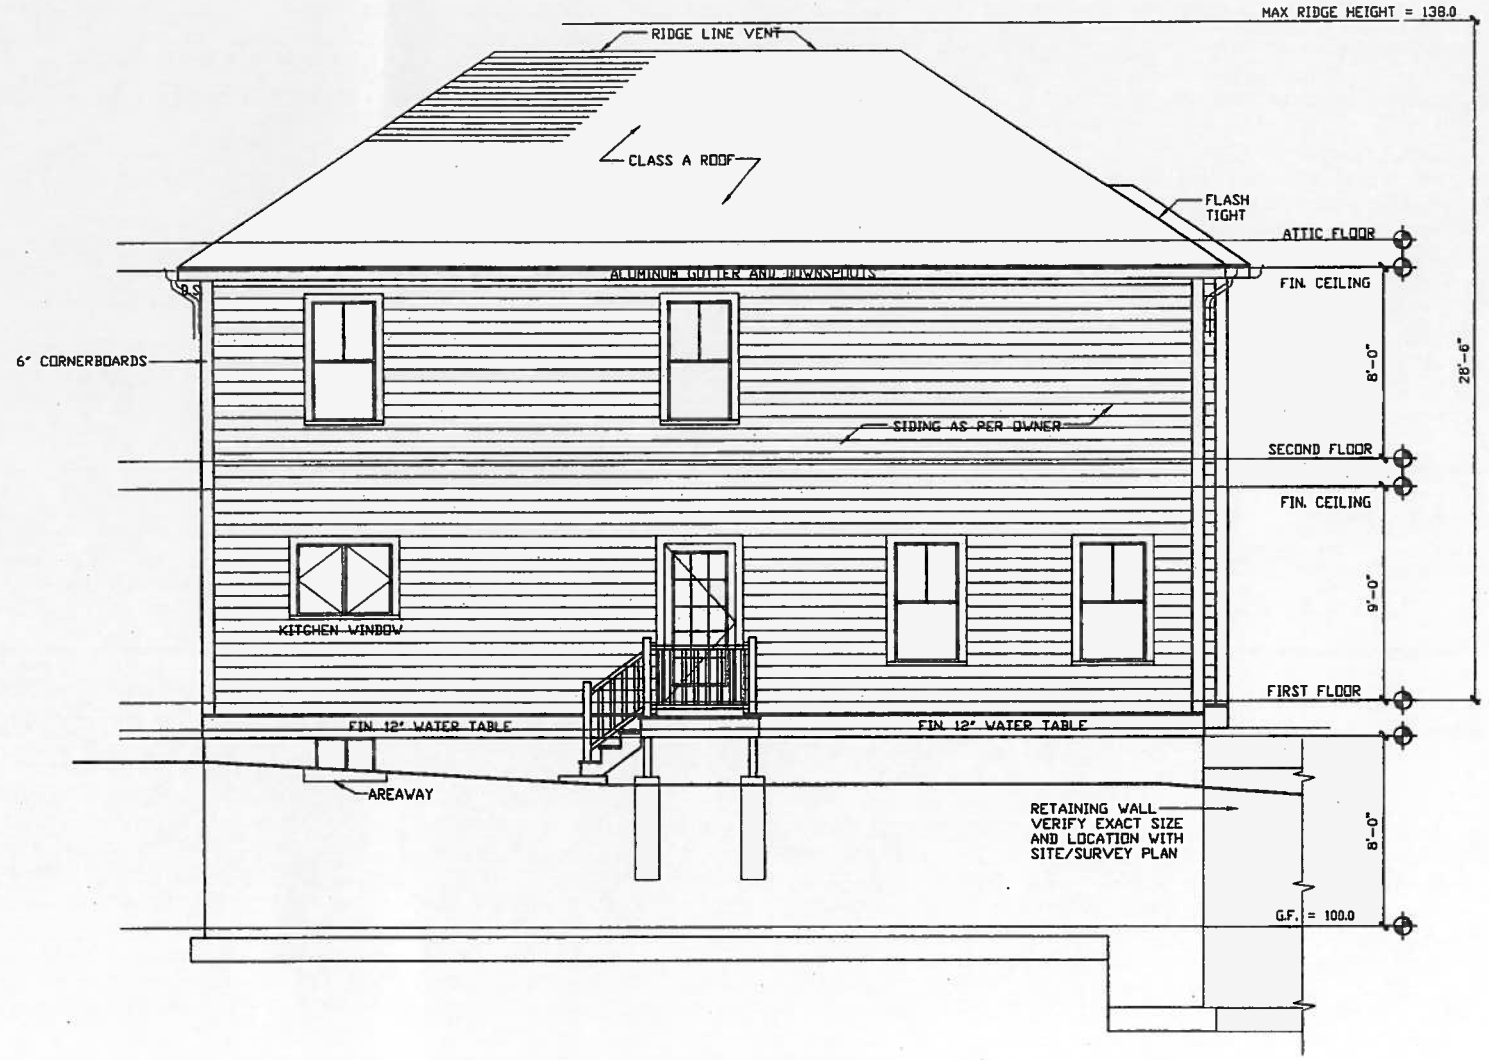

REAR ELEVATION
SCALE 1/4"=1'-0"

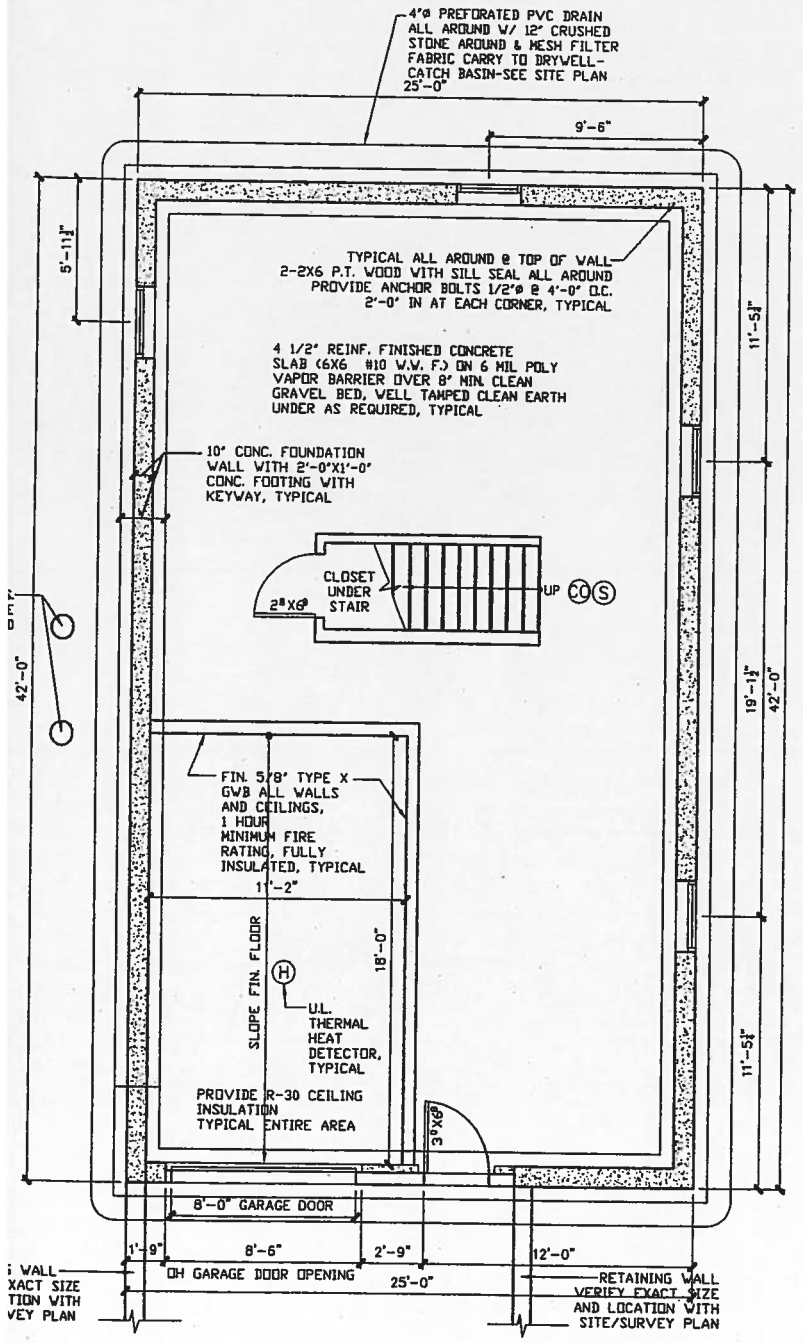

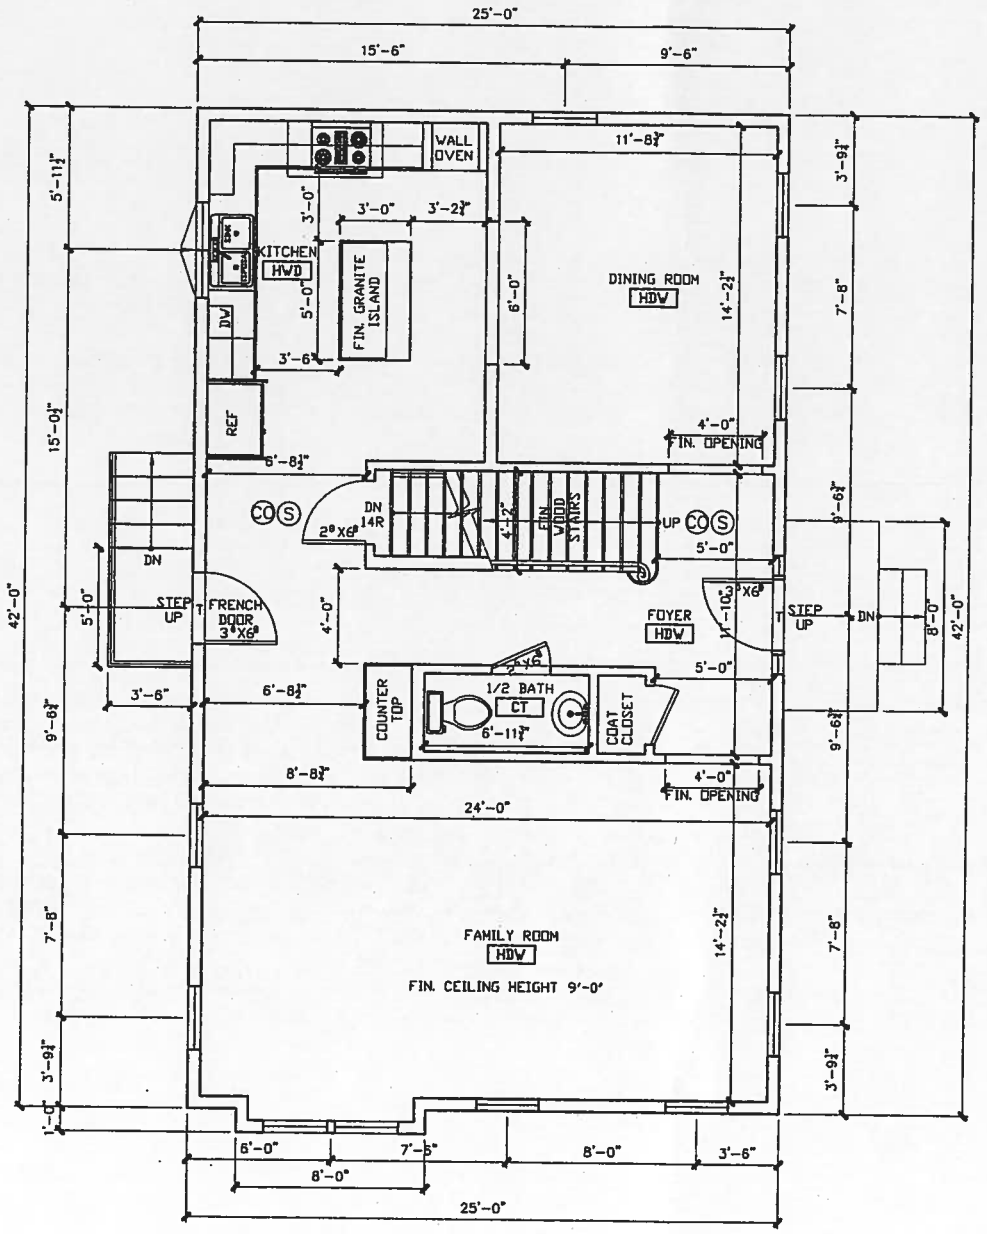

FIRST FLOOR PLAN
SCALE 1/4"=1'-0"

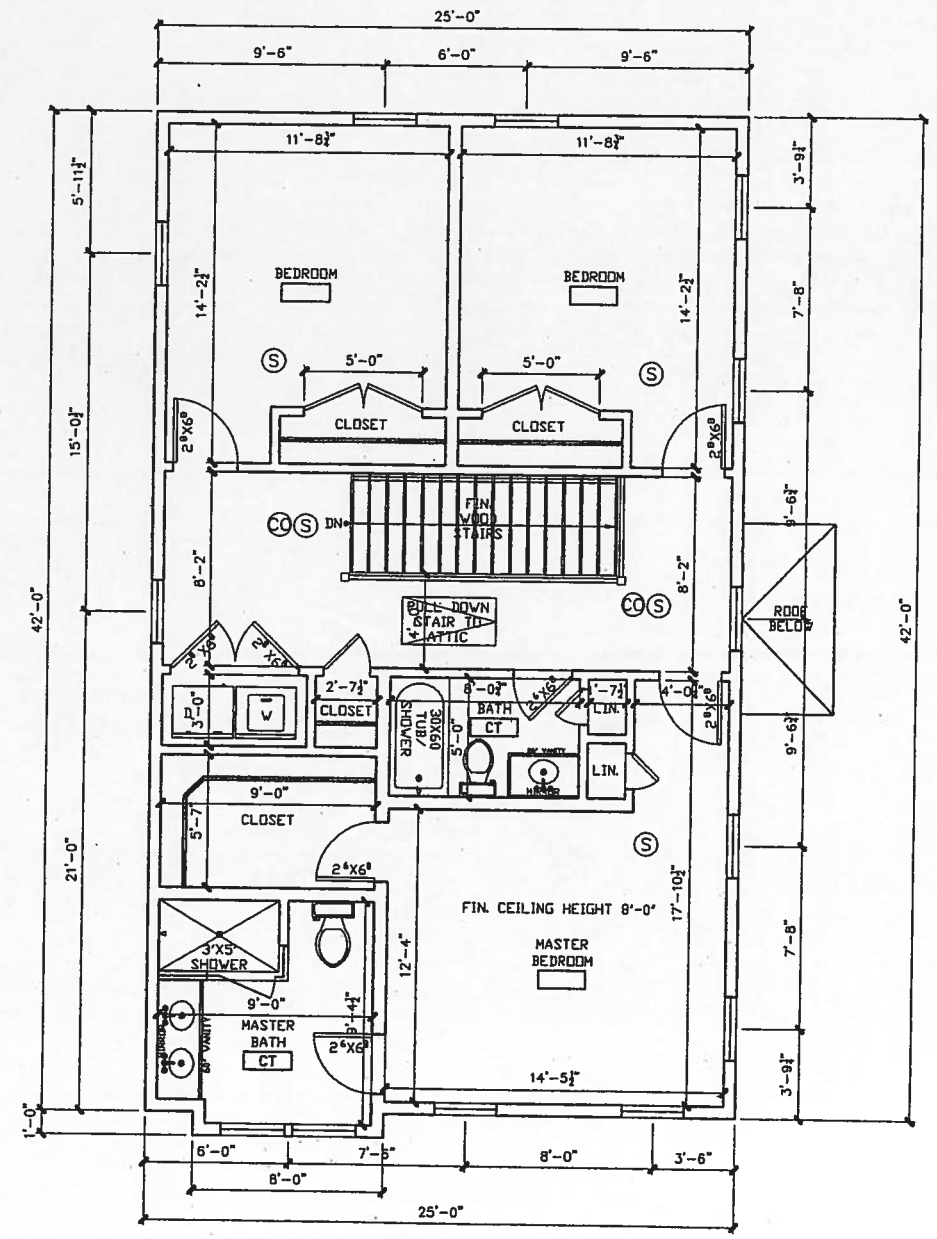

SECOND FLOOR PLAN
SCALE 1/4"=1'-0"