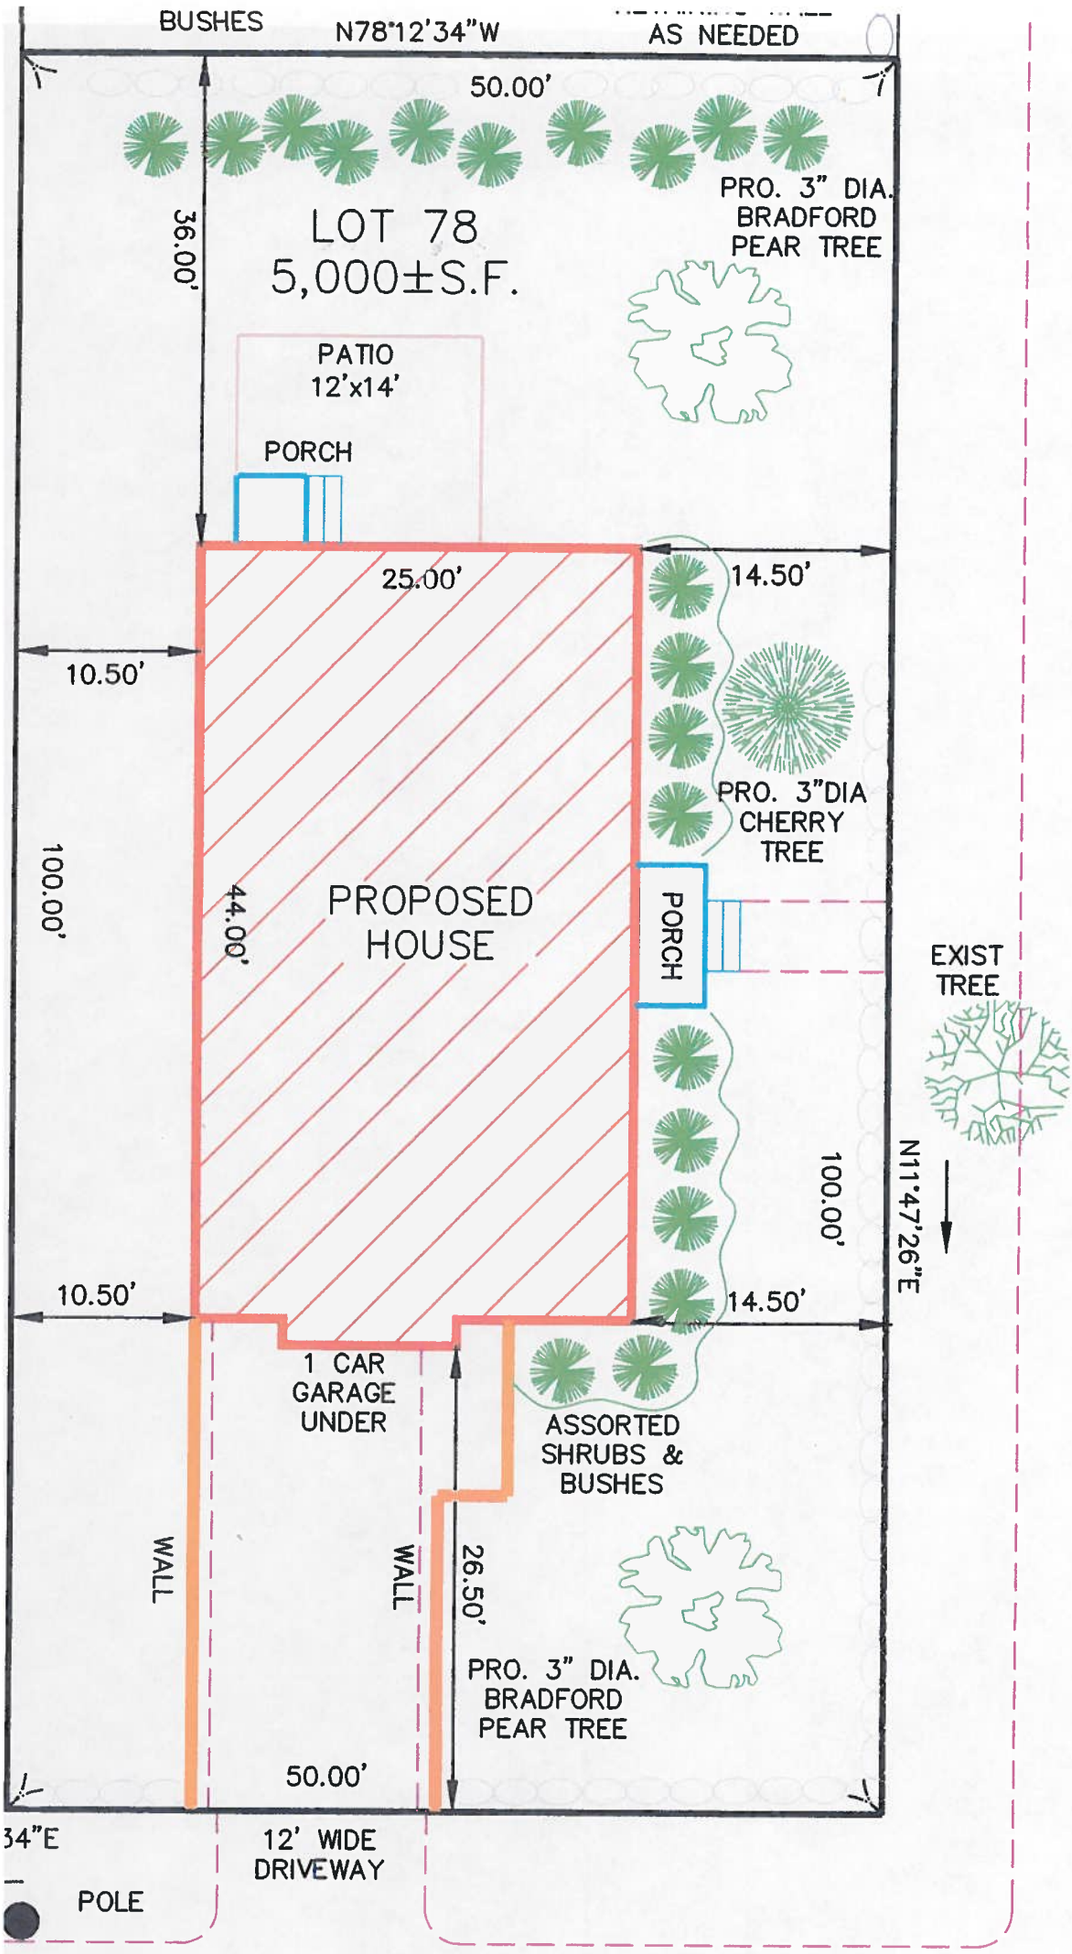


# PLAN OF LAND ~ BELMONT, MA
# SHOWING PROPOSED PLANTINGS
# FOR PROPOSED HOUSES
# FOR LOT LOT 77A AND LOT 78