122 Waverley Street, LLC
Project Floor Plans
And Site Photos

Waverley Street

Waverley Terrace

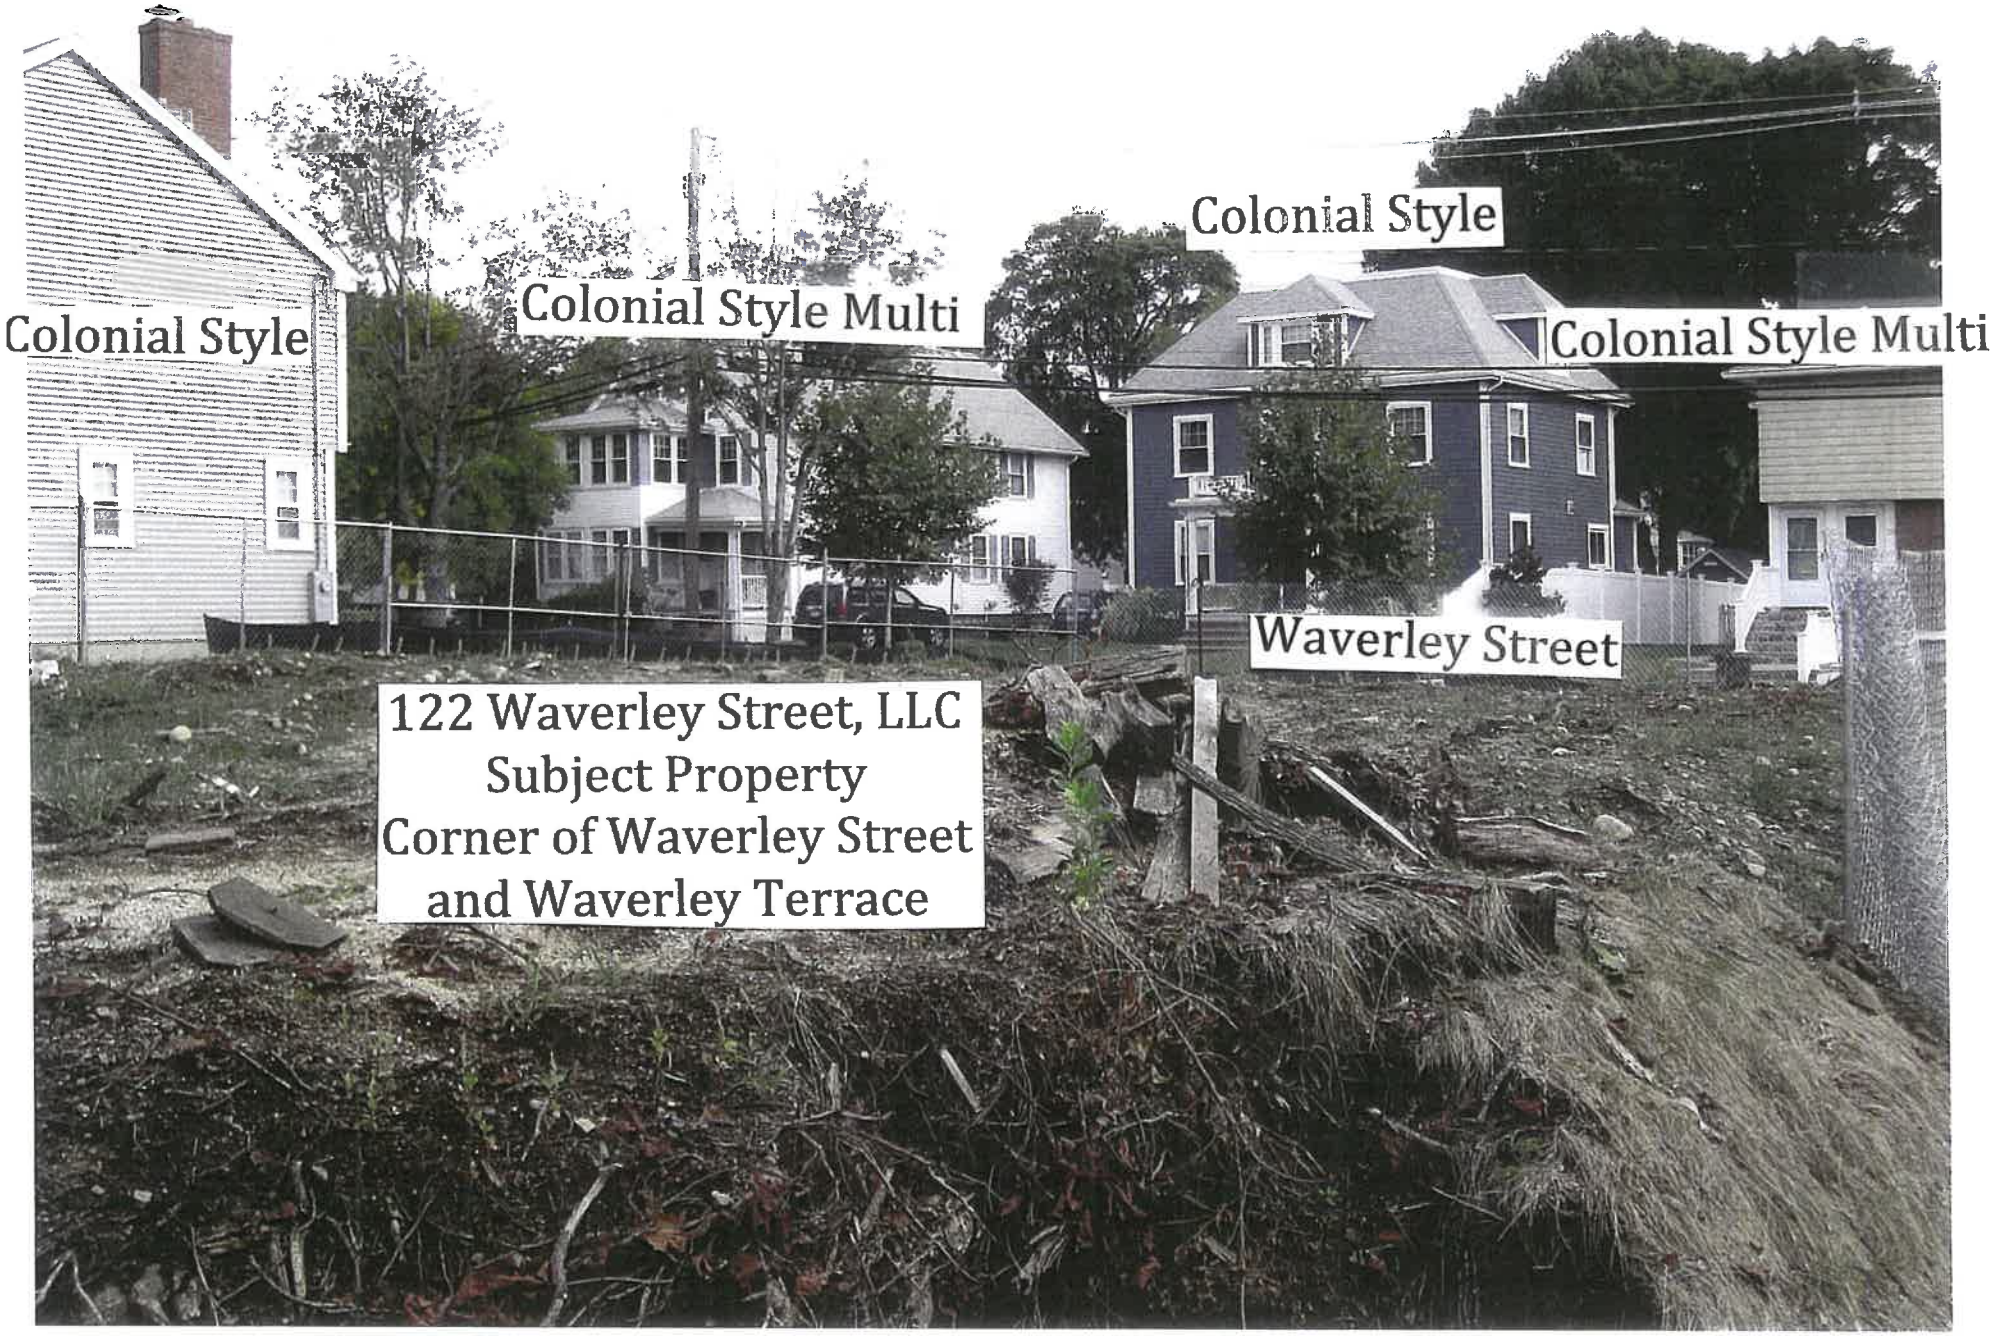

Waverley Terrace

122 Waverley Street, LLC
LOT B1 – WAVERLEY TERRACE
LEFT SIDE LOOKING AT PROJECT

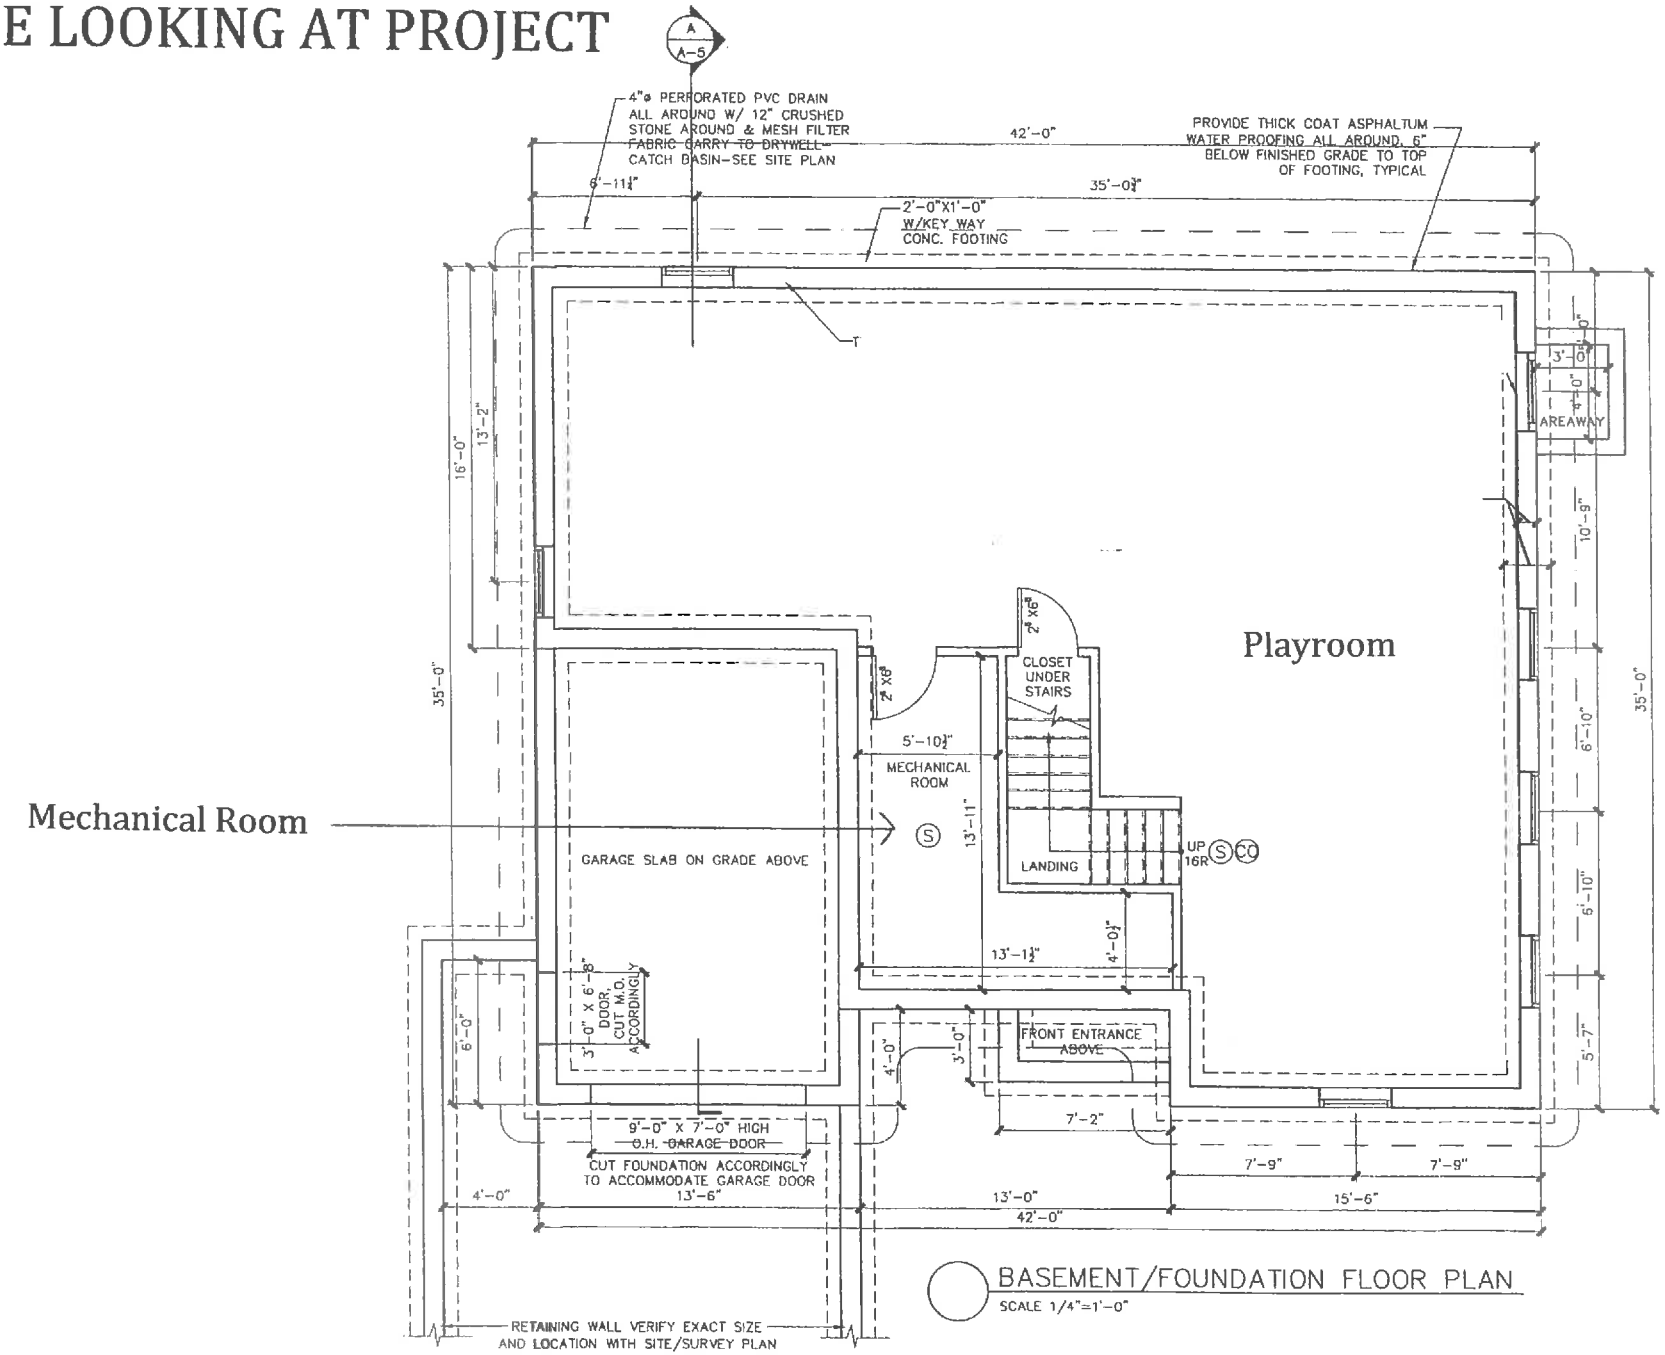

BASEMENT/FOUNDATION FLOOR PLAN
SCALE 1/4"=1'-0"

122 Waverley Street, LLC
LOT B1 – WAVERLEY TERRACE
LEFT SIDE LOOKING AT PROJECT

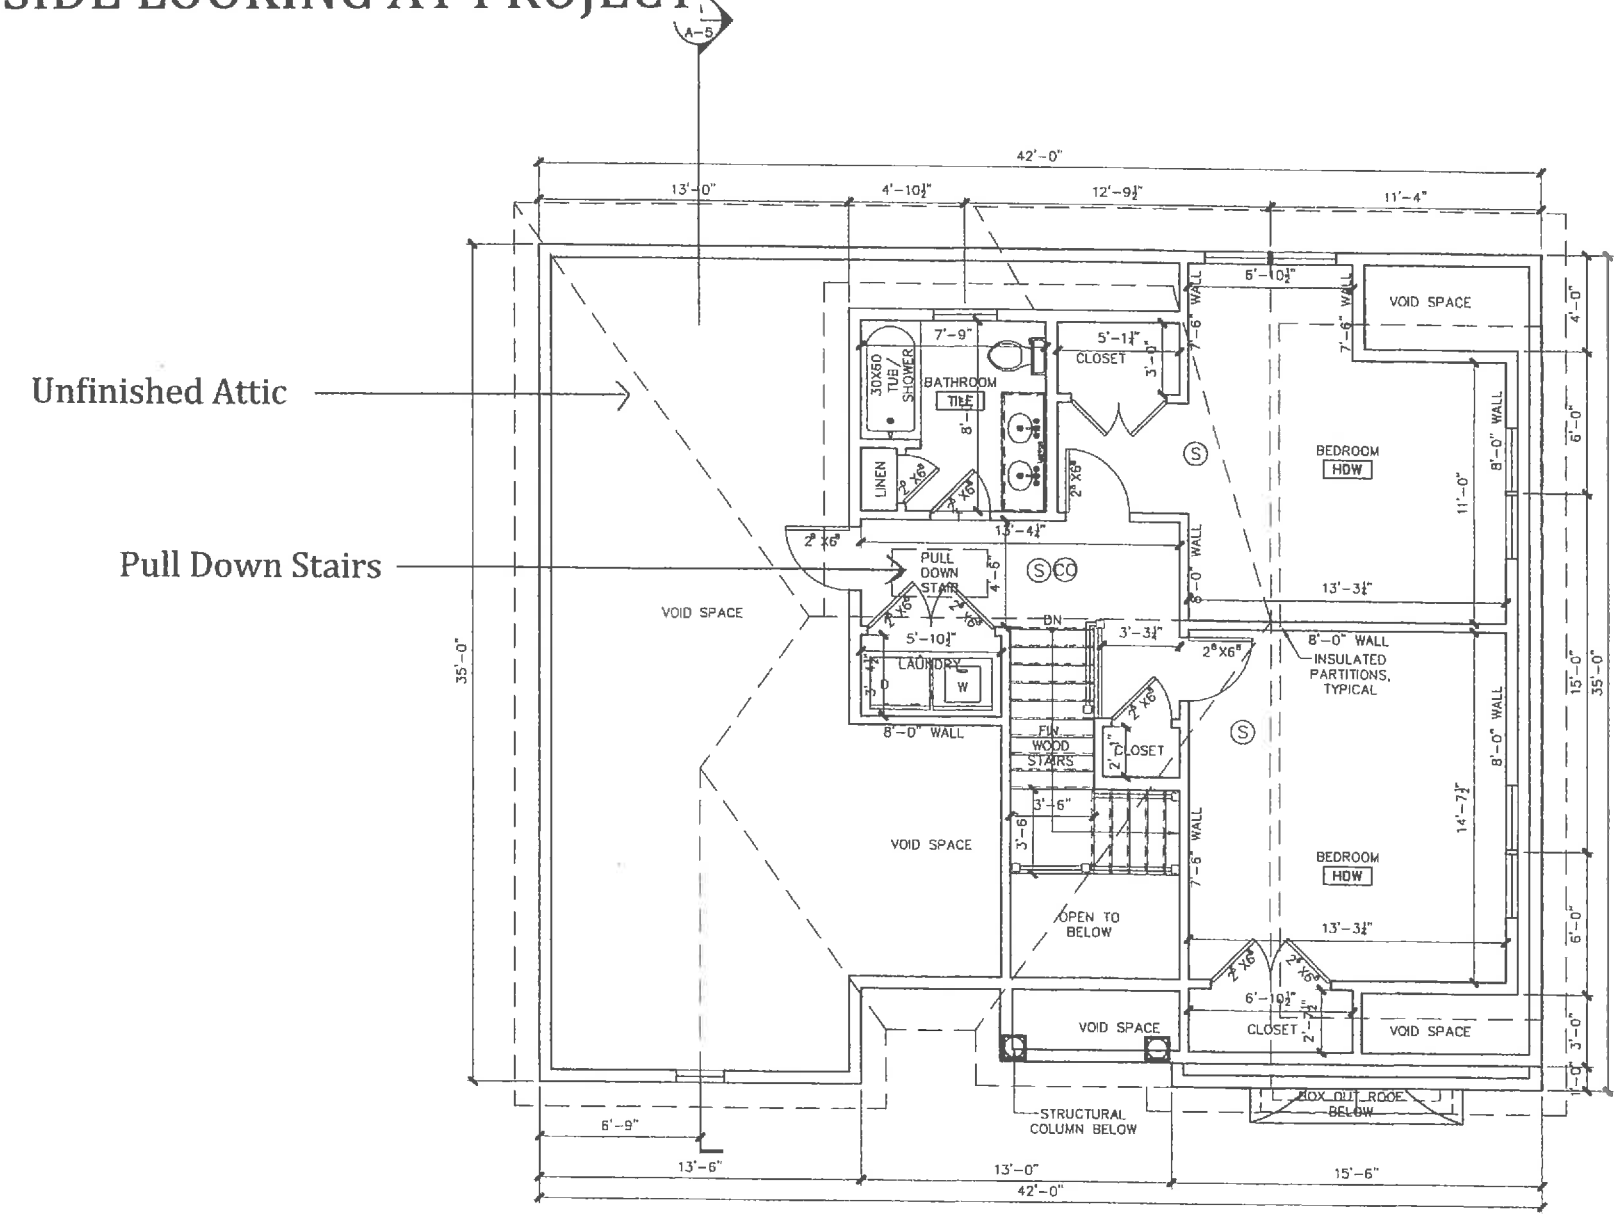

SECOND FLOOR PLAN
SCALE 1/4"=1'-0"

122 Waverley Street, LLC
LOT B2 – WAVERLEY TERRACE
RIGHT SIDE LOOKING AT PROJECT

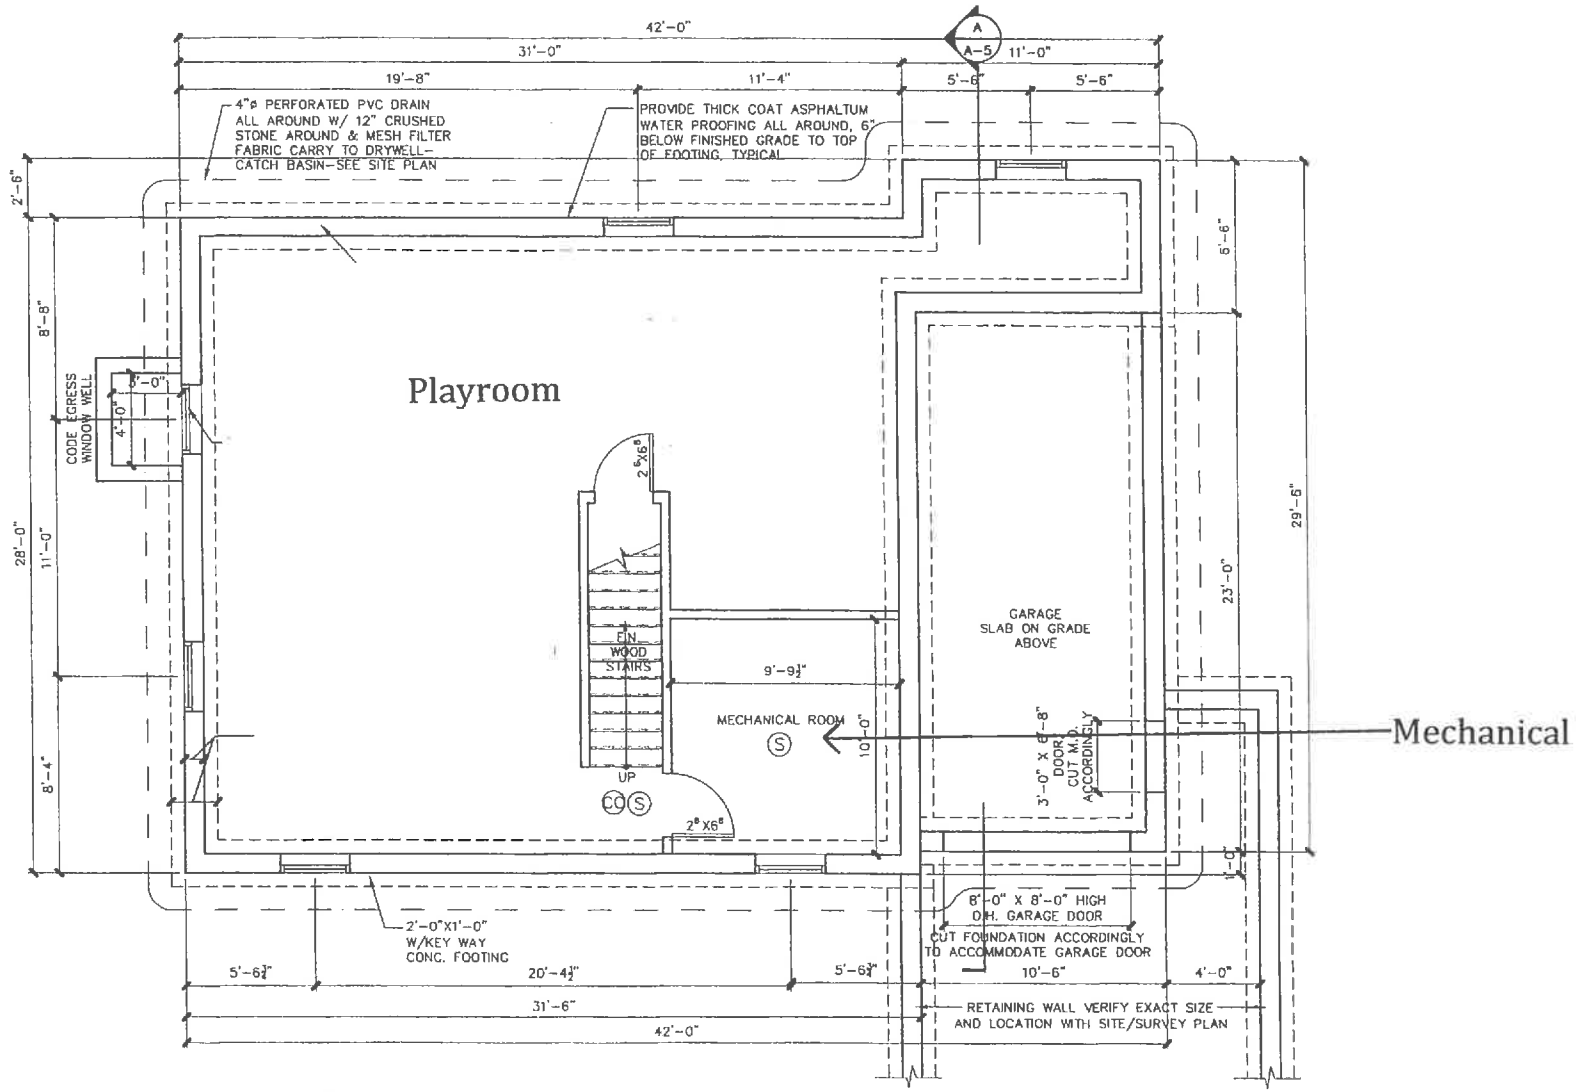

BASEMENT/FOUNDATION FLOOR PLAN

SCALE 1/4"=1'-0"

122 Waverley Street, LLC
LOT B2 – WAVERLEY TERRACE
RIGHT SIDE LOOKING AT PROJECT

Unfinished Attic

Pull Down Stairs

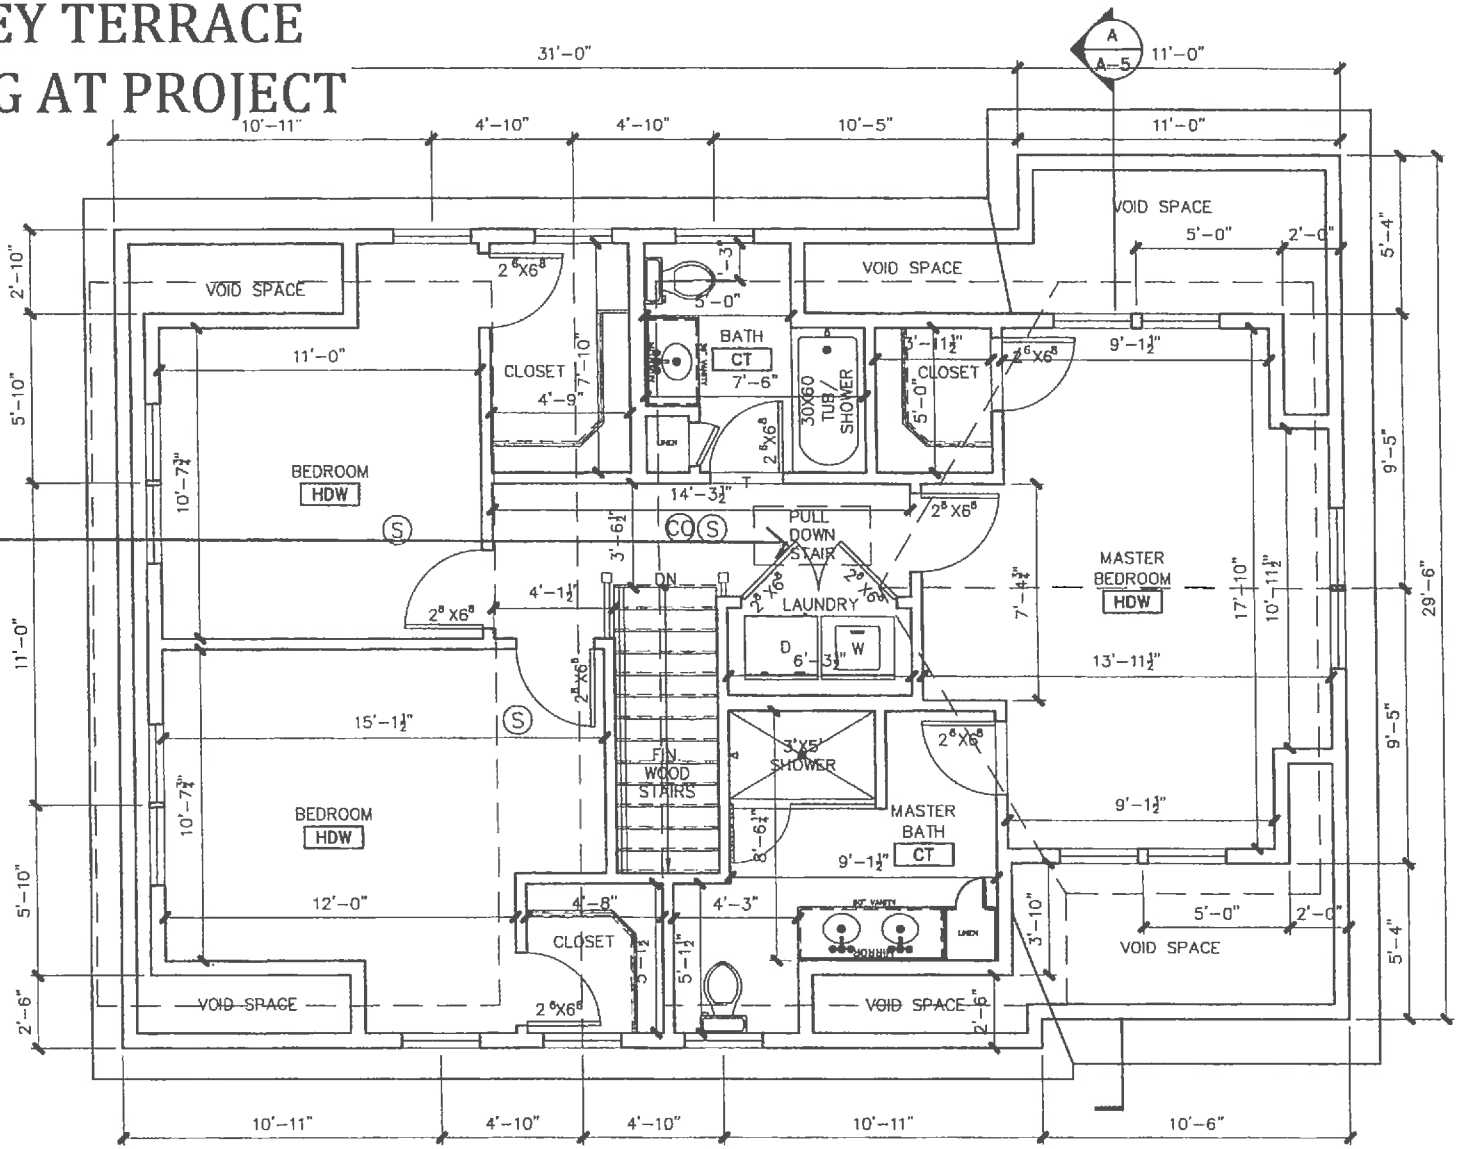

SECOND FLOOR PLAN

SCALE 1/4"=1'-0"

122 Waverley Street, LLC
LOT B3 – WAVERLEY STREET

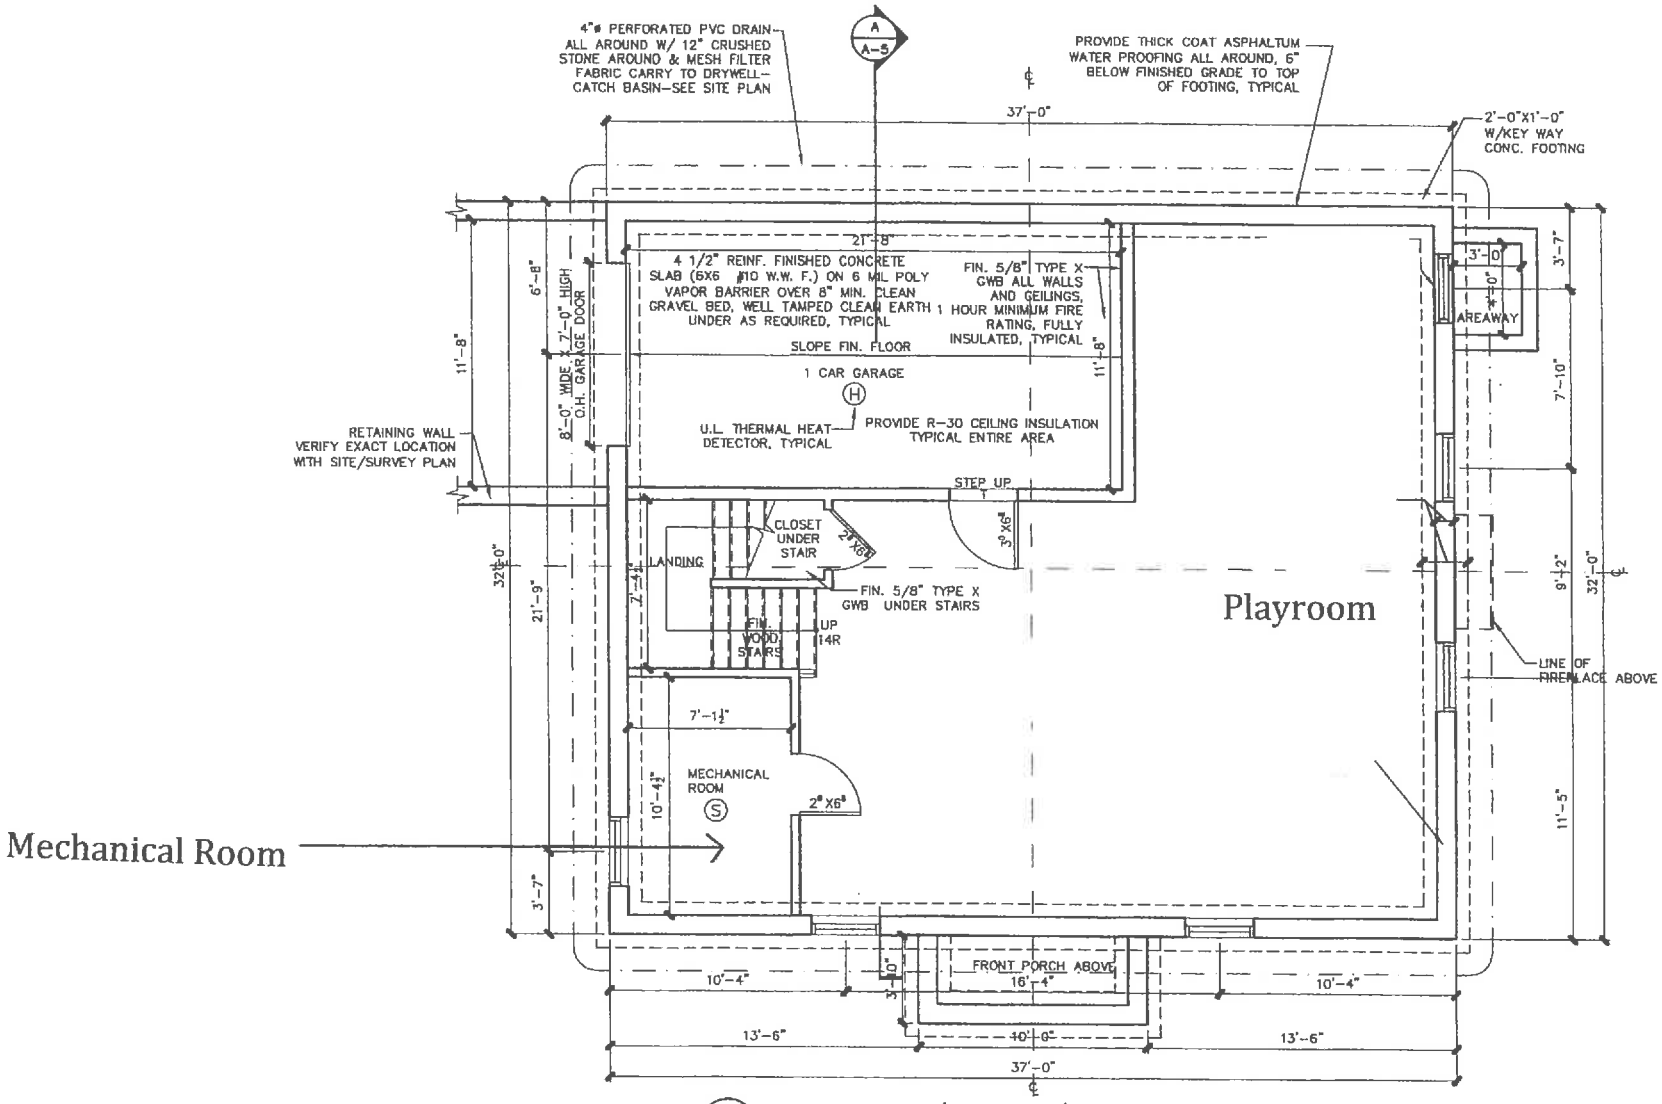

FOUNDATION/GARAGE/BASEMENT FLOOR PLAN

SCALE 1/4"=1'-0"

EXACT MATERIALS, COLORS TEXTURES, ETC. ALL AS PER OWNER, TYPICAL

NOTE:

EXACT STRUCTURAL FRAMING DESIGN AND DIMENSIONS, IE: LAMINATED BEAMS, JOISTS, ETC. TO BE AS PRE-ENGINEERED COMPANY IE: BOISE-CASCADE OR SIMILAR COMPANY GENERAL CONTRACTOR TO REFER TO STRUCTURAL FRAMING DRAWINGS PROVIDED BY PRE-ENGINEERED COMPANY REGARDING ALL STRUCTURAL/ FRAMING NOTES, DESIGN, AND SPECIFICATIONS

122 Waverley Street, LLC

LOT B3 – WAVERLEY STREET

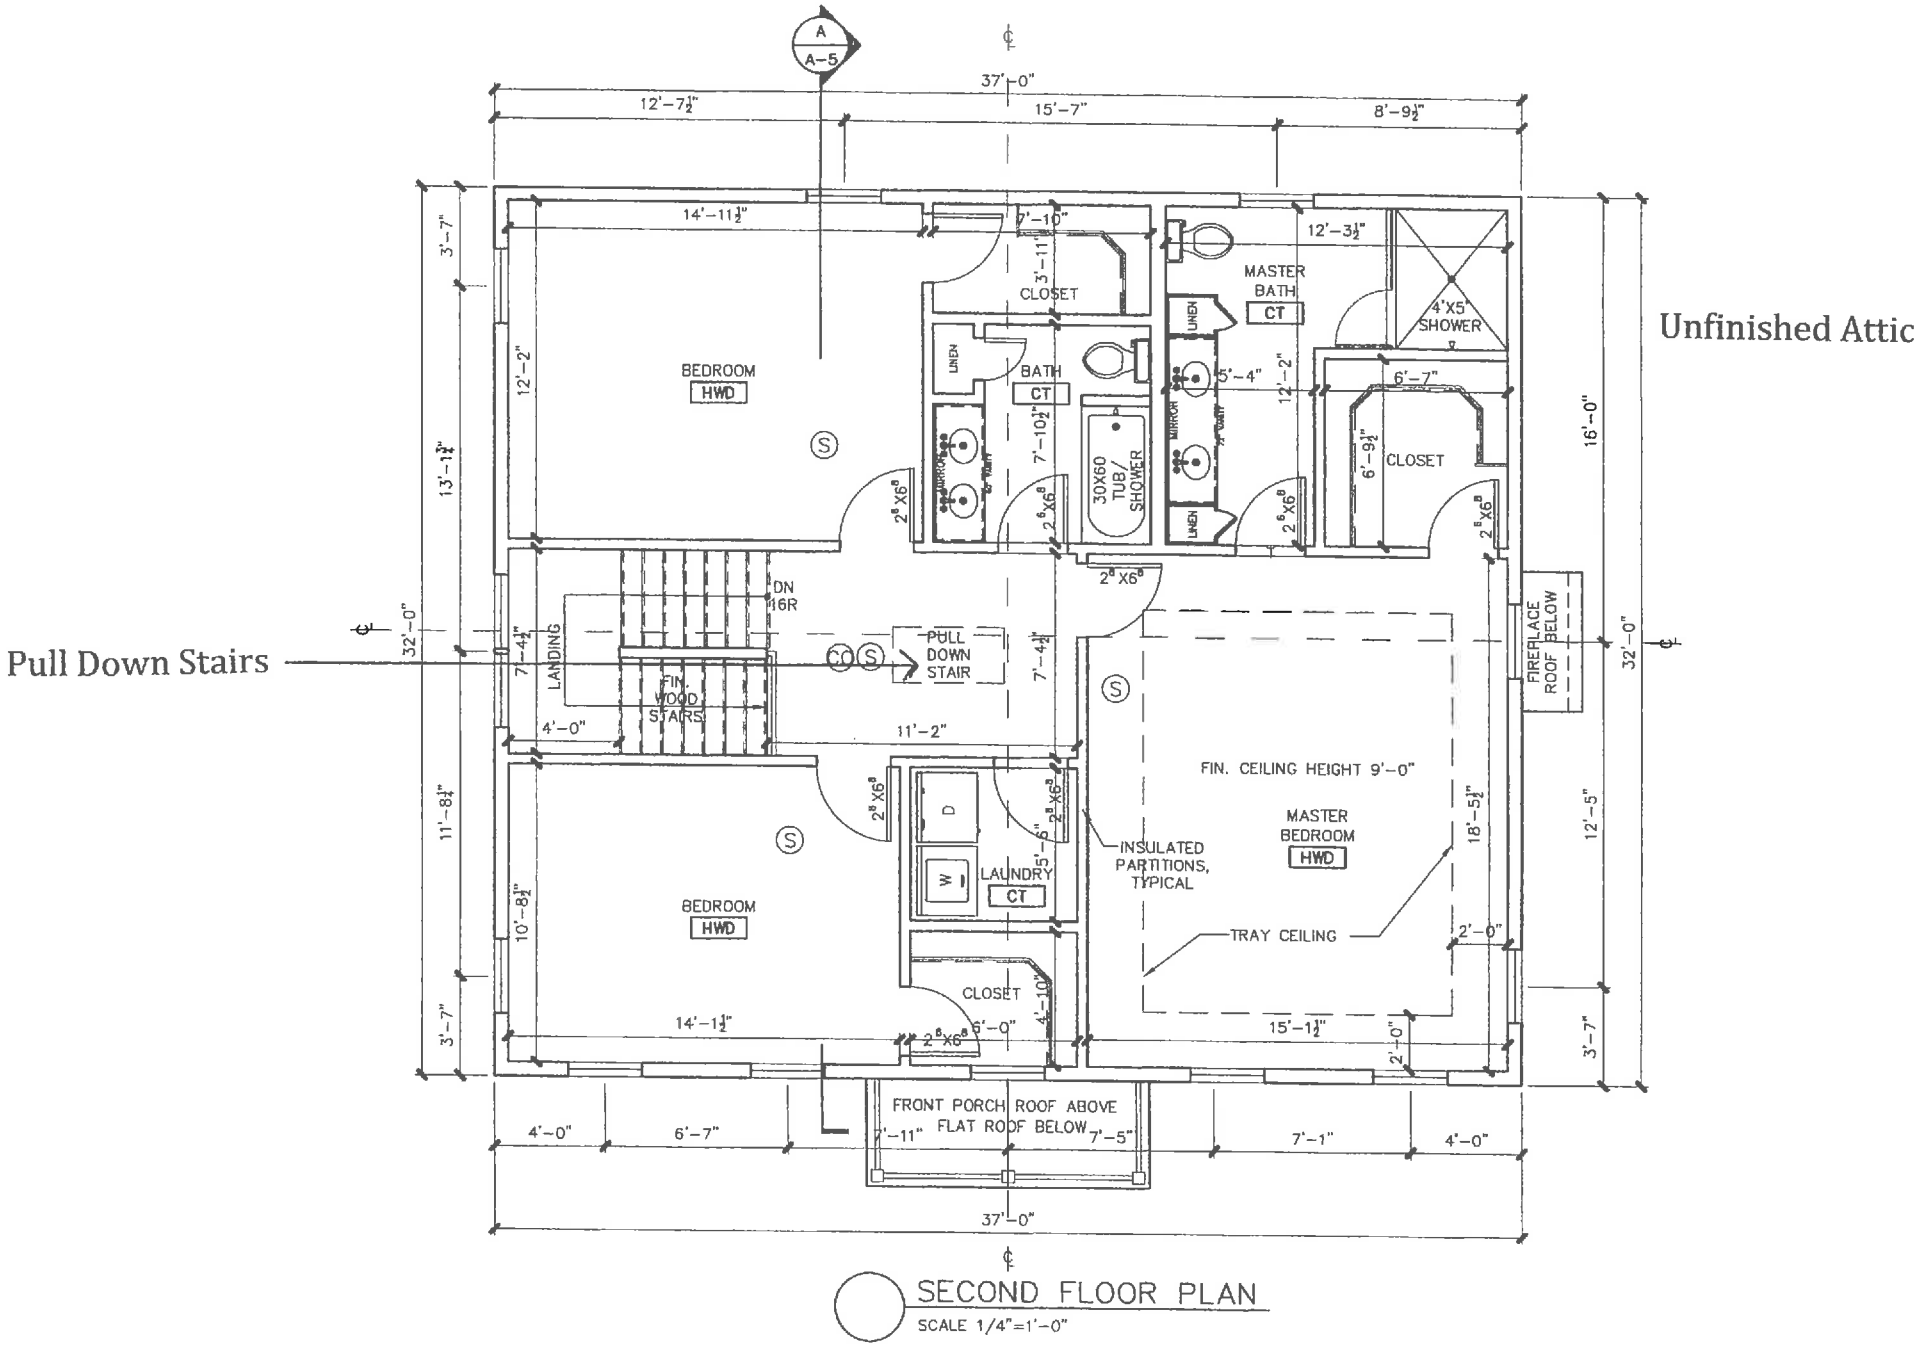

SECOND FLOOR PLAN

SCALE 1/4"=1'-0"