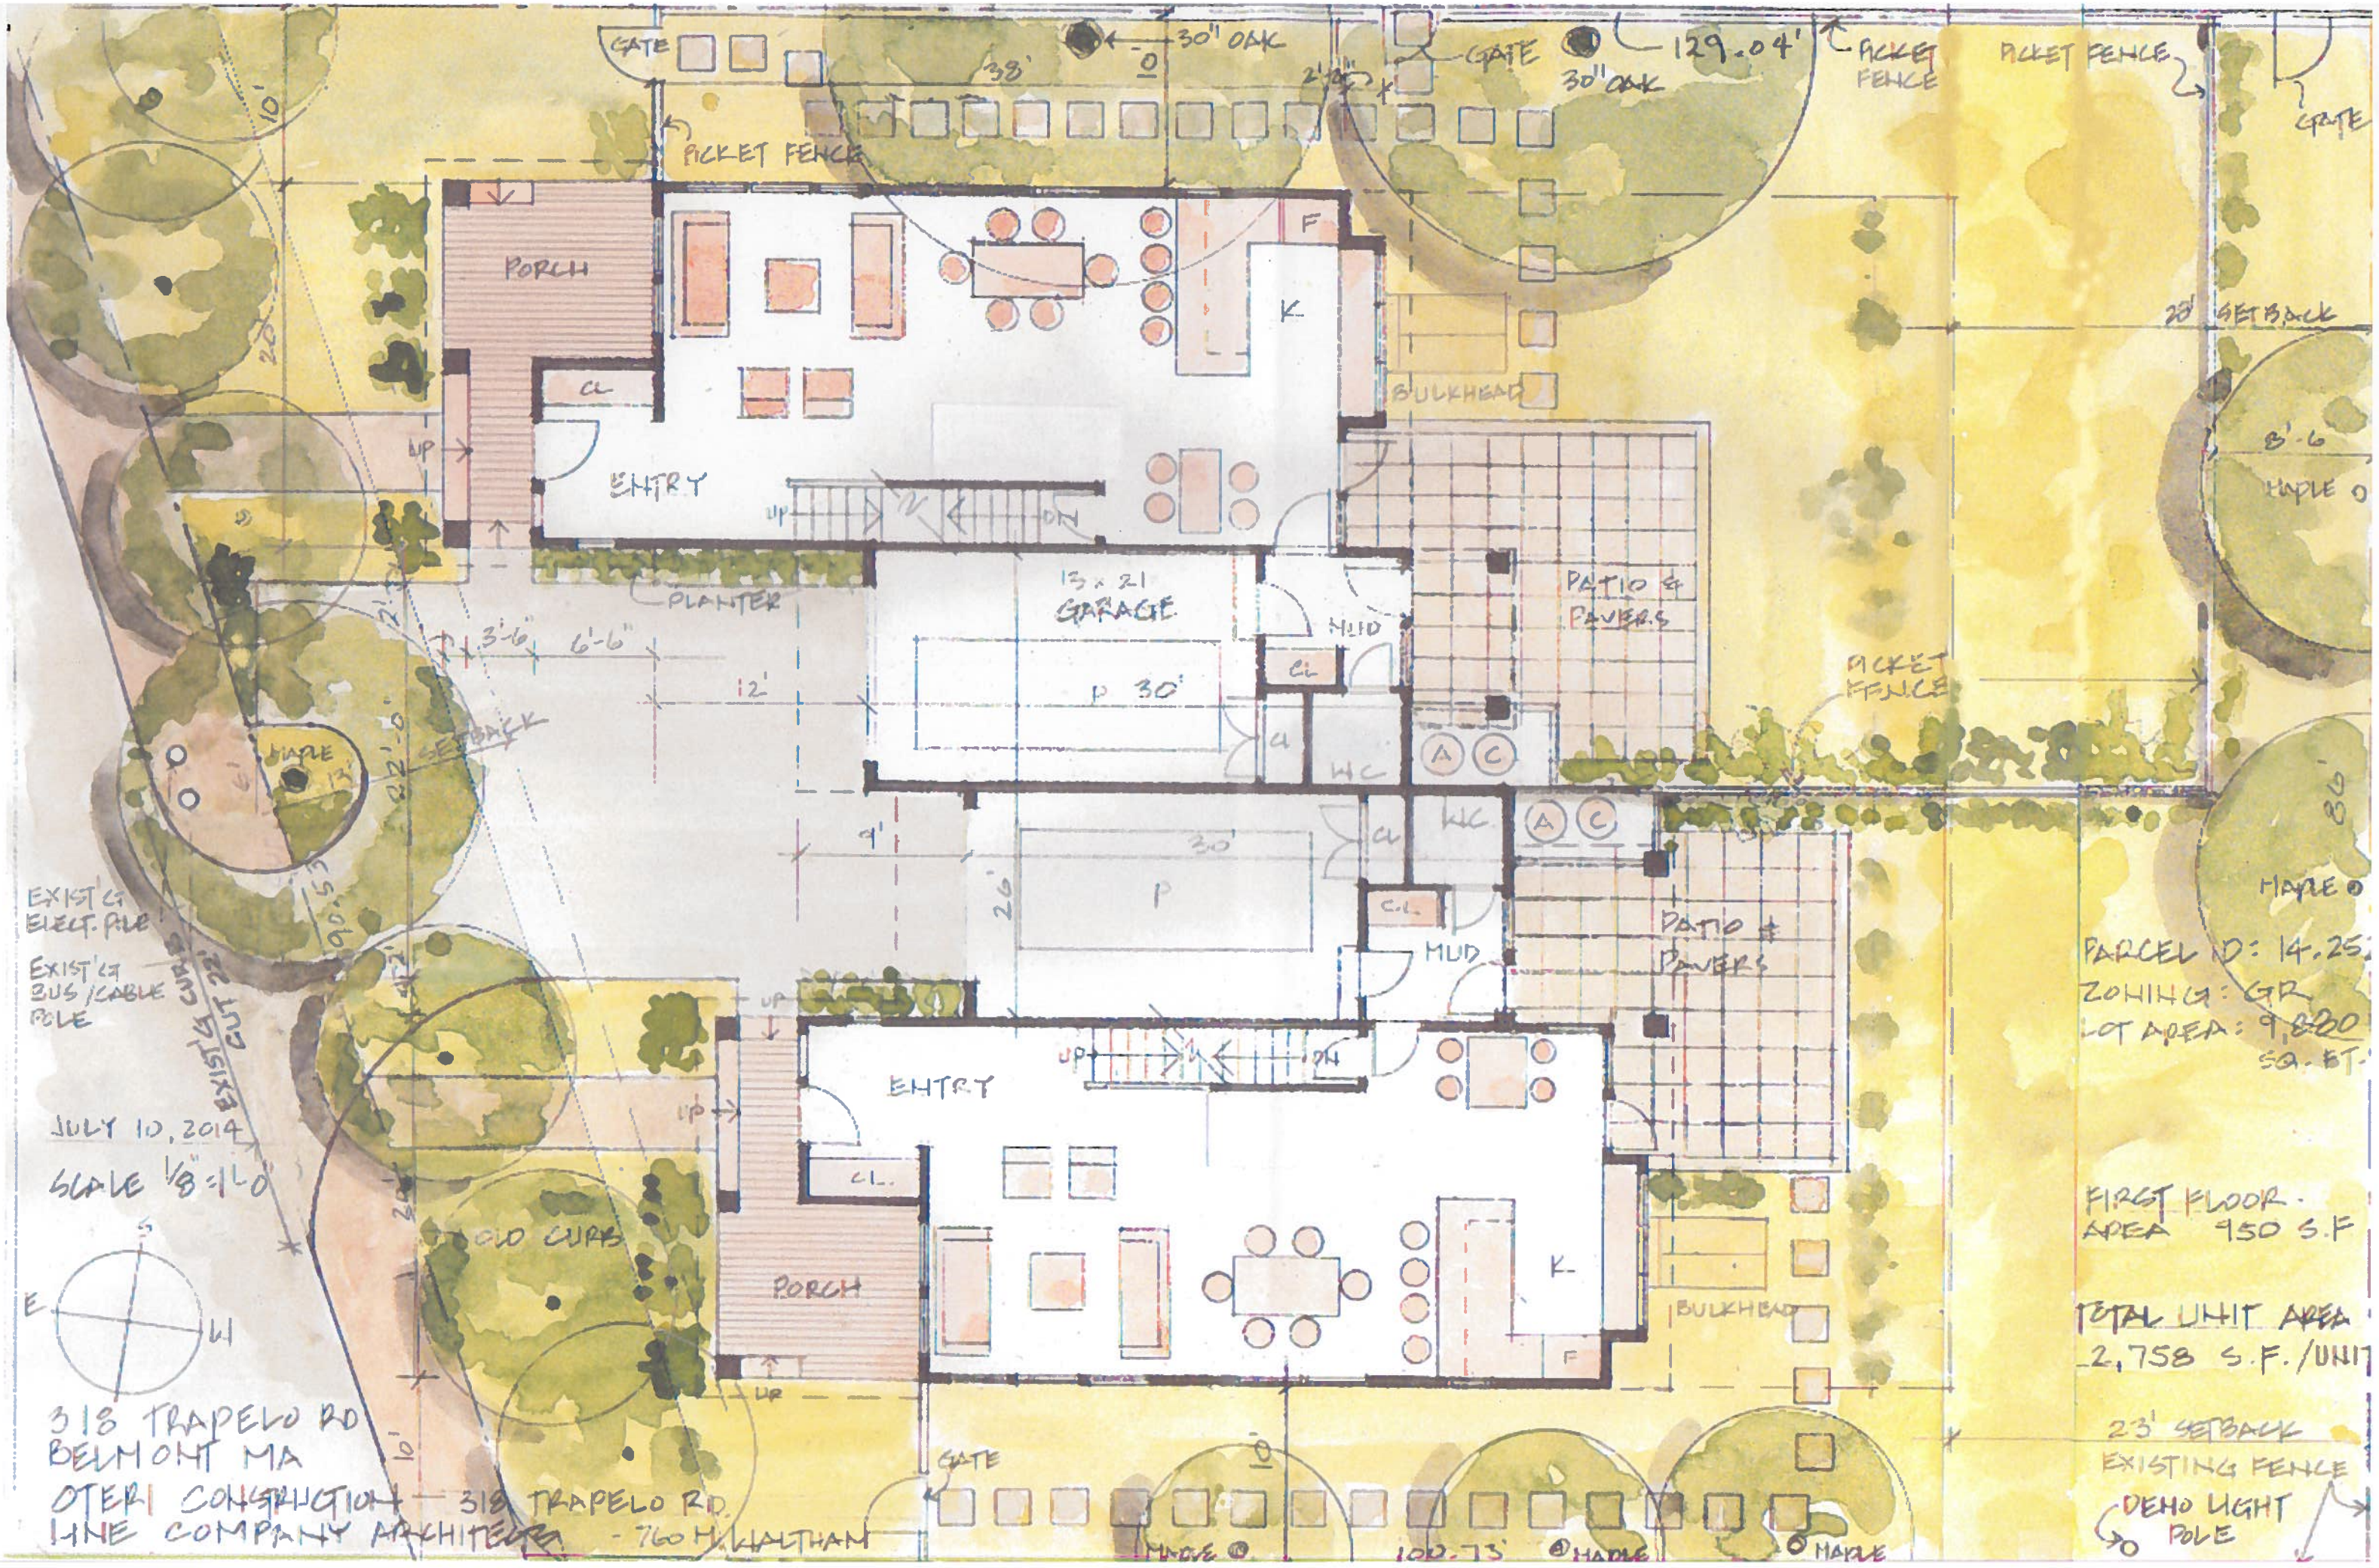
GATE
30" OAK
38'
GATE
30" OAK
129.04'
PICKET FENCE
PICKET FENCE
GATE
PICKET FENCE
PORCH
F
K
CL
ENTRY
UP
DN
BULKHEAD
28' SETBACK
8'-6
MAPLE
PLANTER
13 x 21
GARAGE
MUD
PATIO & PAVERS
3'-6"
6'-6"
12'
P 30'
CL
WC
A
C
PICKET FENCE
MAPLE
SETBACK
9'
30'
P
26'
CL
WC
A
C
MAPLE
EXIST'G ELECT. POLE
EXIST'G BUS/CABLE POLE
EXIST'G CURB CUT 22'
MUD
PATIO & PAVERS
PARCEL ID: 14.25
ZONING: GR
LOT AREA: 9,880 SQ. FT.
ENTRY
UP
DN
JULY 10, 2014
SCALE 1/8" = 1'-0"
CL
FIRST FLOOR AREA 950 S.F
OLD CURB
PORCH
K
BULKHEAD
F
TOTAL UNIT AREA 2,758 S.F./UNIT
318 TRAPELO RD
BELMONT MA
OTERI CONSTRUCTION
LINE COMPANY ARCHITECTS
318 TRAPELO RD.
760 M. WALTHAM
GATE
23' SETBACK
EXISTING FENCE
DEMO LIGHT POLE
MAPLE
100.73'
MAPLE
MAPLE