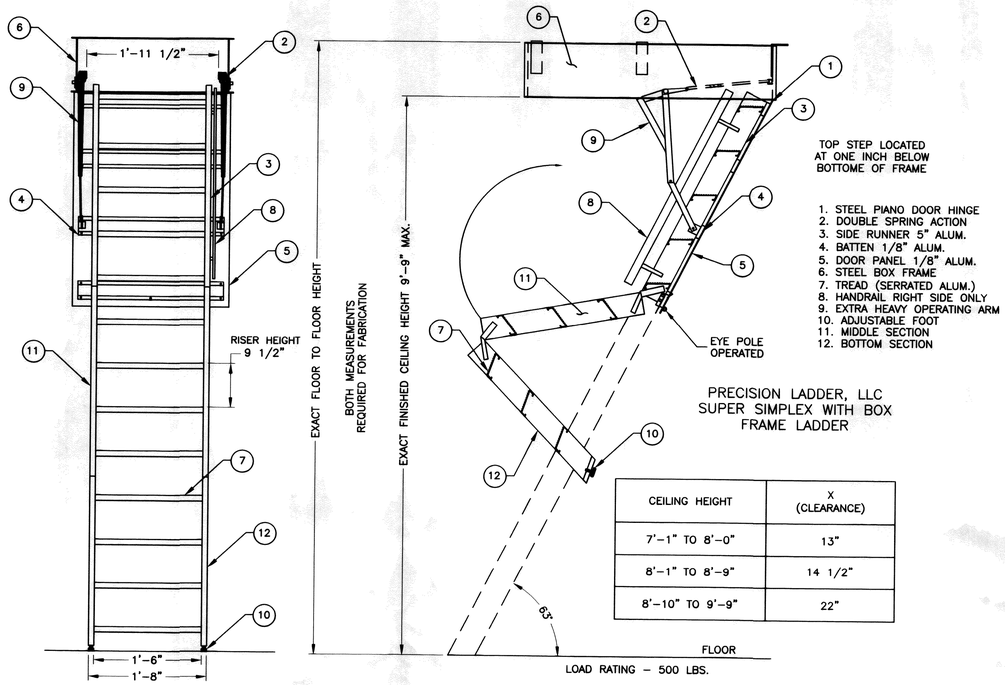

1. STEEL PIANO DOOR HINGE
2. DOUBLE SPRING ACTION
3. SIDE RUNNER 5" ALUM.
4. BATTEN 1/8" ALUM.
5. DOOR PANEL 1/8" ALUM.
6. STEEL BOX FRAME
7. TREAD (SERRATED ALUM.)
8. HANDRAIL RIGHT SIDE ONLY
9. EXTRA HEAVY OPERATING ARM
10. ADJUSTABLE FOOT
11. MIDDLE SECTION
12. BOTTOM SECTION

PRECISION LADDER, LLC
SUPER SIMPLEX WITH BOX
FRAME LADDER

CEILING HEIGHT	X (CLEARANCE)
7'-1" TO 8'-0"	13"
8'-1" TO 8'-9"	14 1/2"
8'-10" TO 9'-9"	22"

NOTES:

1. IF FLOOR ABOVE IS MORE THAN 12" ABOVE CEILING LINE, 63 DEGREE ANGLE FRAME IS RECOMMENDED.
2. DIMENSIONS ON THIS DRAWING PERTAIN ONLY TO CEILING. HEIGHTS 9'-9" OR LESS AND LESS THAN A 12" FRAME. VERIFY IN FIELD.
3. SHIPS COMPLETELY ASSEMBLED AS ONE UNIT.
4. VERIFY HEIGHT OF LADDER REQUIRED PRIOR TO CONSTRUCTION AND ORDERING.
5. CONTACT LADDER MANUFACTURER, PRECISION LADDER LLC, AT (423) 586-2265 FOR ORDER INFORMATION AND INSTALLATION REQUIREMENTS.

STAIRWAY DETAIL (1)

SCALE: N.T.S.

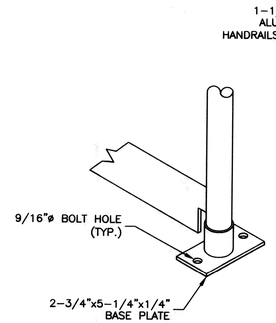

BASE PLATE DETAIL

NOTES:

1. CONTACT LADDER MANUFACTURER, PRECISION LADDER LLC, AT (423) 586-2265 FOR ORDER INFORMATION AND INSTALLATION REQUIREMENTS.

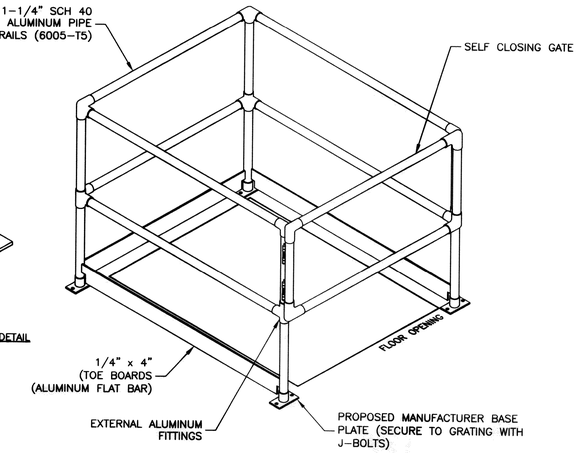

GATE DETAIL (2)

SCALE: N.T.S.

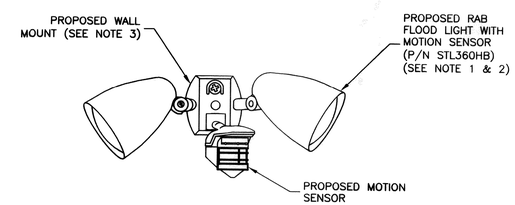

NOTES:

1. FIELD LOCATE WORK LIGHTS & CORRESPONDING SWITCH WITH VZW CM APPROVAL.
2. WORK LIGHT TO CONTAIN MOTION SENSOR. CORRESPONDING LIGHT SWITCH TO OVERRIDE SENSOR FOR PROLONGED USE. SWITCH LOCATION TO BE APPROVED BY VZW CM AND LL.
3. WALL MOUNT ACCORDING TO MANUFACTURER SPECIFICATIONS. DO NOT MOUNT LIGHT NEAR EXISTING FLASHING OR BRICK REPAIR AREAS.

WORK LIGHT DETAILS (3)

SCALE: N.T.S.

verizon WIRELESS

VERIZON WIRELESS
400 FRIBERG PARKWAY
WESTBOROUGH, MA 01581-3956

BELMONT 3 MA

CONSTRUCTION DRAWINGS		
0	11/16/15	FOR CONSTRUCTION
A	09/04/15	FOR REVIEW

Dewberry®

Dewberry Engineers Inc.
280 SUMMER ST.
10TH FLOOR
BOSTON, MA 02210
PHONE: 617.695.3400
FAX: 617.695.3310

DRAWN BY:	MR
REVIEWED BY:	DAS
CHECKED BY:	BBR
PROJECT NUMBER:	50002925
JOB NUMBER:	50066098
SITE ADDRESS:	

582 PLEASANT STREET
BELMONT, MA 02478

SHEET TITLE

CONSTRUCTION DETAILS-I

SHEET NUMBER

C-9