1 SITE PLAN
1/4" = 1'-0"

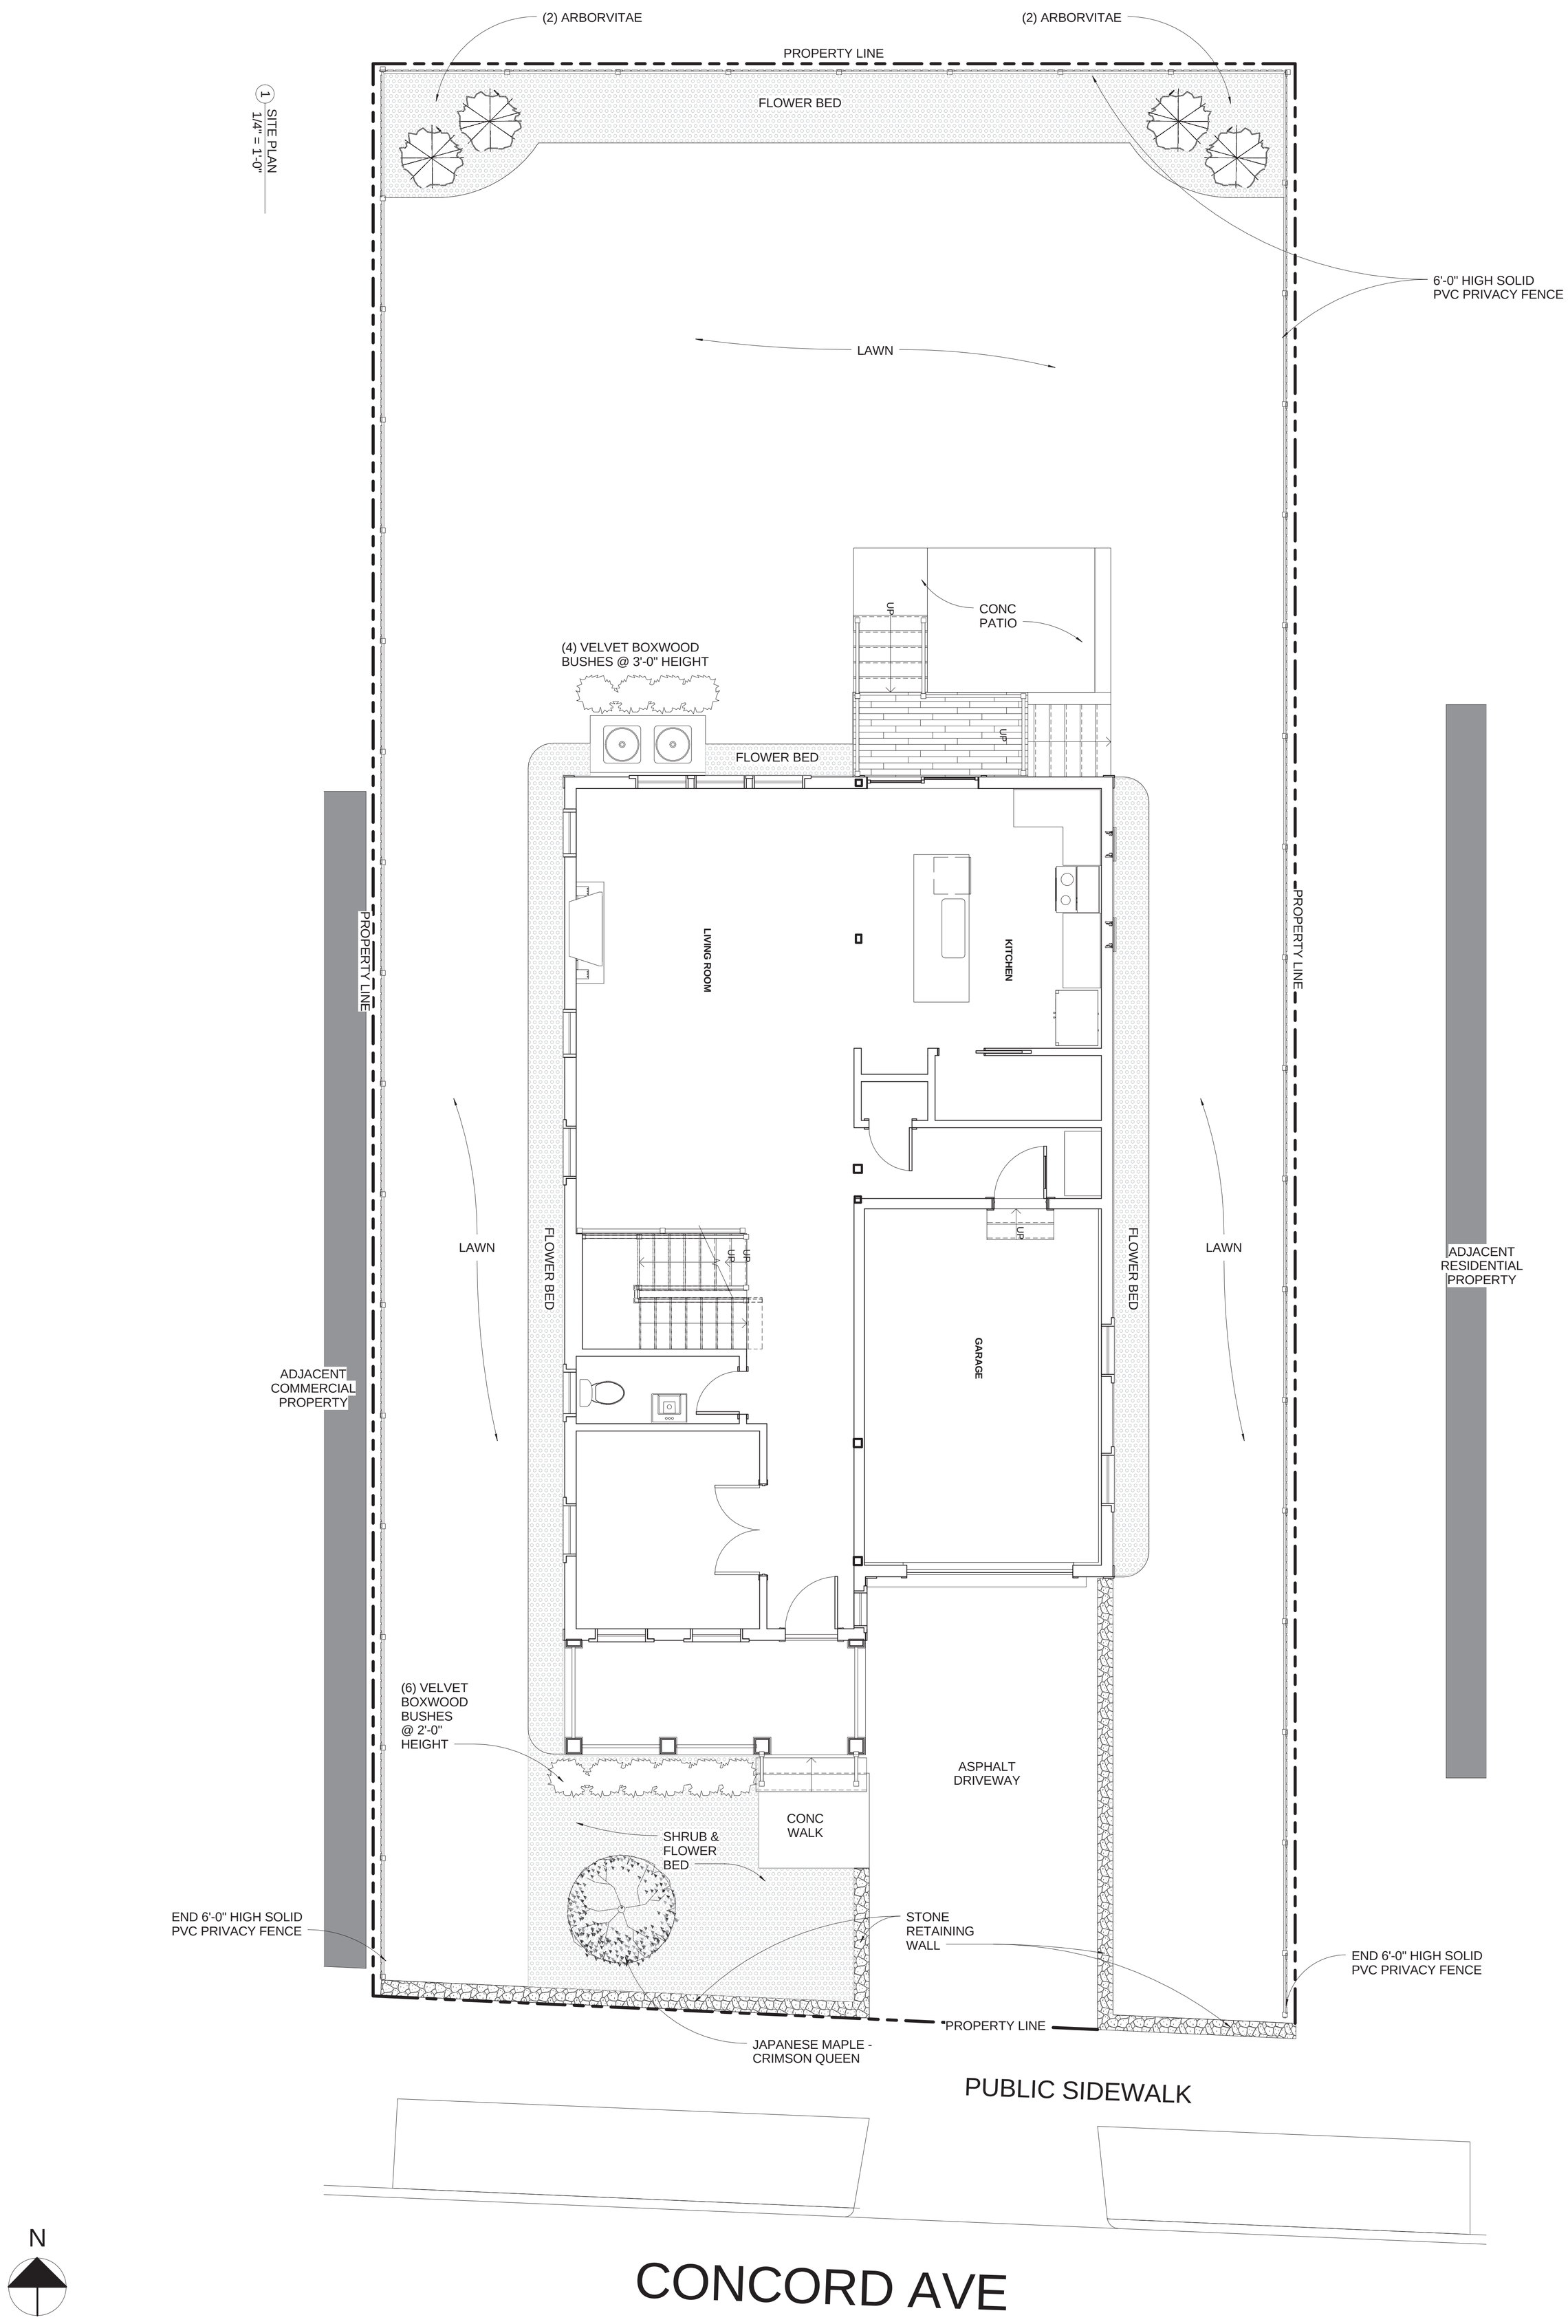

ARCHITECT:
S47|a
studio47 architects, inc
517 boston post rd
suite #30
sudbury, ma 01776
p: 508.500.4730
www.s47a.com

PROJECT:
Concord Street Residence
55 Concord Street
Belmont, MA 02478

CLIENT:
Creating Homes, LLC
45 White Oak Rd
Wellesley Hills, MA 02481

PROJECT TEAM:

REVISIONS:

DRAWING TITLE:
SITE PLAN

STAMP
REGISTERED ARCHITECT
TIMOTHY B. MULLIGAN
No. 20293
BOSTON
COMMONWEALTH OF MASSACHUSETTS

4.18.16
DATE OF ISSUE
ZONING
DOCUMENT PHASE
1/4" = 1'-0"
SCALE
1603.00
PROJECT #

DRAWING NUMBER:
A100