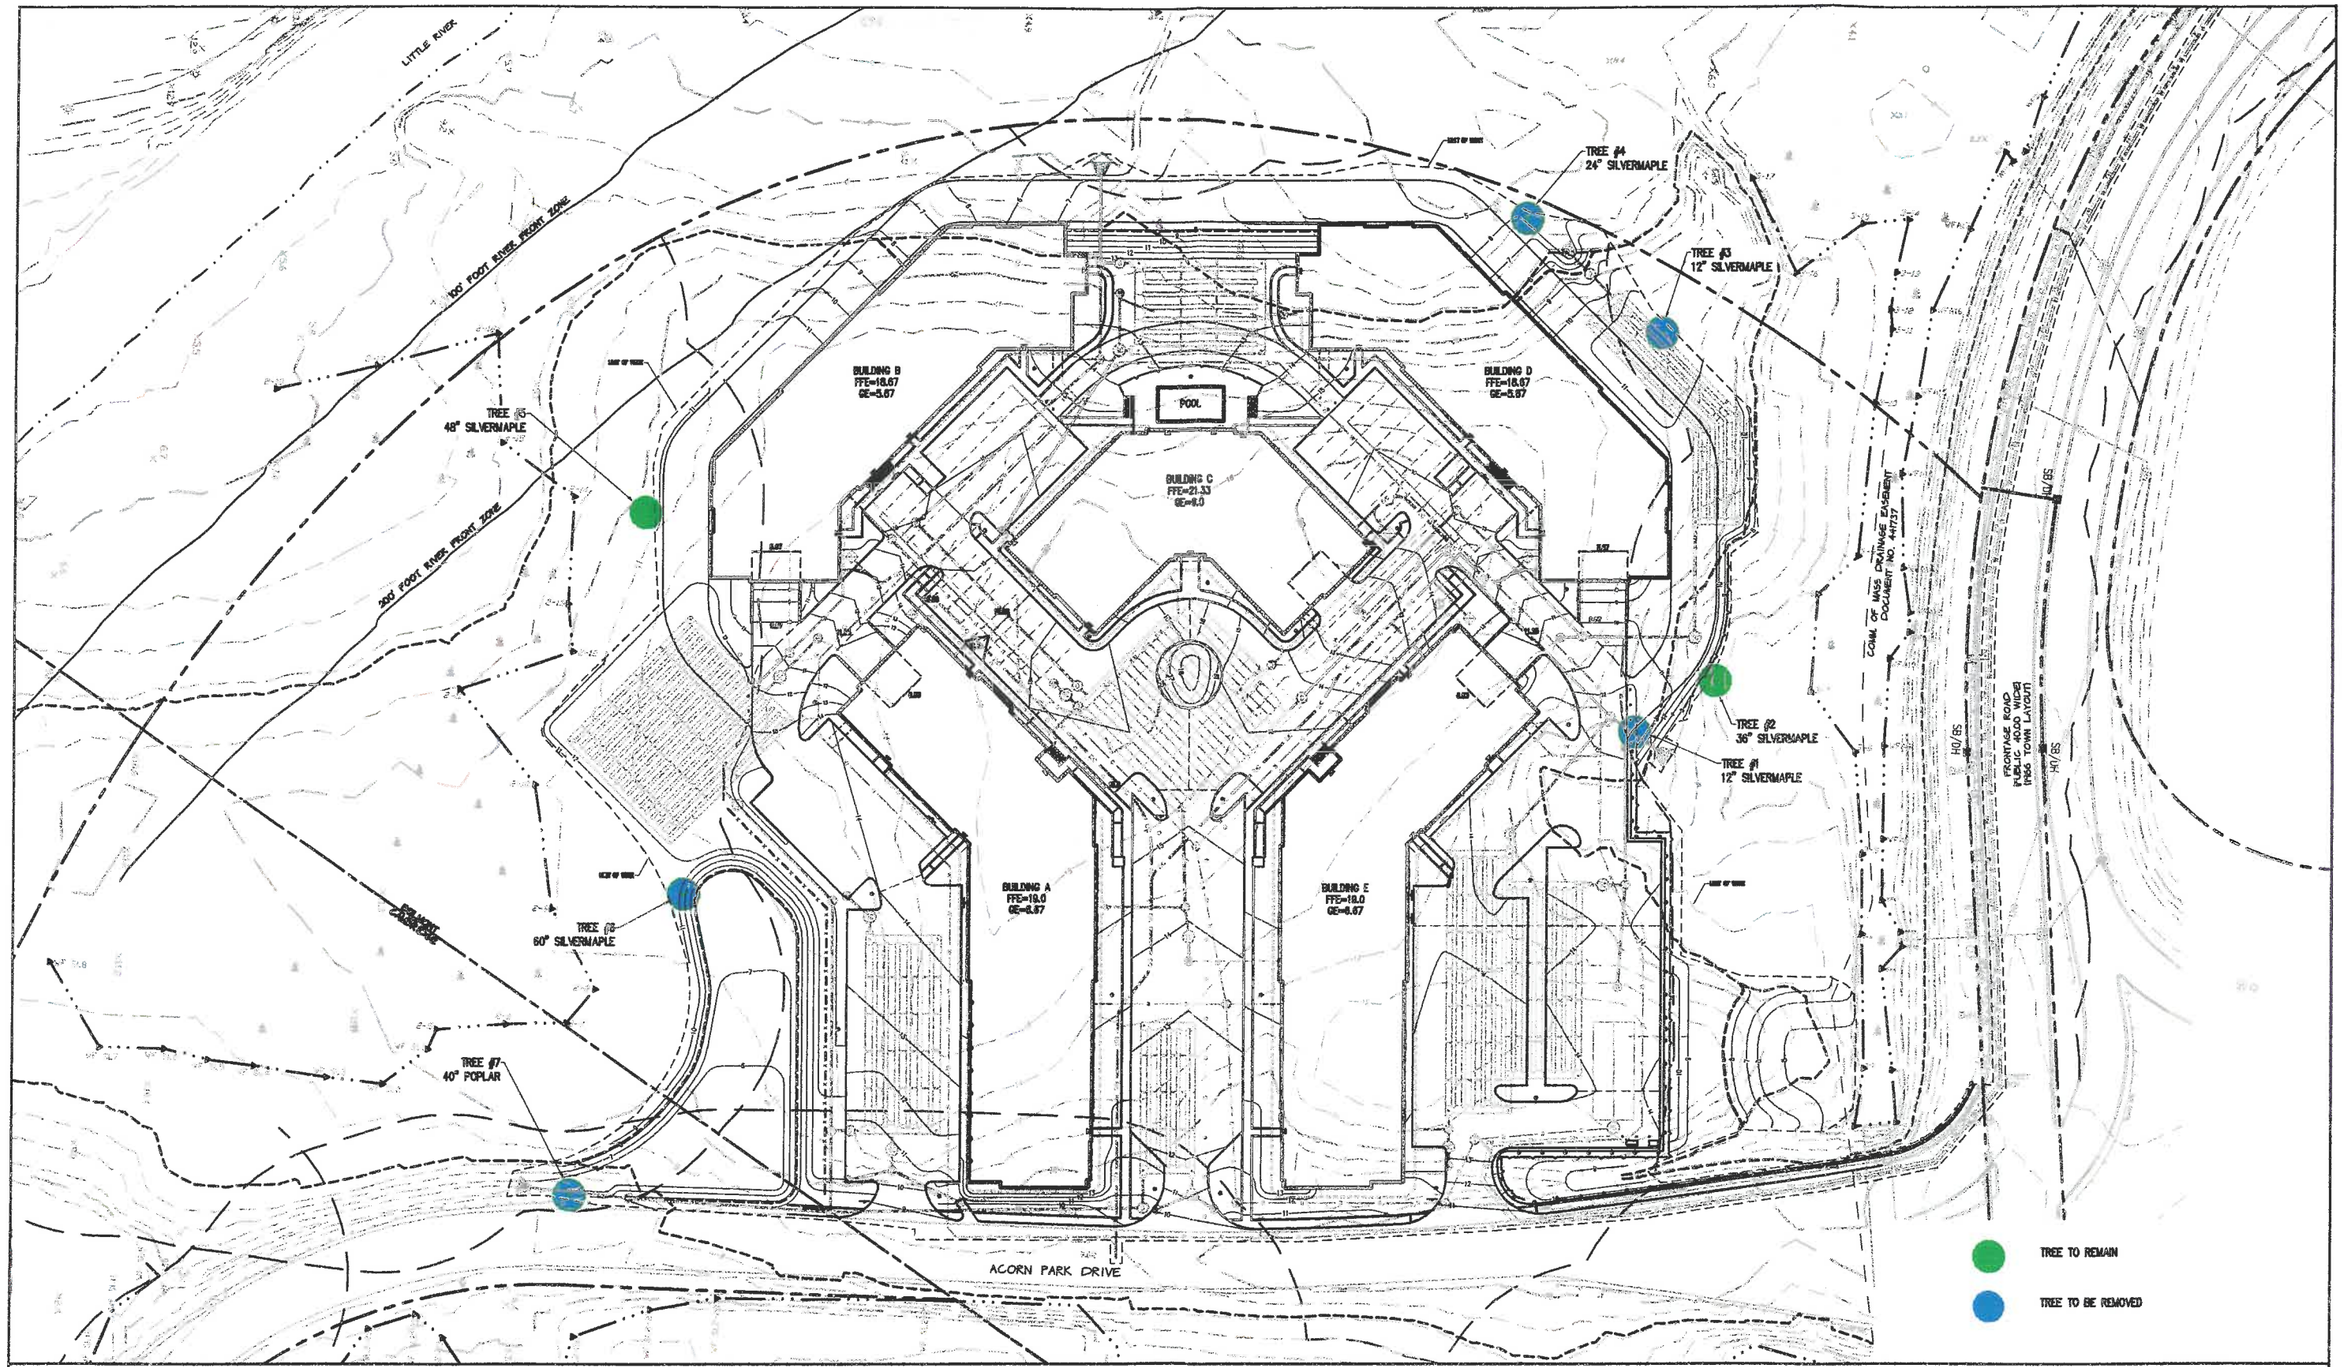

EXISTING TREE PLAN

0 80
Scale in Feet

Residences at Acorn Park
Belmont, MA

TETRA TECH

Existing Tree Plan

Figure
1