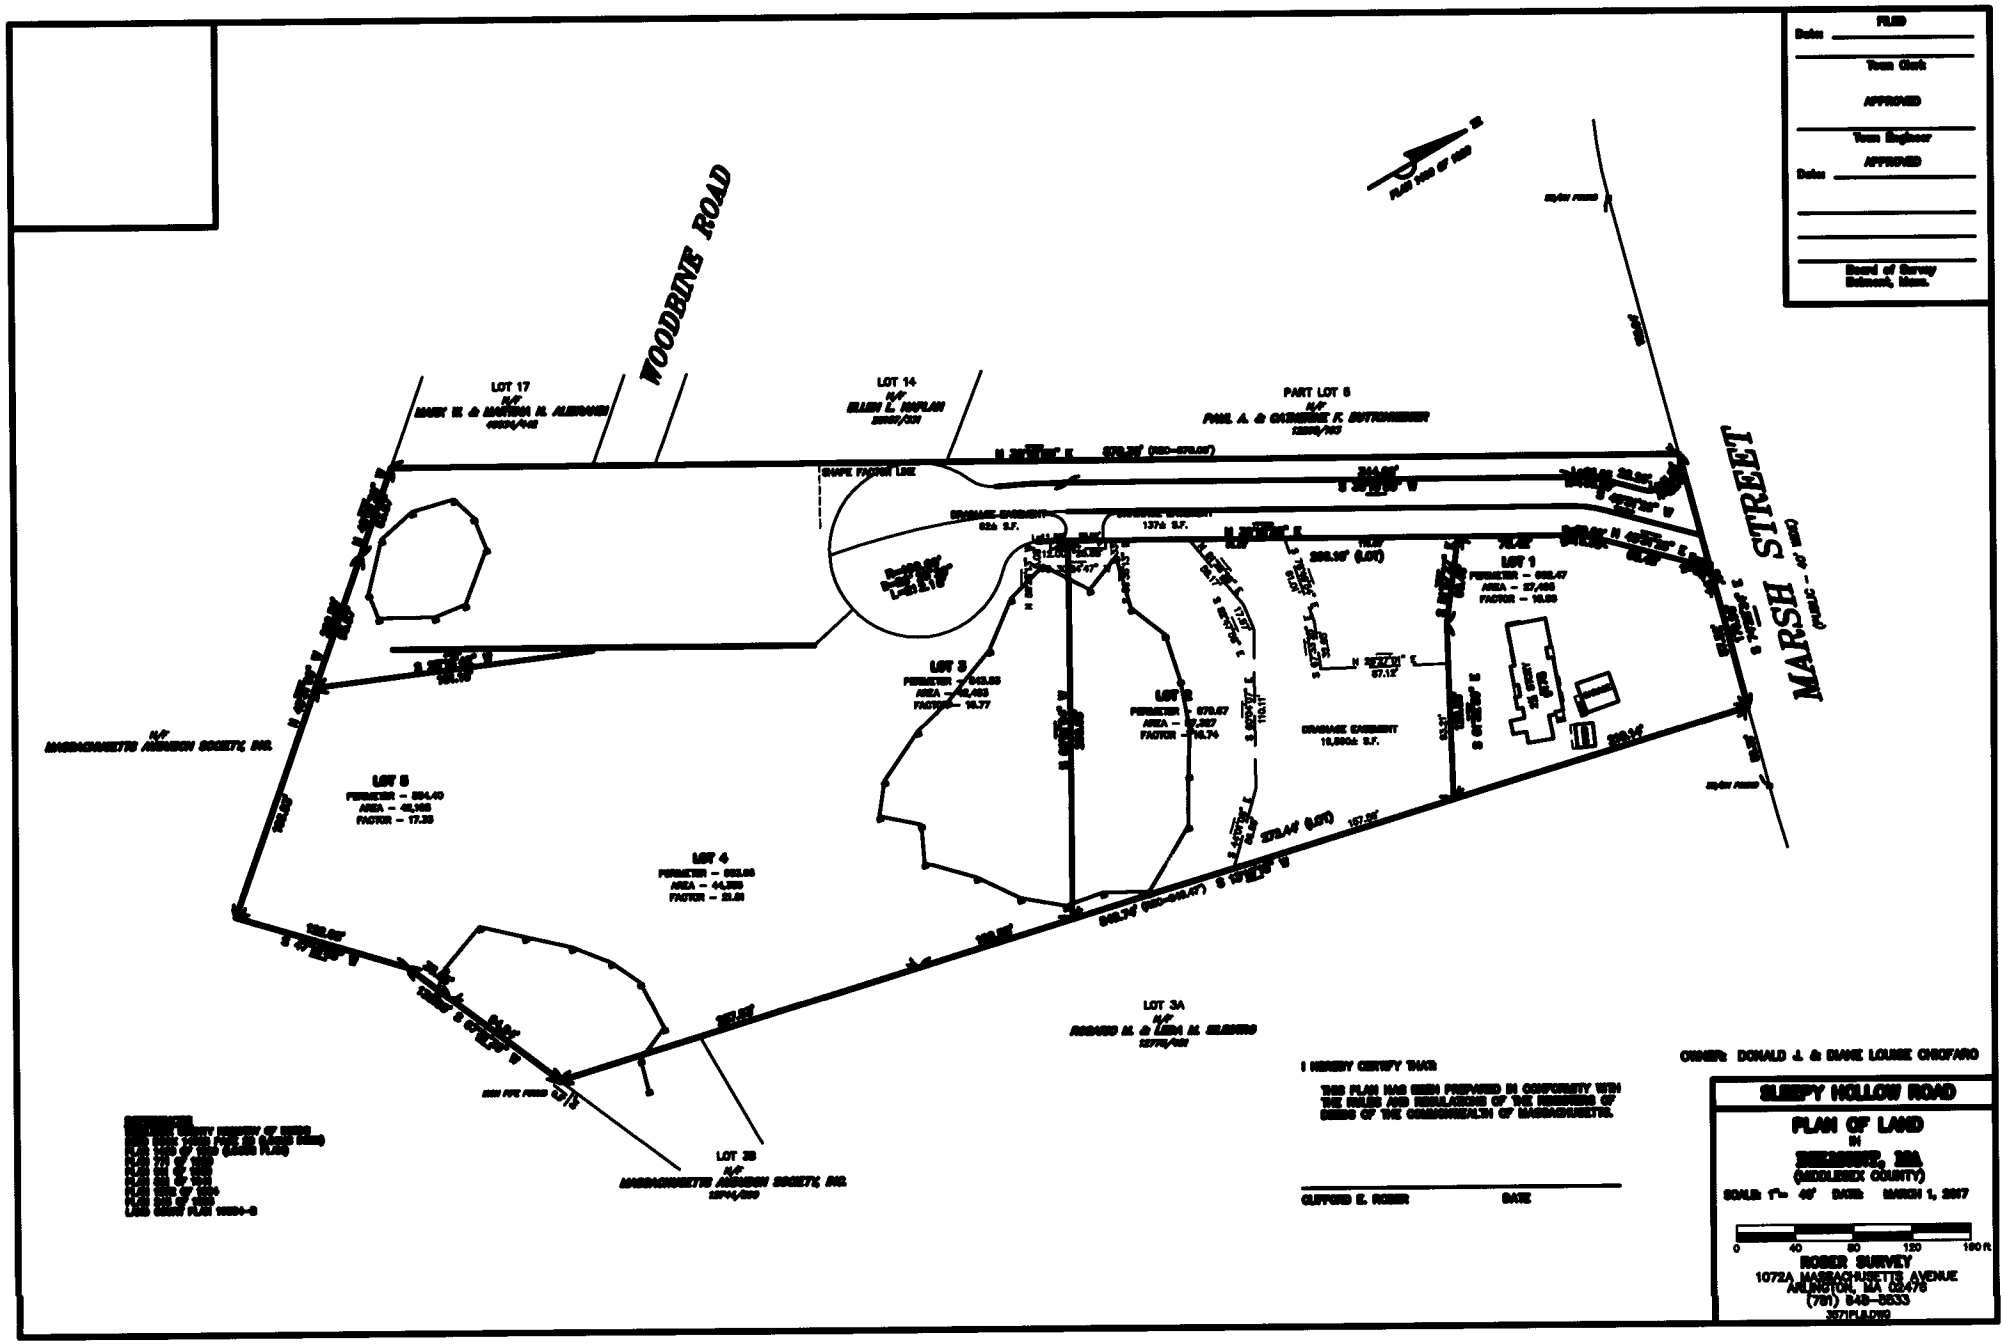
FILED
Date
Town Clerk
APPROVED
Town Engineer
Date
APPROVED
Board of Survey
Belmont, Mass.
WOODBINE ROAD
MARSH STREET
LOT 17
N/F
LOT 14
N/F
PART LOT 6
N/F
LOT 1
LOT 2
LOT 3
LOT 4
LOT 5
LOT 3A
N/F
LOT 3B
N/F
MASSACHUSETTS AVENUE
I HEREBY CERTIFY THAT
THIS PLAN HAS BEEN PREPARED IN CONFORMITY WITH THE RULES AND REGULATIONS OF THE REGISTERS OF DEEDS OF THE COMMONWEALTH OF MASSACHUSETTS.
CLIFFORD E. ROSER
DATE
OWNER: DONALD J. & DIANE LOUISE CHIOFARO
SLEEPY HOLLOW ROAD
PLAN OF LAND
IN
BELMONT, MA
(MIDDLESEX COUNTY)
SCALE 1"= 40'
DATE: MARCH 1, 2017
0
40
80
120
160 ft
ROSER SURVEY
1072A MASSACHUSETTS AVENUE
ARLINGTON, MA 02476
(781) 648-5533