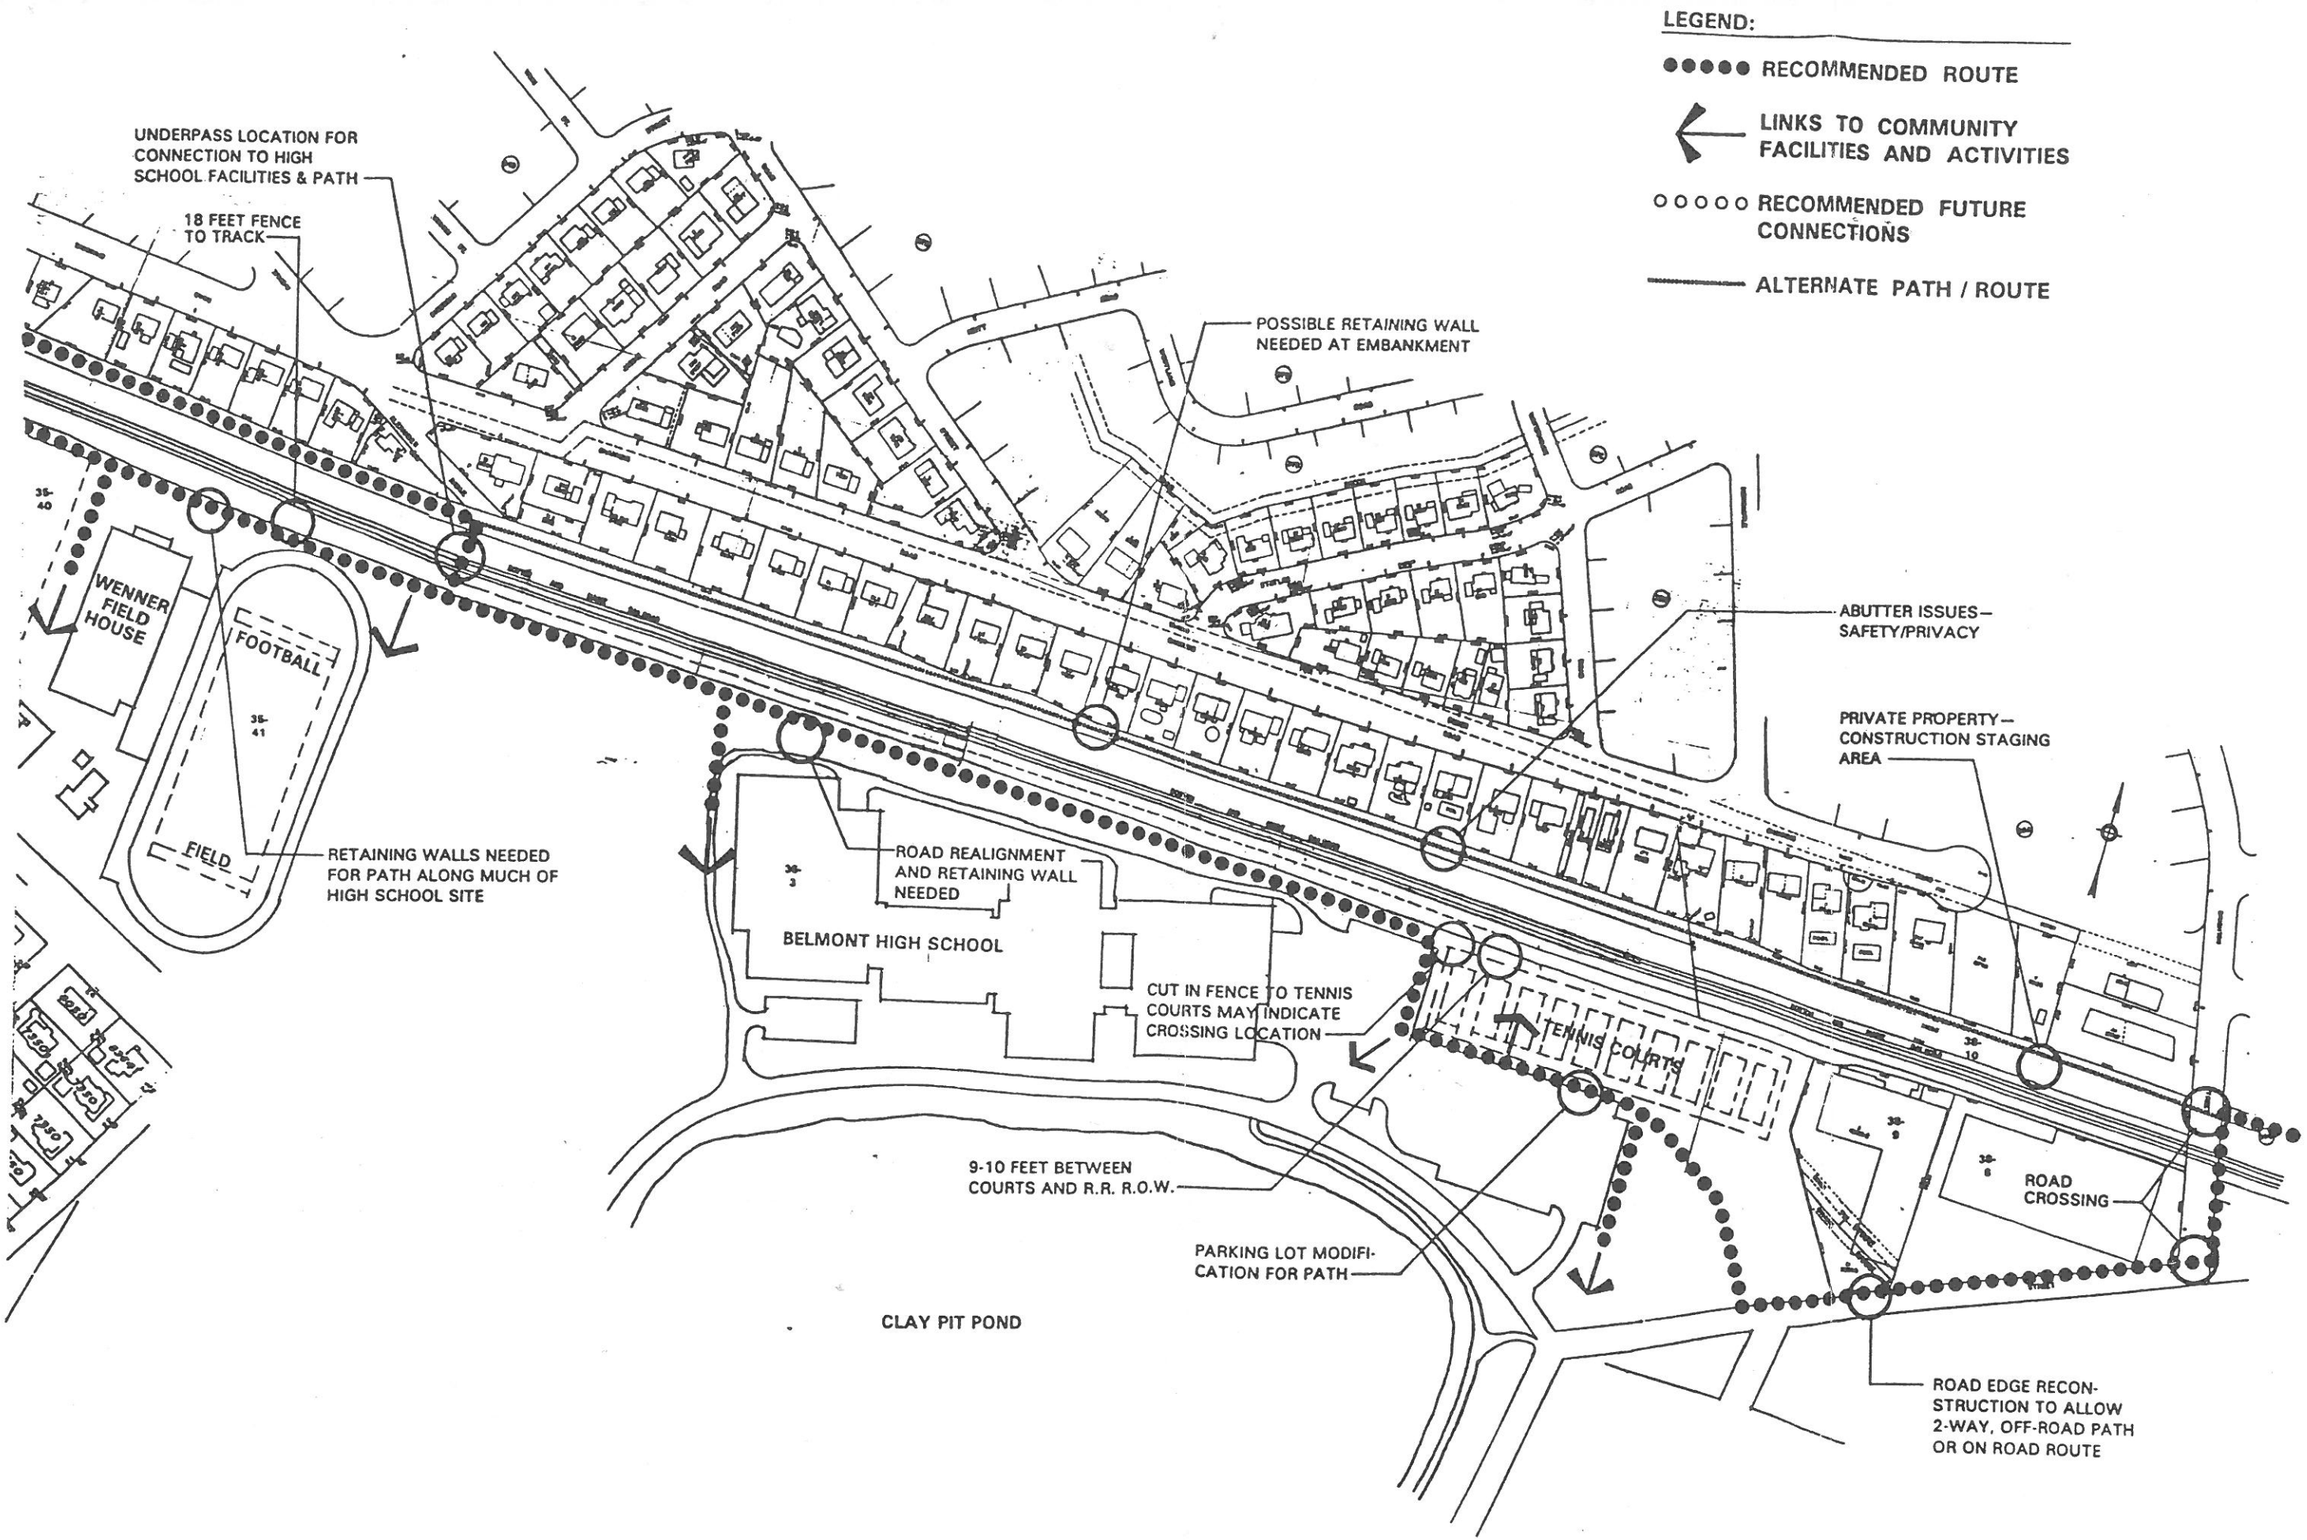
LEGEND:
RECOMMENDED ROUTE
LINKS TO COMMUNITY FACILITIES AND ACTIVITIES
RECOMMENDED FUTURE CONNECTIONS
ALTERNATE PATH / ROUTE
UNDERPASS LOCATION FOR CONNECTION TO HIGH SCHOOL FACILITIES & PATH
18 FEET FENCE TO TRACK
POSSIBLE RETAINING WALL NEEDED AT EMBANKMENT
WENNER FIELD HOUSE
FOOTBALL
FIELD
RETAINING WALLS NEEDED FOR PATH ALONG MUCH OF HIGH SCHOOL SITE
ABUTTER ISSUES—SAFETY/PRIVACY
PRIVATE PROPERTY—CONSTRUCTION STAGING AREA
ROAD REALIGNMENT AND RETAINING WALL NEEDED
BELMONT HIGH SCHOOL
CUT IN FENCE TO TENNIS COURTS MAY INDICATE CROSSING LOCATION
TENNIS COURTS
9-10 FEET BETWEEN COURTS AND R.R. R.O.W.
PARKING LOT MODIFICATION FOR PATH
ROAD CROSSING
CLAY PIT POND
ROAD EDGE RECONSTRUCTION TO ALLOW 2-WAY, OFF-ROAD PATH OR ON ROAD ROUTE